


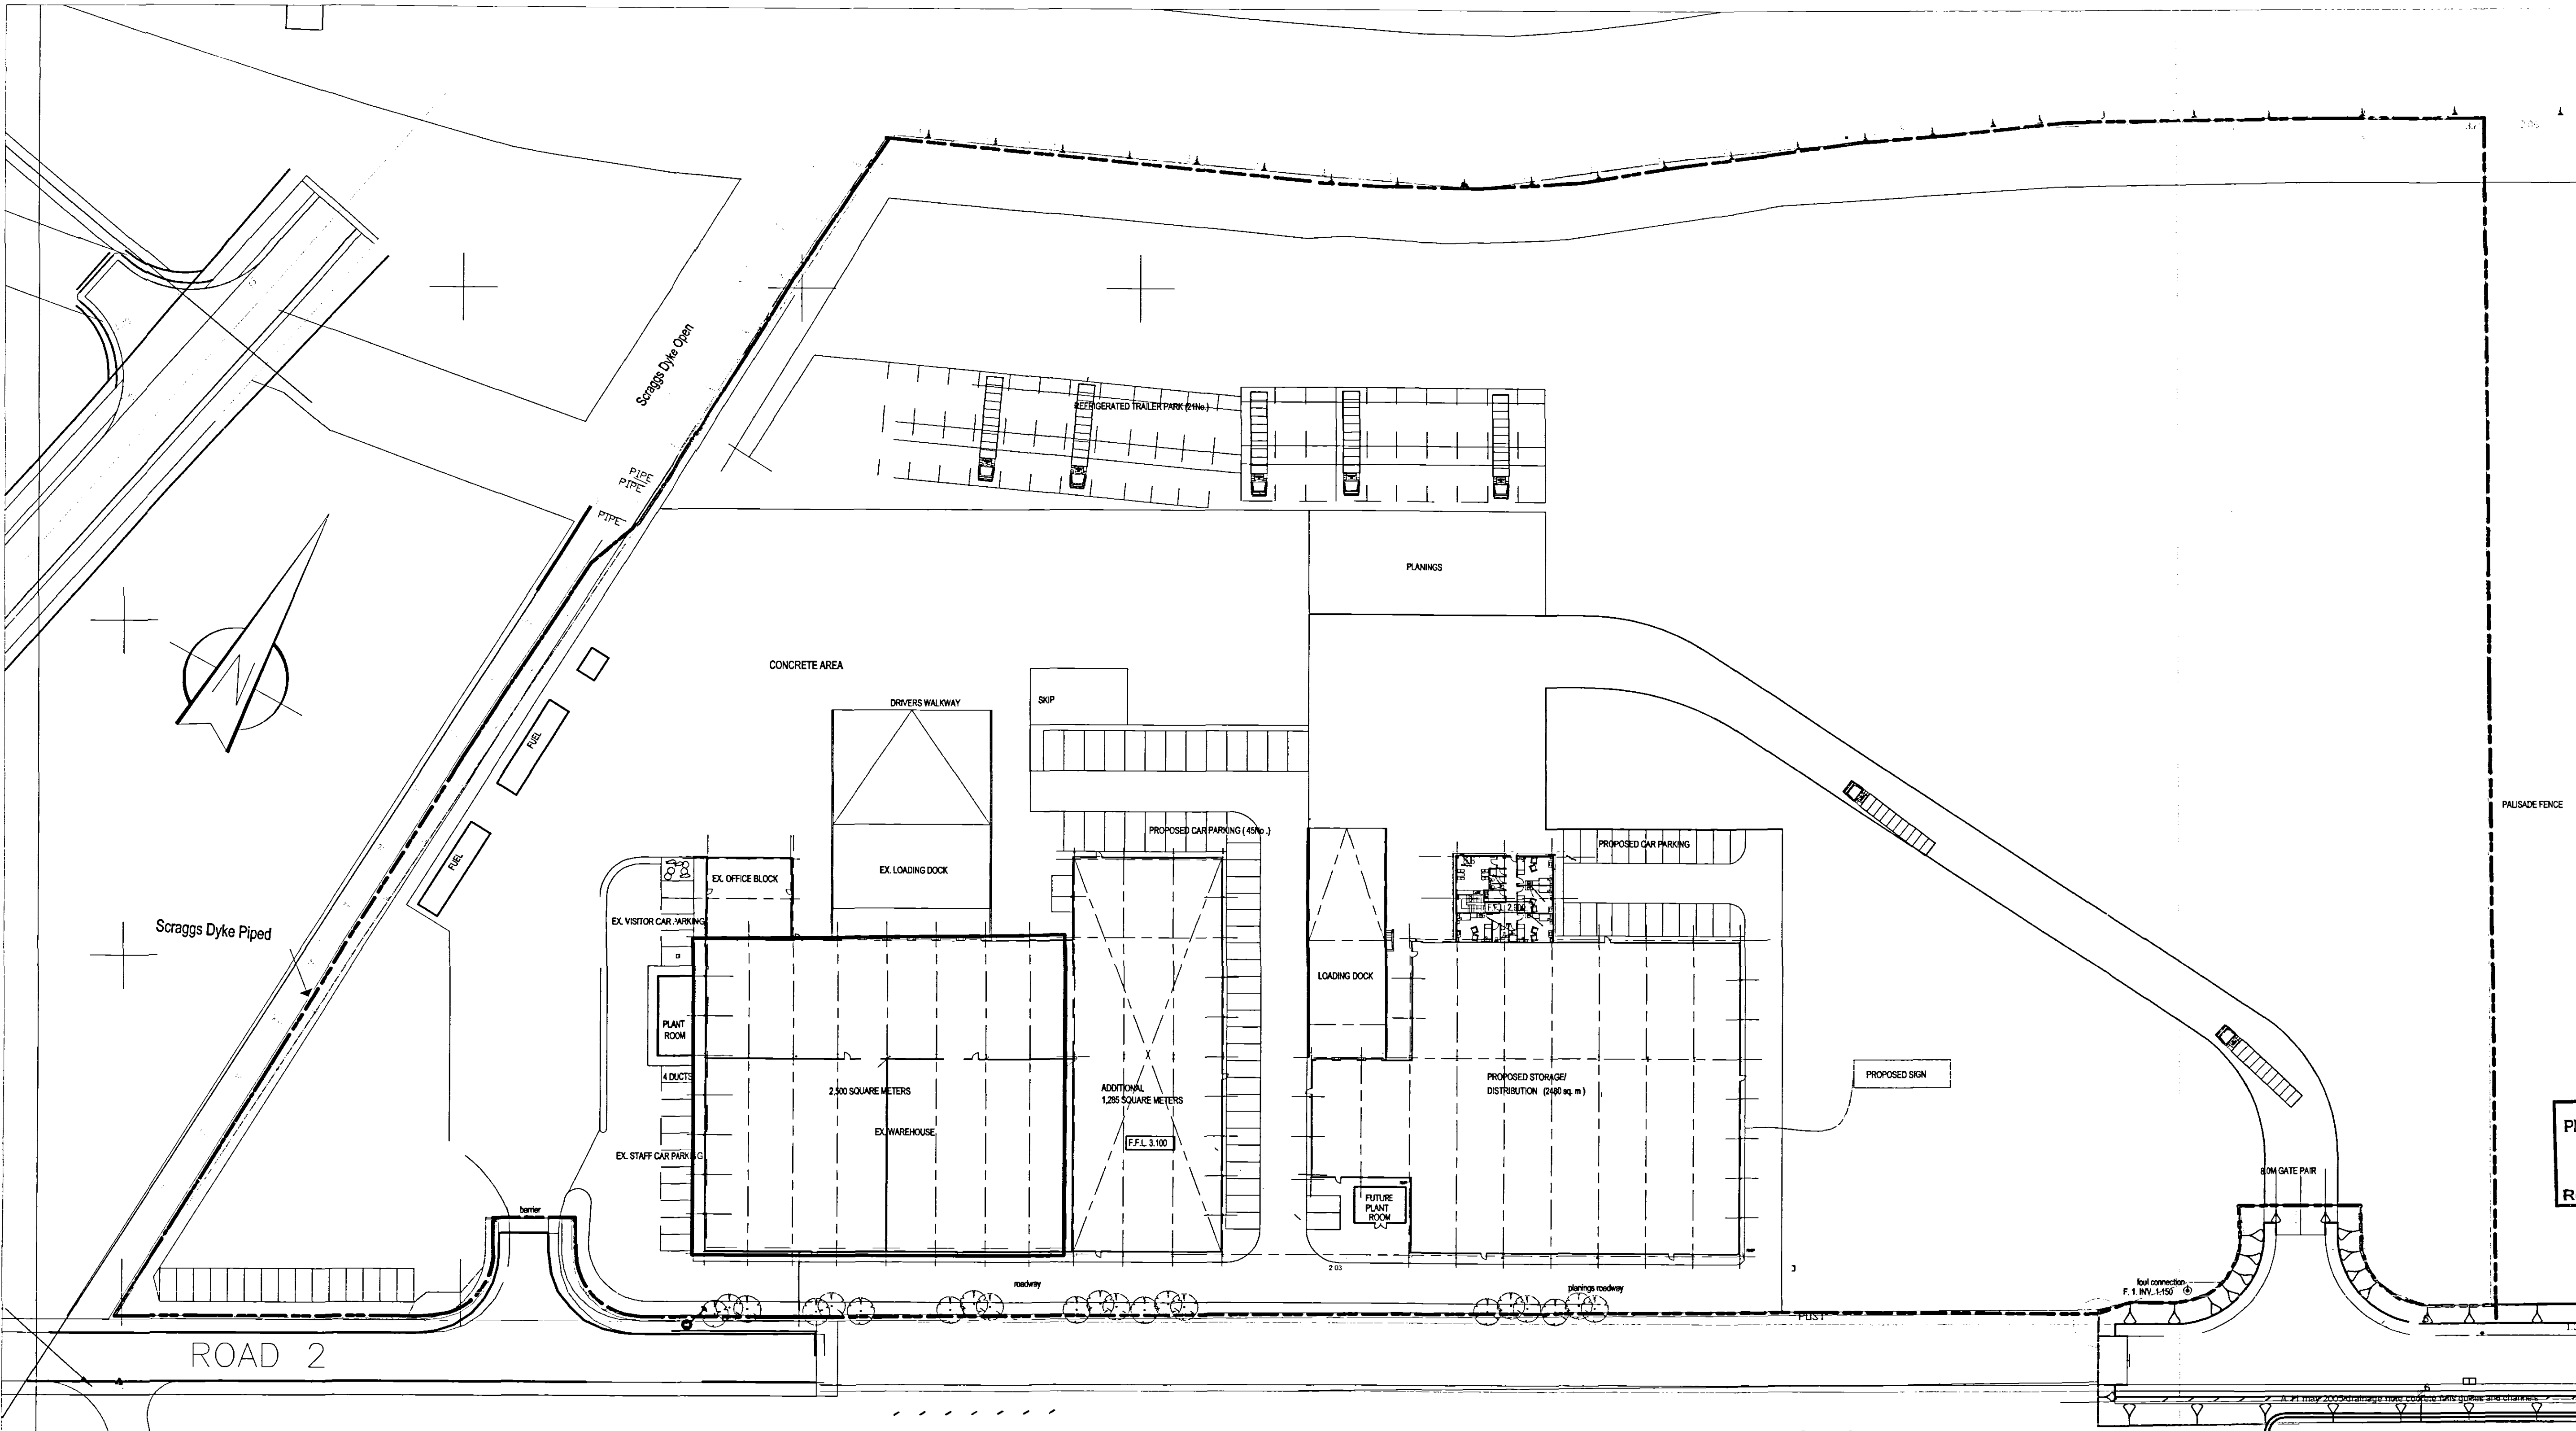

SHDC
Planning & Development
3 1 OCT 2005
Ref: 1489105

© Copyright Reserved

DC ARCHITECTURAL SOLUTIONS LIMITED
ARCHITECTURAL AND PLANNING SERVICES
26, Southgate,
Sleaford,
Lincolnshire
NG34 7RY.
Telephone 01529 309611
Fax 01529 309612
email dcarchitectural@btconnect.com

Client
FRESHLINK LTD
Project
STORAGE AND DISTRIBUTION

DETERMINED PLAN

Drawing Title
SITE PLAN
Scale
1:500
Date
APRIL 2005

Drawing Number
DC/102 / 200
Drawn
DB
Checked