



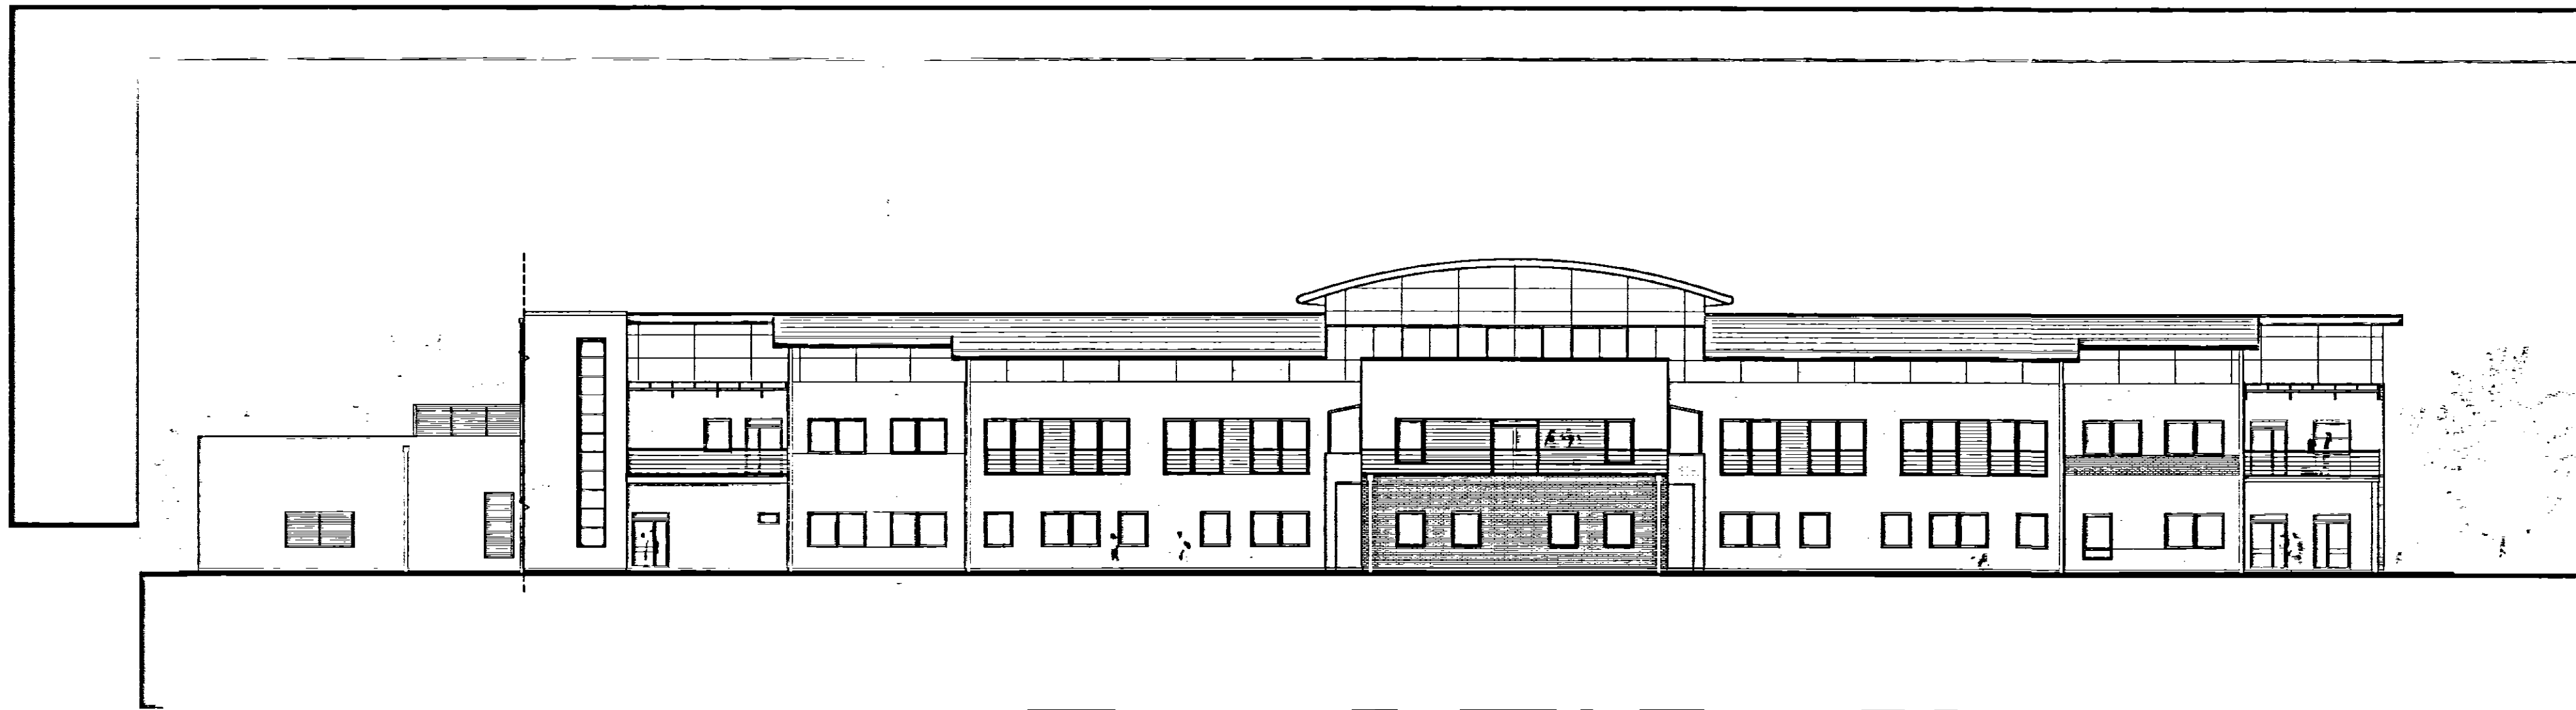


SOUTH ELEVATION




NORTH-EAST ELEVATION

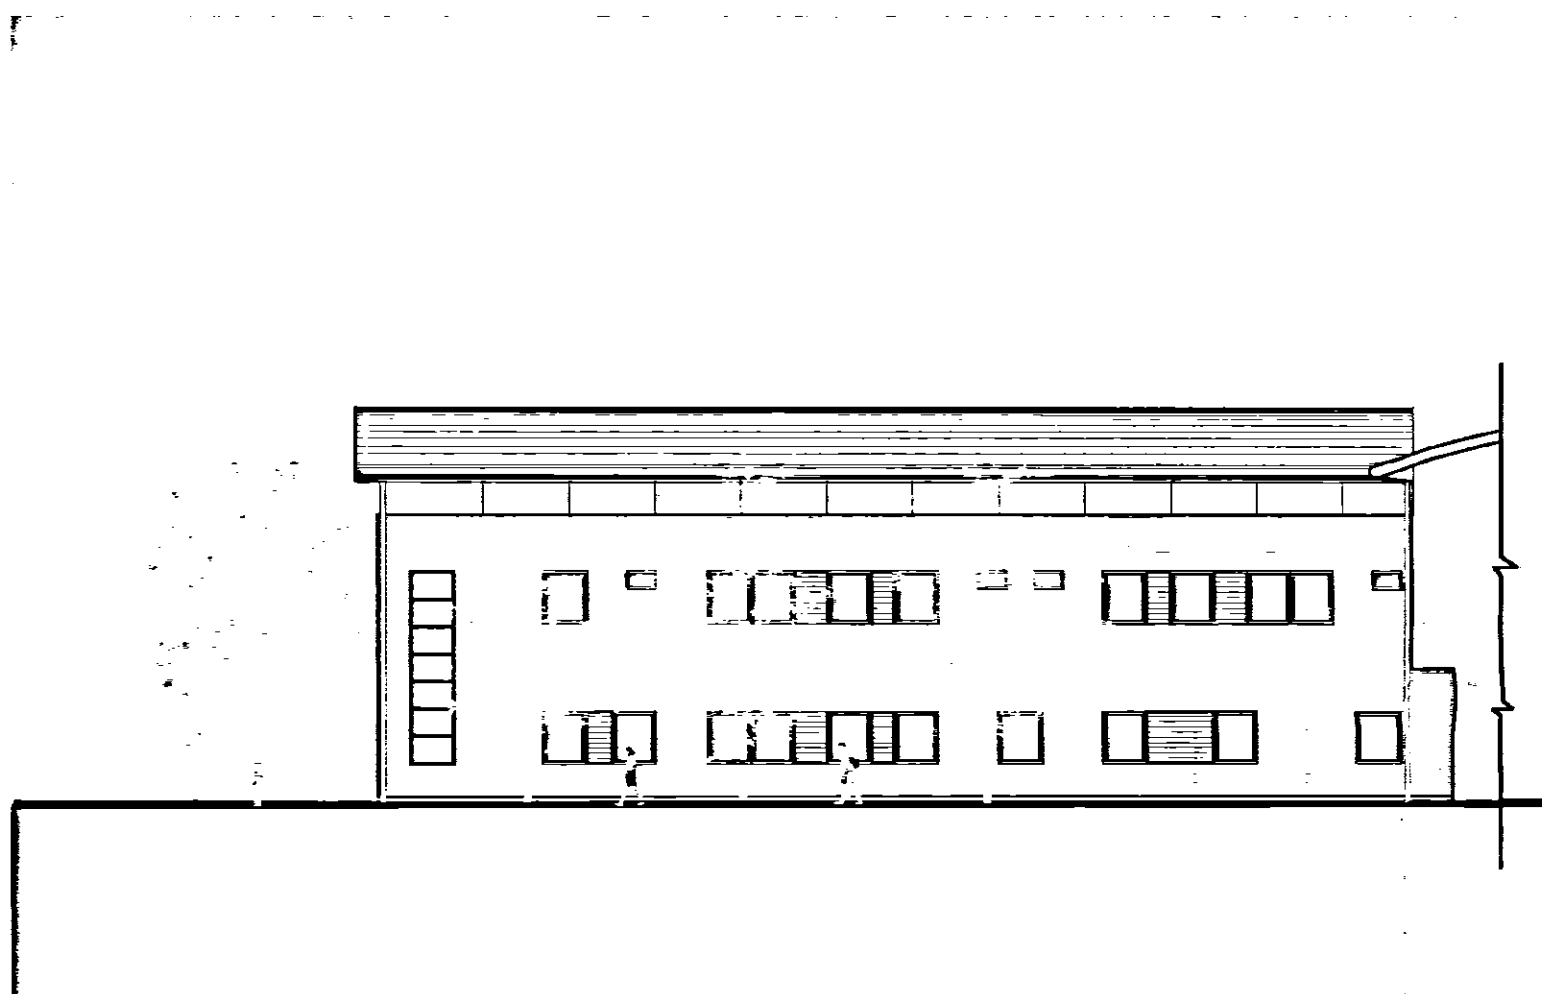


NORTH SIDE ELEVATION

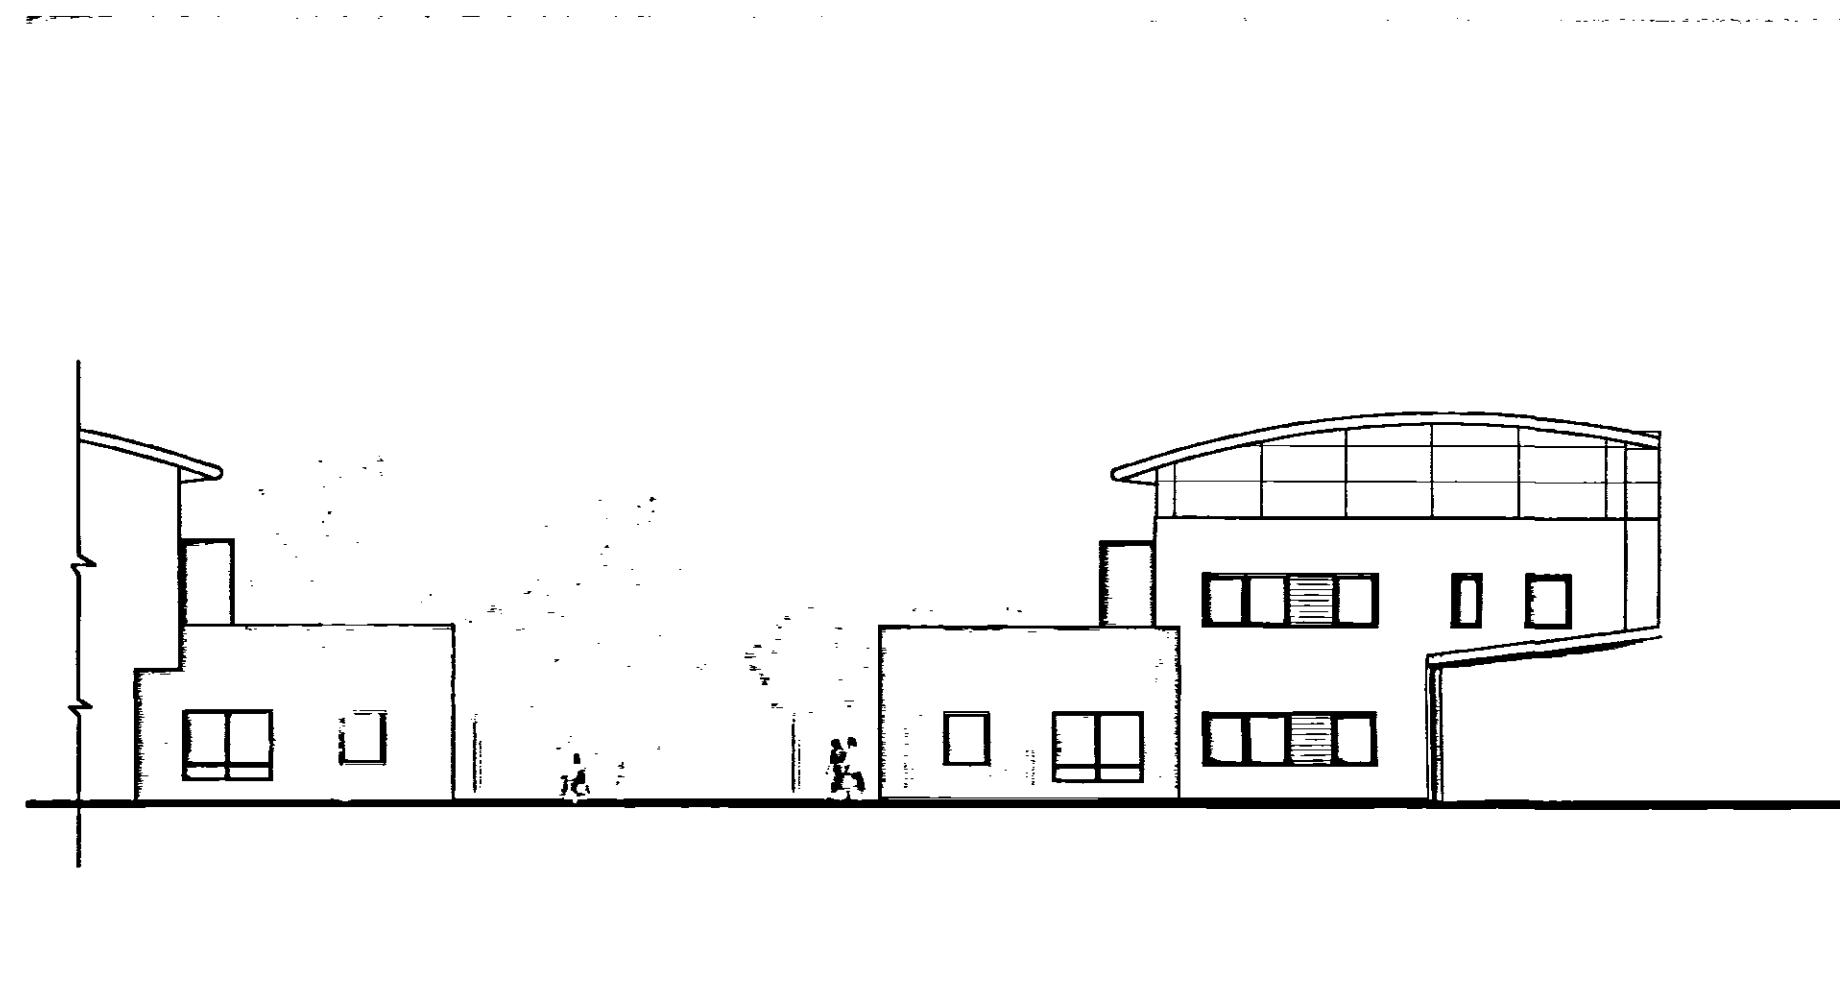

SOUTH SIDE ELEVATION

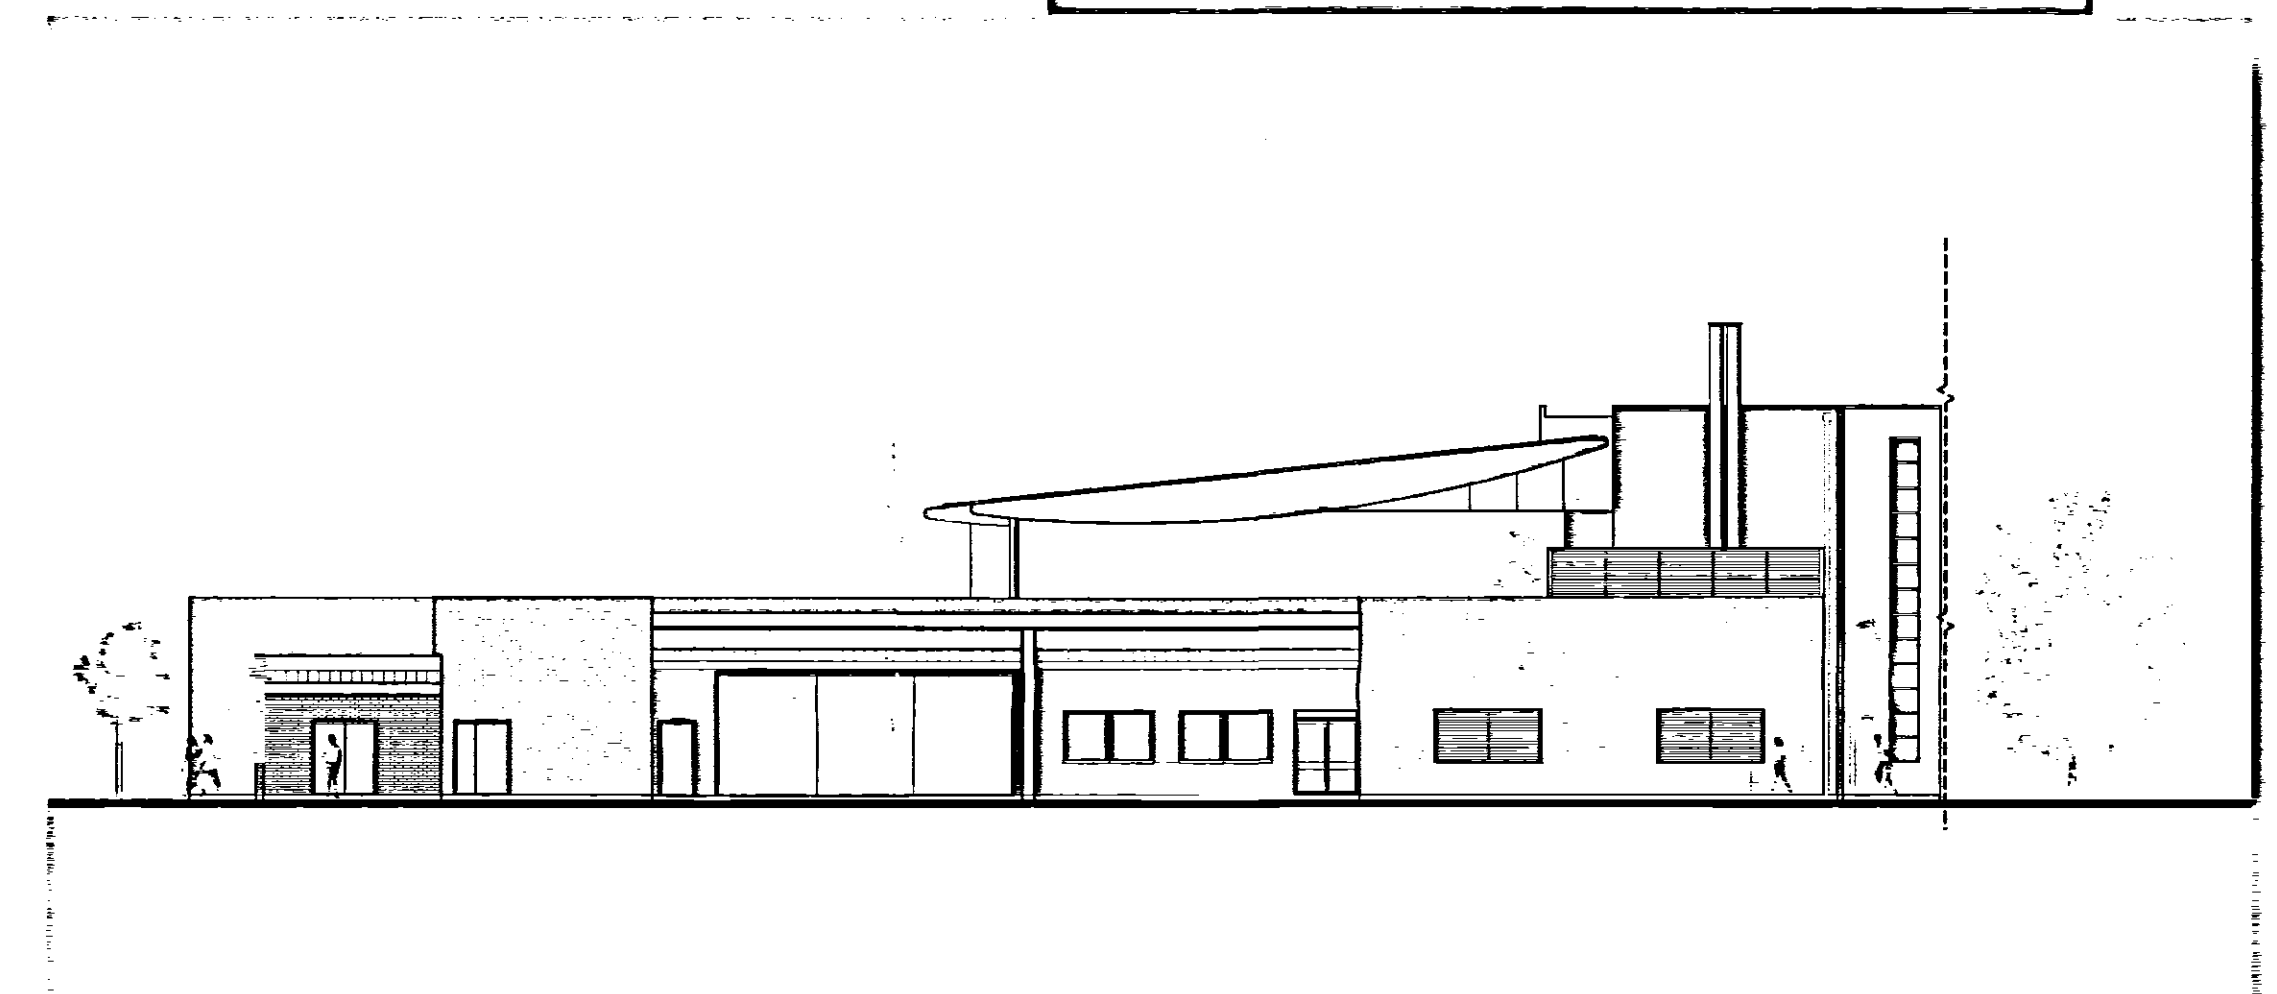

SOUTH-WEST ELEVATION

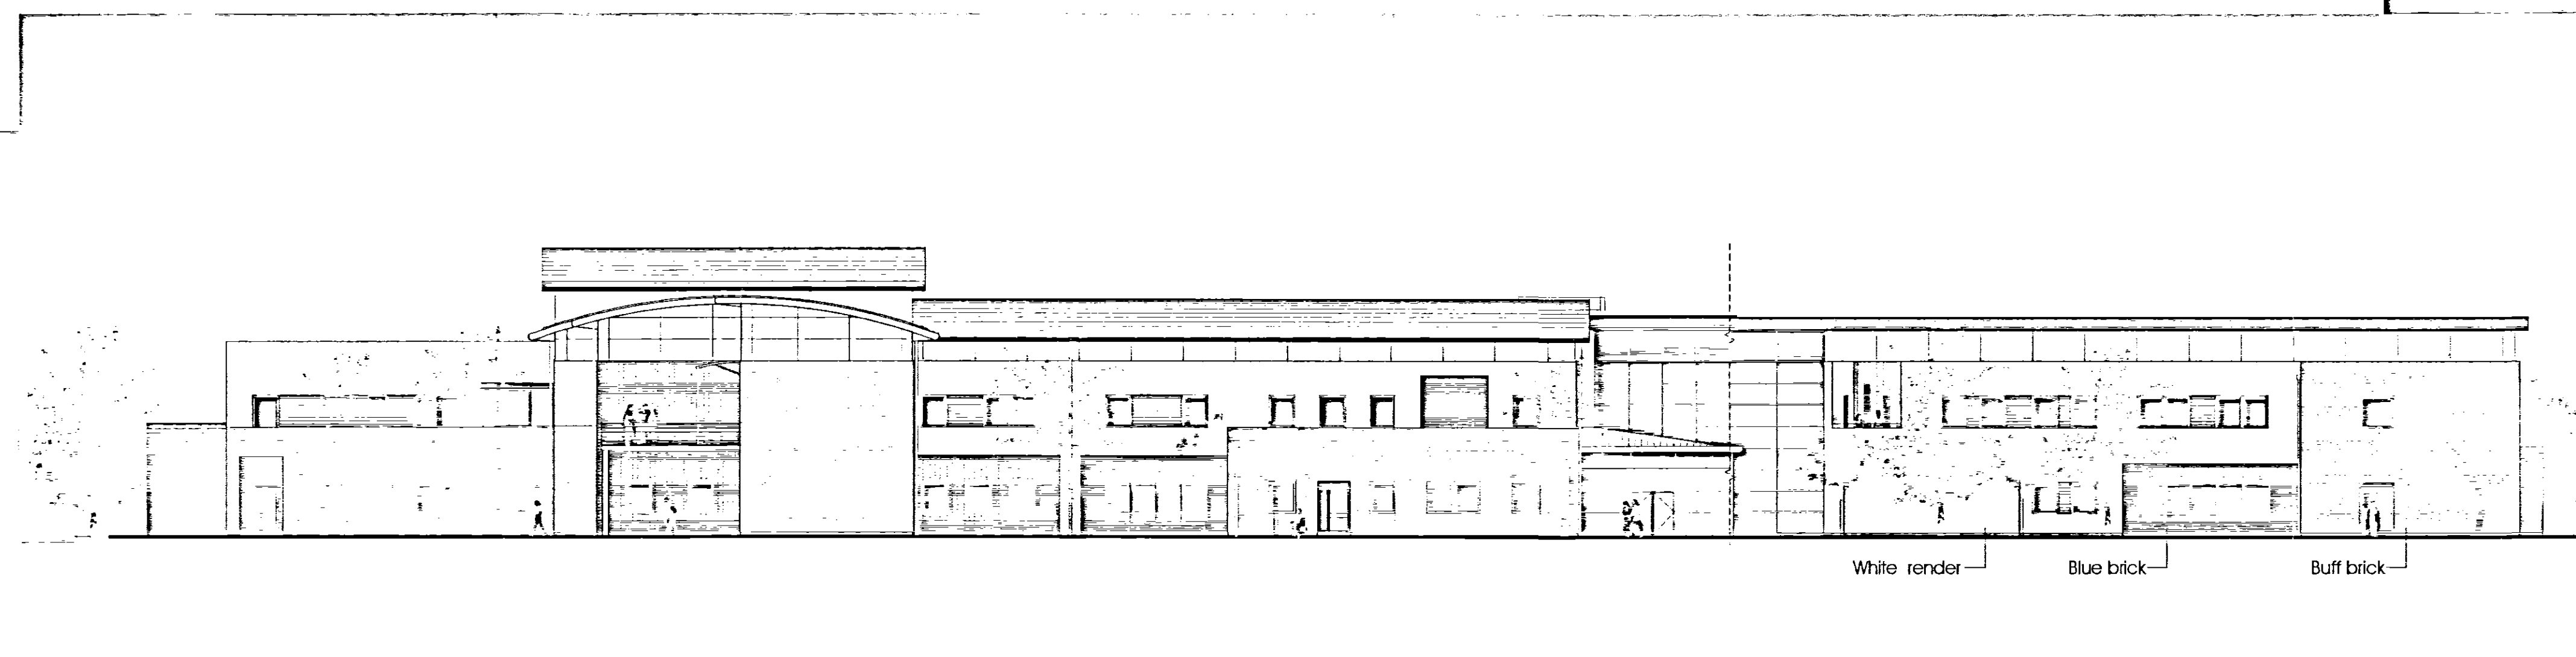

EAST AND SOUTH EAST ELEVATION

SOUTH HOLLAND PROPOSAL

PLANNING APPLICATION

Arden Partnership

WATKINS GRAY INTERNATIONAL LLP
ARCHITECTS PLANNERS INTERIOR DESIGNERS
Colechurch House 1 London Bridge Walk LONDON SE1 2SX
telephone 020 7940 8400 fax 020 7940 8444
Email mail@wgi.co.uk



project SOUTH HOLLAND
COMMUNITY HOSPITAL
drawing SIDE ELEVATIONS

date 2006-10-23 scale 1:200@A1
no. 104030/03/P201_rev2

DETERMINED
PLAN

14/94/06
08T 2003