
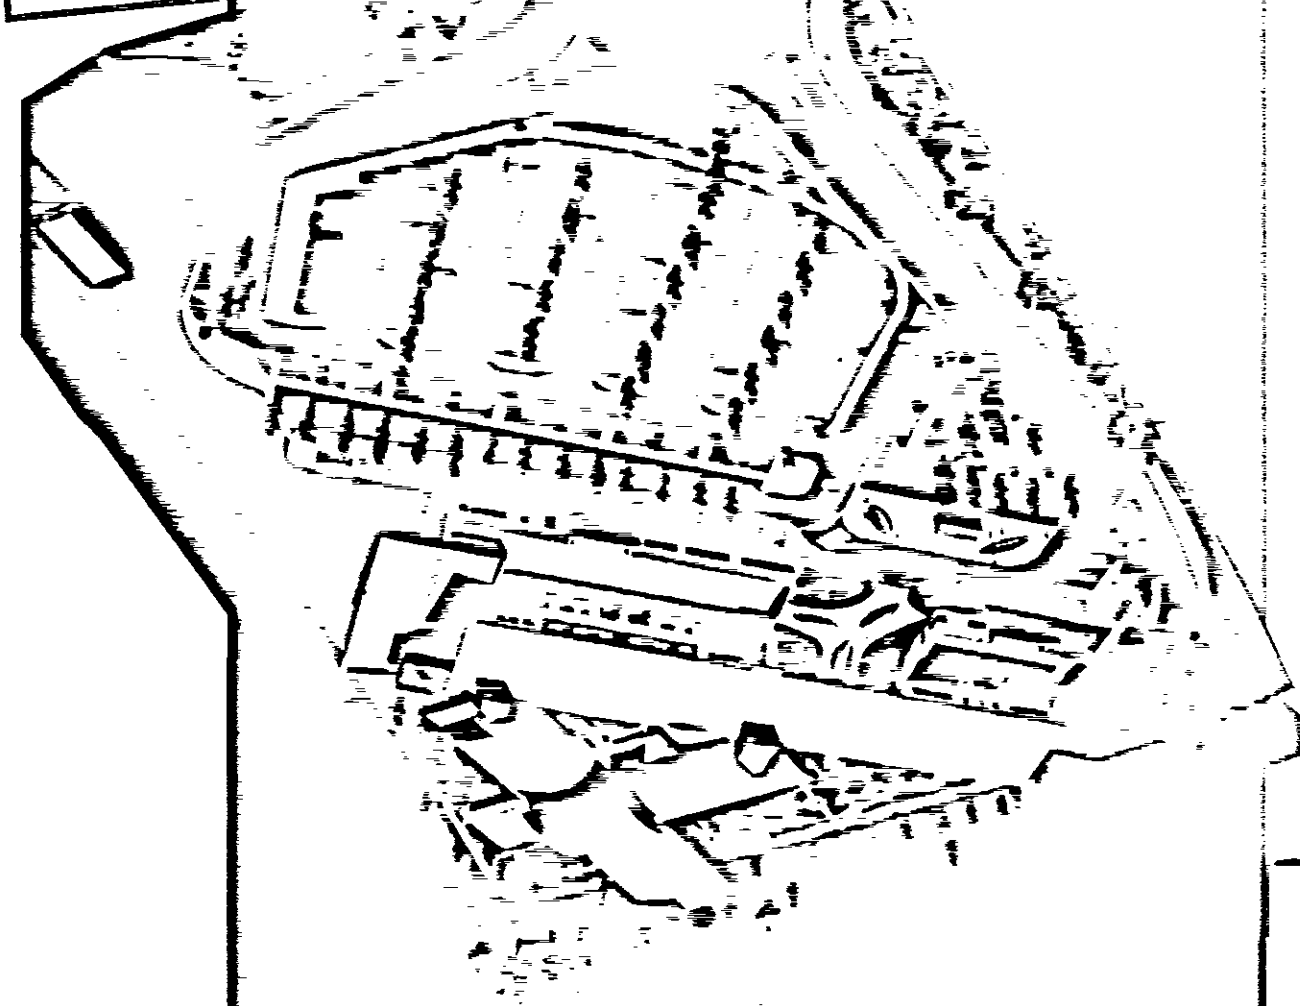
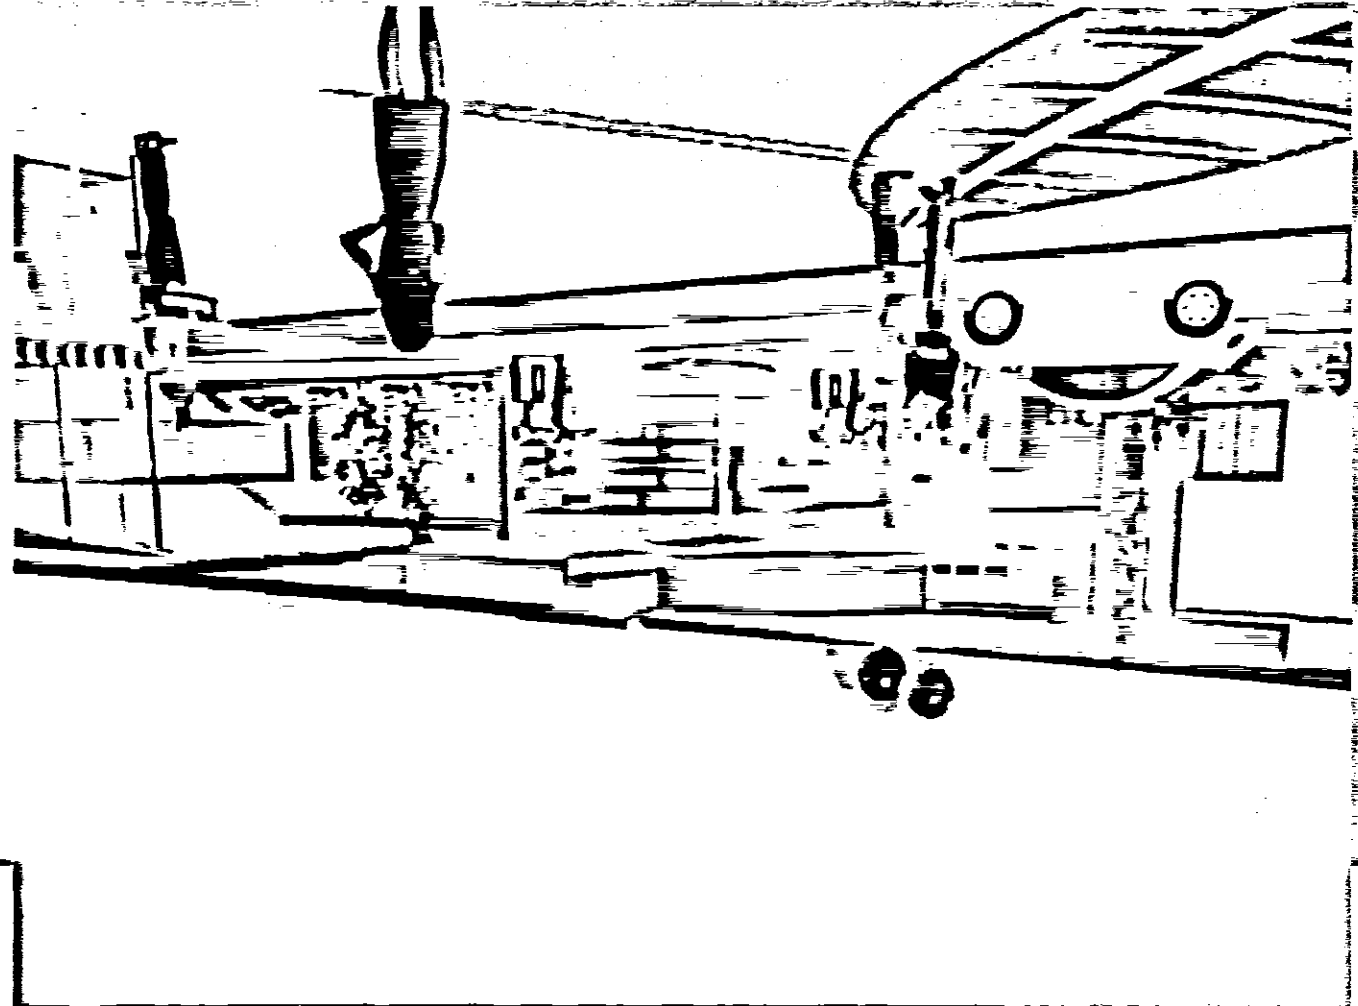
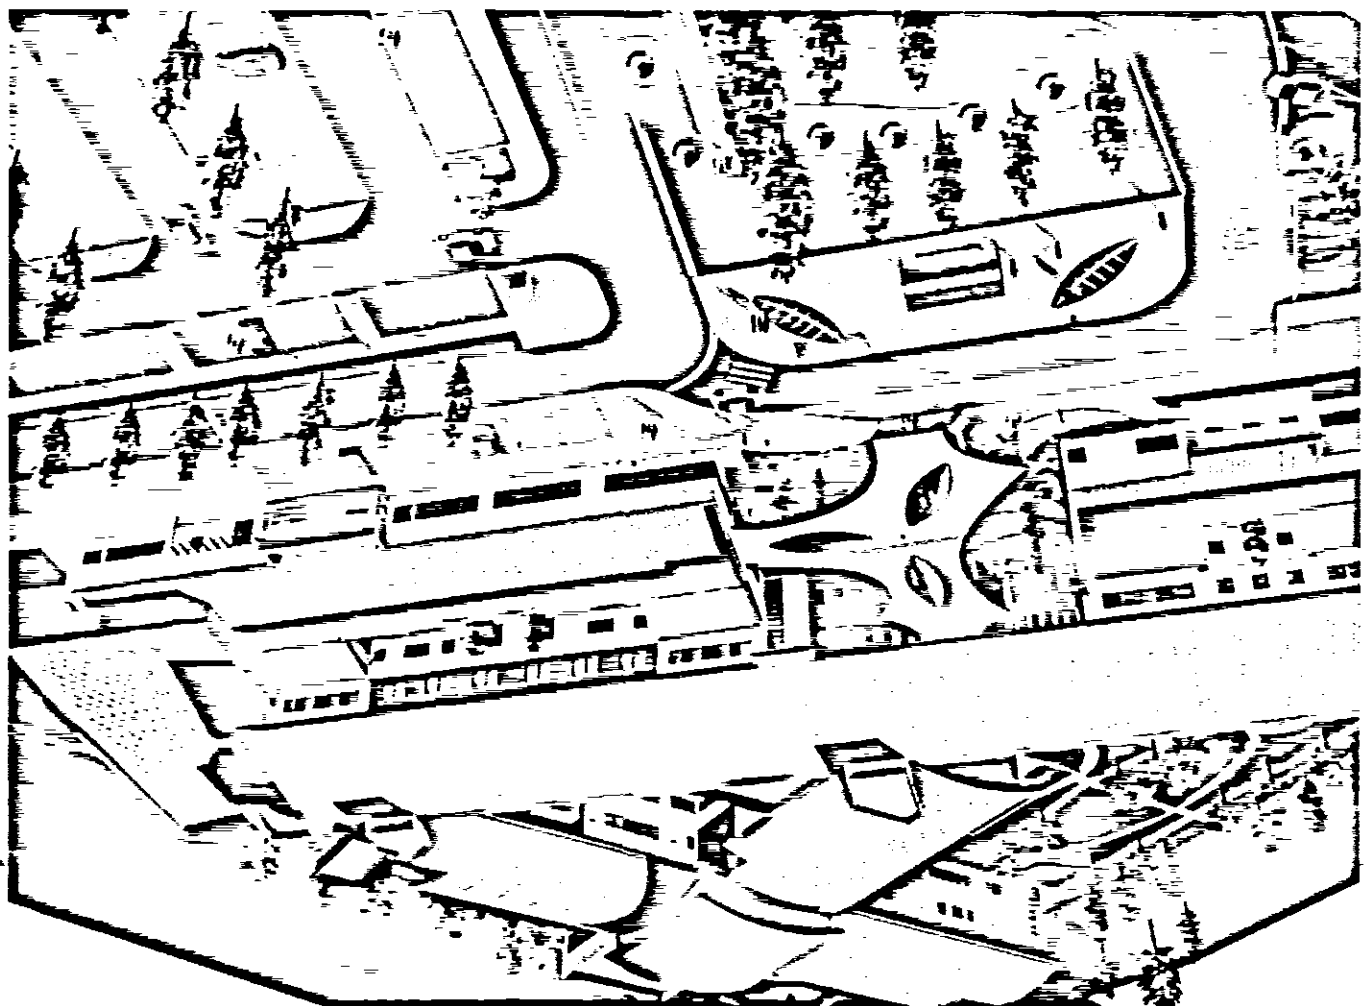



PLANNING APPLICATION

SOUTH HOLLAND PROPOSAL







WELCOMING MODERN HOLISTIC PROTECTIVE

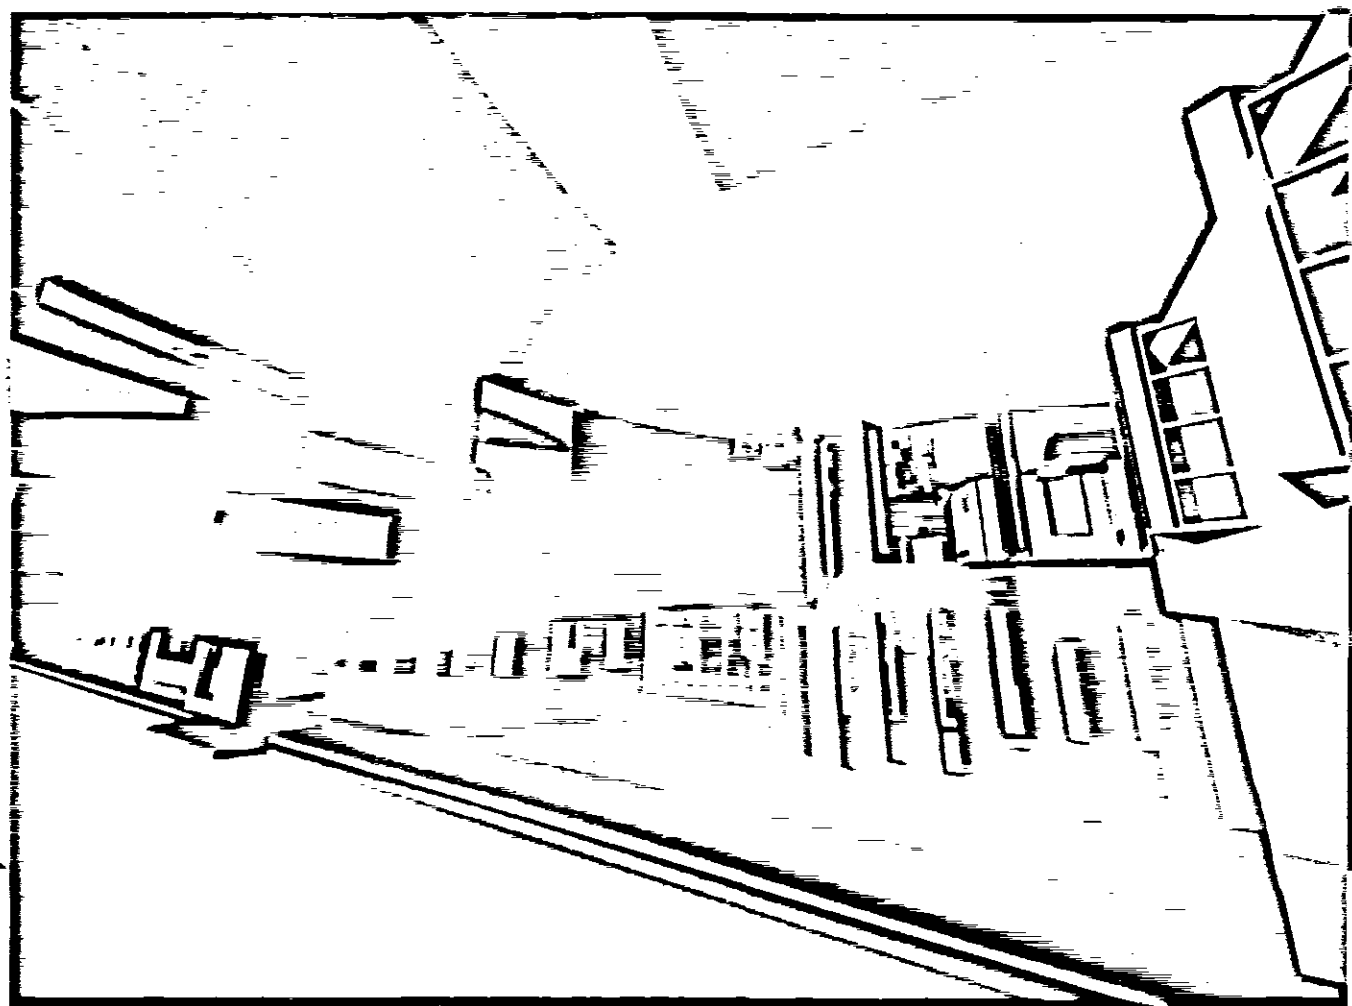

FRONT ELEVATION SC 1:200

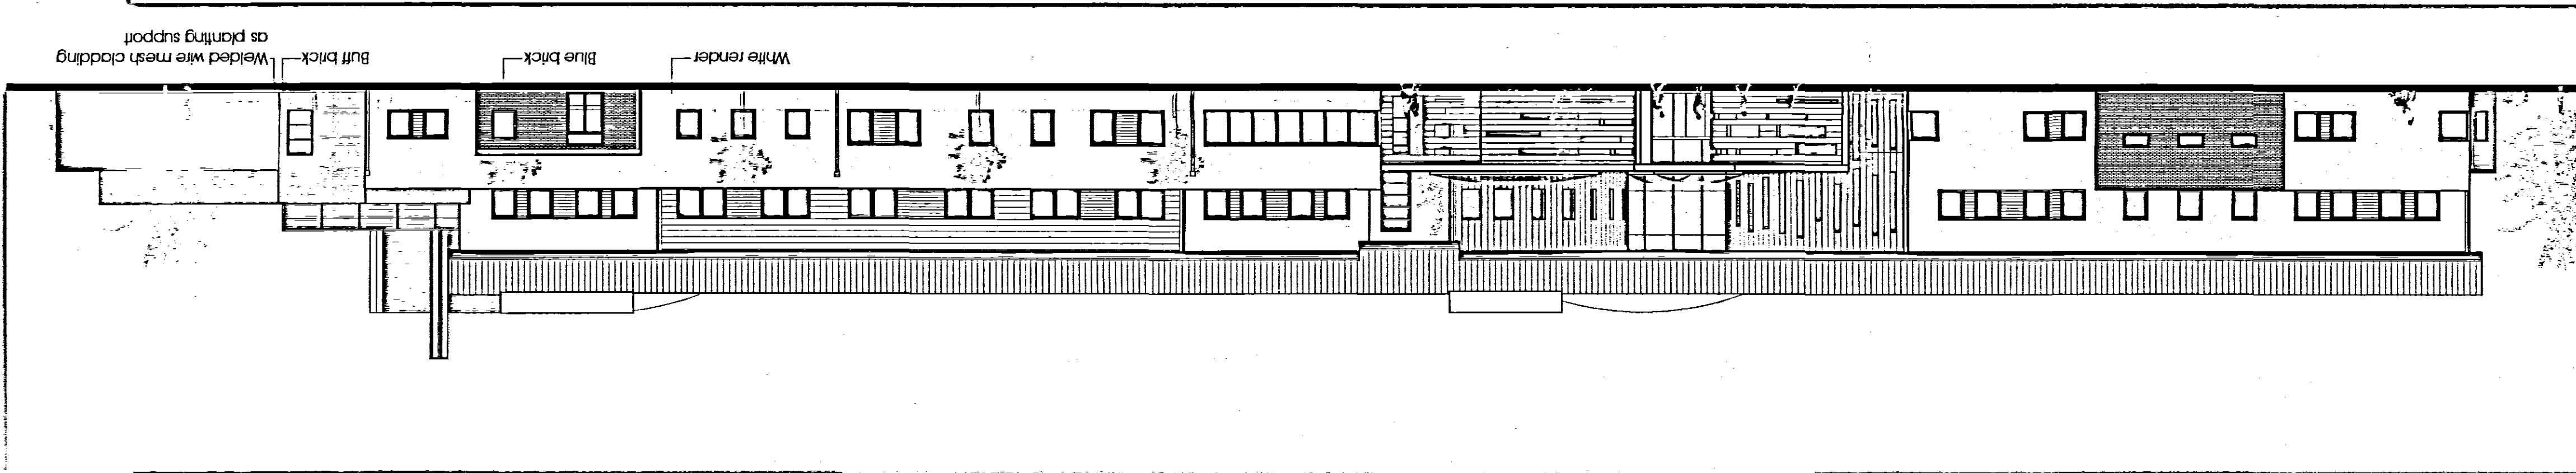

Designed to create a sense of excitement upon entering the site and to allow for gradual "discovery" in approaching the unusual and inviting main entrance...

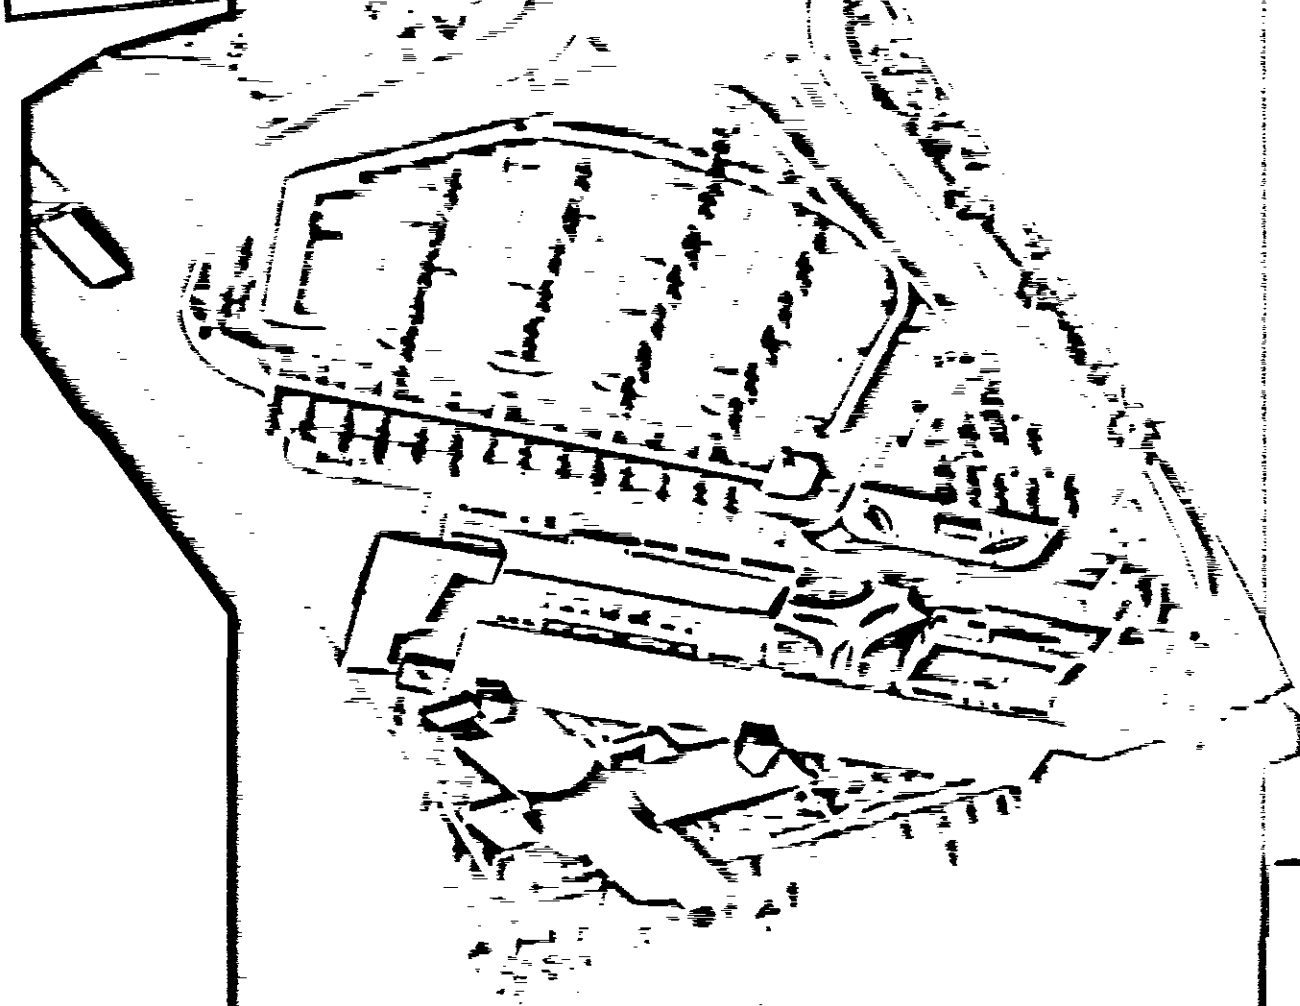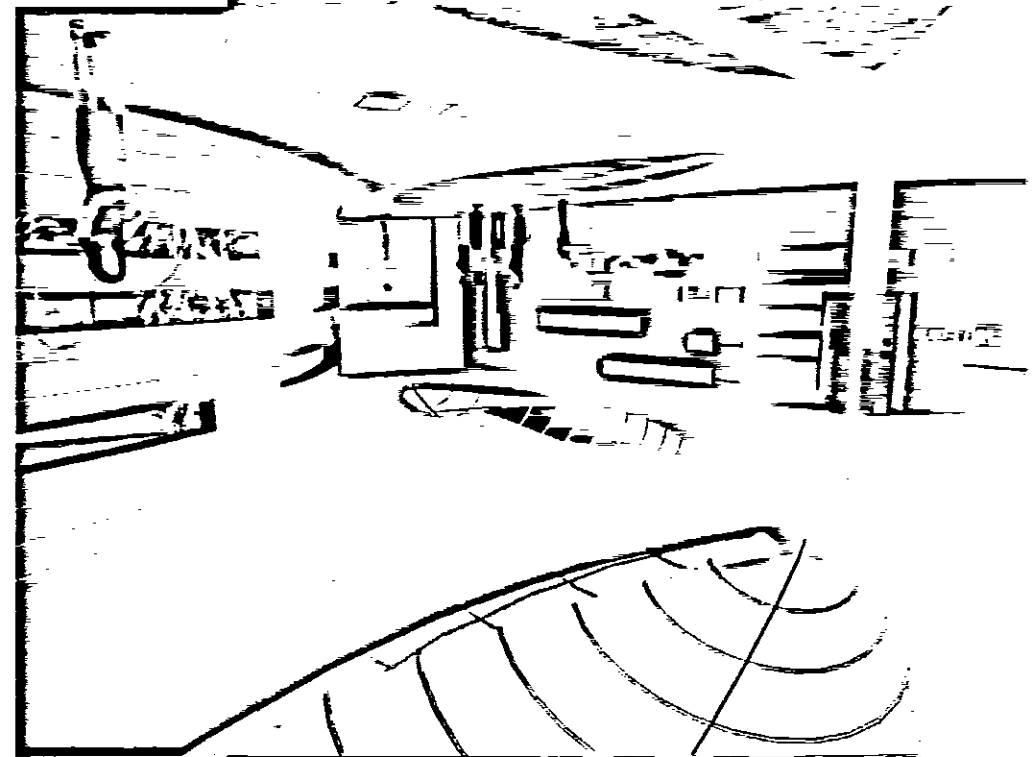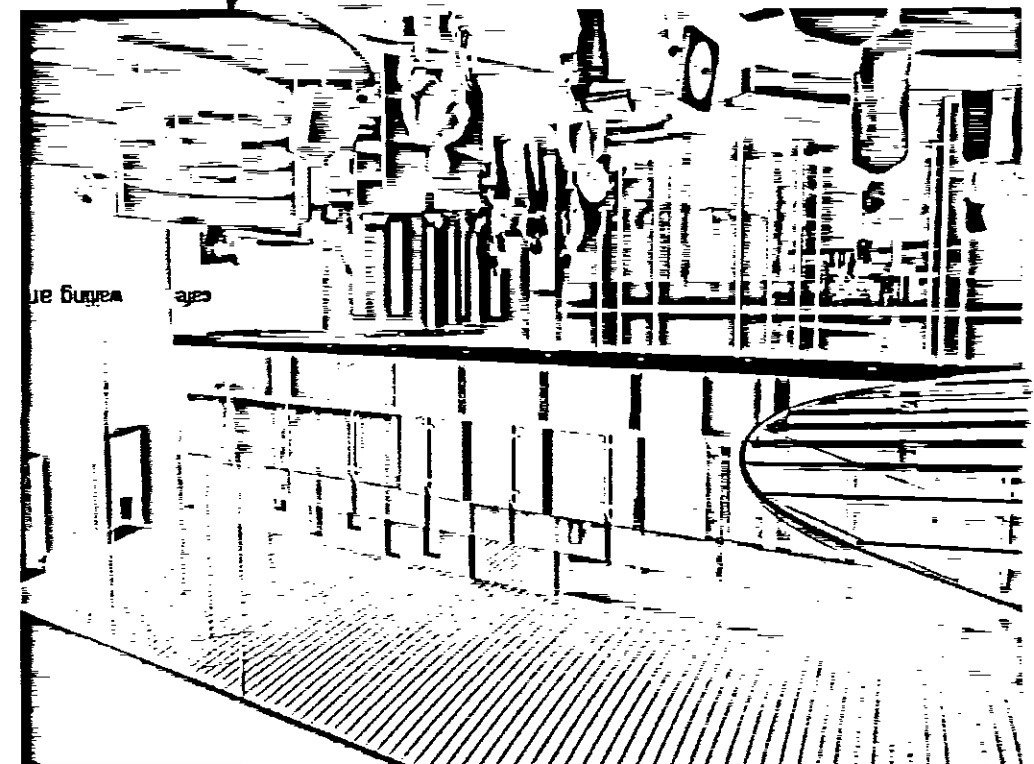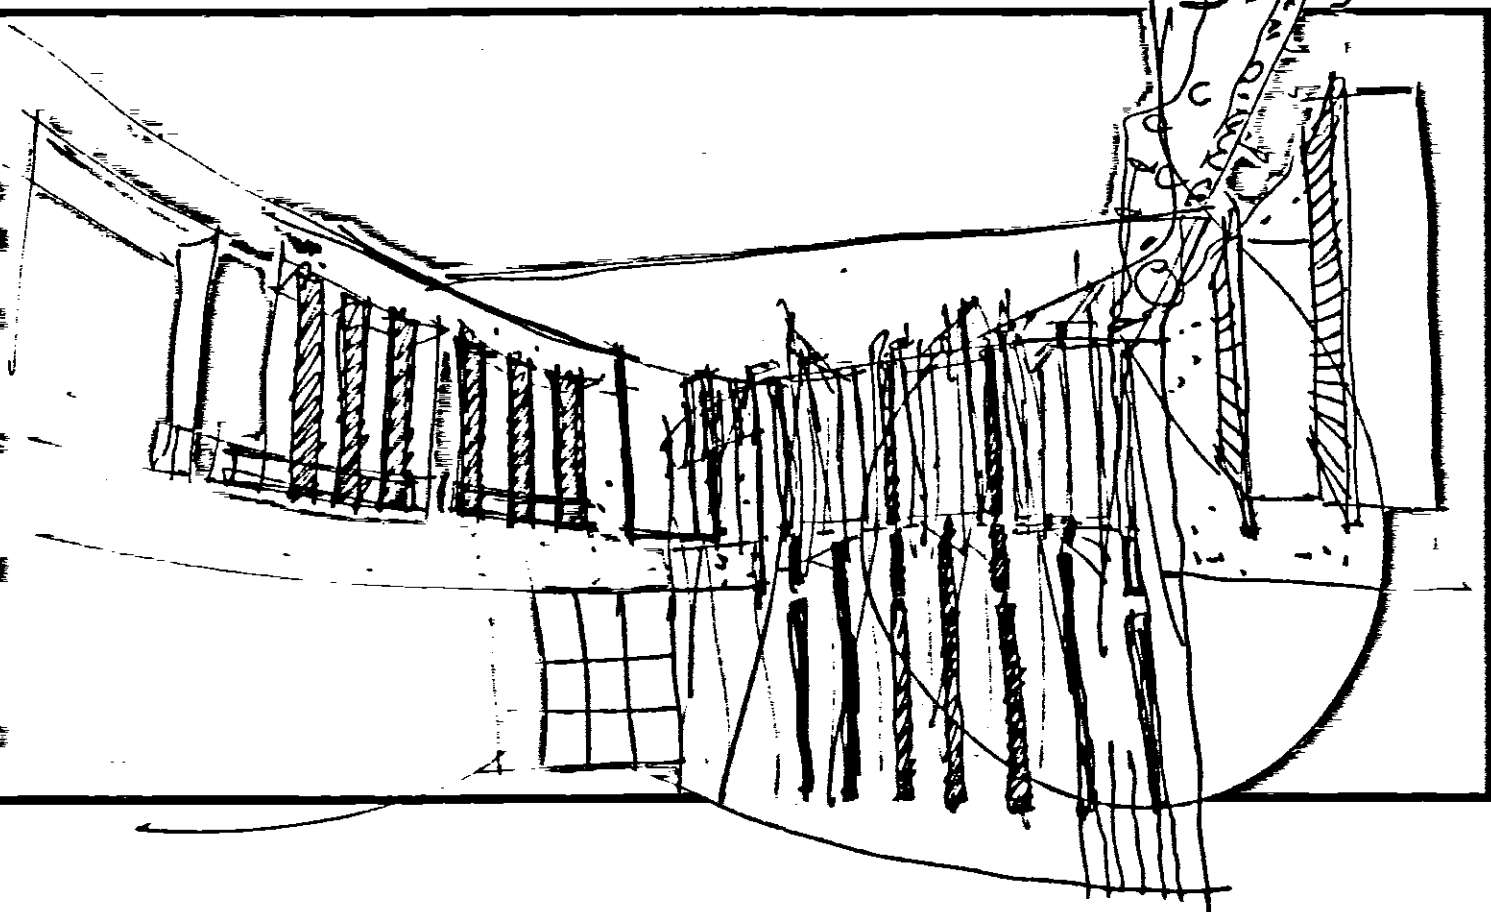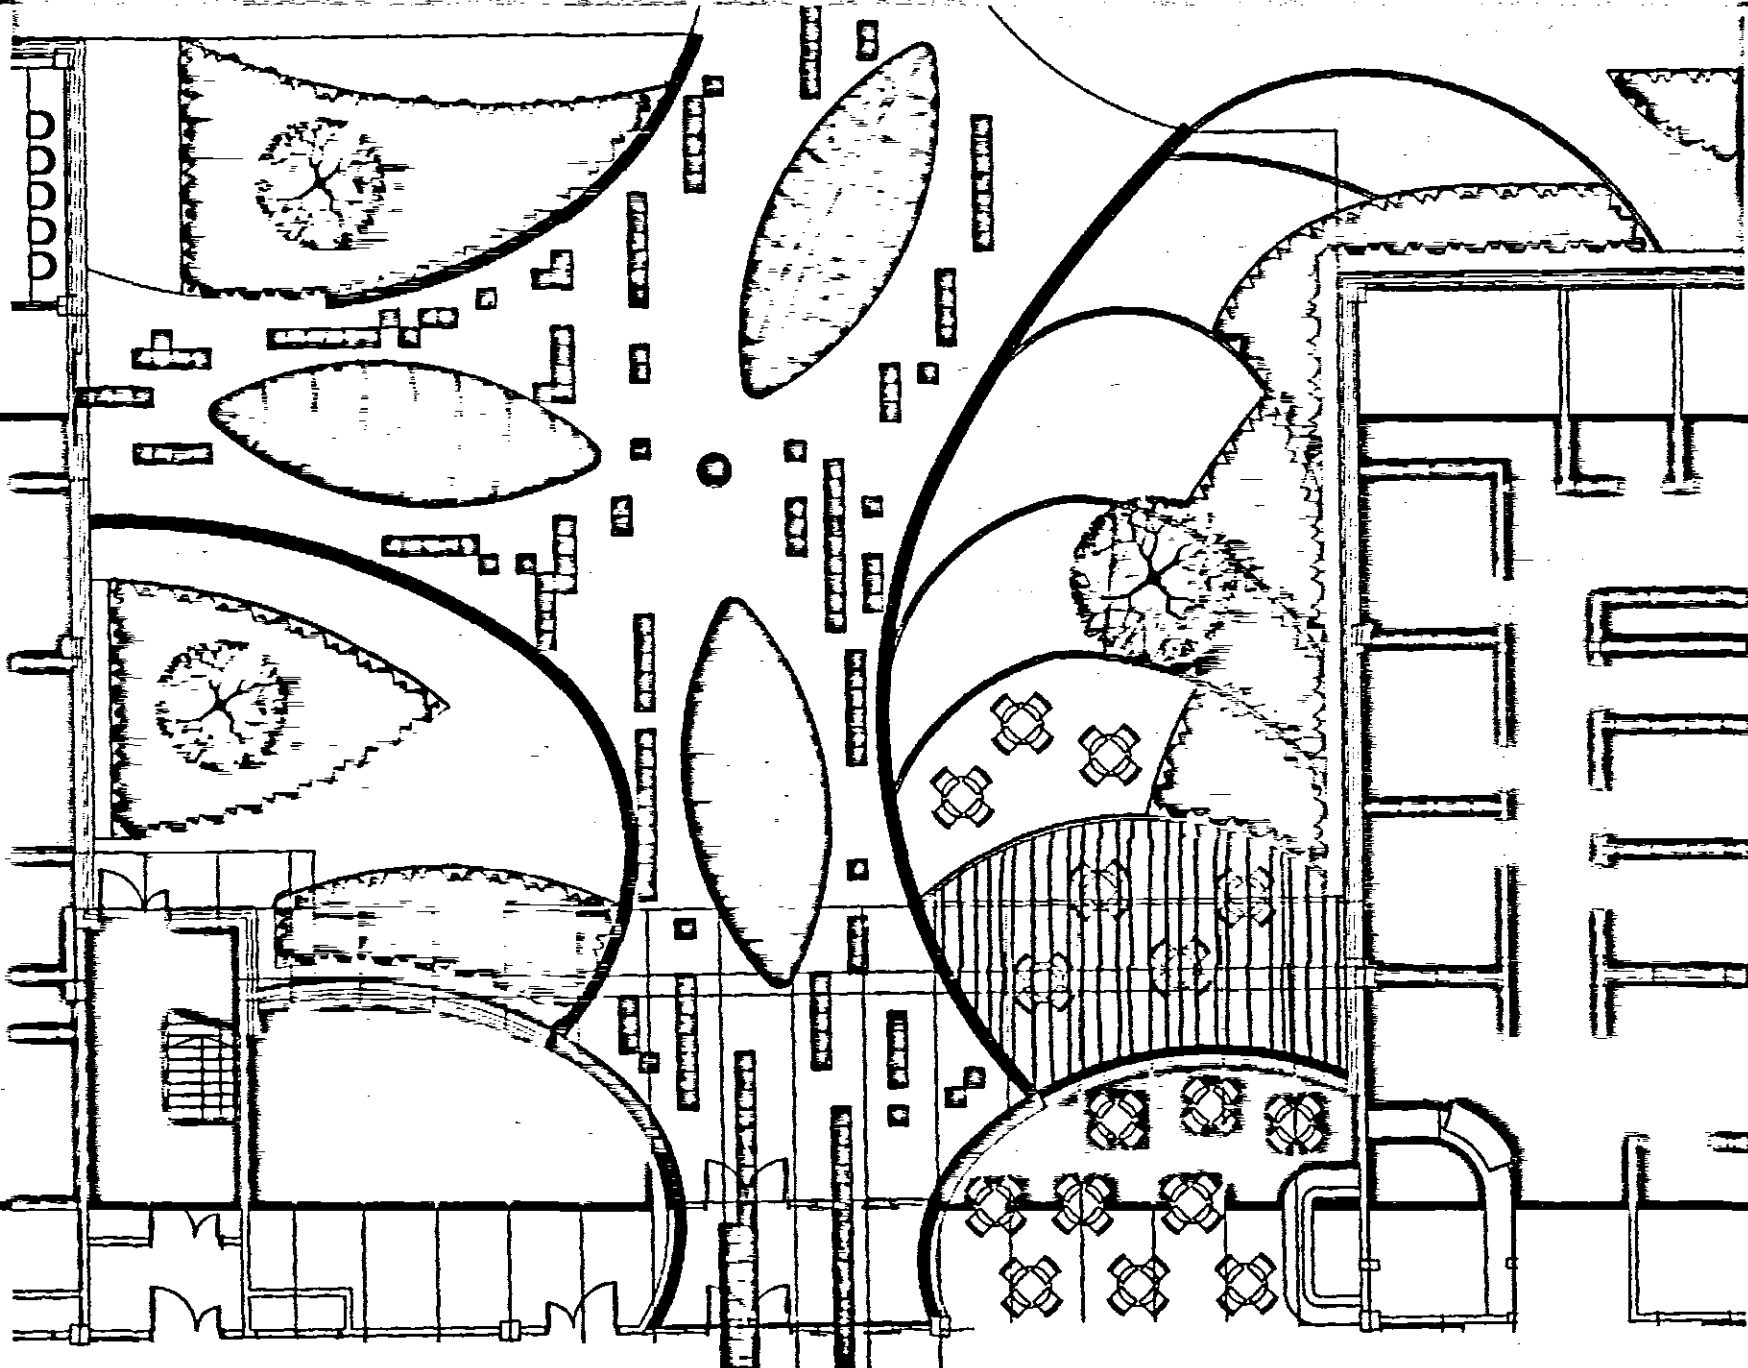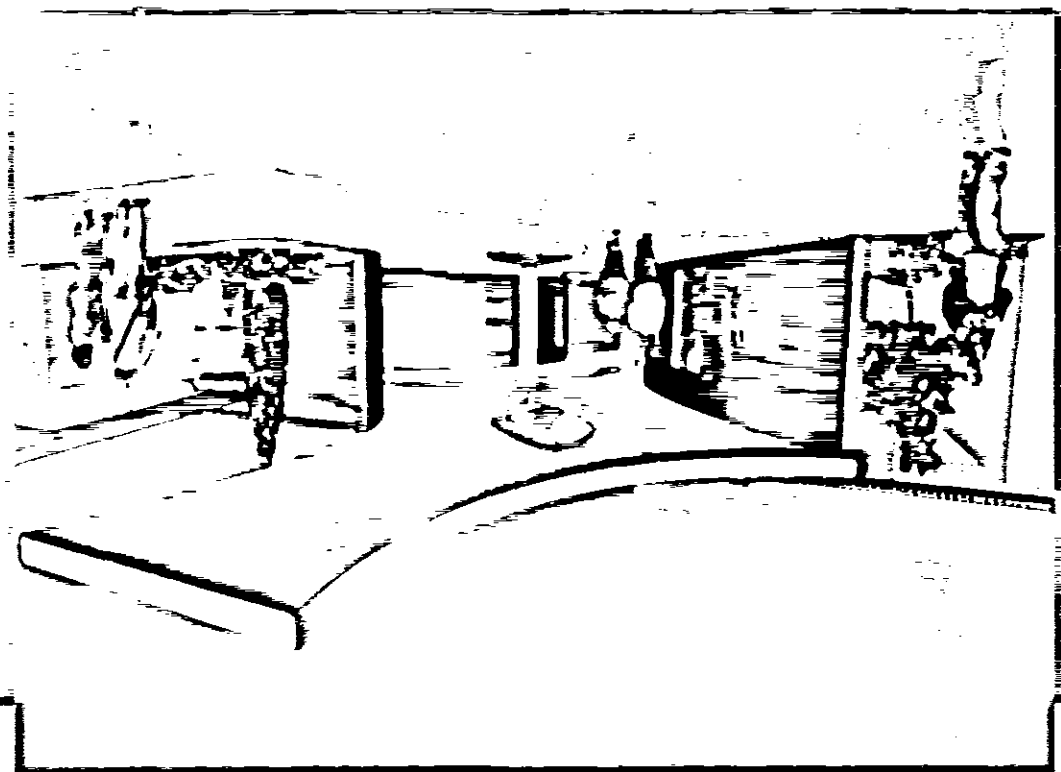

DETERMINED
PLAN
14406
012003

REASSURANCE HOPE

PURITY WARMTH

Arden Partnership

WGI

WATKINS GRAY INTERNATIONAL LLP
ARCHITECTS PLANNERS INTERIOR DESIGNERS
Maplehurst House 1 Jackson Bridge Walk London SE1 2EX
Telephone 020 7940 8800 Fax 020 7940 8444
Email watki@wgi.co.uk

Project SOUTH HOLLAND
Client COMMUNITY HOSPITAL
Drawing FRONT ELEVATION AND VIEWS
No. 104030/03/P200_AW2
Date 2006-10-23 Scale 1:200@A1