




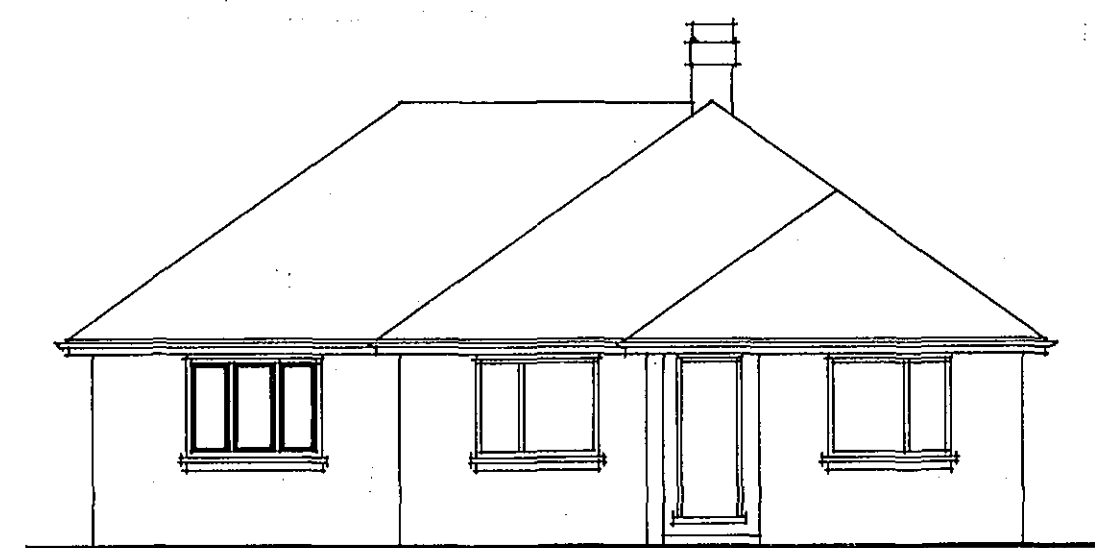

FRONT ELEVATION

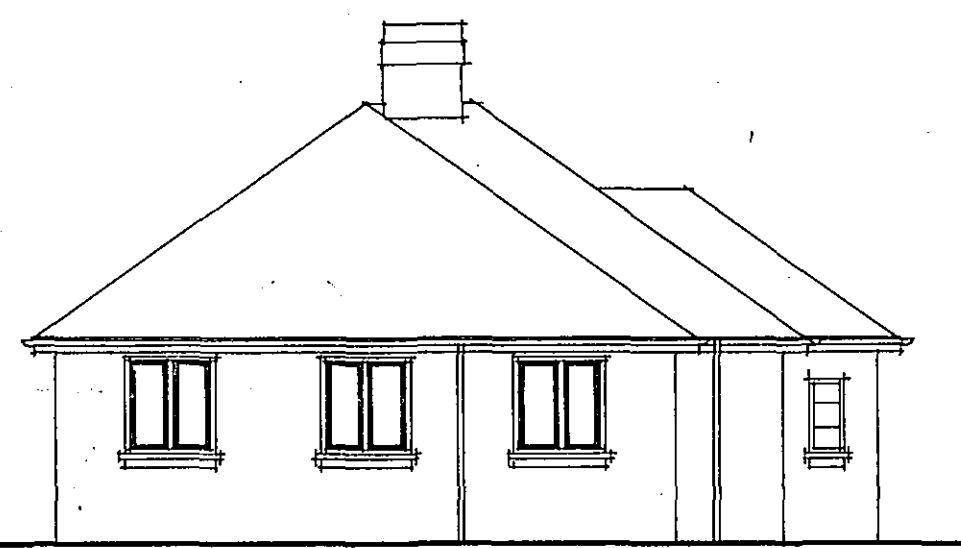


SIDE ELEVATION

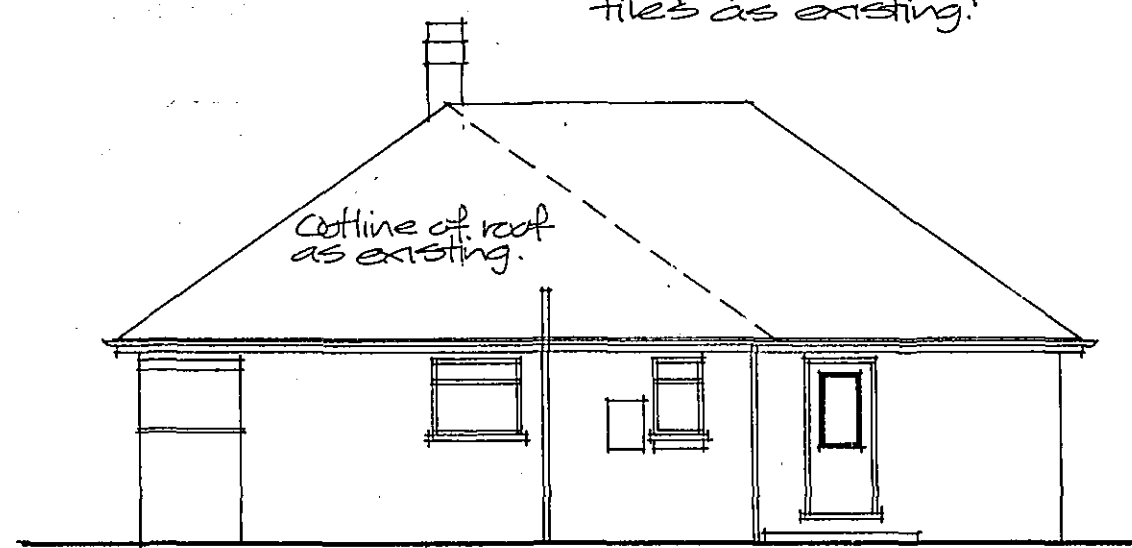


REAR ELEVATION


facing bricks to match existing.

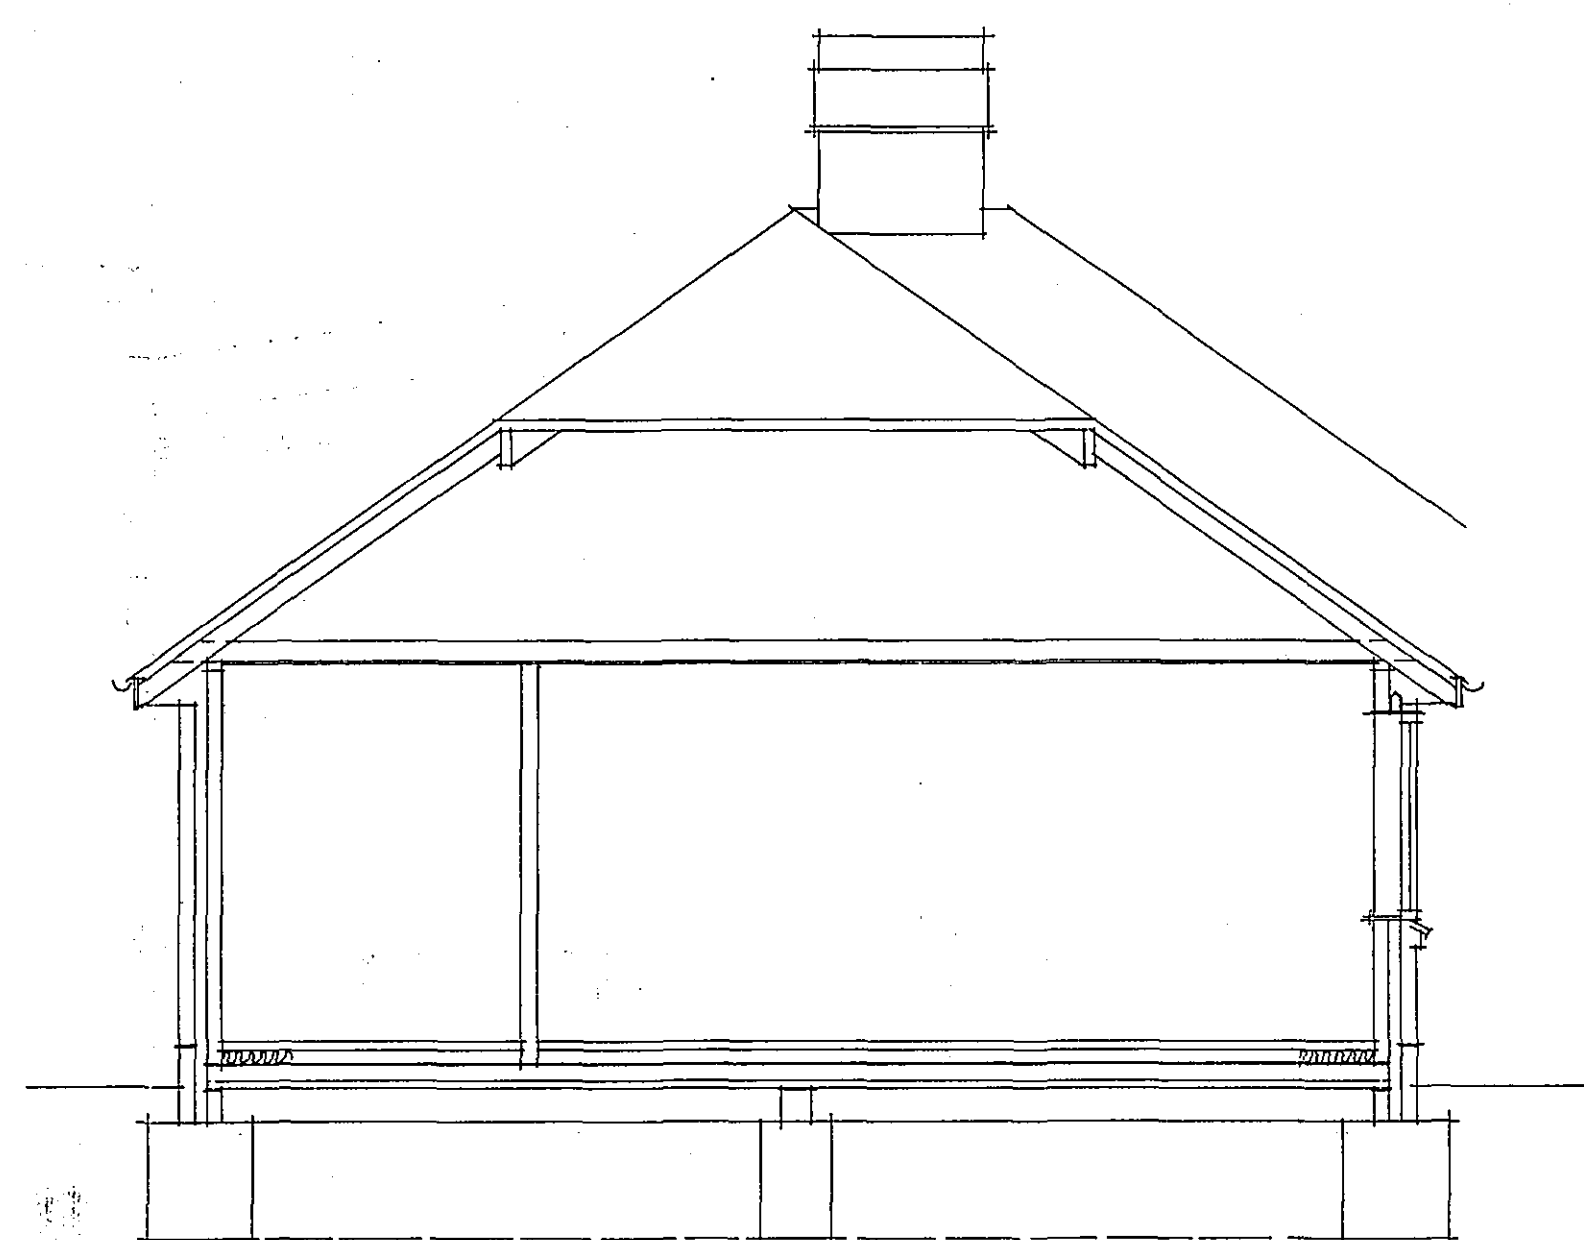

SECTION A-A

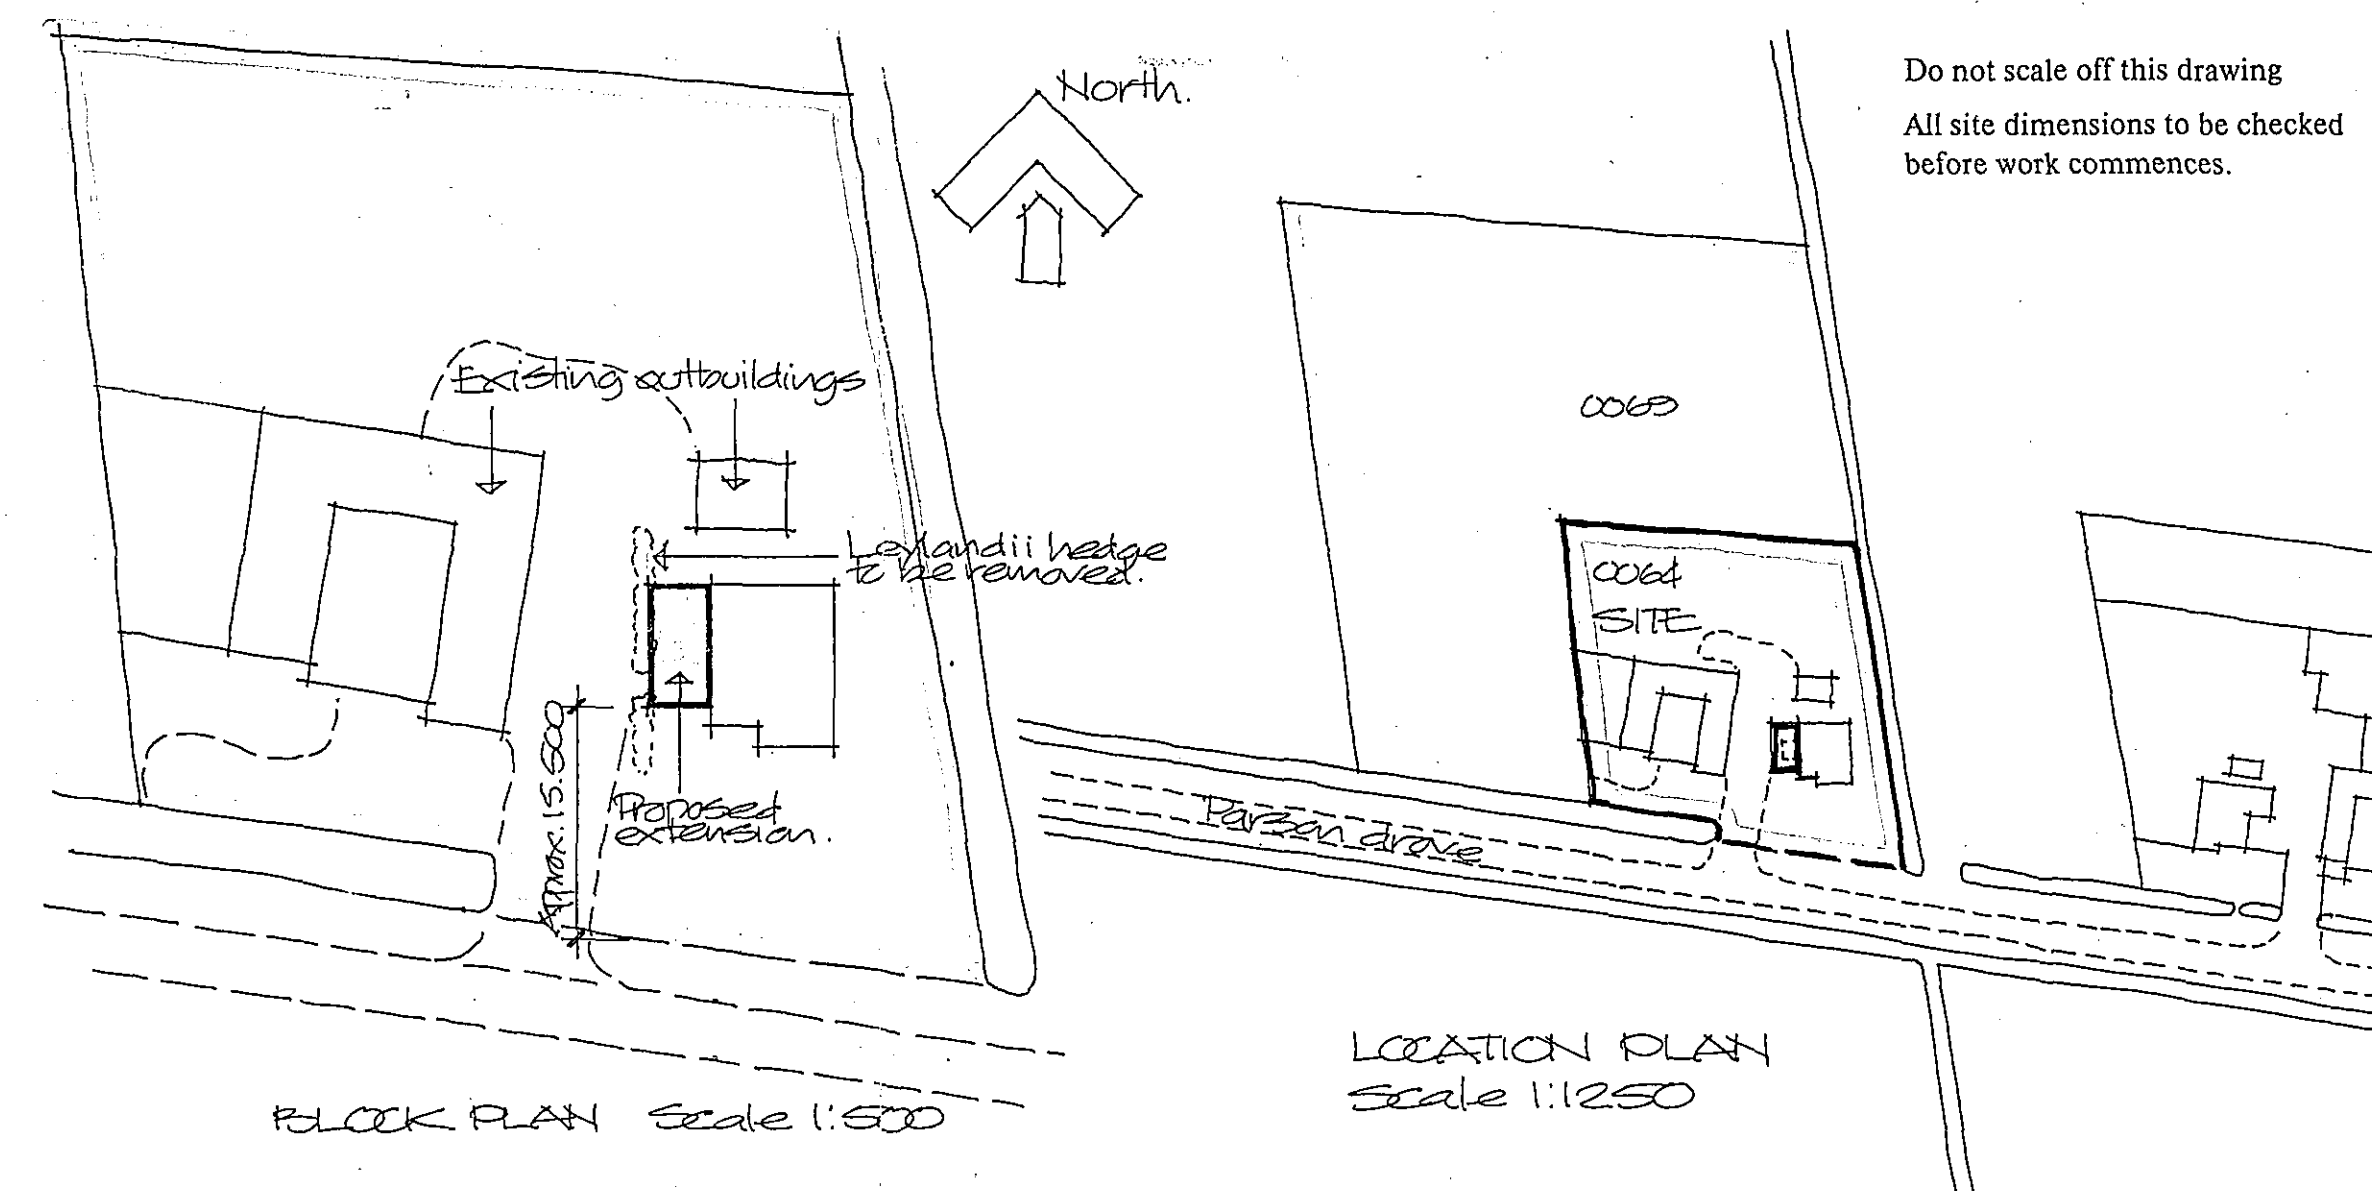

Do not scale off this drawing
All site dimensions to be checked
before work commences.

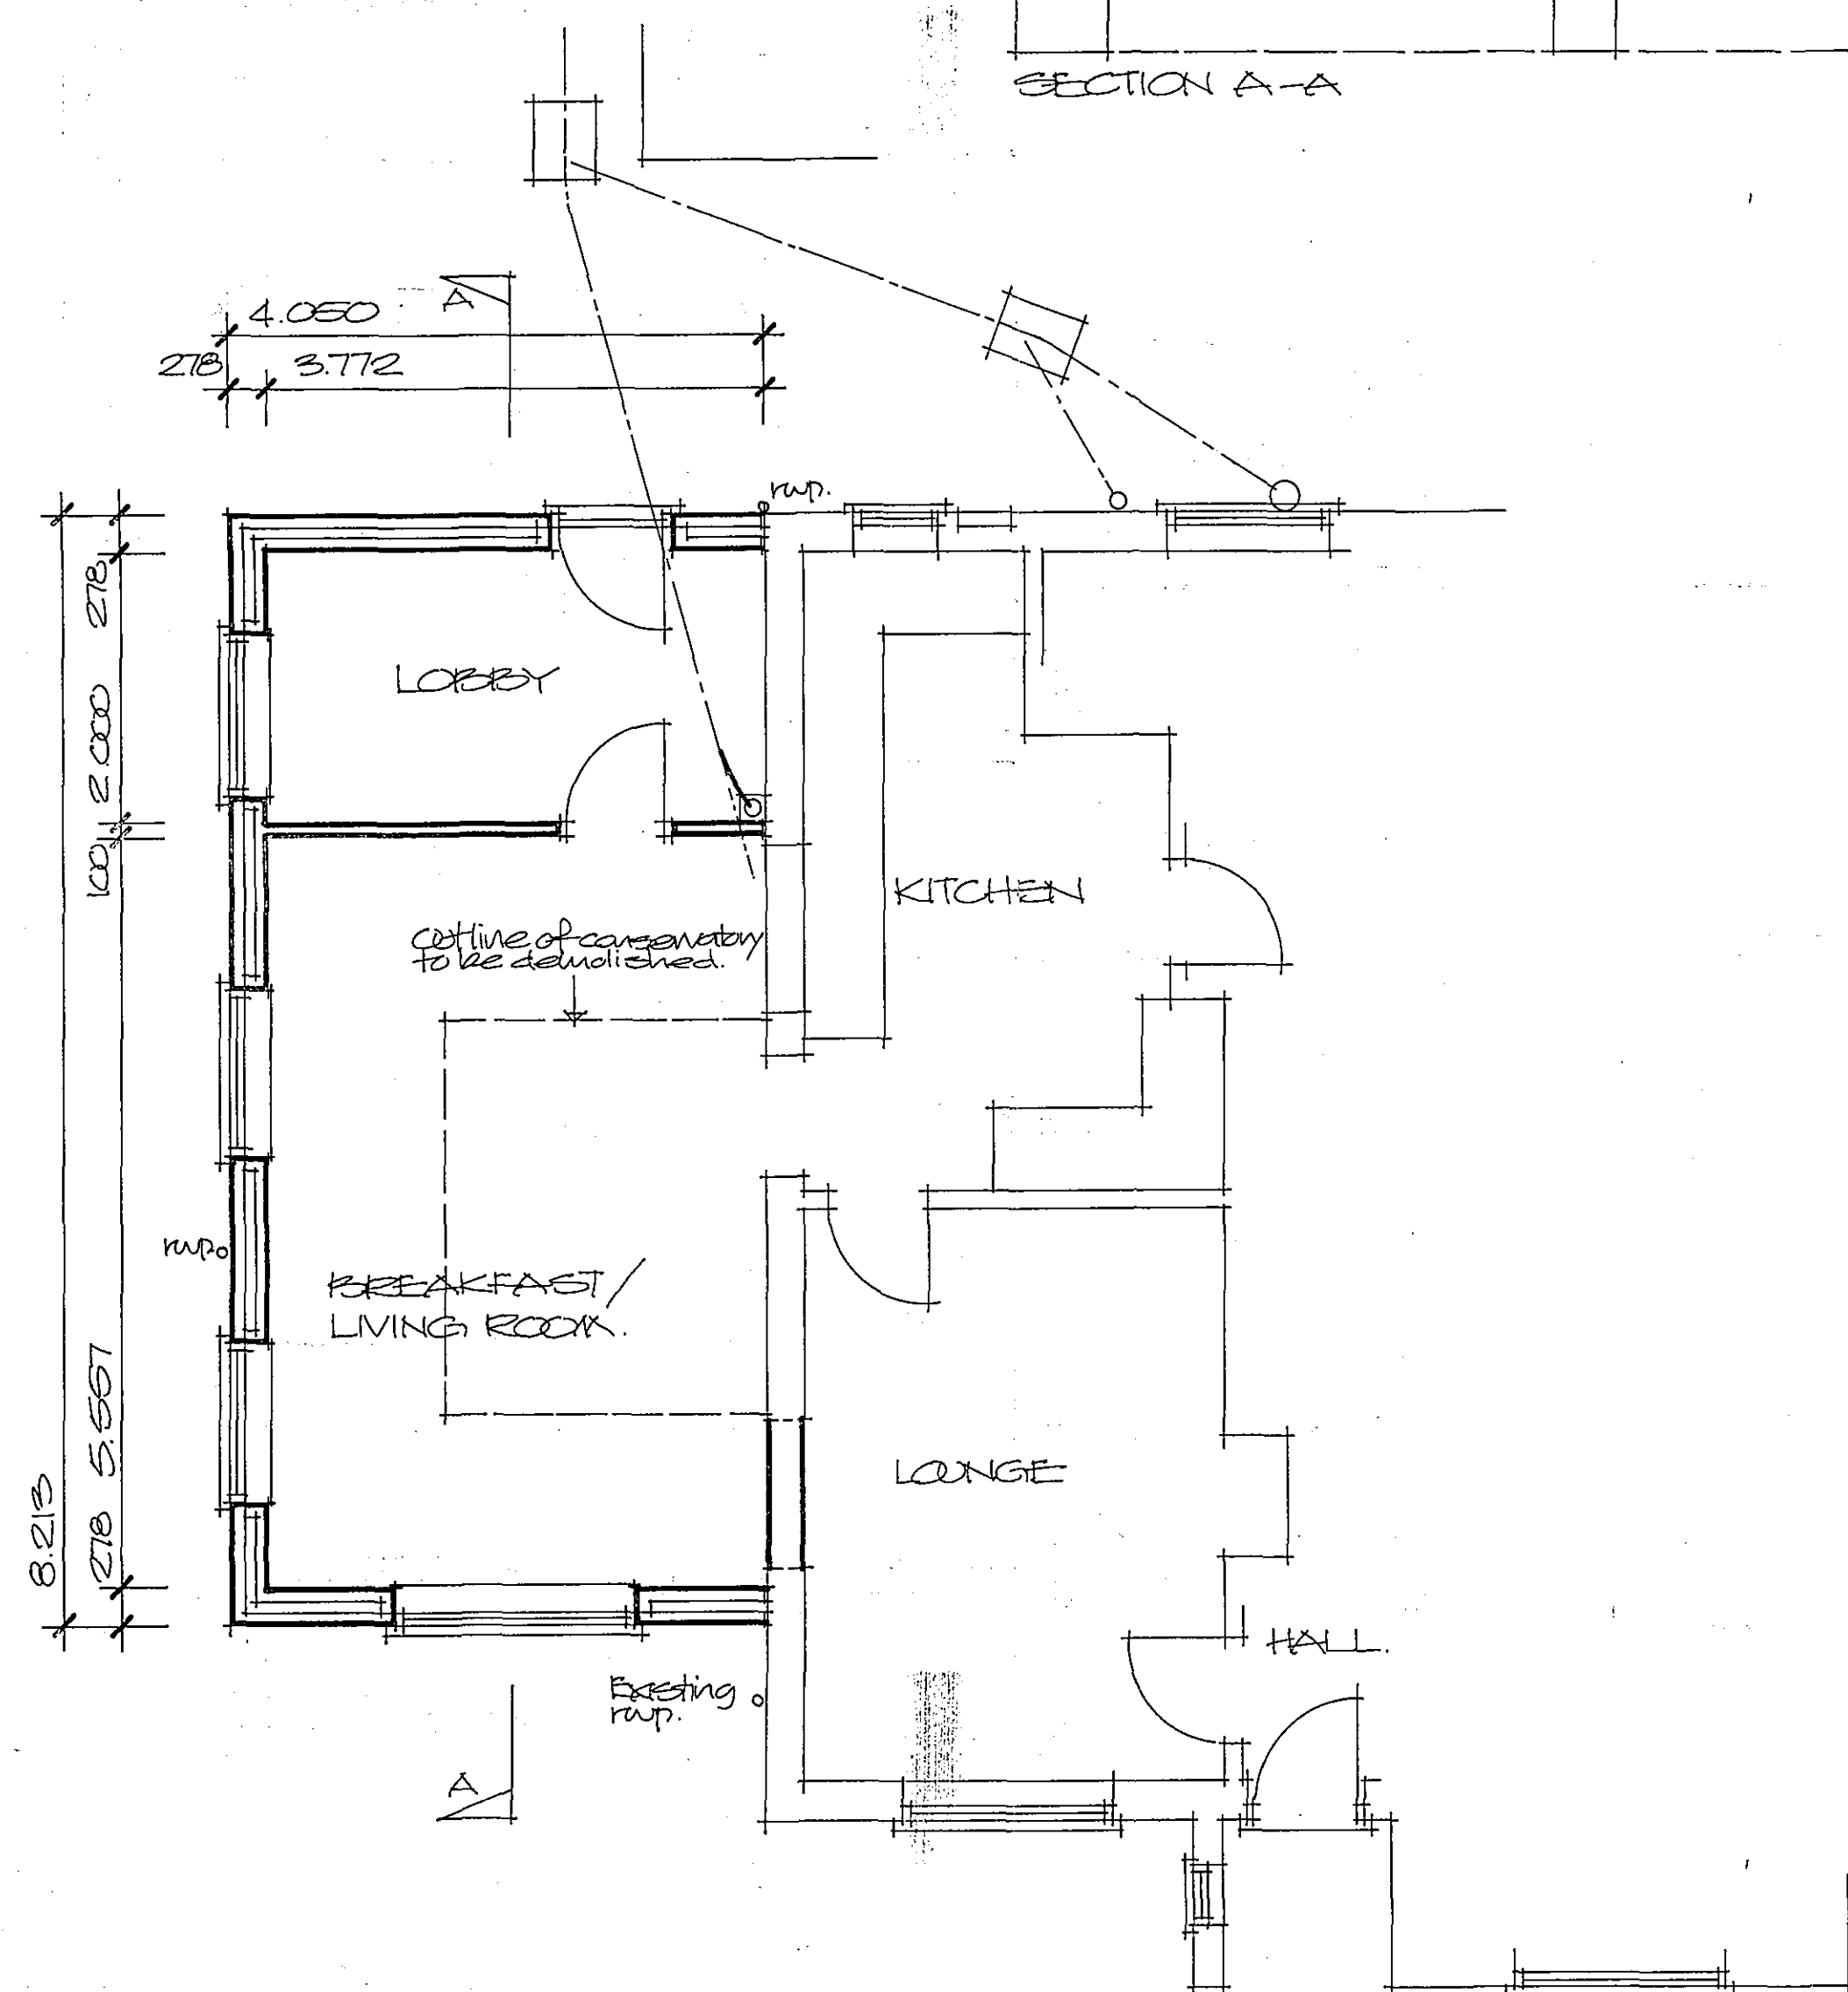

DETERMINED
PLAN

SHDC
PLANNING & DEVELOPMENT
29 NOV 2005
Ref. 1639/05

Project
PROPOSED EXTENSION TO
EXISTING BUNGALOW
VICARAGE FARM,
22 PARSON GROVE,
WEST PINCHBECK,
SPALDING.

ALAN HORNSBY
ARCHITECTURAL SERVICES

'Little Acre'
Peak Hill, Cowbit,
Spalding, Lincs. PE12 6AW
Tel. Holbeach (01406) 380591

Client
MR & MRS T.E.J. EVERSON

Scale 1:50/1:100
Date Nov. 05

Dwg. no.
05/60/01