




Contractor to check all Dimensions on site prior to ordering materials / commencing work.Do Not Scale from this Drawing - If in doubt then please ask

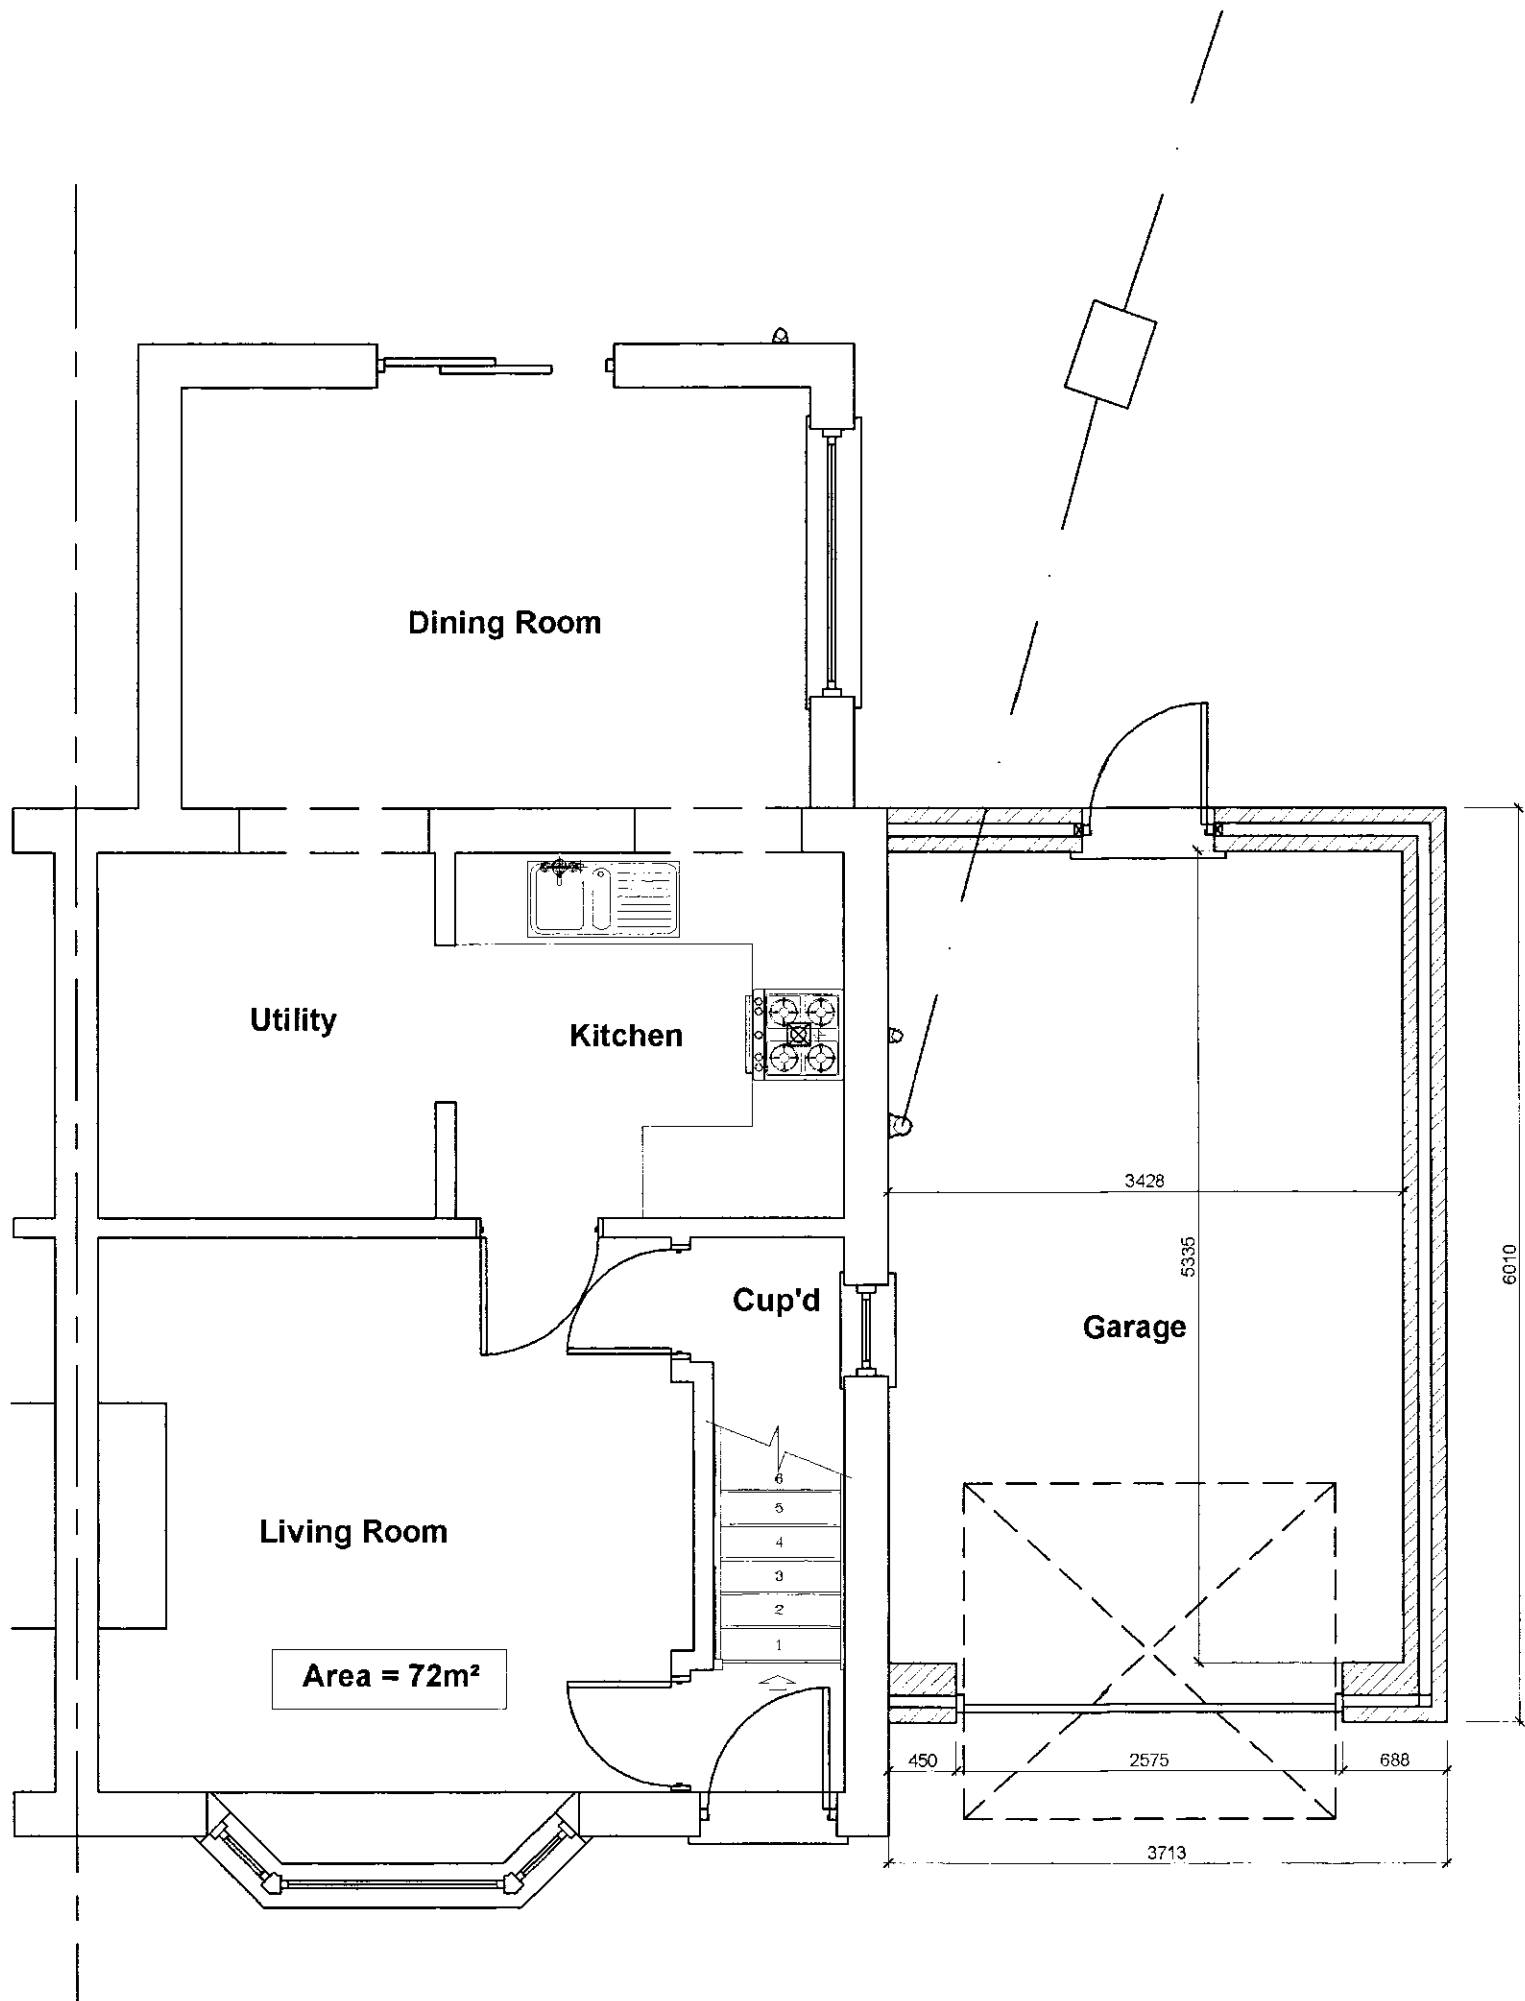

Proposed Ground Floor Plan
Scale 1:50

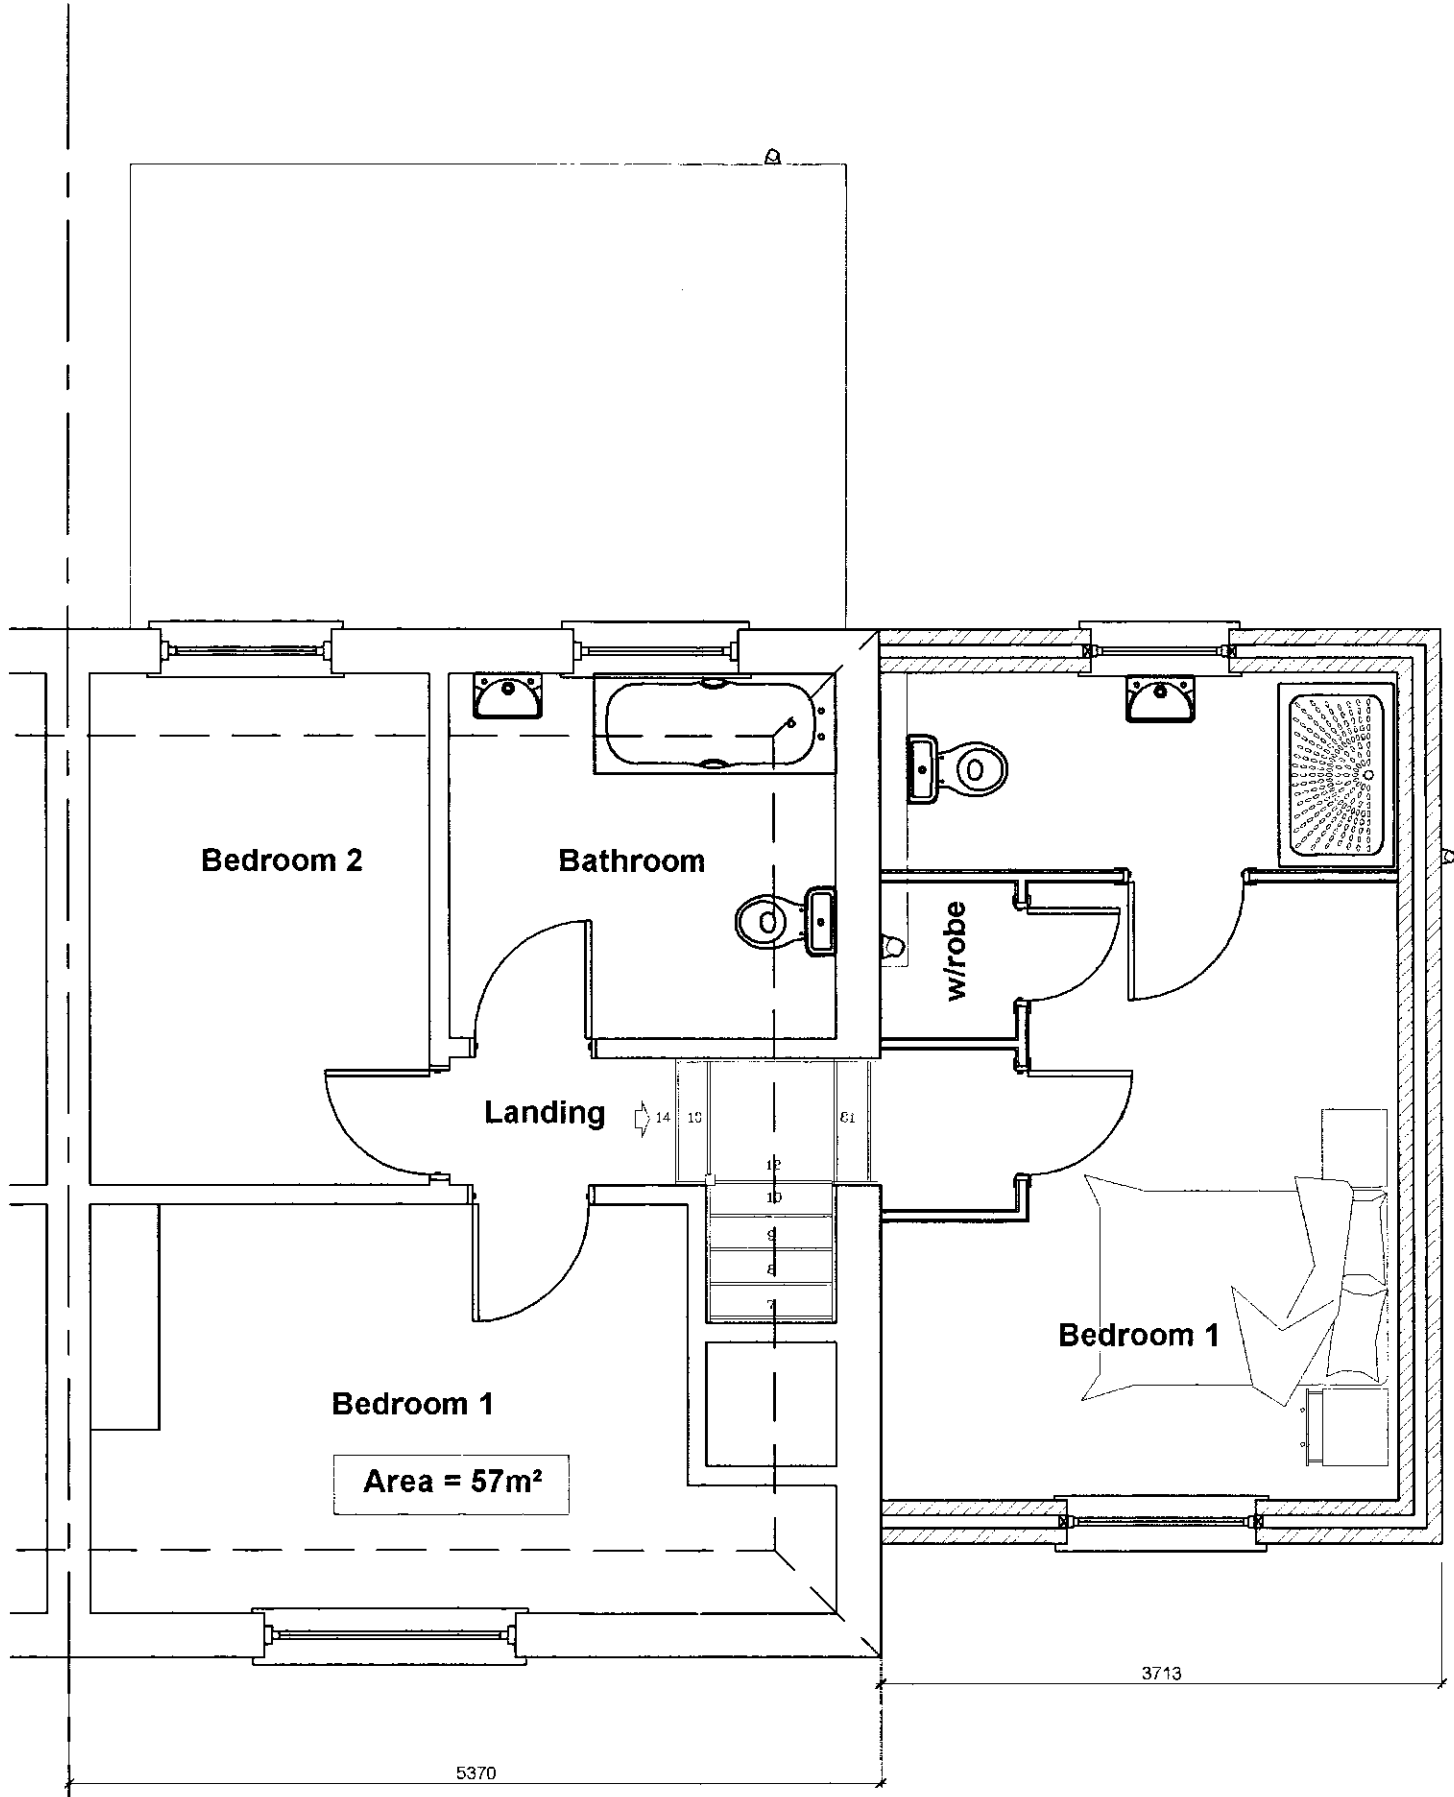


Proposed First Floor Plan
Scale 1:50

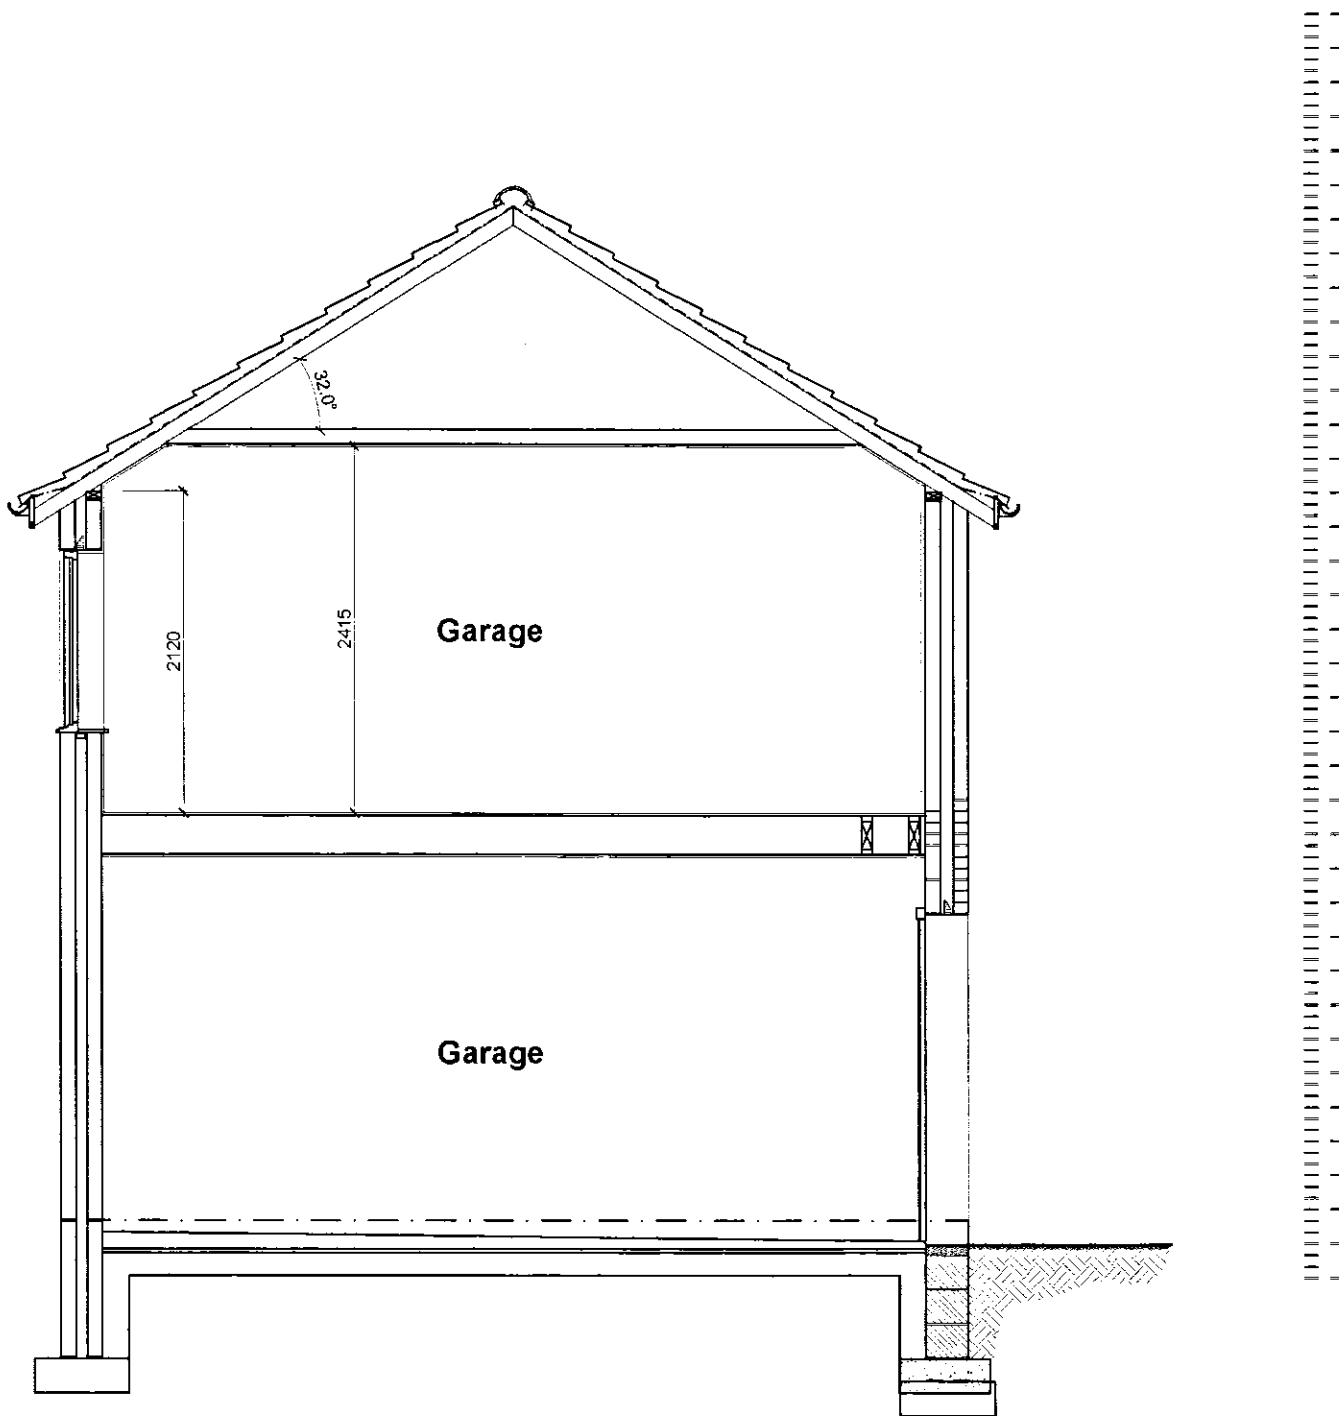


Existing Section
Scale 1:50

Site Location Plan
Scale 1:1250

Site Block Plan
Scale 1:500

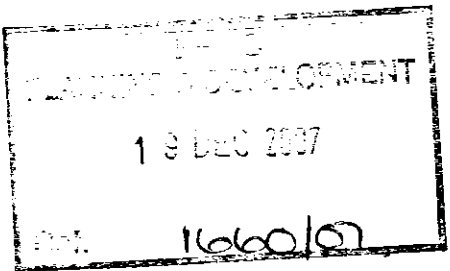

PROPOSED
Existing Front Elevation
Scale 1:100

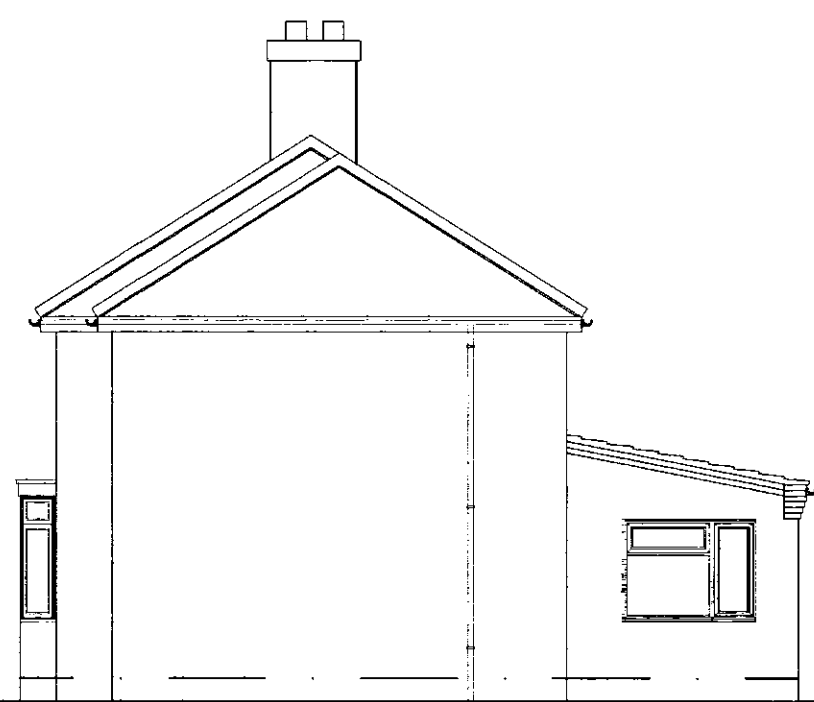

PROPOSED
Existing Side Elevation
Scale 1:100



PROPOSED
Existing Rear Elevation
Scale 1:100

rev "B" - 21.11.07 - Amended to suit the Planning Dept.

rev "A" - 07.11.07 - Amended to suit the Planning Dept.

GENERAL CONDITIONS
Contractors are responsible for checking all dimensions on site when work commences and before ordering any materials. Any discrepancies should be brought to the attention of the Client for remedial action before commencing further.

All details shown are based on typical site conditions for that area, any abnormal conditions should be brought to the attention of the Client and Local Authority.

The notes shown are mainly to cover the requirements of Building Regulations and should not be treated as full specification.

No allowance has been made for any Structural Calculations, a "SAP" calculation, Soil Investigation or Flood Risk Assessment. If deemed necessary then these will be a chargeable extra. All steel beam sizes shown on drawing are all subject to confirmation from Structural Engineer.

All materials not specified to be of a standard suitable for the work proposed and be fit for purpose. All work to be in accordance with good building practise and all necessary BS codes for Workmanship on Building Sites.

Client :
Mr P Lackenby
Glendow
Small Drove Lane
West Pinchbeck
PE11 3NL

Site :
Two Storey Rear Extension

remway
Design Ltd
2 Red Lion Street
Spalding
PE11 1SX
Tel / Fax: 01775 768 921
Mobile : 07815 112 058
e-mail: jason@remwaydesign.co.uk

Date : **Mar 07** Scale : **As Noted**

Drawing No:
1459 - 02 "B"