


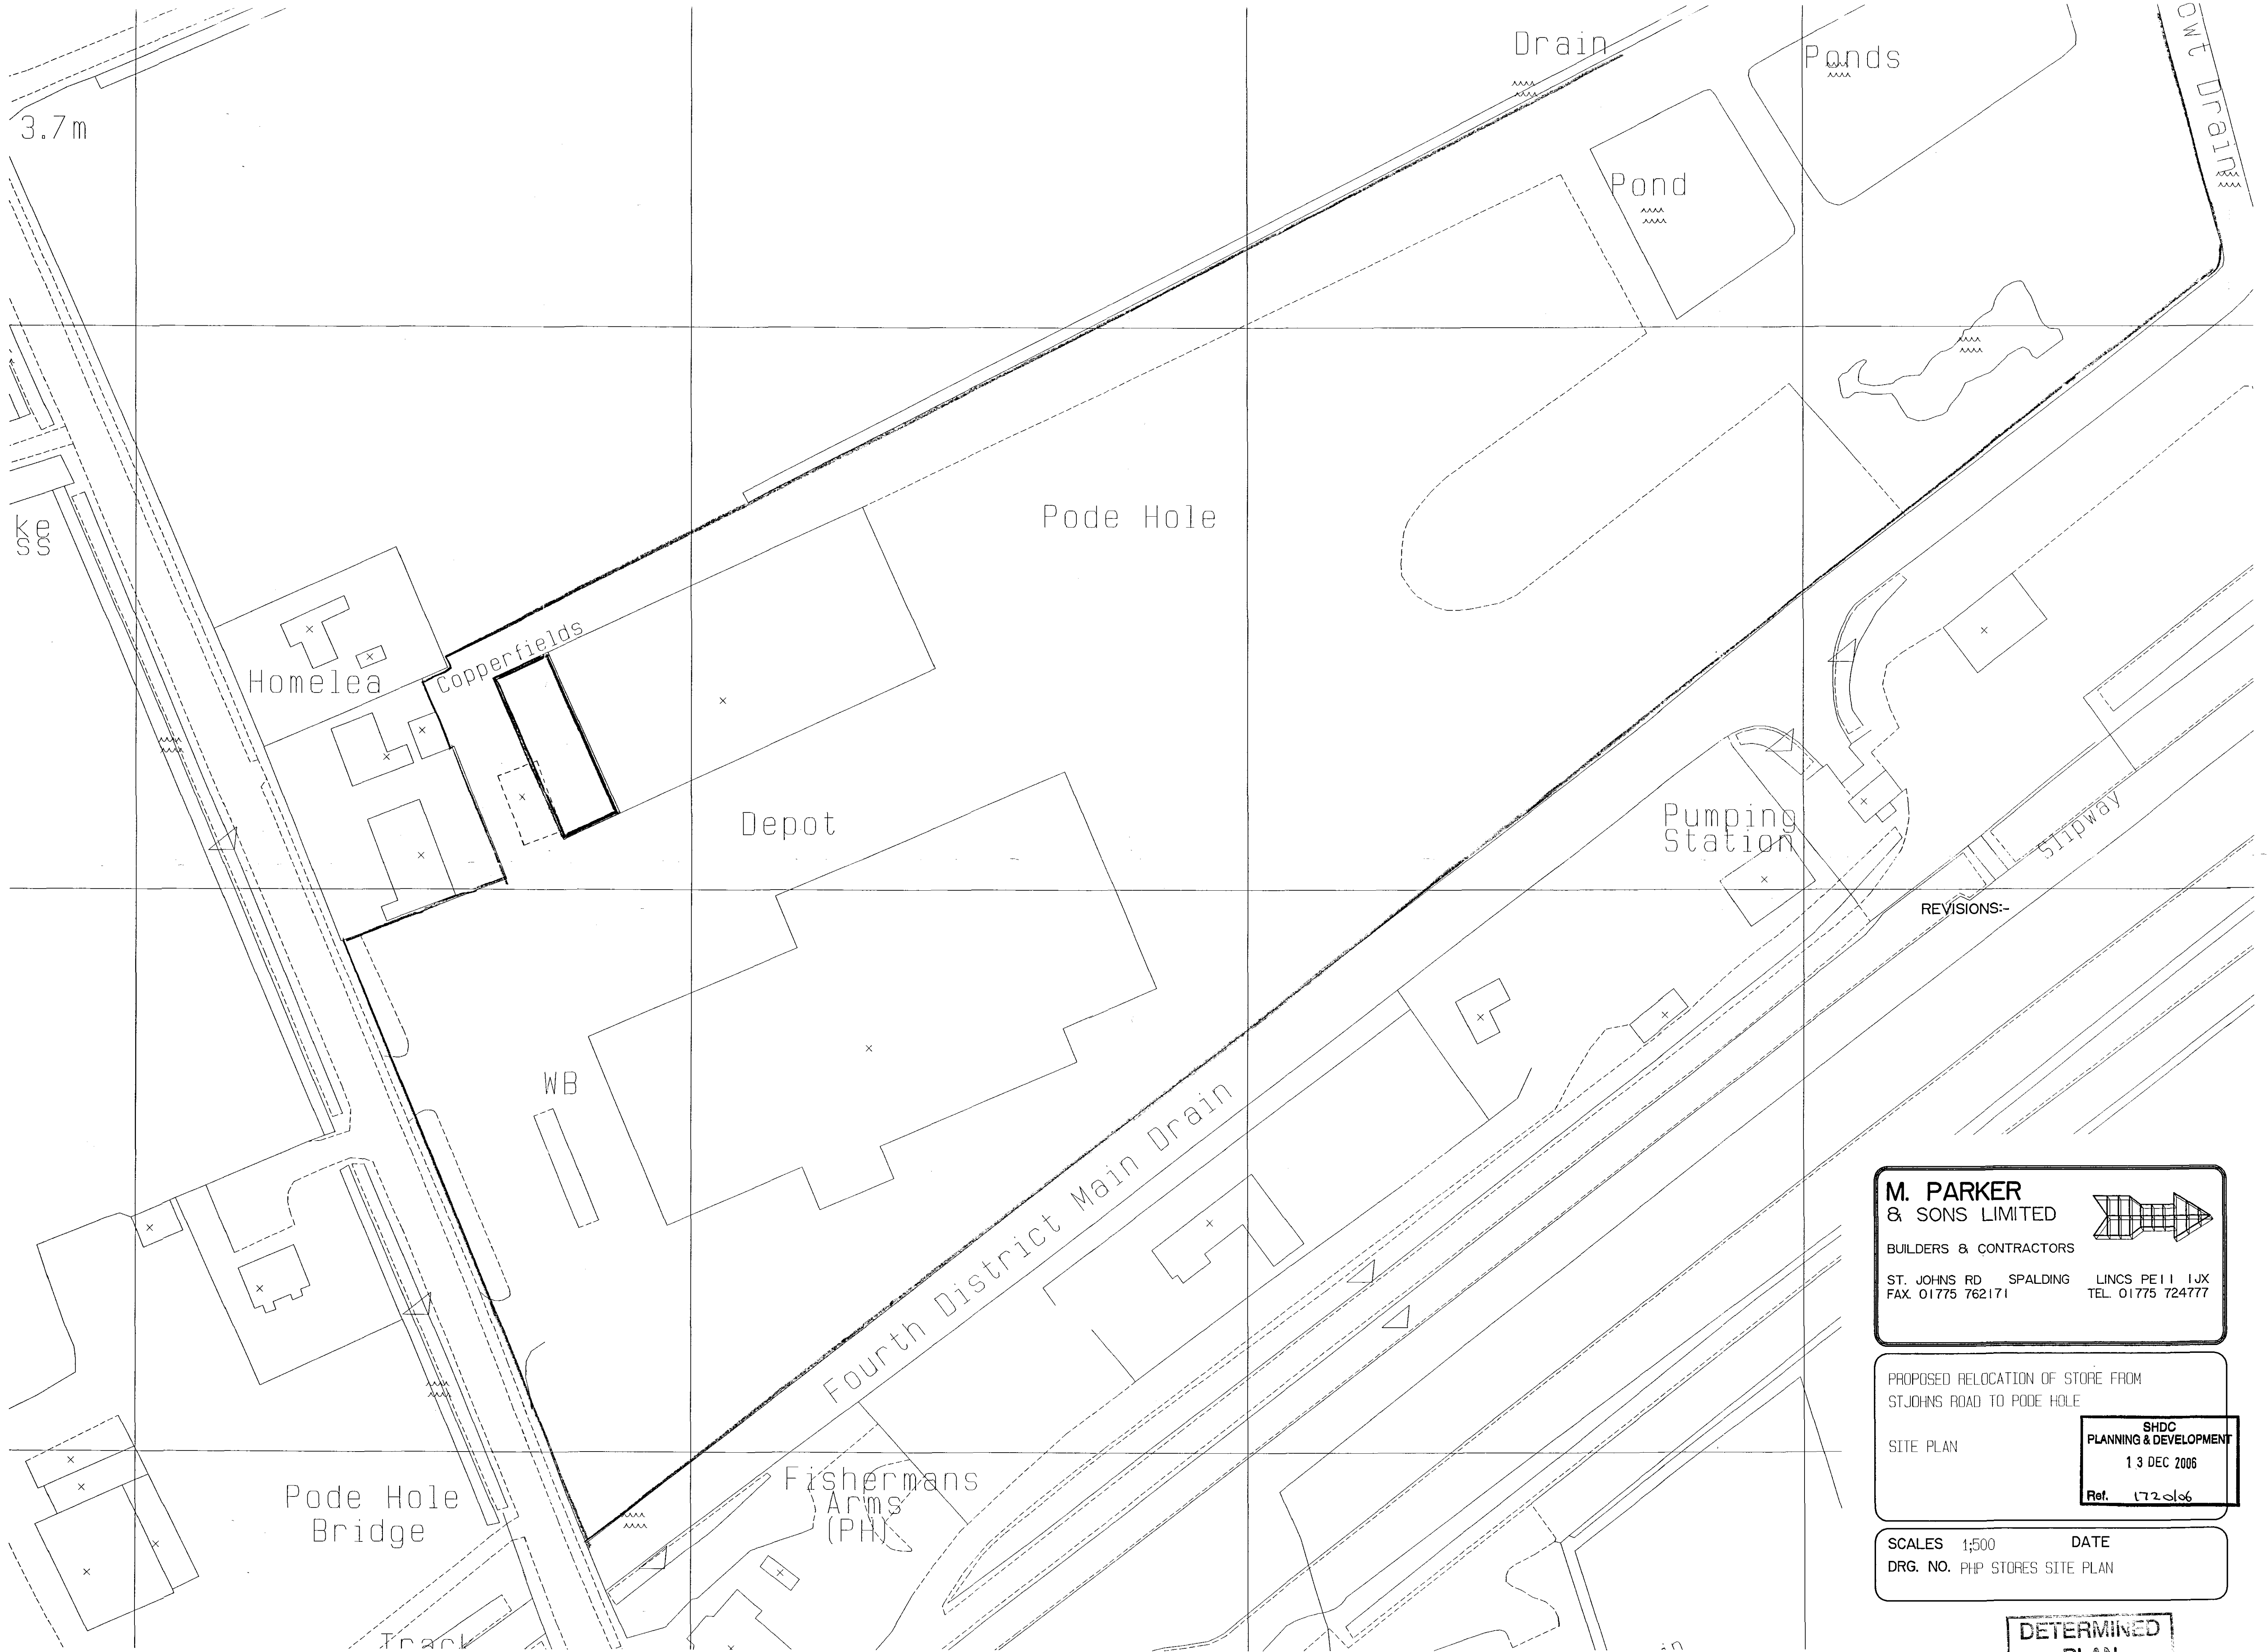

**M. PARKER
& SONS LIMITED**
BUILDERS & CONTRACTORS
ST. JOHNS RD SPALDING Lincs PE11 1JX
FAX. 01775 762171 TEL. 01775 724777

PROPOSED RELOCATION OF STORE FROM
ST. JOHNS ROAD TO PODE HOLE

SITE PLAN

SHDC
PLANNING & DEVELOPMENT
13 DEC 2006
Ref. 1720106

SCALES 1:500 DATE
DRG. NO. PHP STORES SITE PLAN

**DETERMINED
PLAN**