
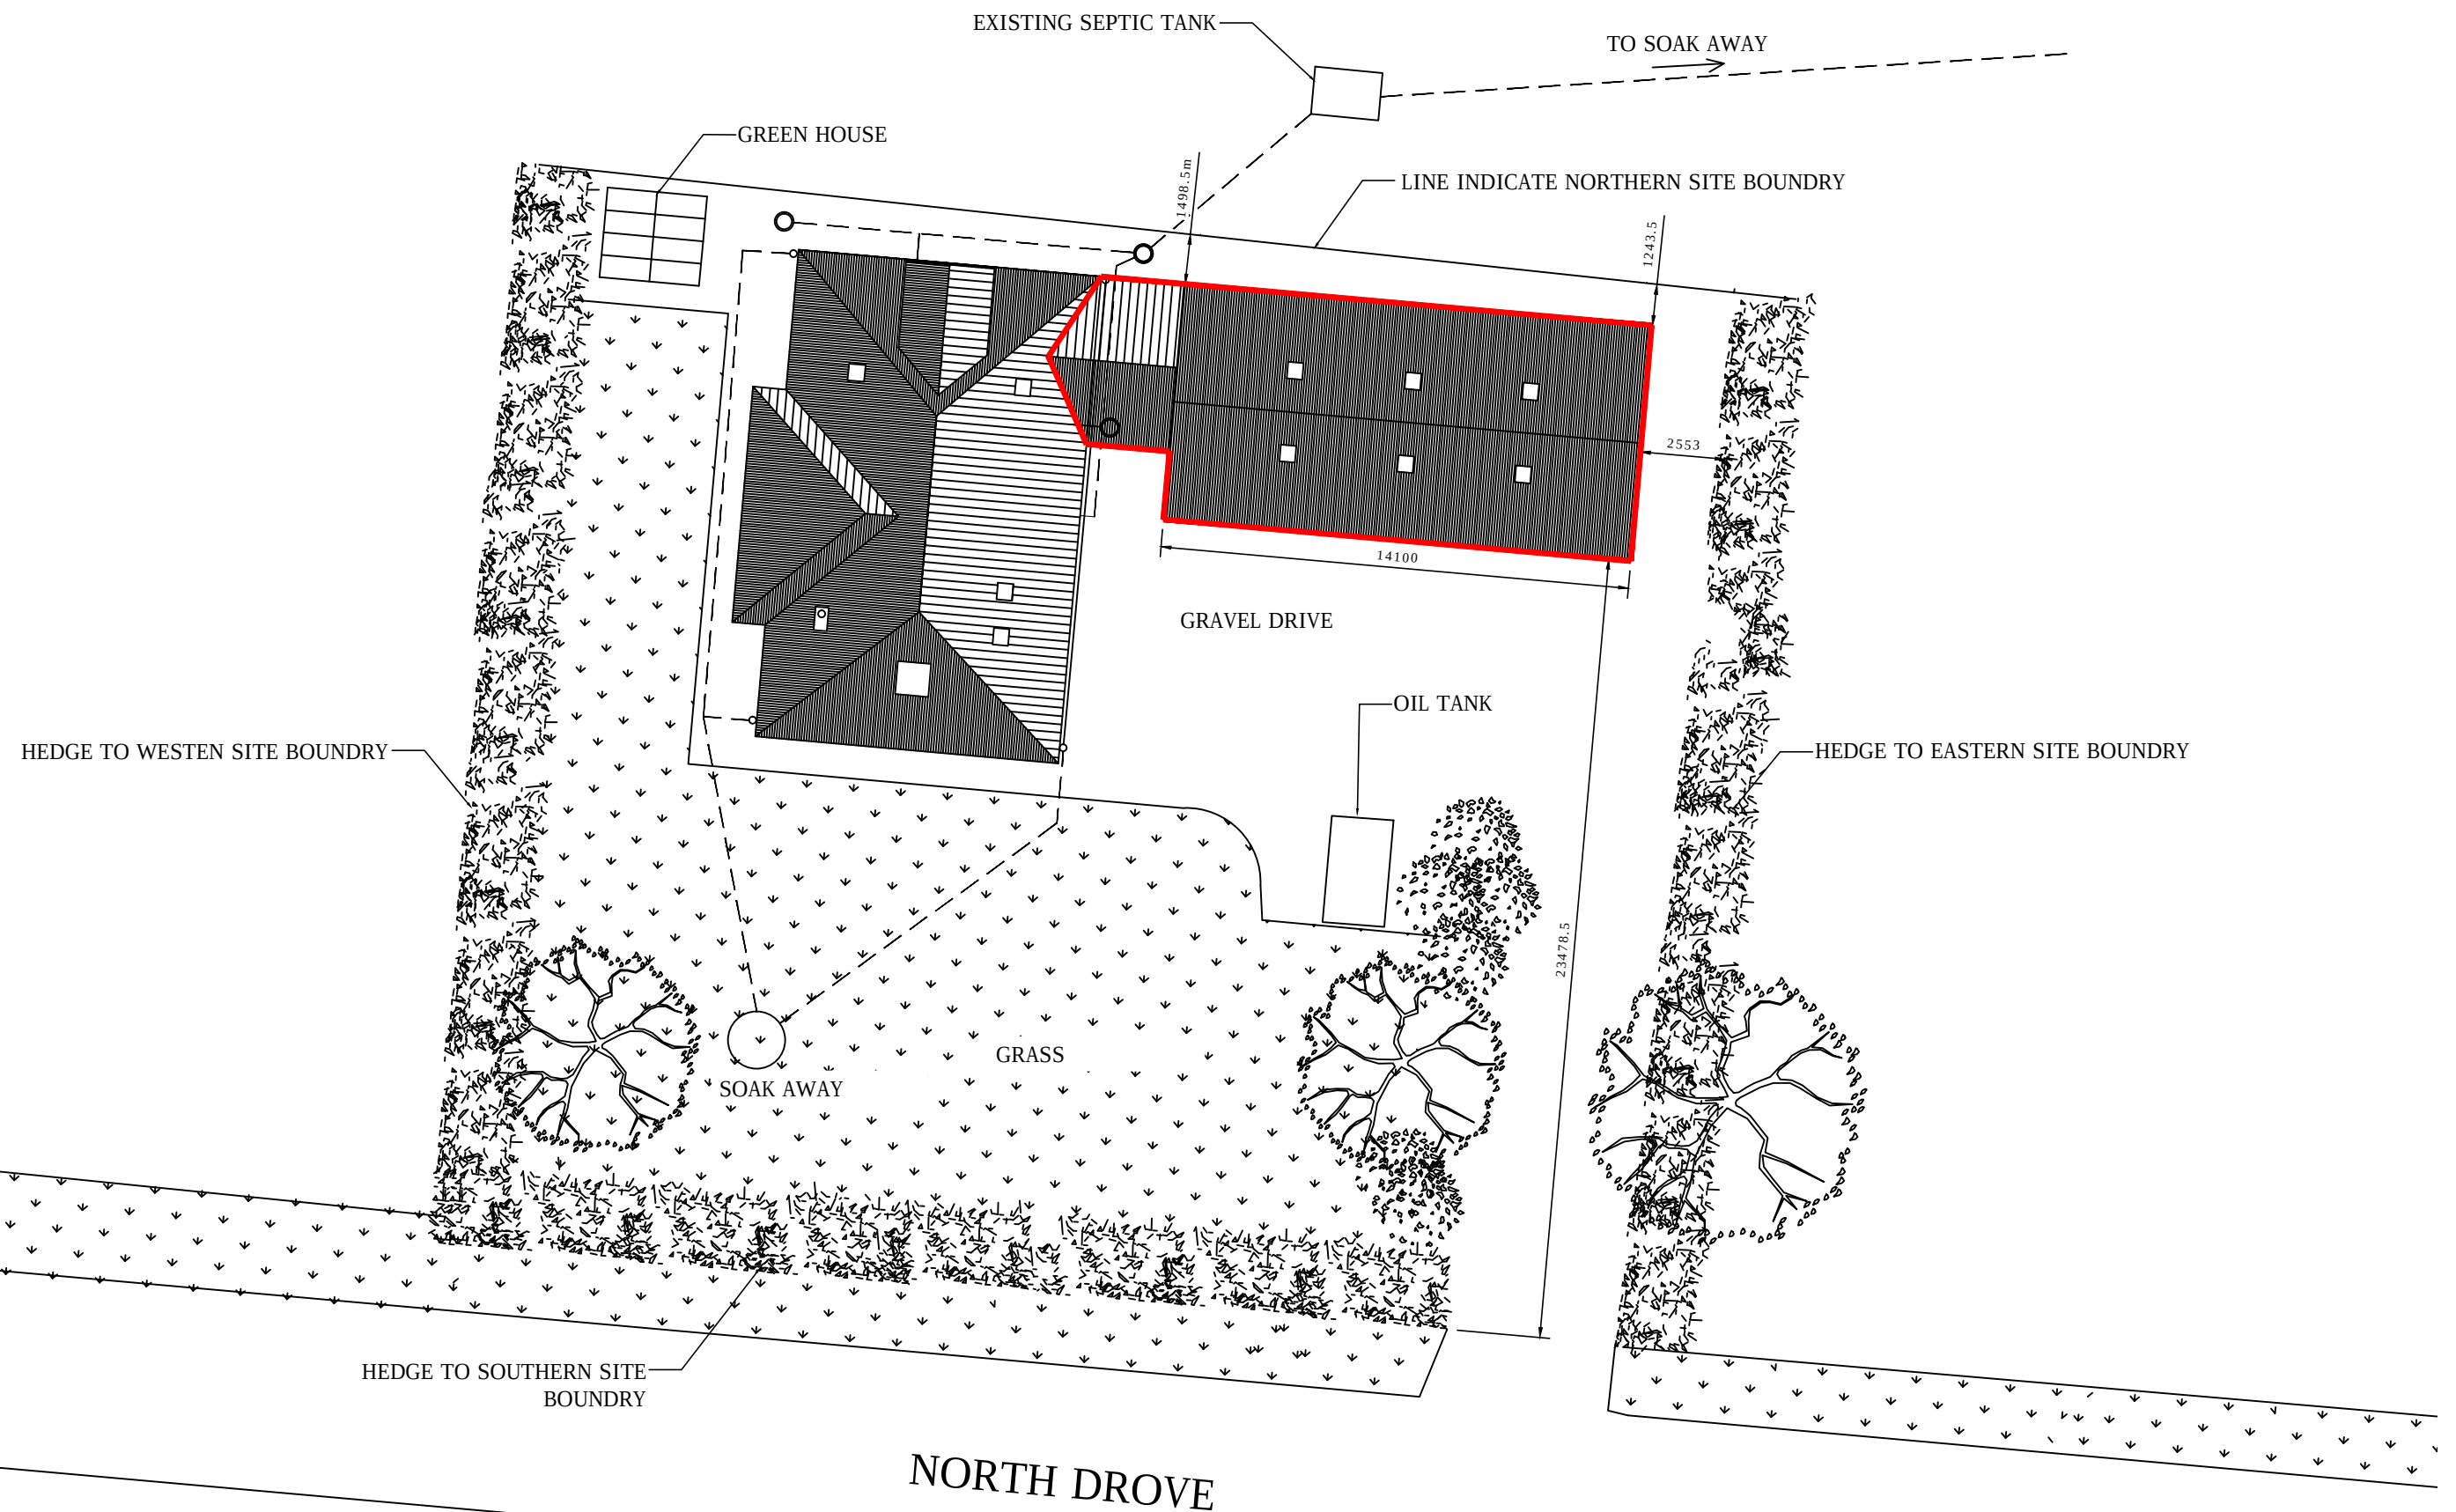


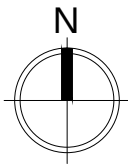

PROPOSED SITE/BLOCK PLAN (1:200 @ A3)

DO NOT SCALE

|   |                                                 |                                                                                          |                                         |
|---|-------------------------------------------------|------------------------------------------------------------------------------------------|-----------------------------------------|
| <br><small>21 Meadow Drove Business Centre, Meadow Drove,<br/>Bourne, Lincolnshire. PE10 0BQ.<br/>Tel: +44 (0)1778 305 082   Web: www.nexusdcltd.co.uk</small> | Project Name:<br>New Build Link Detached Garage | Client:<br>Mr. Charles Robinson                                                          | Contract No: NX025                      |
|   | Drawing Title:<br>Proposed Site Plan            | Site Address:<br>Hamlin, North Drove, Quadring Fen,<br>Spalding, Lincolnshire. PE11 4QS. | Designed By: Michael McNally            |
|   |                                                 |                                                                                          | Checked By: Kieron Robinson MSc         |
|   |                                                 |                                                                                          | Date: November 2017                     |
|   |                                                 |                                                                                          | Drawing No: NX025-DR-004 Revision no: / |