


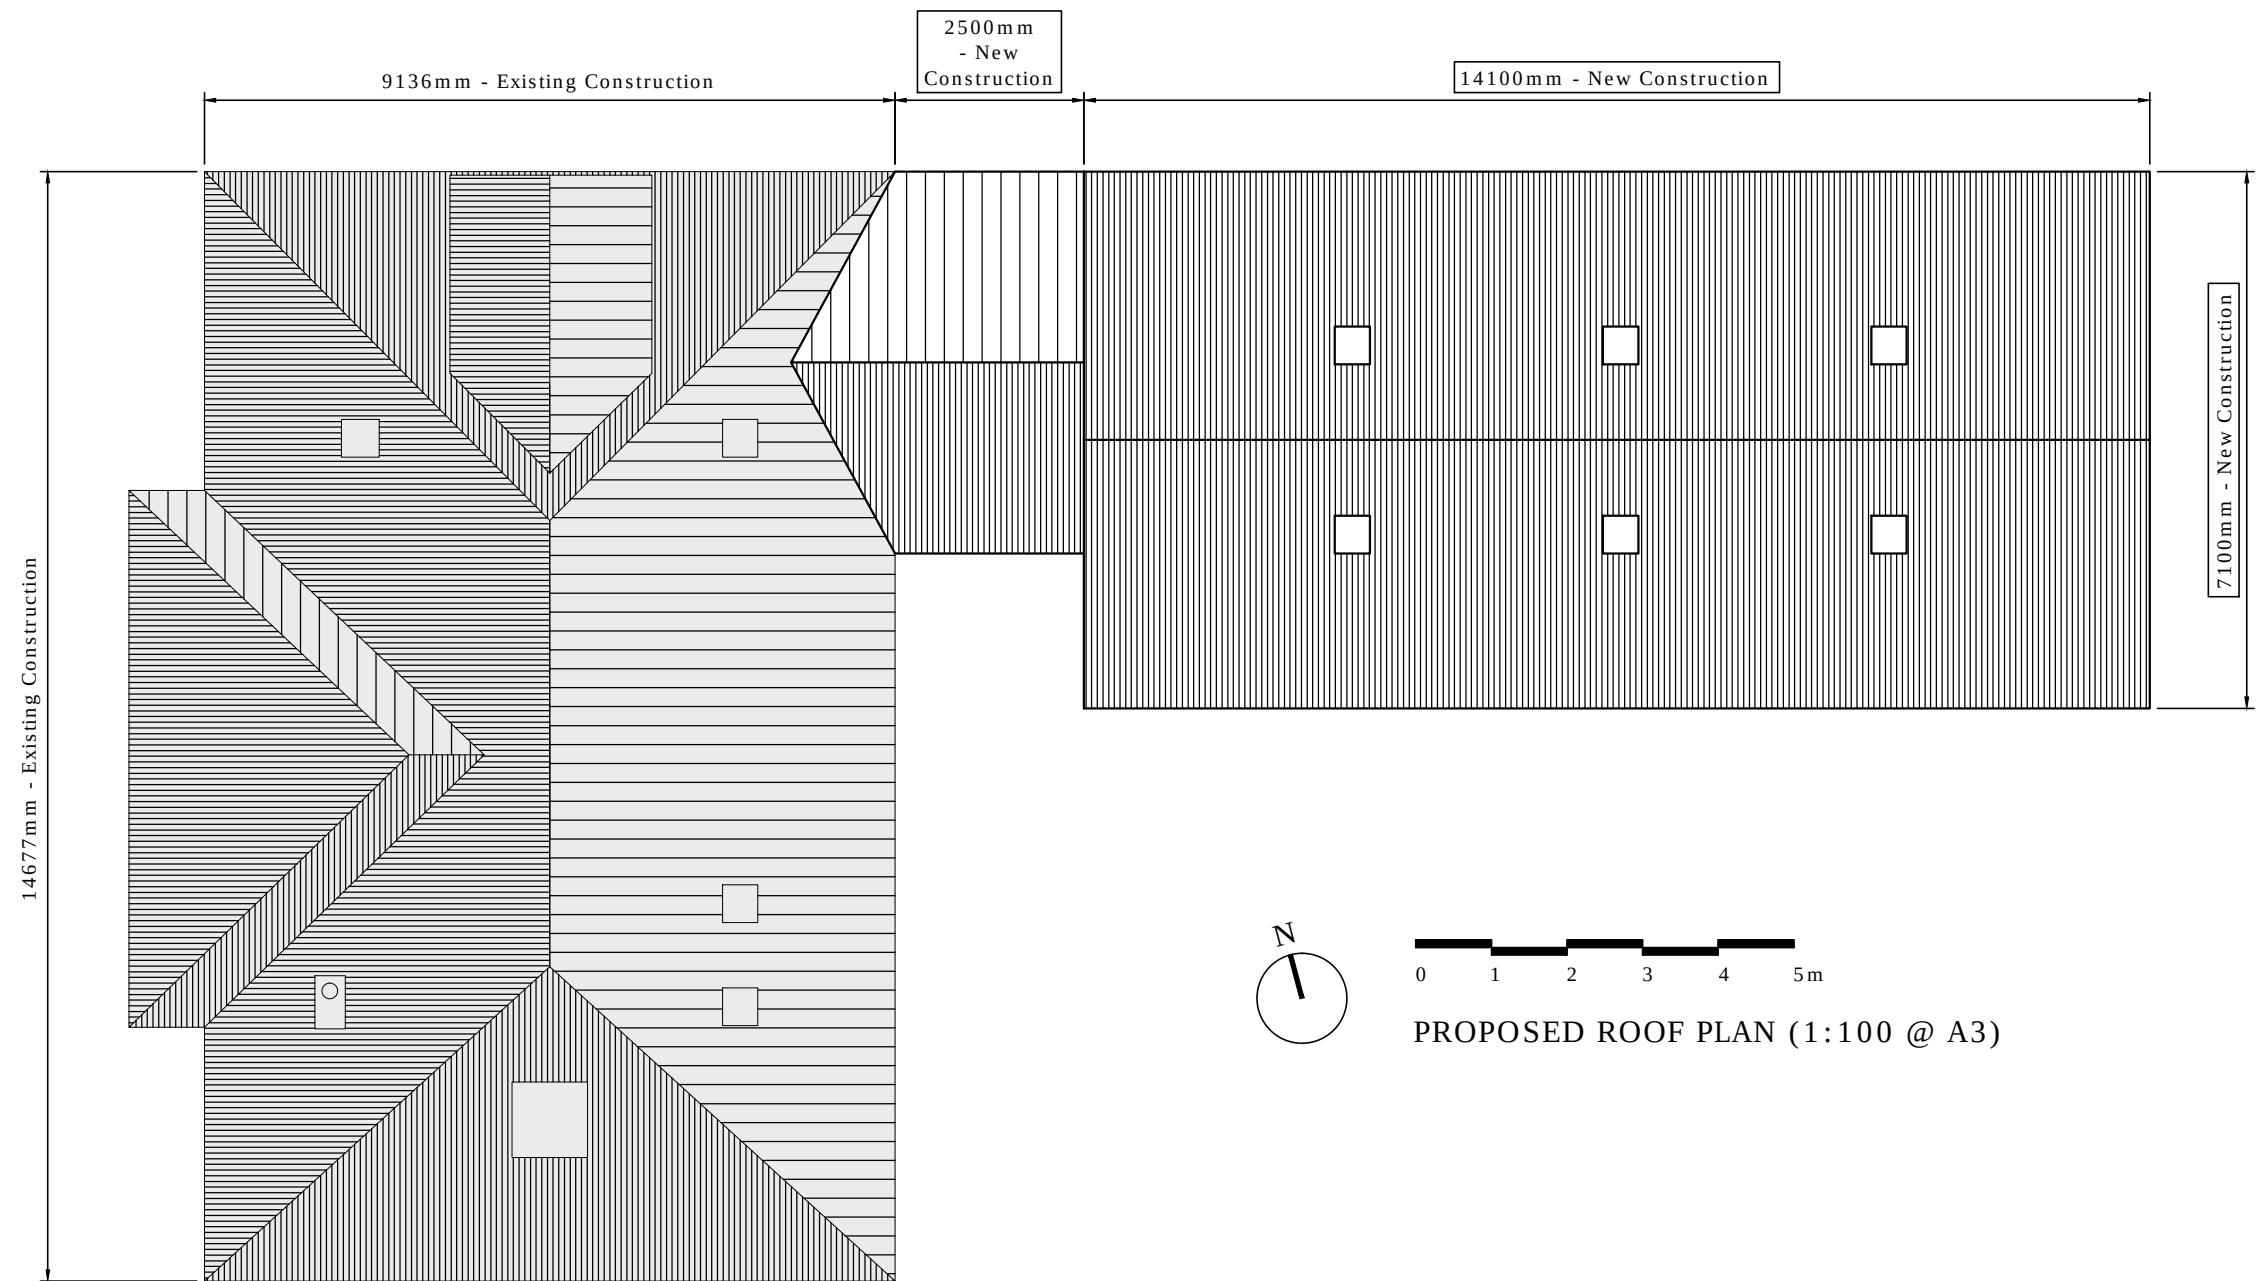

PROPOSED ROOF PLAN (1:100 @ A3)

DO NOT SCALE

 21 Meadow Drove Business Centre, Meadow Drove, Bourne, Lincolnshire. PE10 0BQ. Tel: +44 (0)1778 305 082 Web: www.nexusdcltd.co.uk	Project Name:	Client:	Contract No:
	New Build Link Detached Garage	Mr. Charles Robinson	NX025
	Drawing Title:	Site Address:	Designed By:
	Proposed Roof Plan	Hamlin, North Drove, Quadring Fen, Spalding, Lincolnshire. PE11 4QS.	Michael McNally
			Checked By:
			Kieron Robinson MSc
			Date:
			November 2017
			Drawing No:
			NX025-DR-005
			Revision no:
			/