


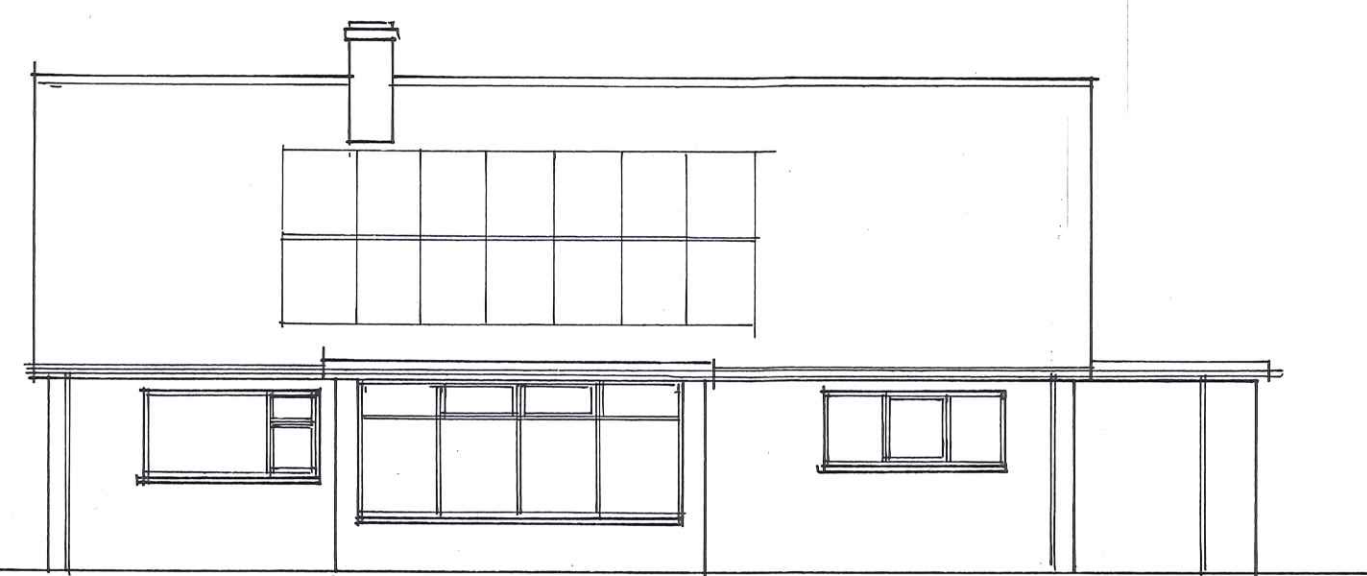


WEST




SOUTH




EAST

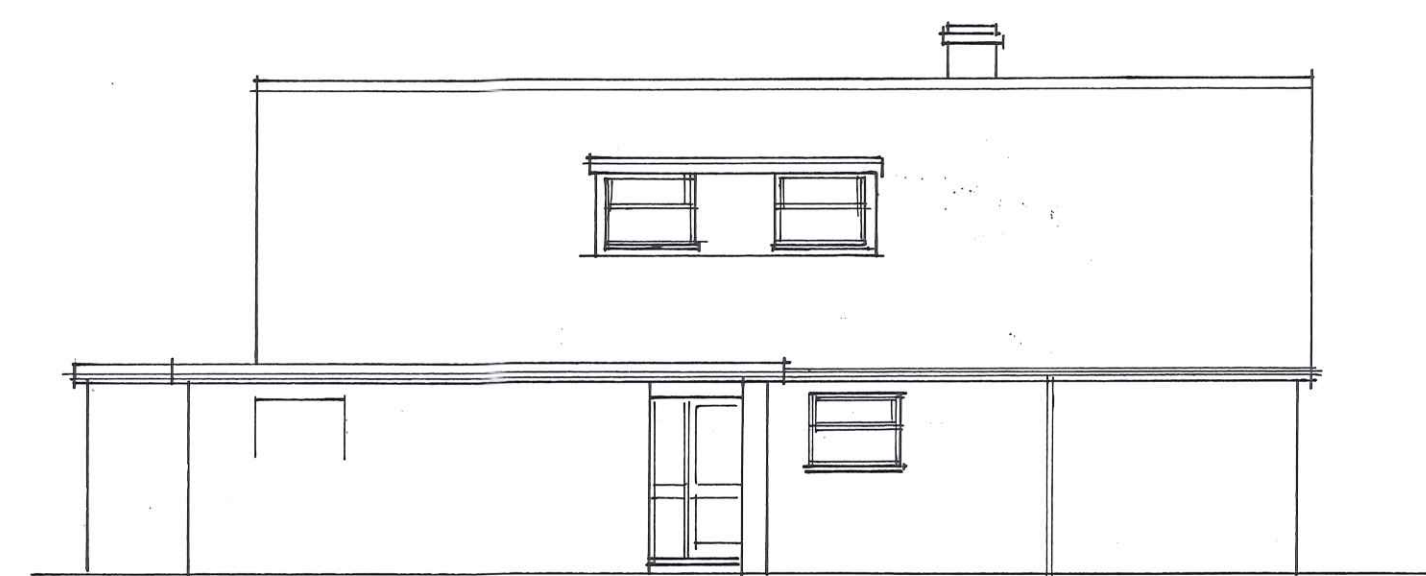

NORTH

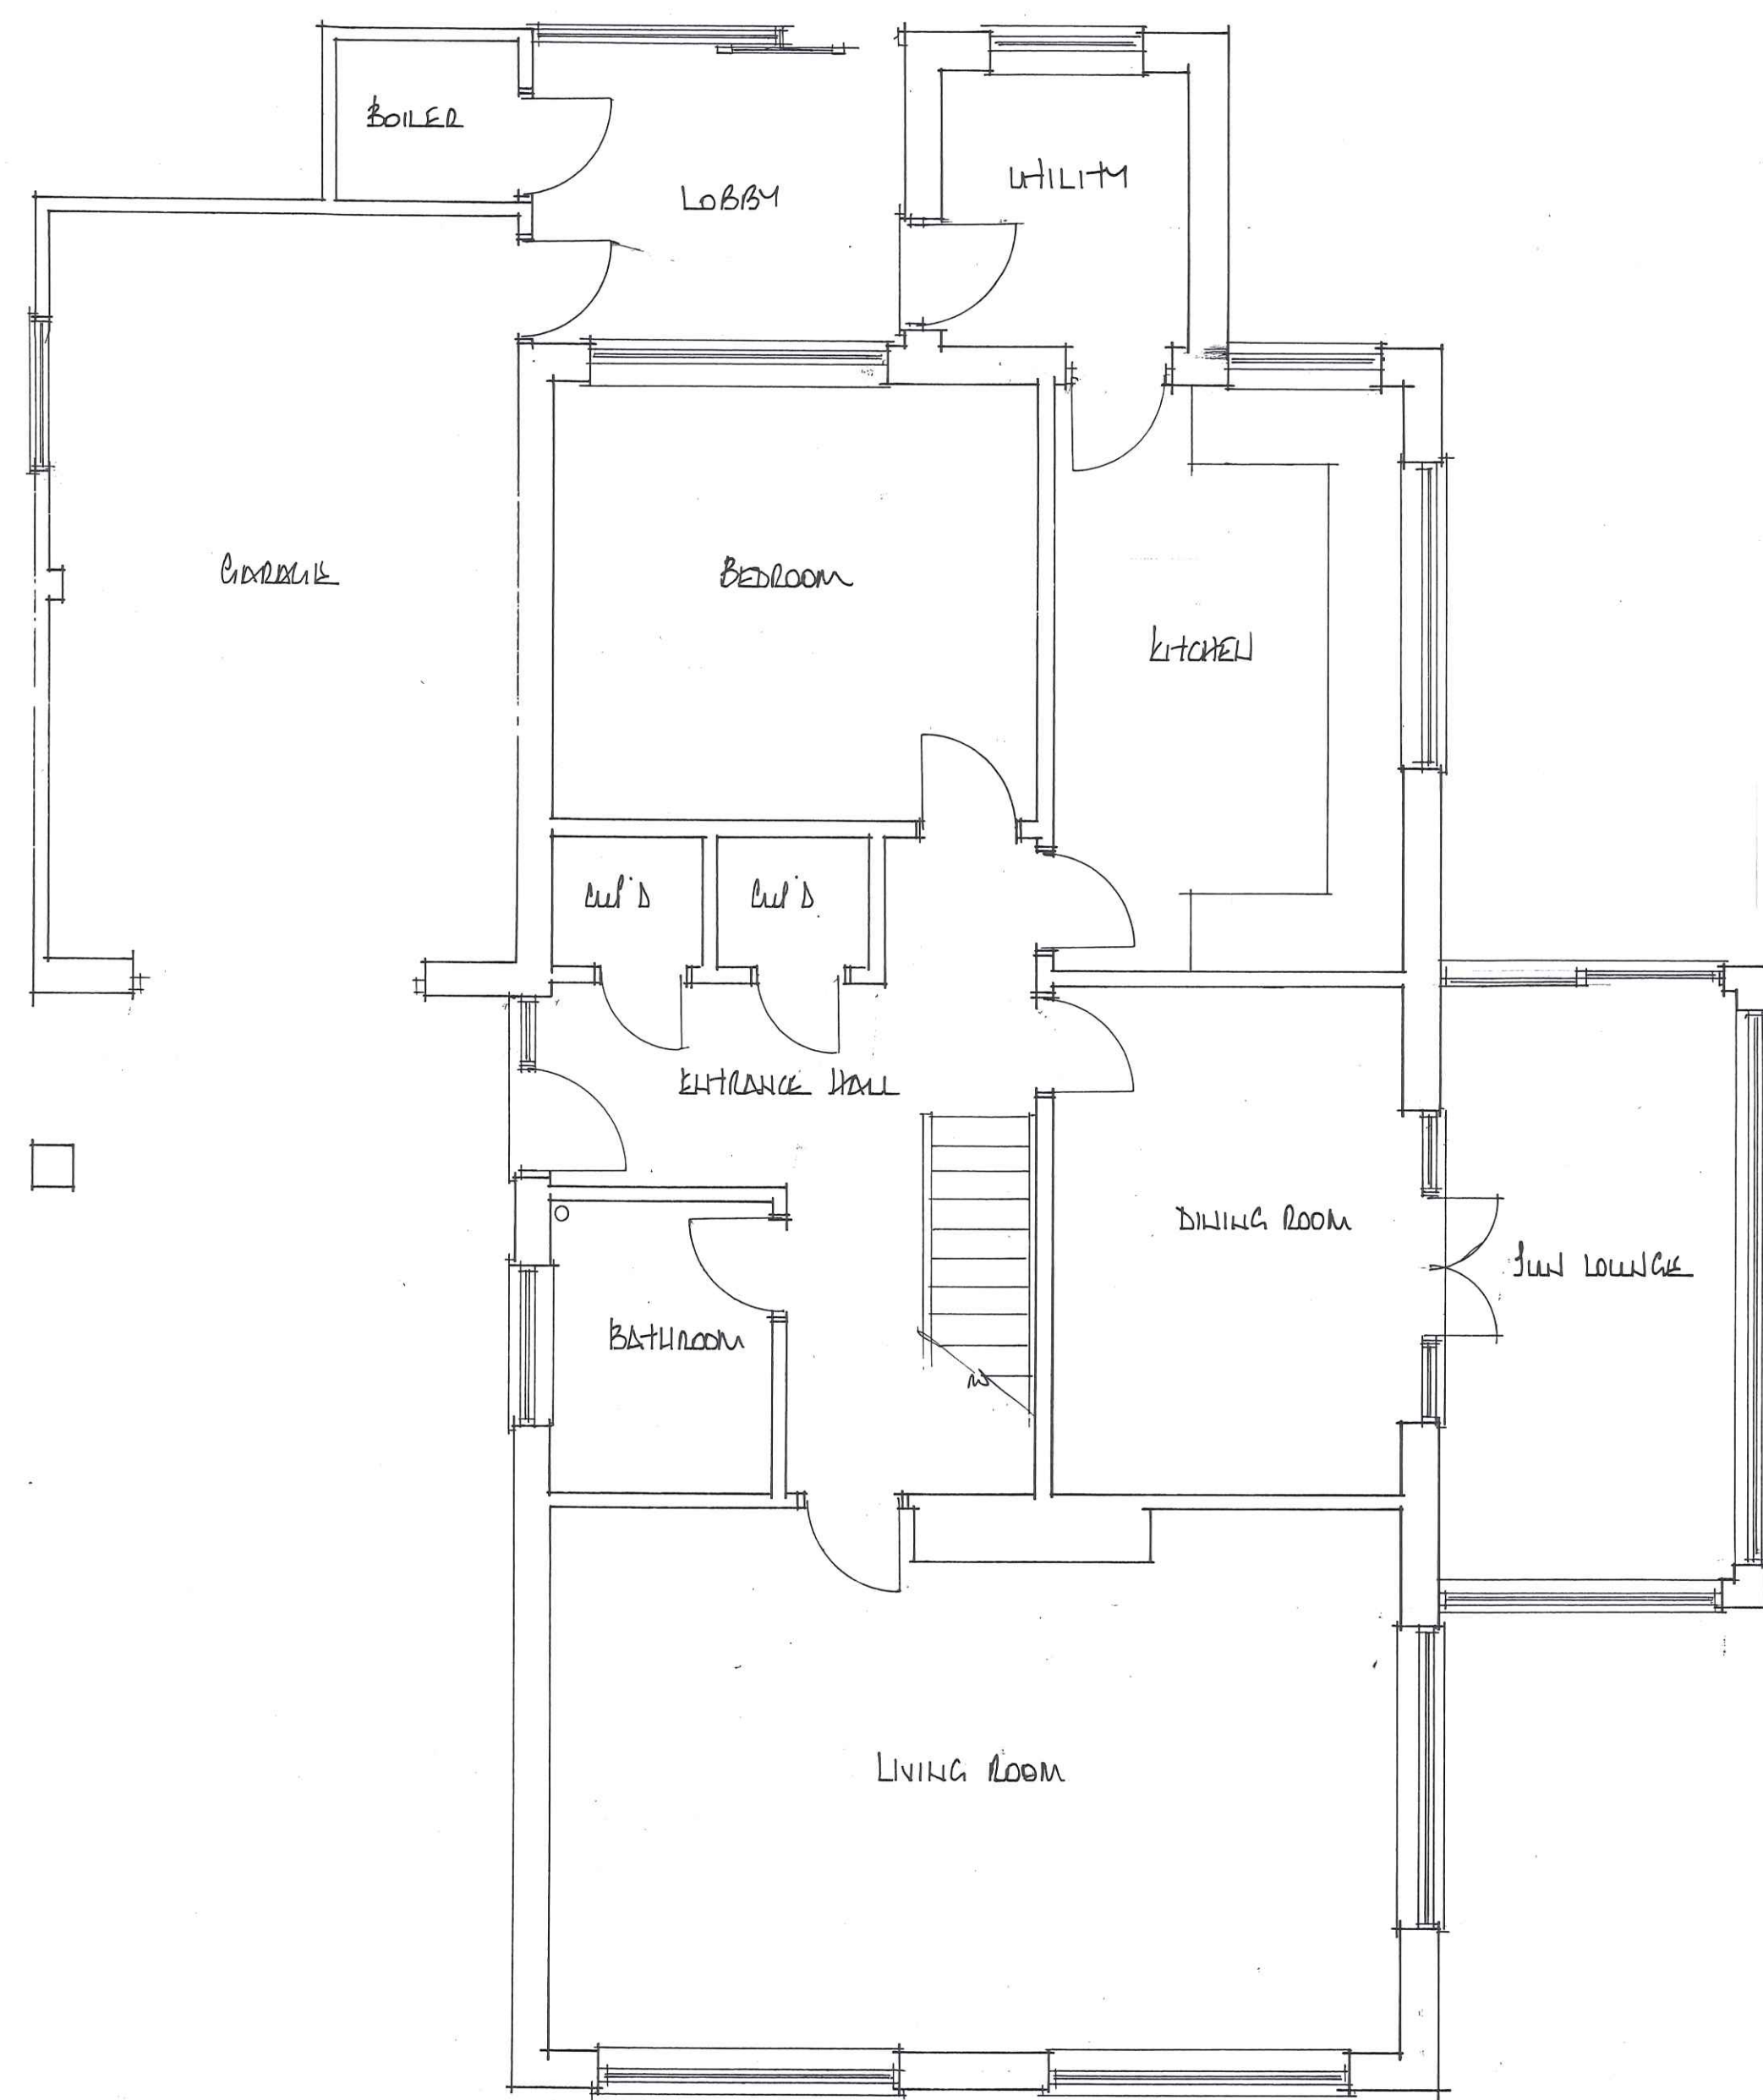

GROUND FLOOR PLAN

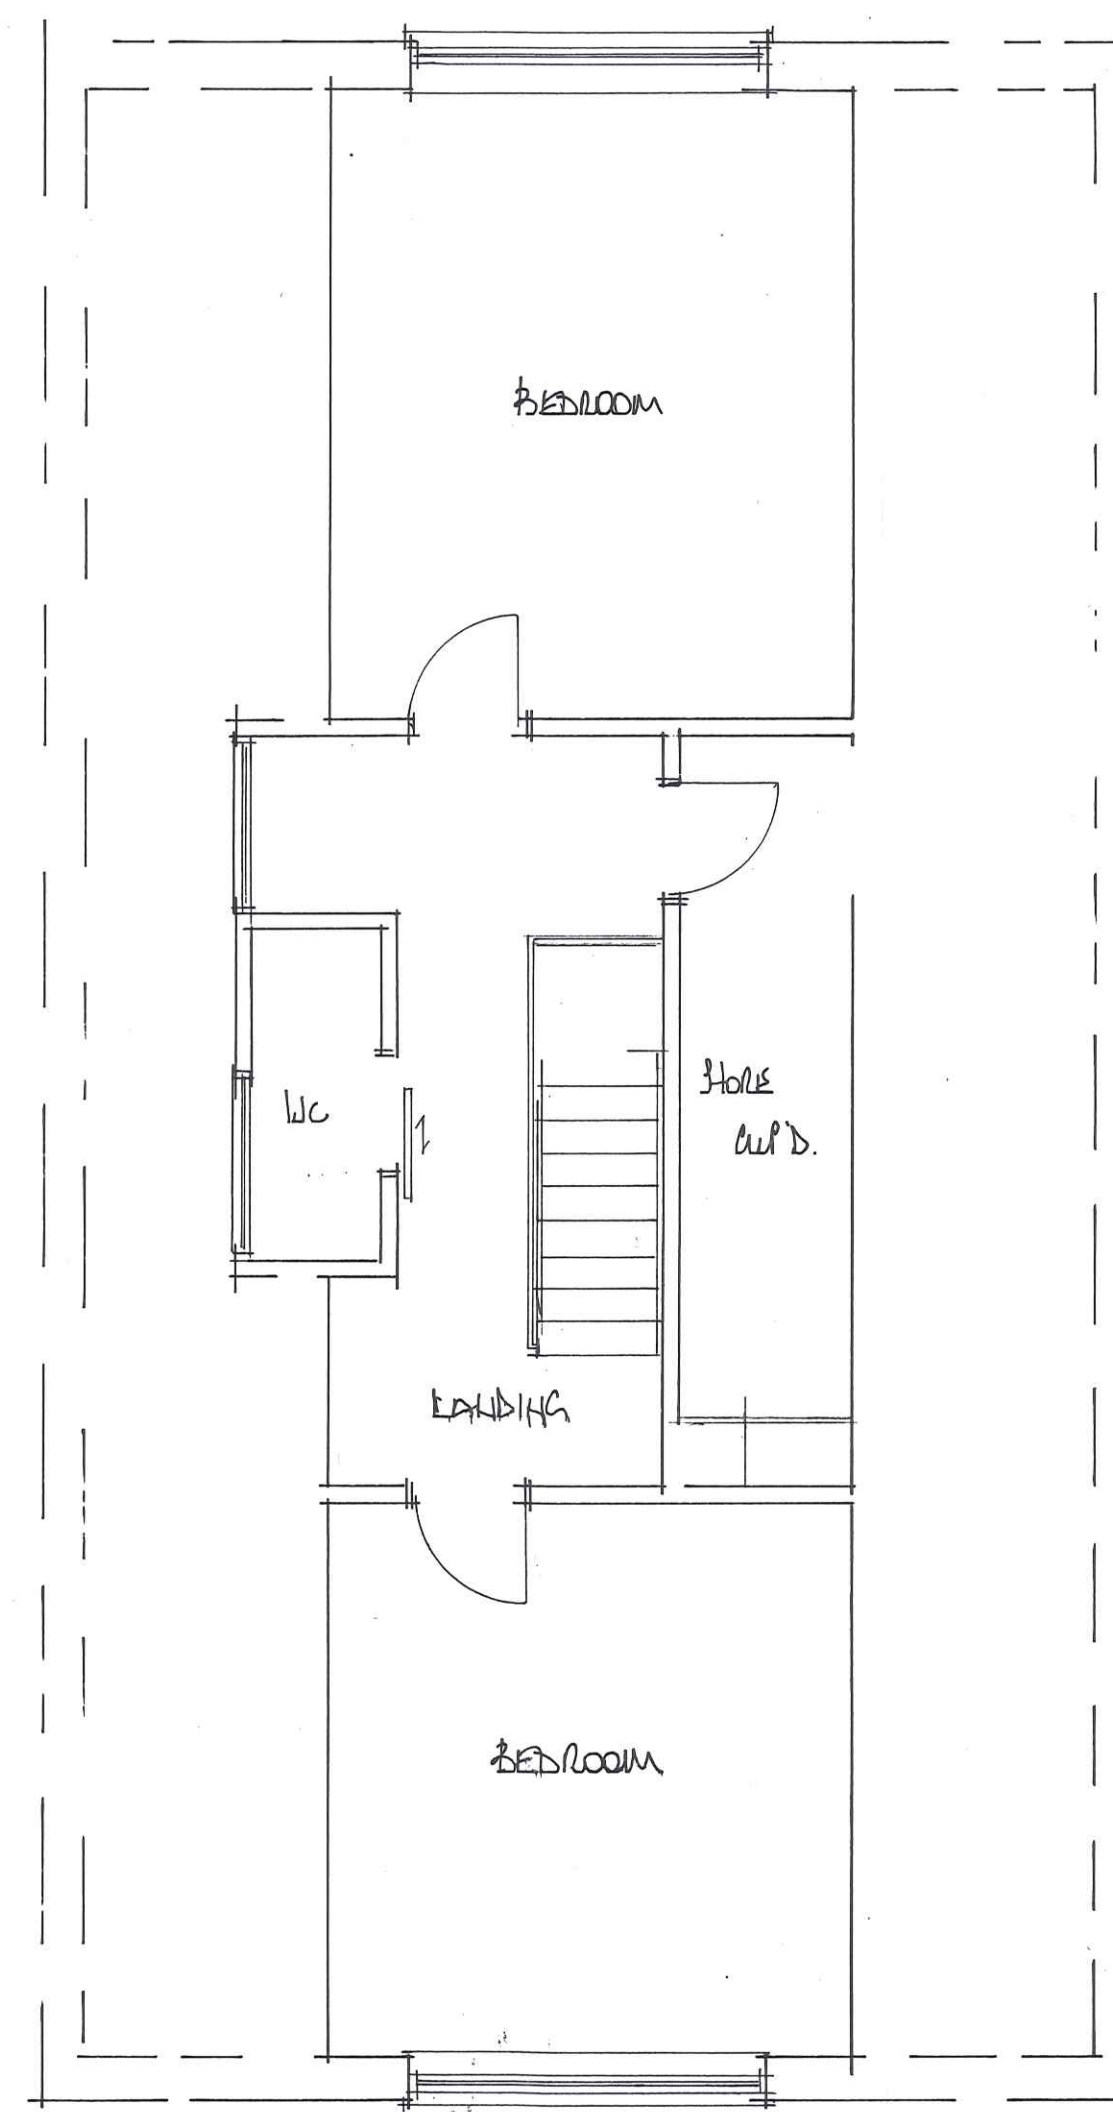

FIRST FLOOR PLAN

EAST MIDLANDS DESIGN ASSOC.

Architectural Consultants

Willow Lodge
Horseshoe Road
Spalding
Lincs
PE11 3JA

Tel : 01775 767968
Email : willowlodge@talktalk.net
Mobile phone : 07710 815044

Client
Miss C Bratley

Project
Extension to dwelling at
The Foxes
New Road
Quadrant Eaudyke
PE11 4QB

Drawing
Plans and elevations
as existing

Scale
1:50, 1:100

Date
January 2024

Dwg No.
REV

1223/01