


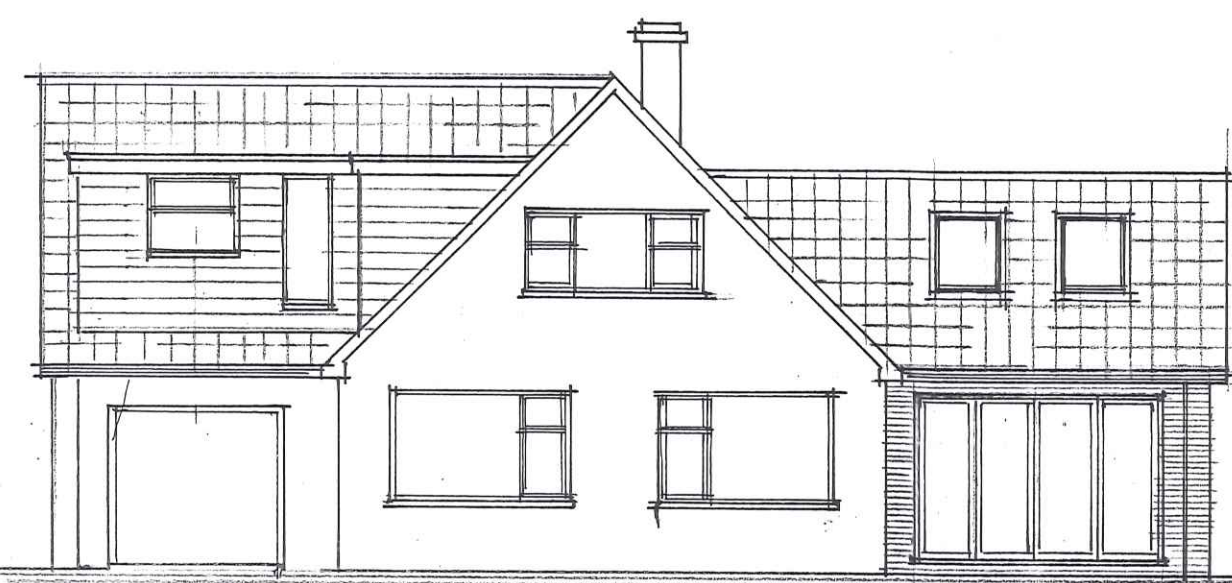


WEST




SOUTH




EAST

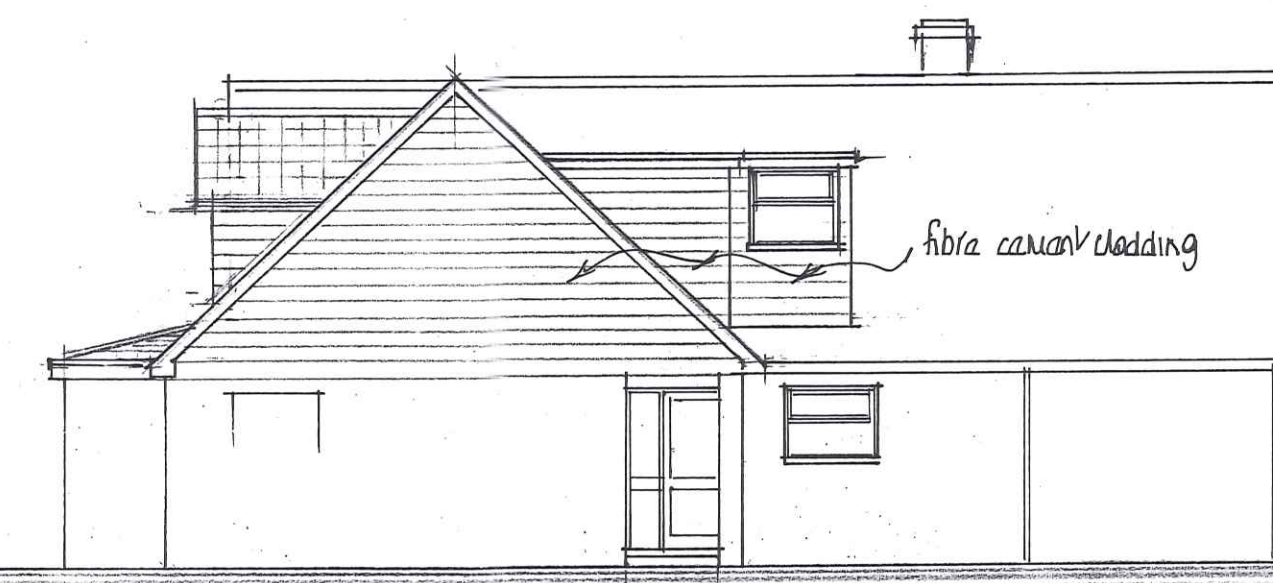

NORTH

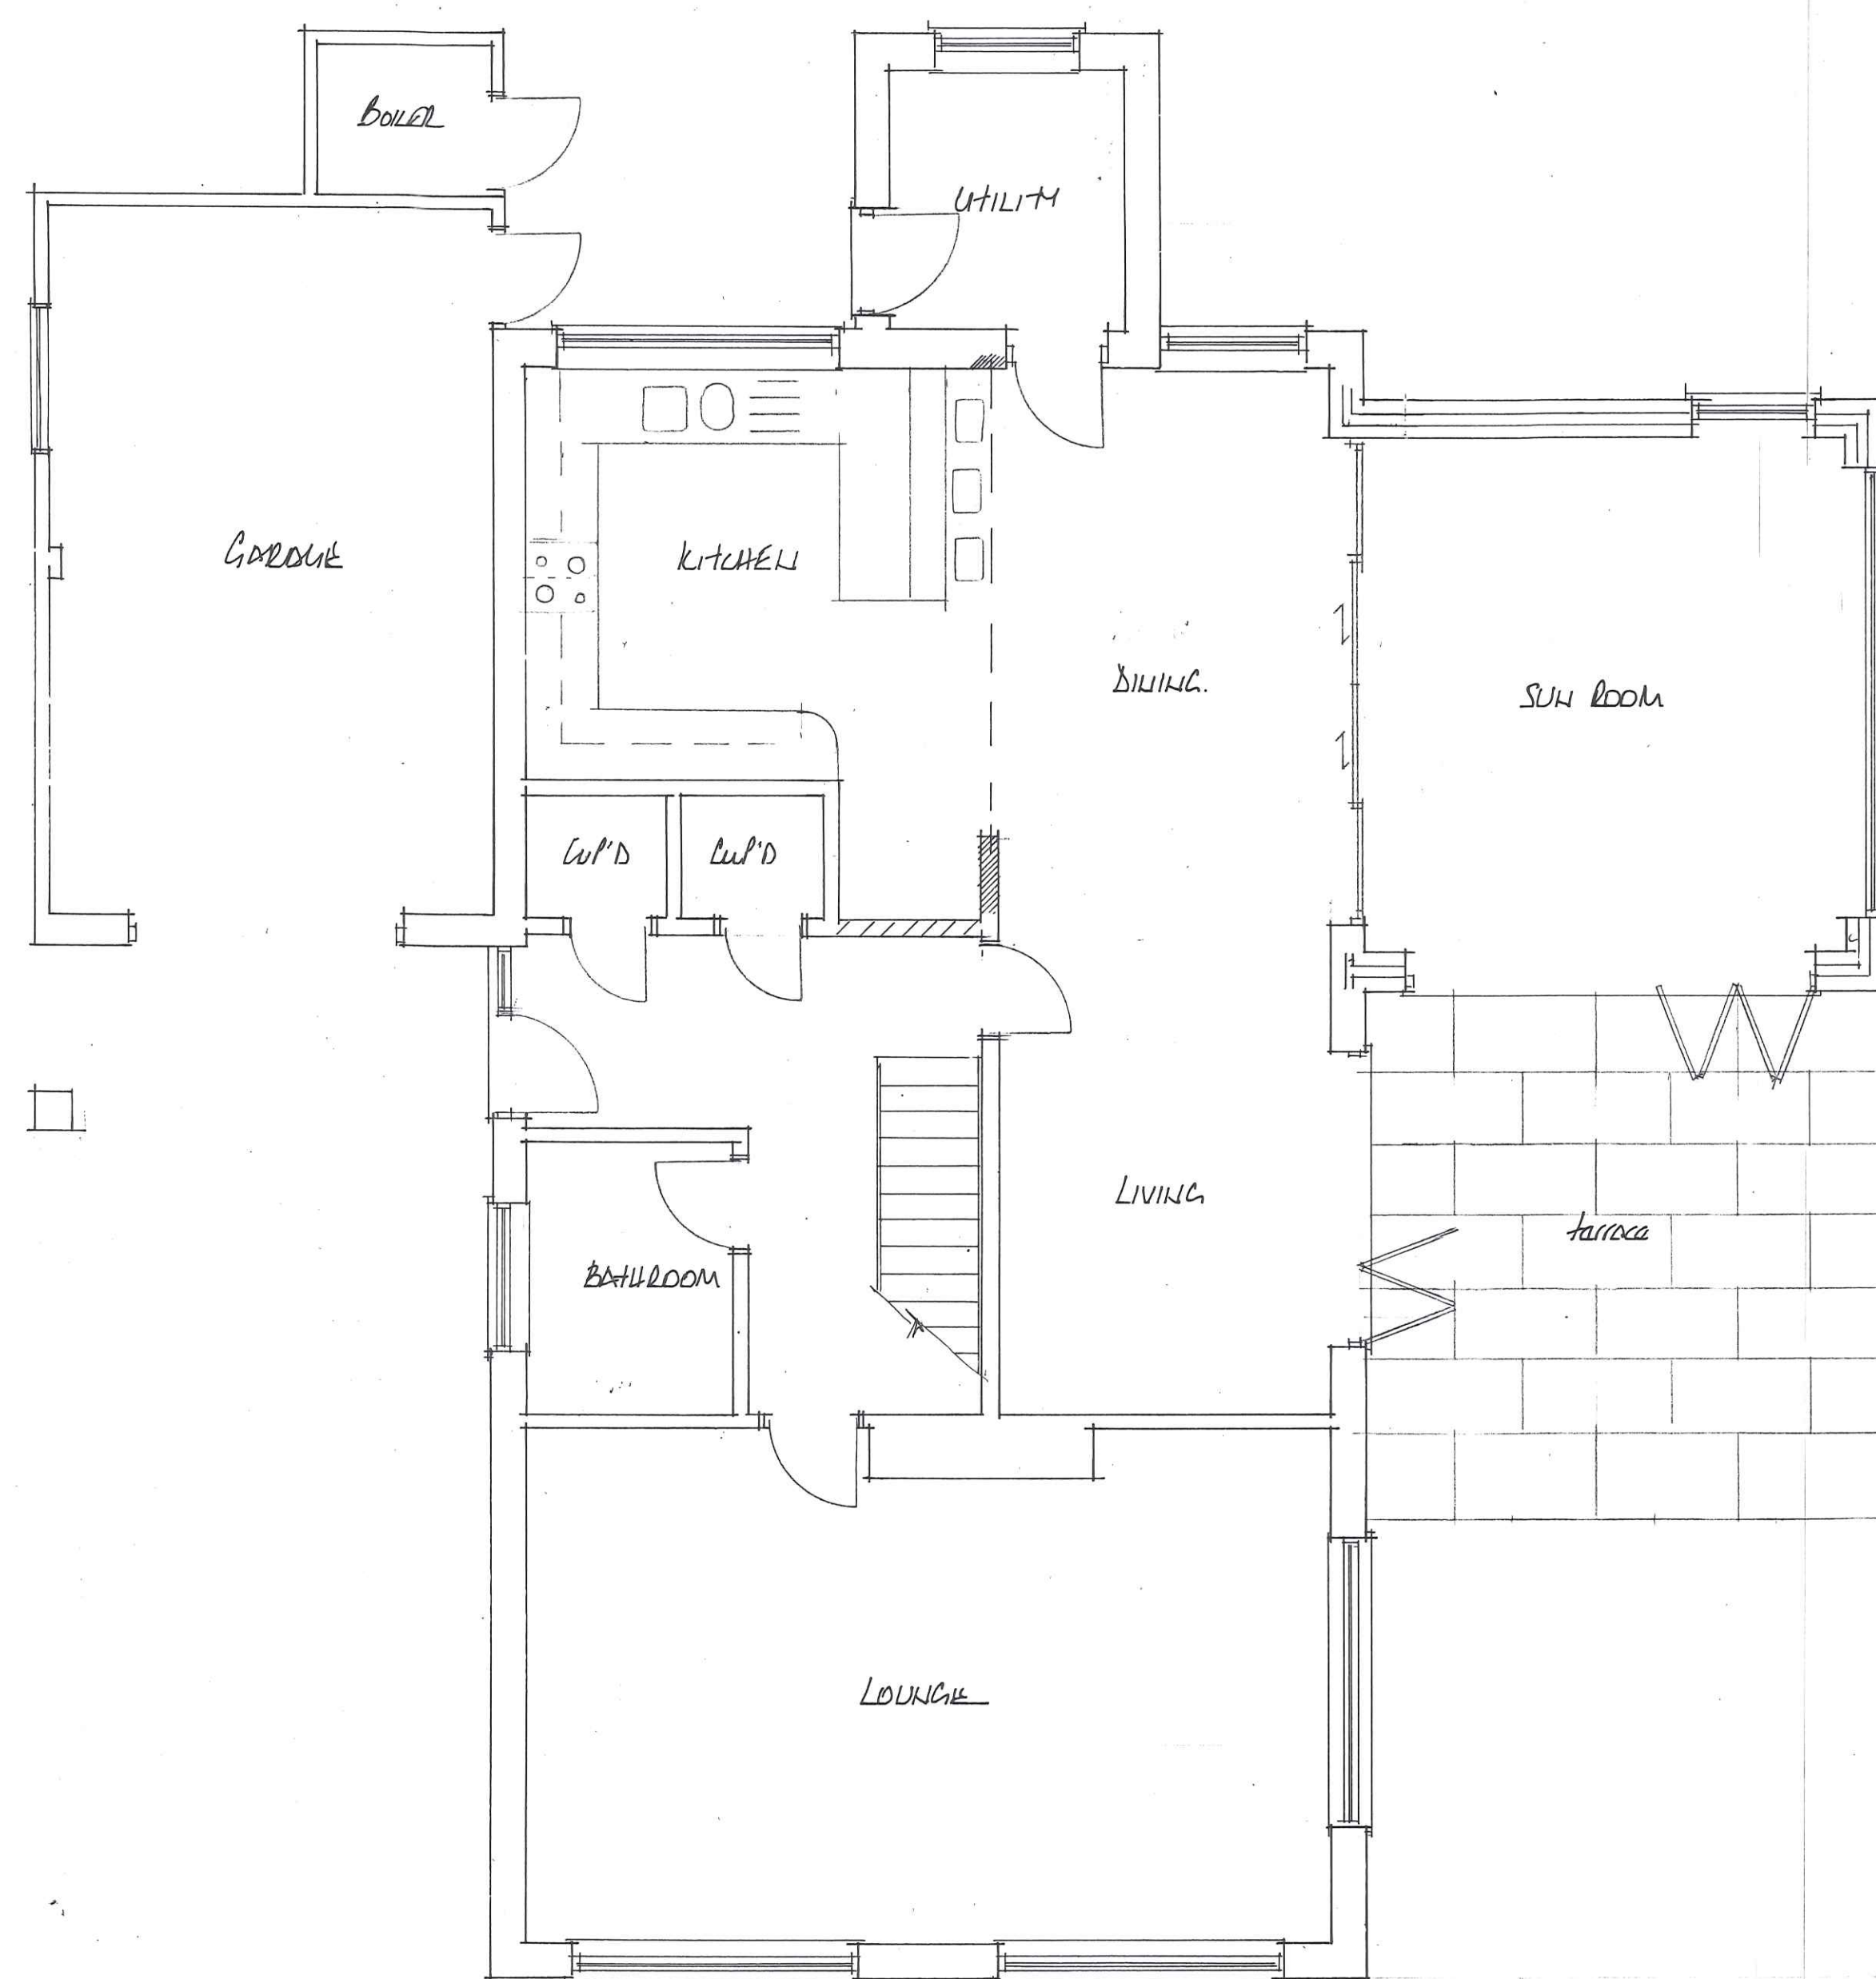

GROUND FLOOR PLAN

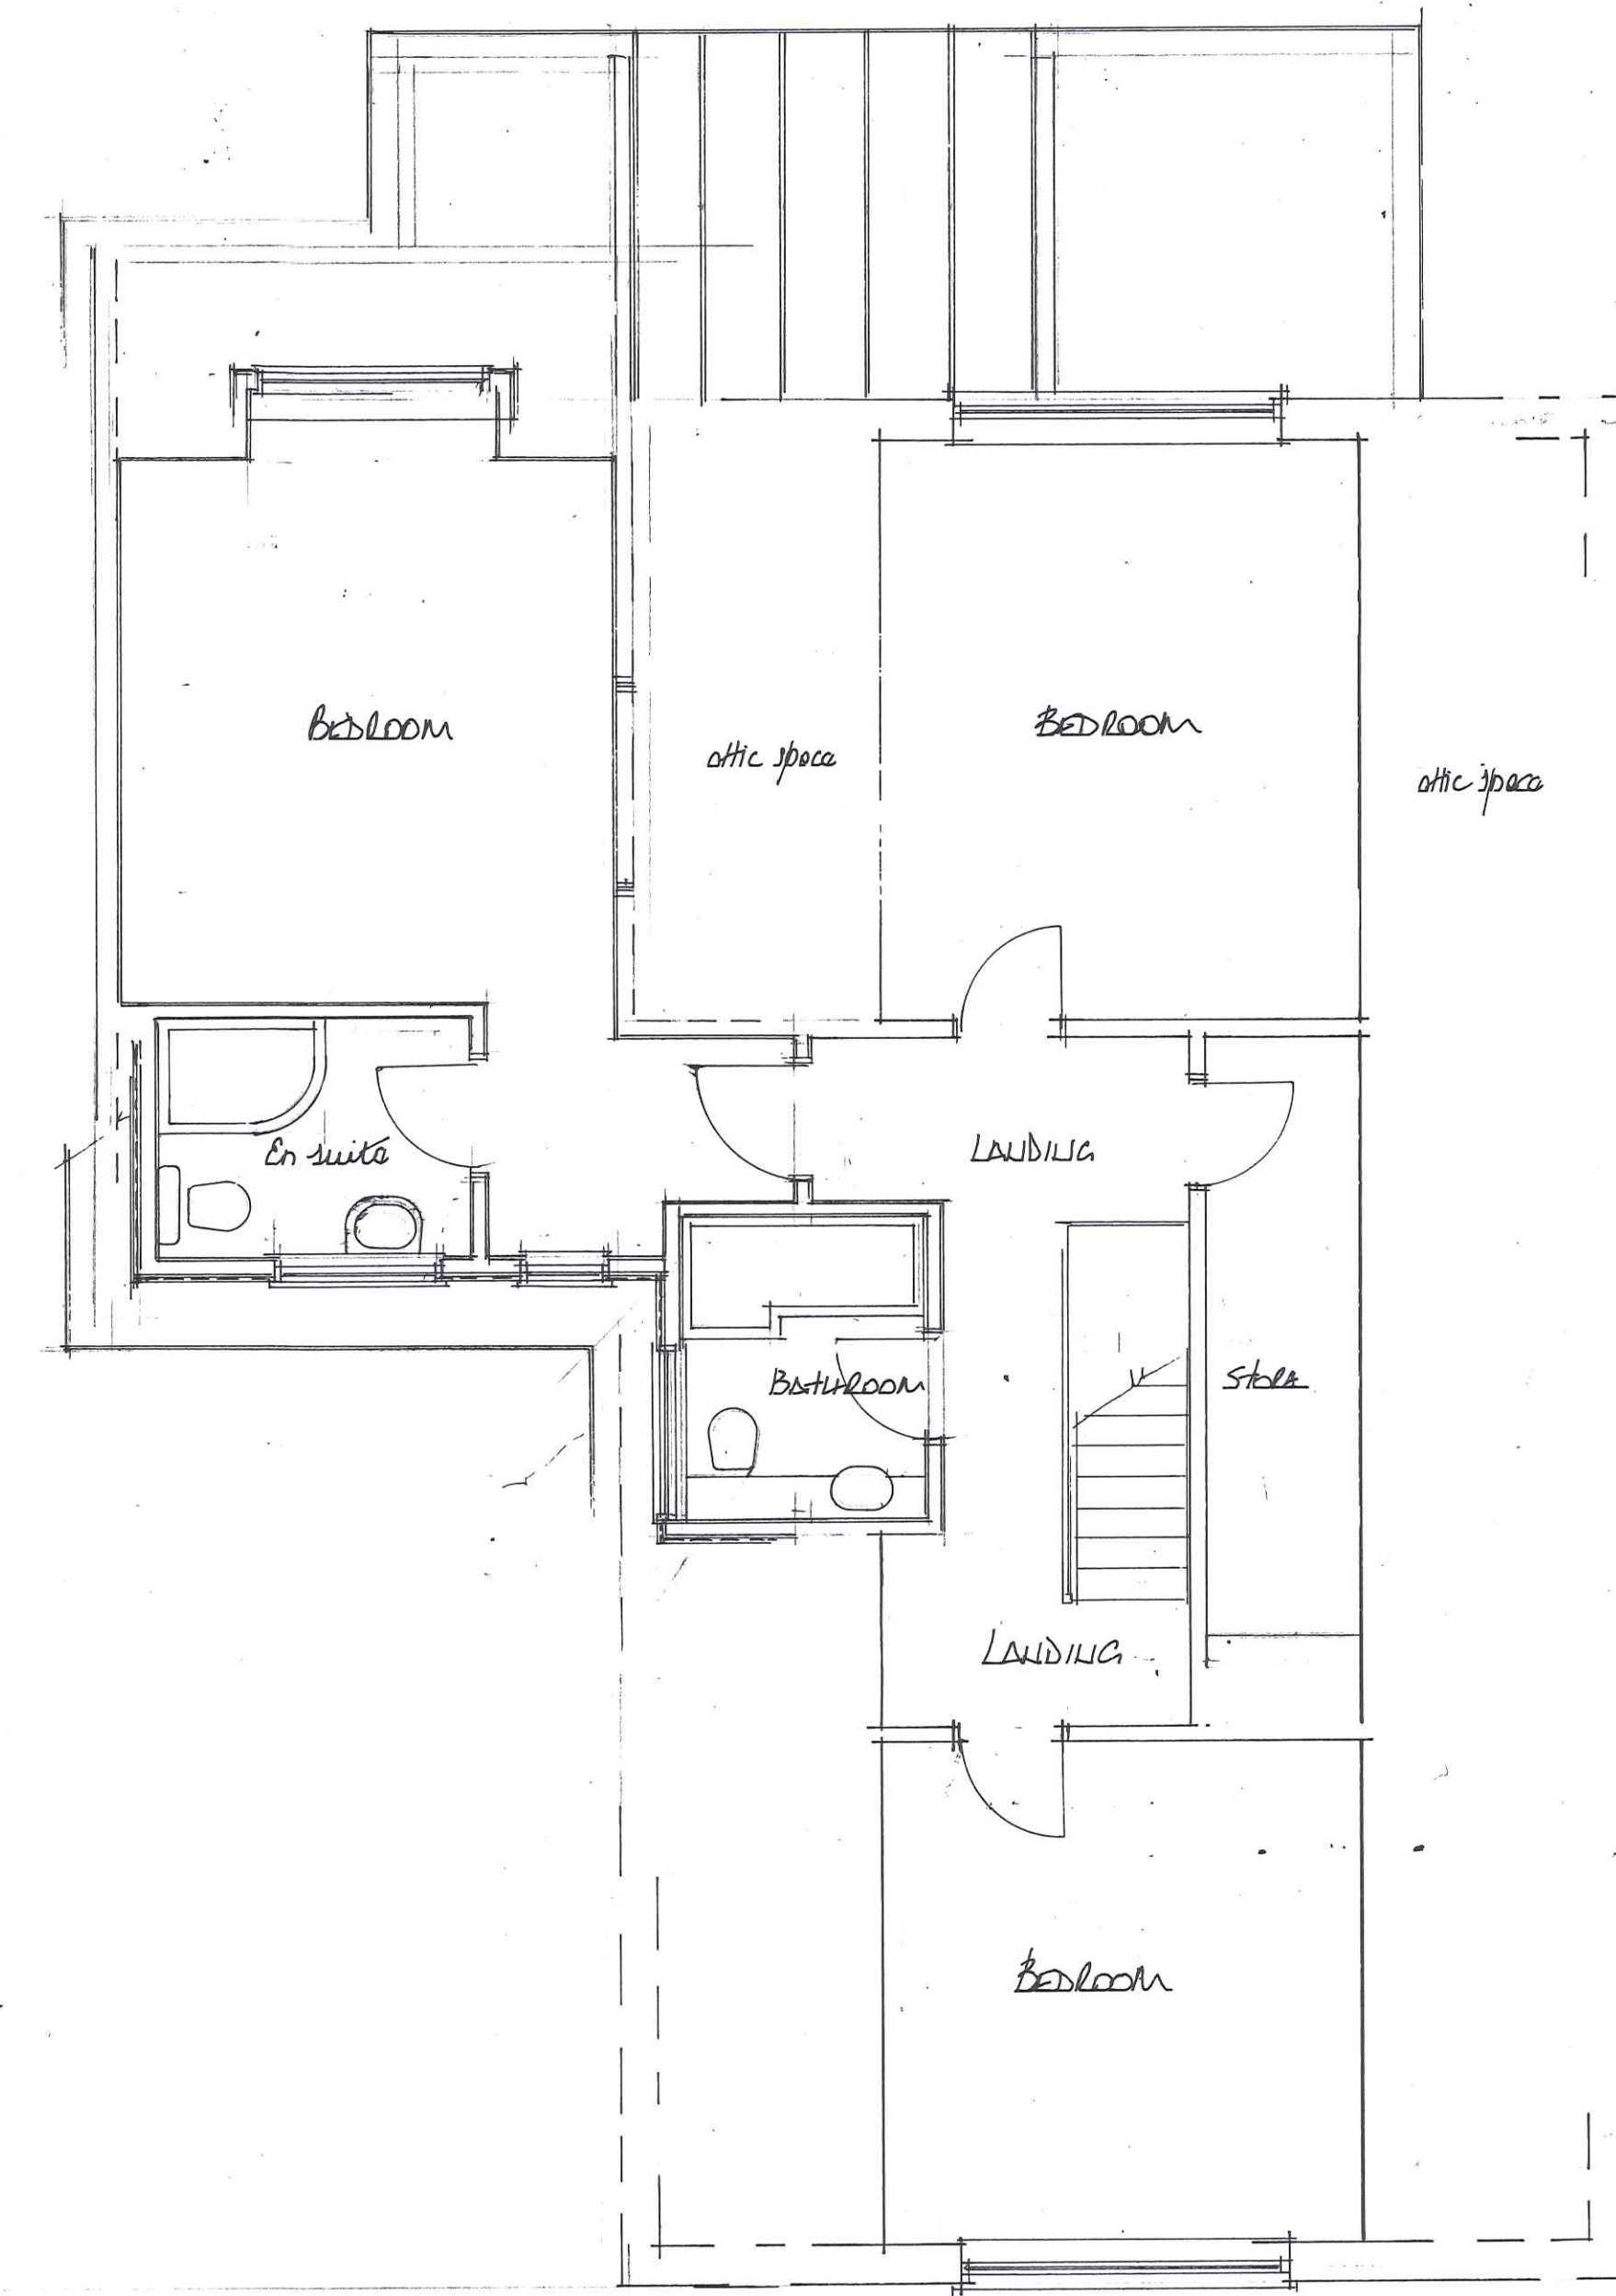

FIRST FLOOR PLAN

EAST MIDLANDS DESIGN ASSOC.

Architectural Consultants

Willow Lodge
Horseshoe Road
Spalding
Lines
PE11 3JA

Tel : 01775 767968
Email : willowlodge@talktalk.net
Mobile phone : 07940 815044

Client
Miss C Bratley

Project
Extension to dwelling at
The Foxes
New Road
Quadrant Eaudyke
PE11 4QB

Drawing
Plans and elevations
as proposed

Scale
1 : 50, 1 : 100

Date
January 2024

Dwg No.
Rev

1223/0