


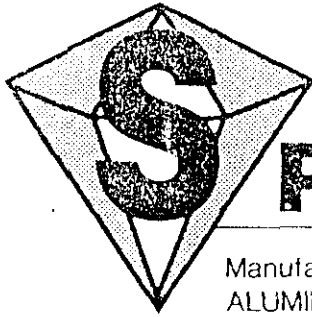

PECTRUM WINDOWS LTD.





Manufacturers of
ALUMINIUM & PVC-U WINDOW SYSTEMS,
PATIO & RESIDENTIAL DOORS,
DOUBLE GLAZING,
AND GLASS SUPPLIERS.

VALE INDUSTRIAL ESTATE,
OFF BOSTON ROAD, SPILSBY,
LINCOLNSHIRE, PE23 5HE

Telephone: (0790) 753141



Fax: (0790) 753134


Directors: R. H. Barham
M. P. Barham

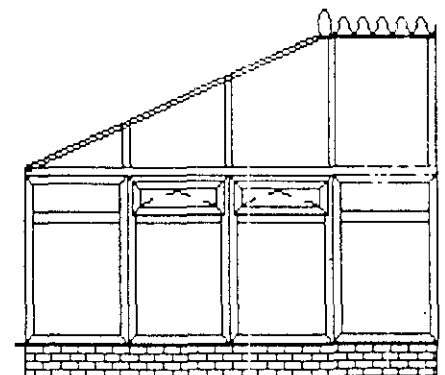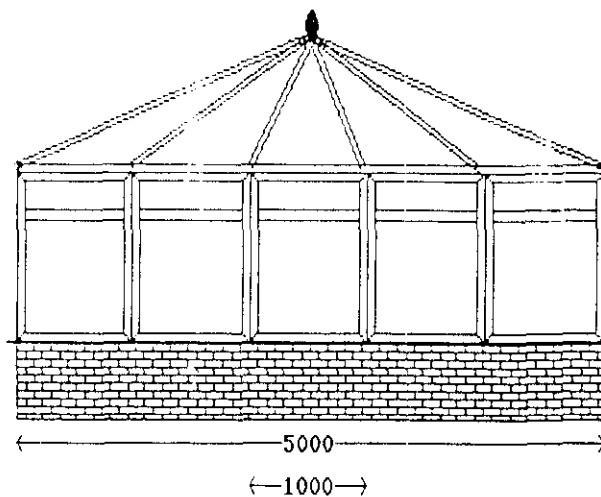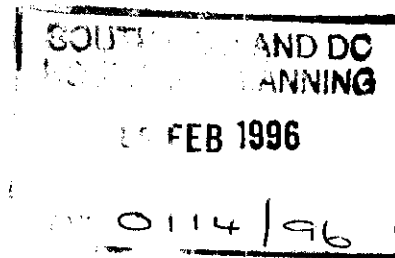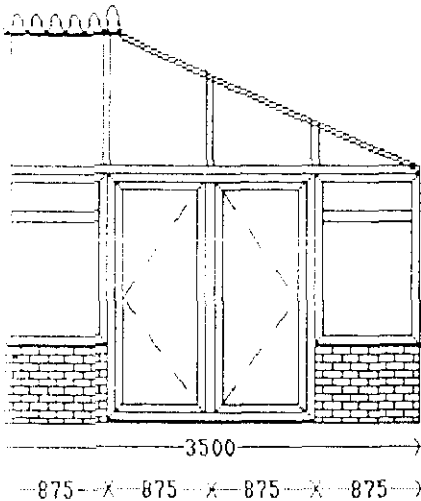


Ht to ringbeam	2130 mm
Roof pitch	23°
Overall ht	3296 mm
Transon rise	1750 mm
Height of wall	650 mm
Ridge length	1060 mm
Record No	60

E

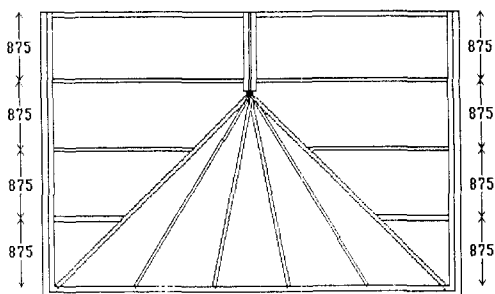
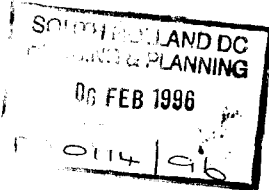


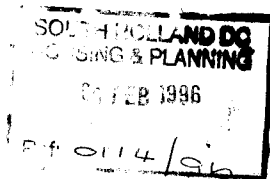


Base Layout

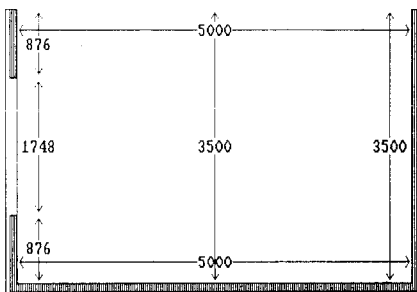

Area enclosed	17.50 m ²
Perimeter of wall	10.25 m
Height of wall	650 mm
Area of brickwork	13.32 m ²

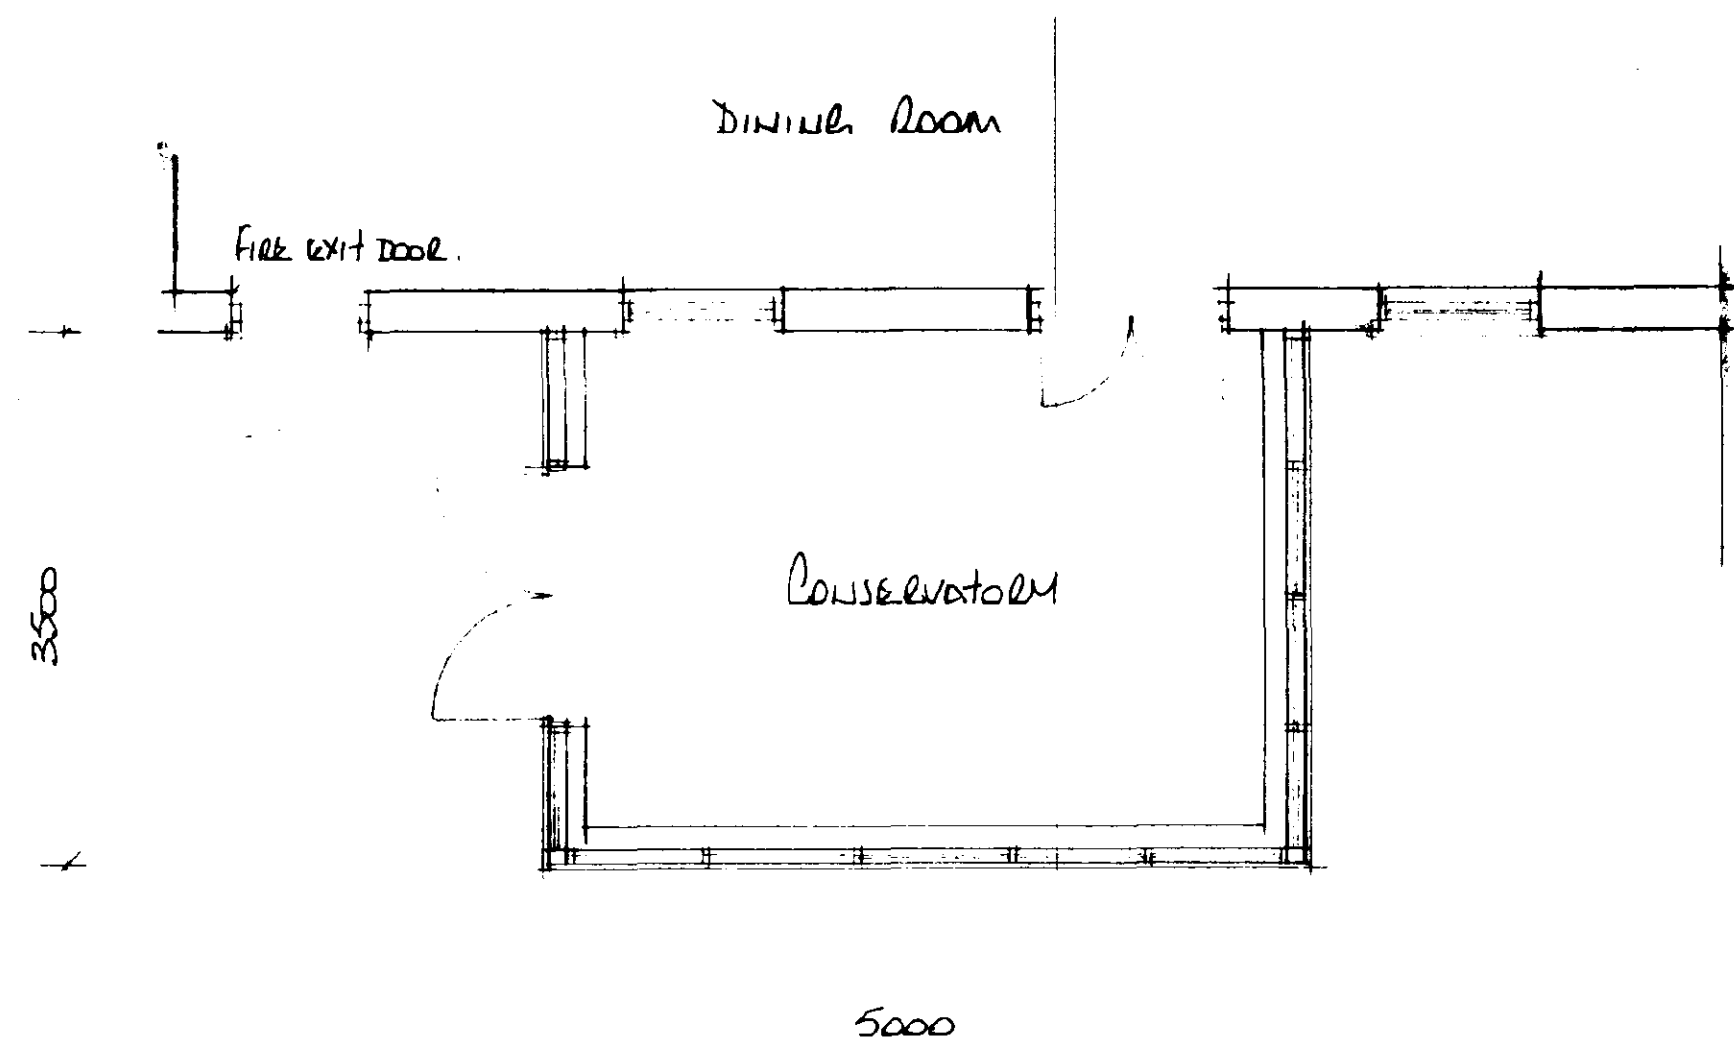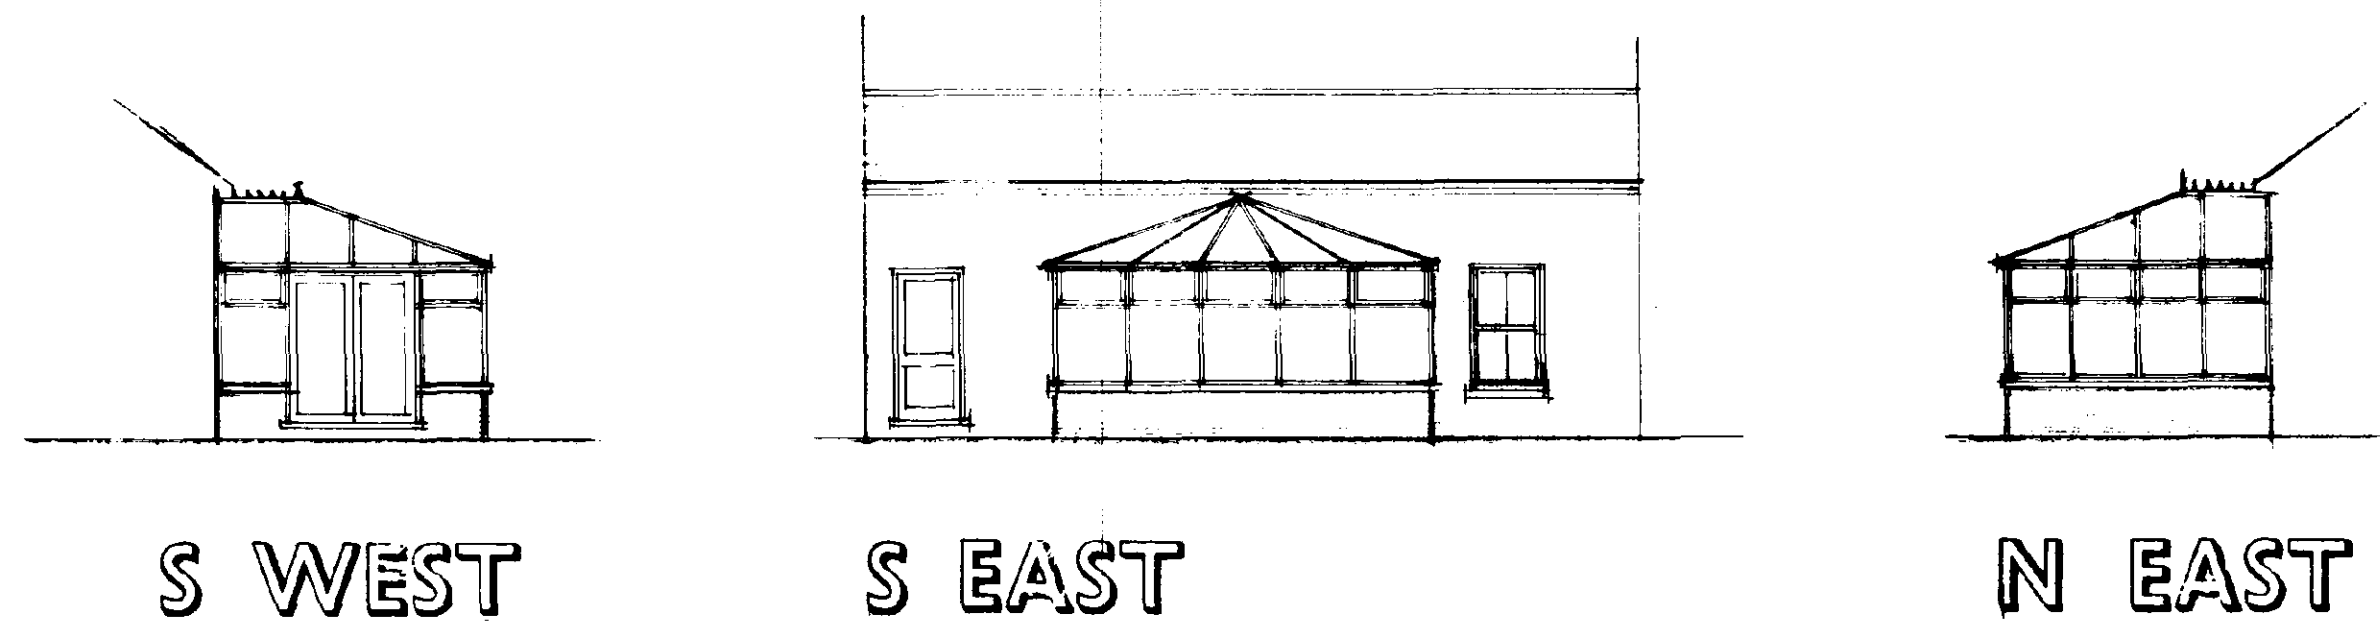

GROUND FLOOR PLAN

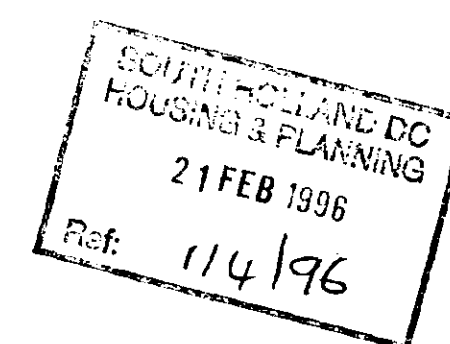

A			
	Date	Revisions	
© copyright			
East Midlands Design Associates			
"Willow Lodge" Horseshoe Road, Spalding, Lincs. PE11 3JA Tel: Spalding (0775) 767968			
Client Mr. Mrs Penfold			
Job Title Proposed Conservation of 117 Main Road Rushden Northants			
Drawing Title Plans & Elevations			
Scale 1:50 & 1:100			
Date February '96		Drawn by BL	
Drg No 96/10/01		Rev	