




Contractor to check all Dimensions on site prior to ordering materials / commencing work.Do Not Scale from this Drawing - If In doubt then please ask

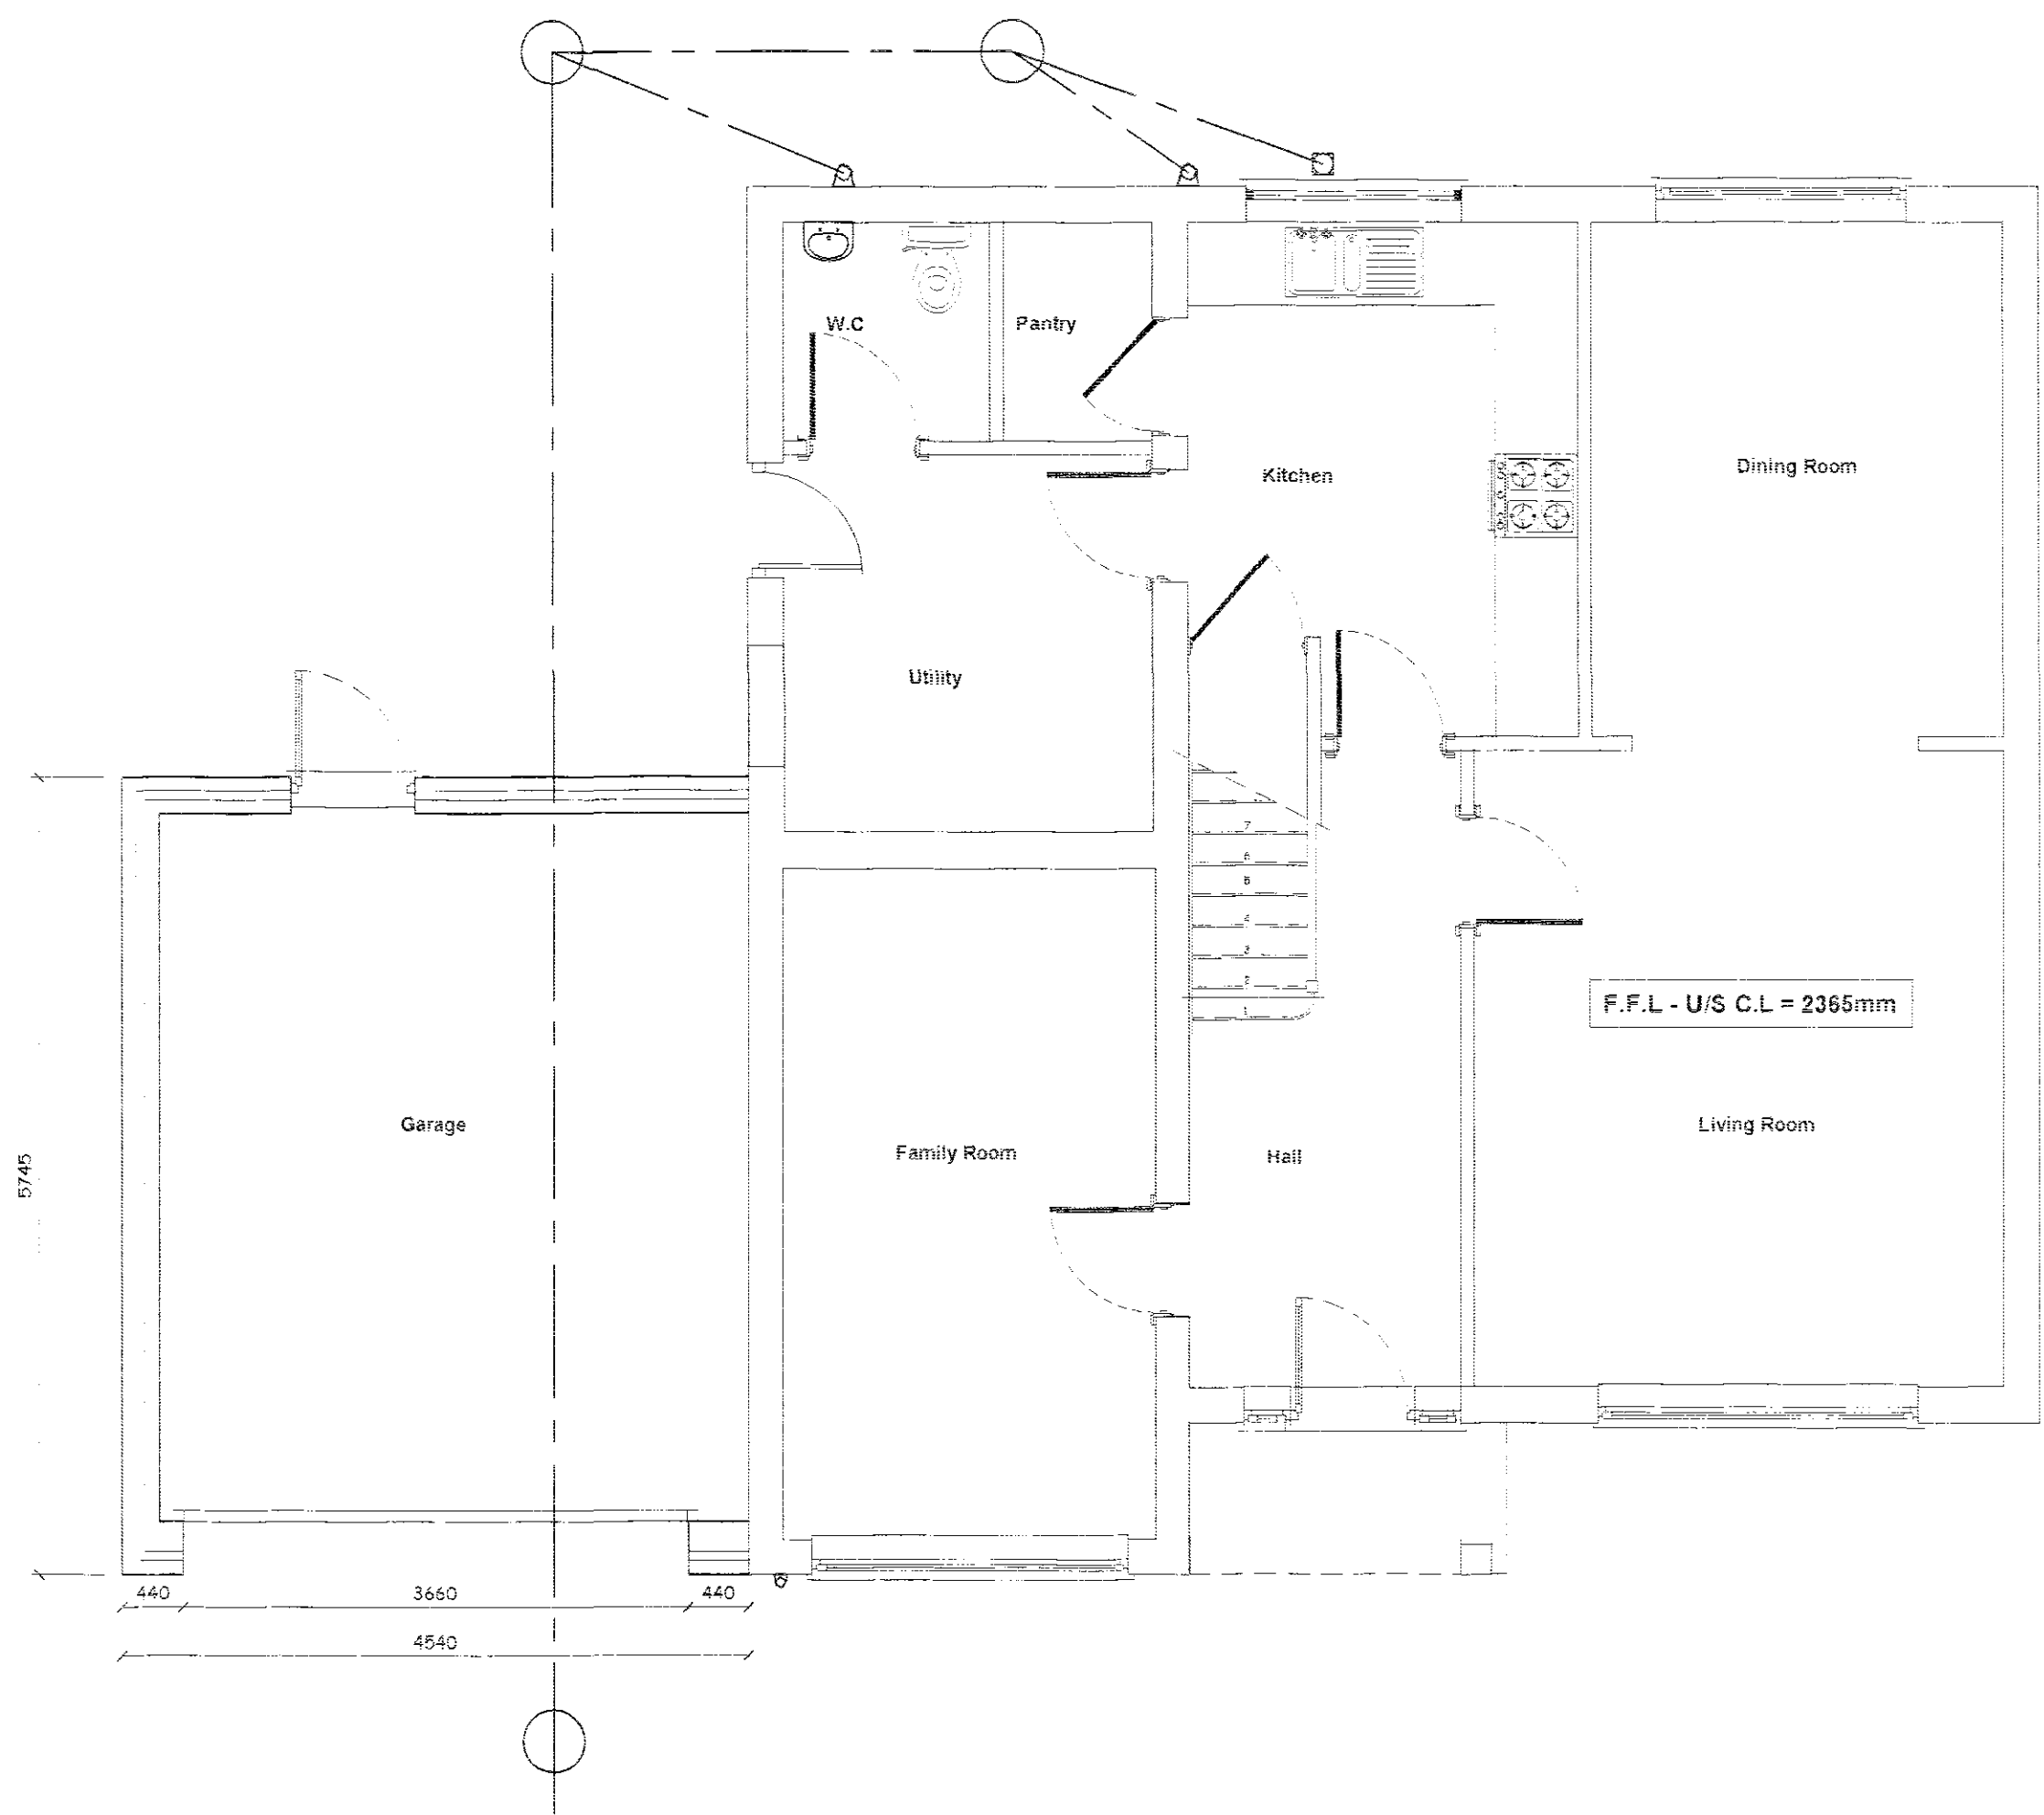

Proposed Grd Floor Plan
Scale 1:50

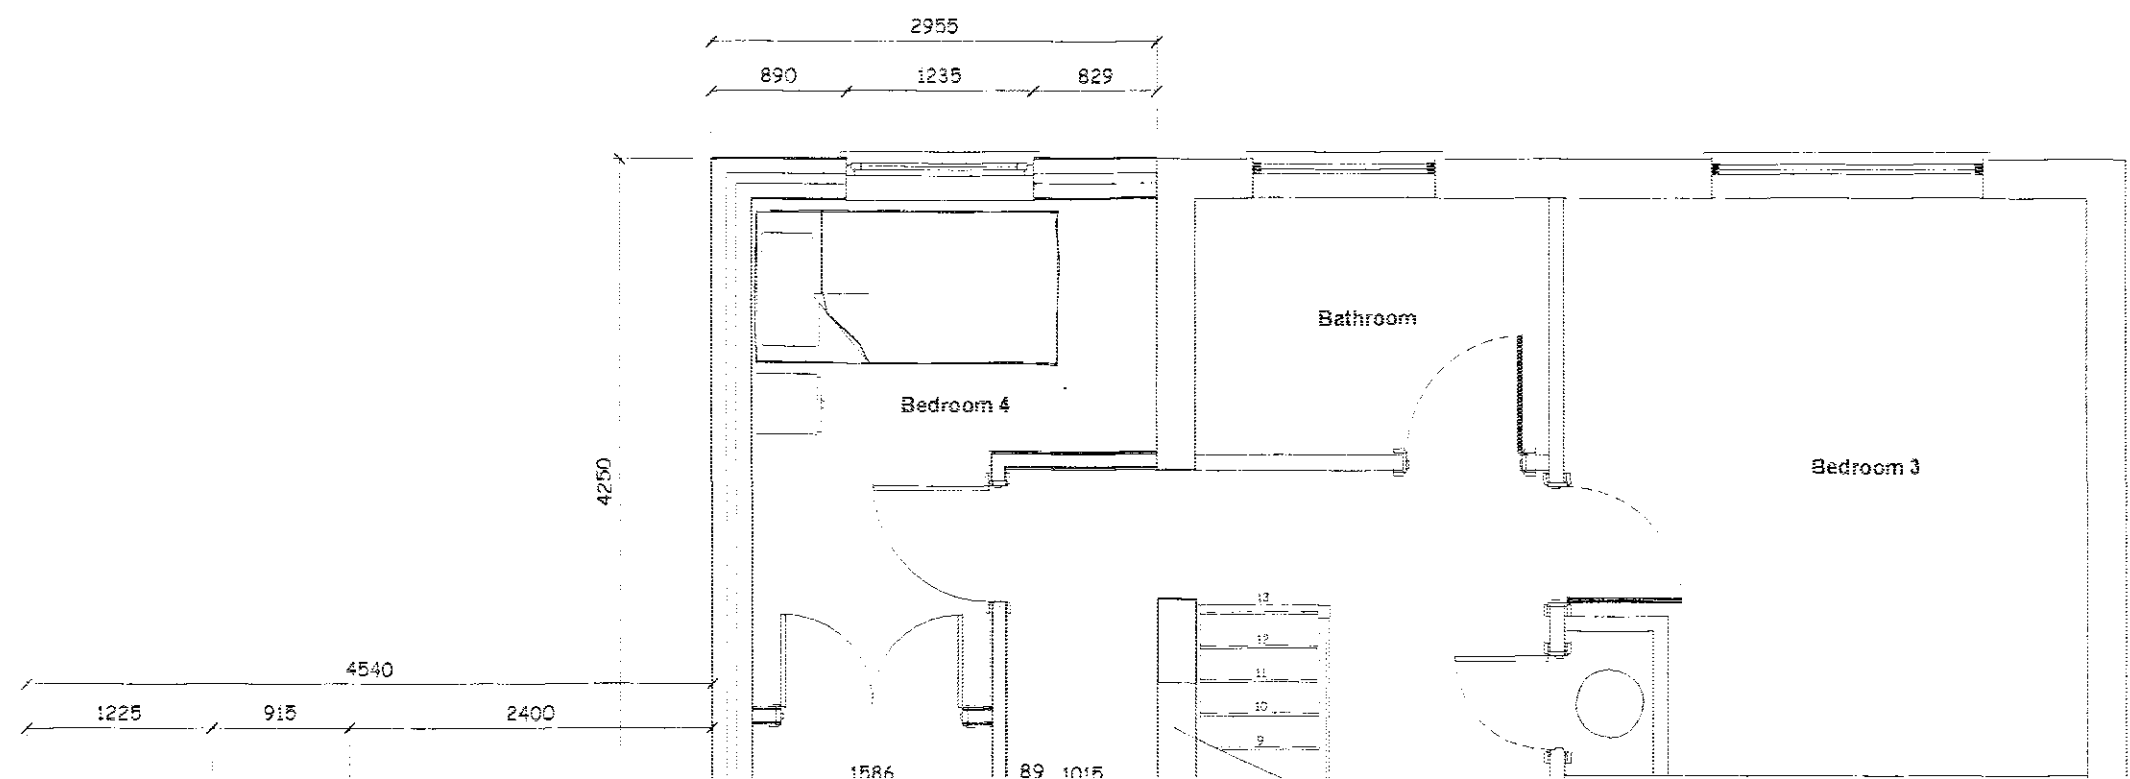

Proposed Front Elevation
Scale 1:100

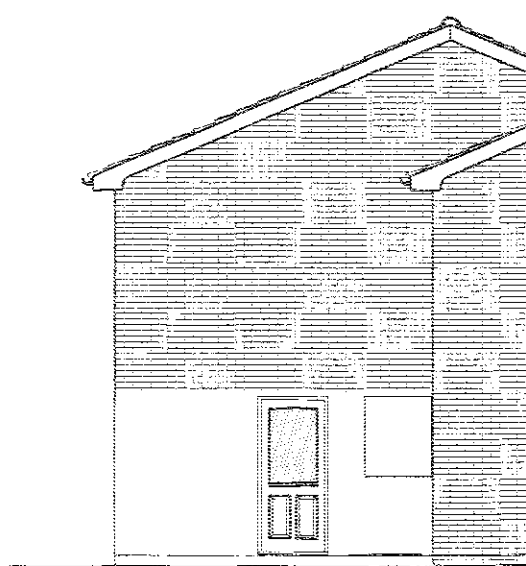

Proposed Side Elevation
Scale 1:100