




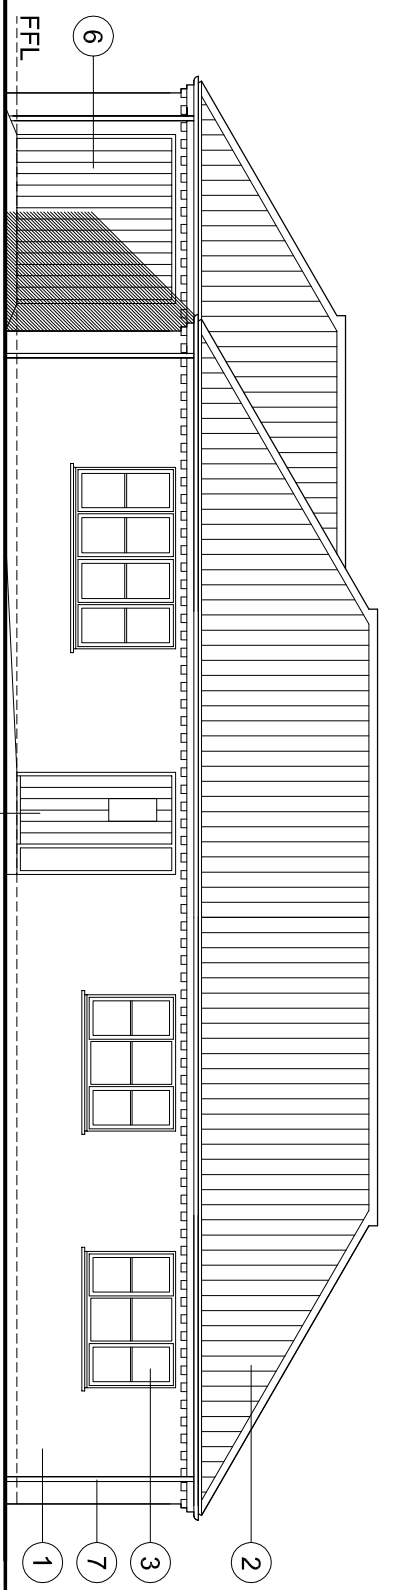


South Elevation (1:100)

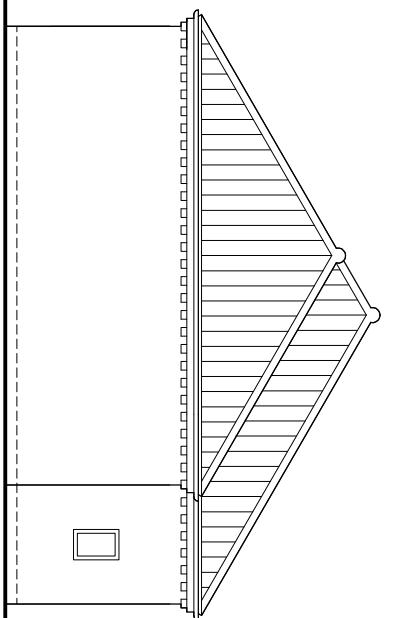


West Elevation (1:100)

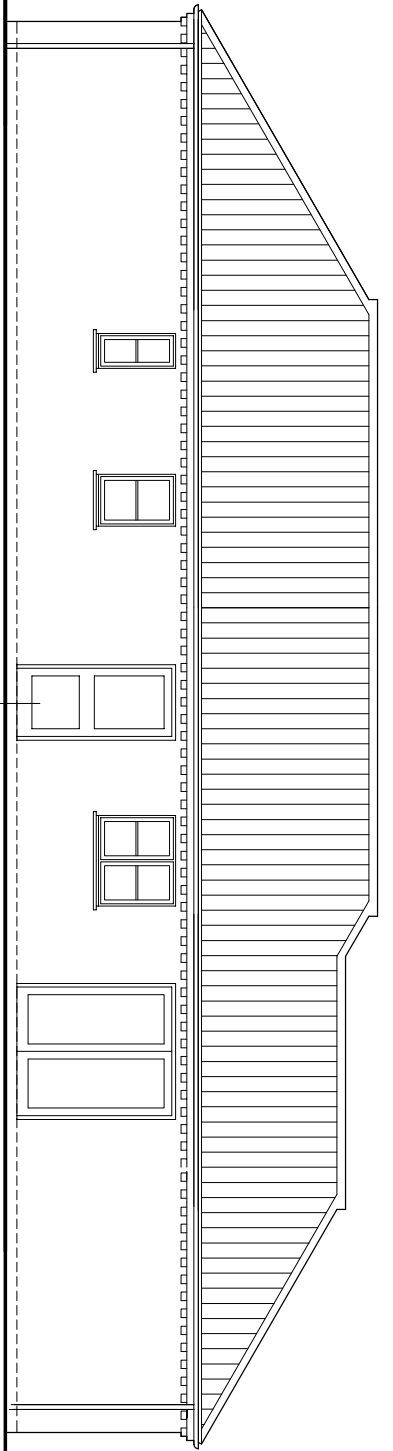




North Elevation (1:100)

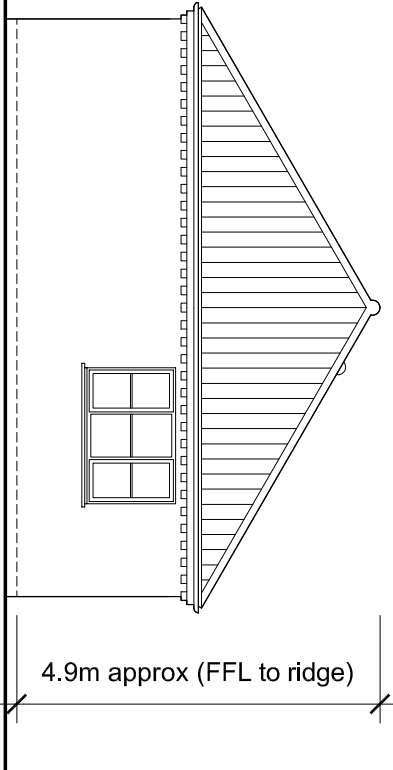



East Elevation (1:100)

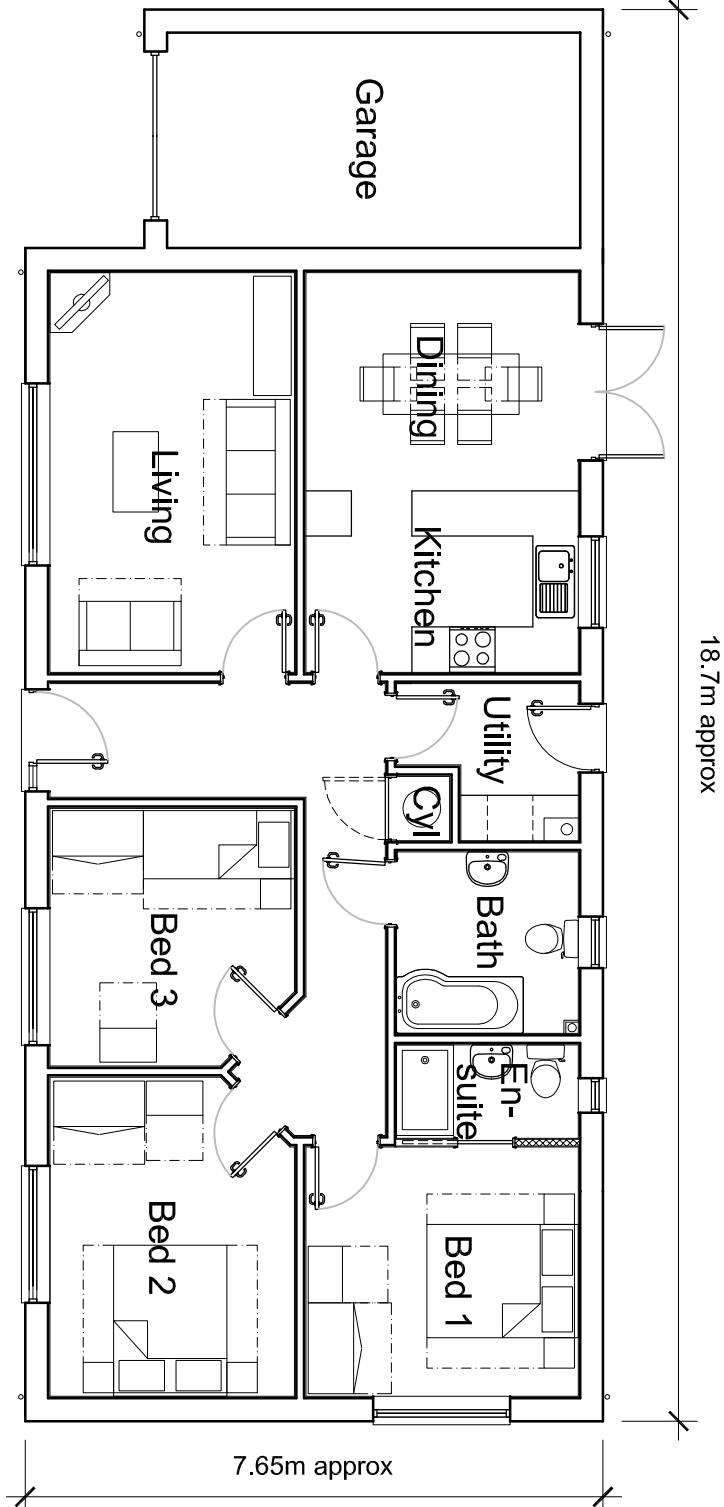

Ground Floor Plan (1:100)

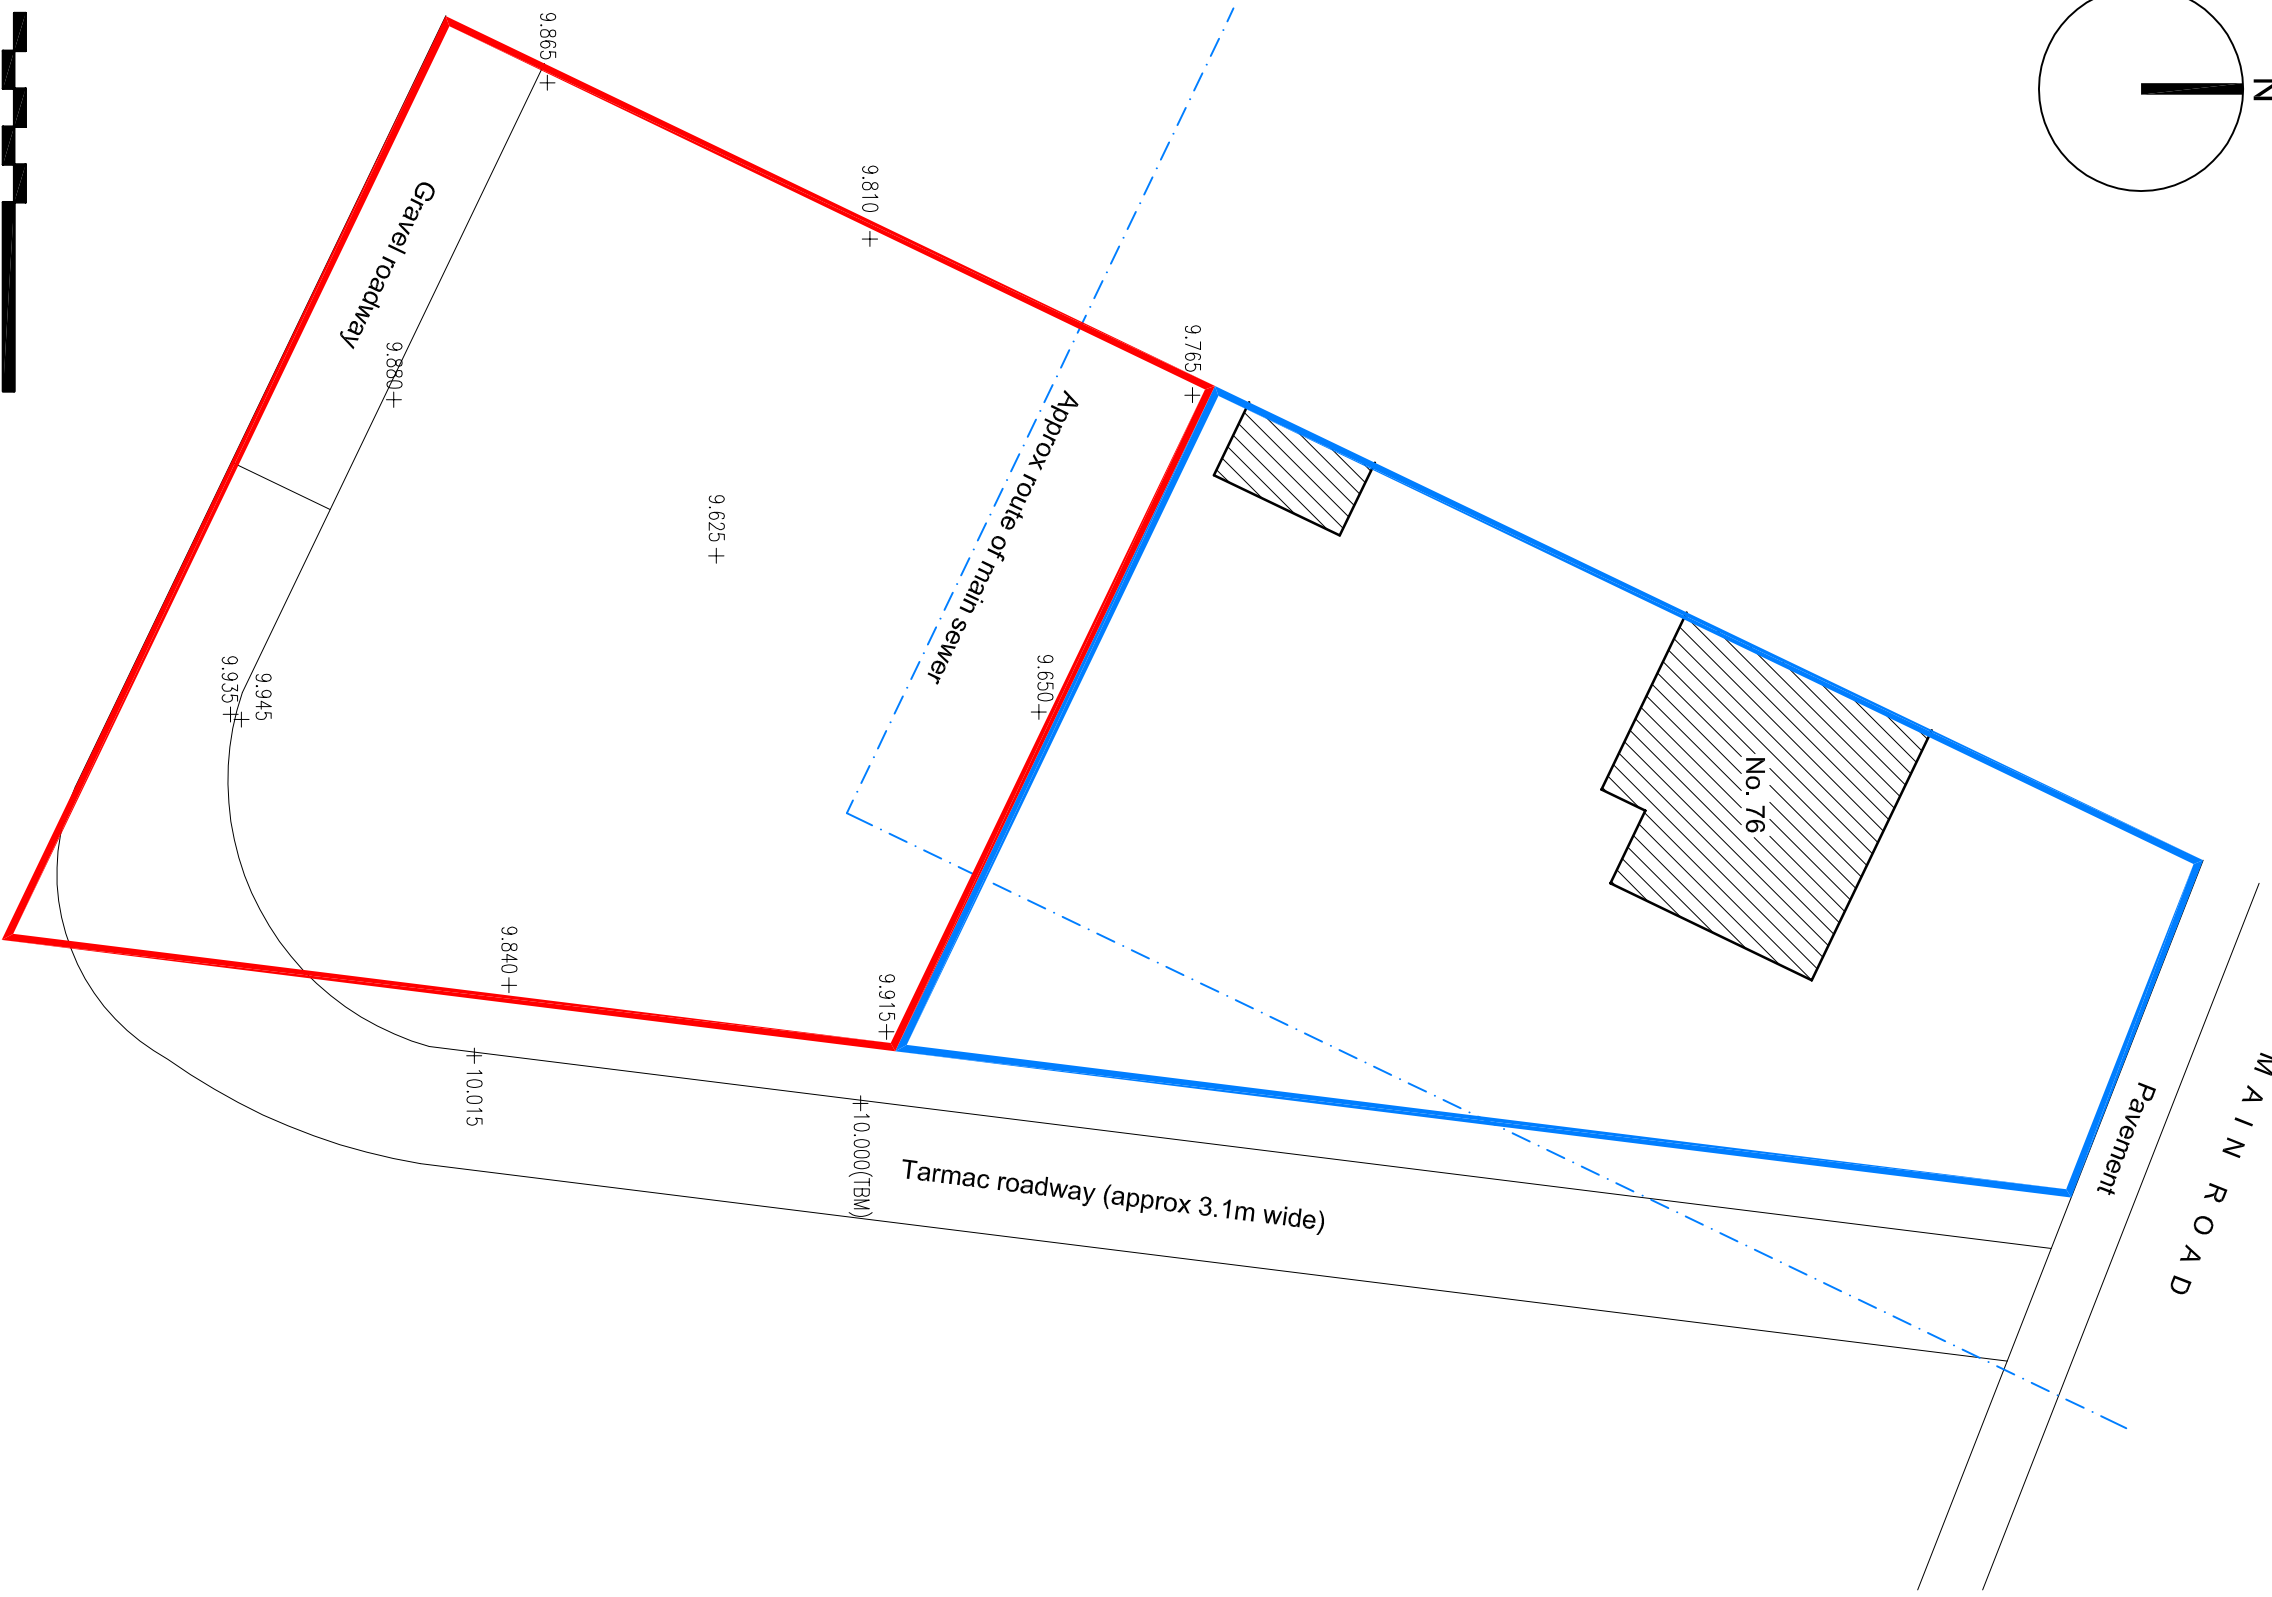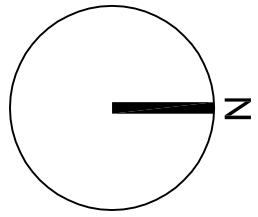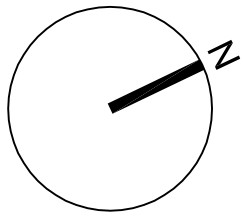

Existing Site Plan (1:200)

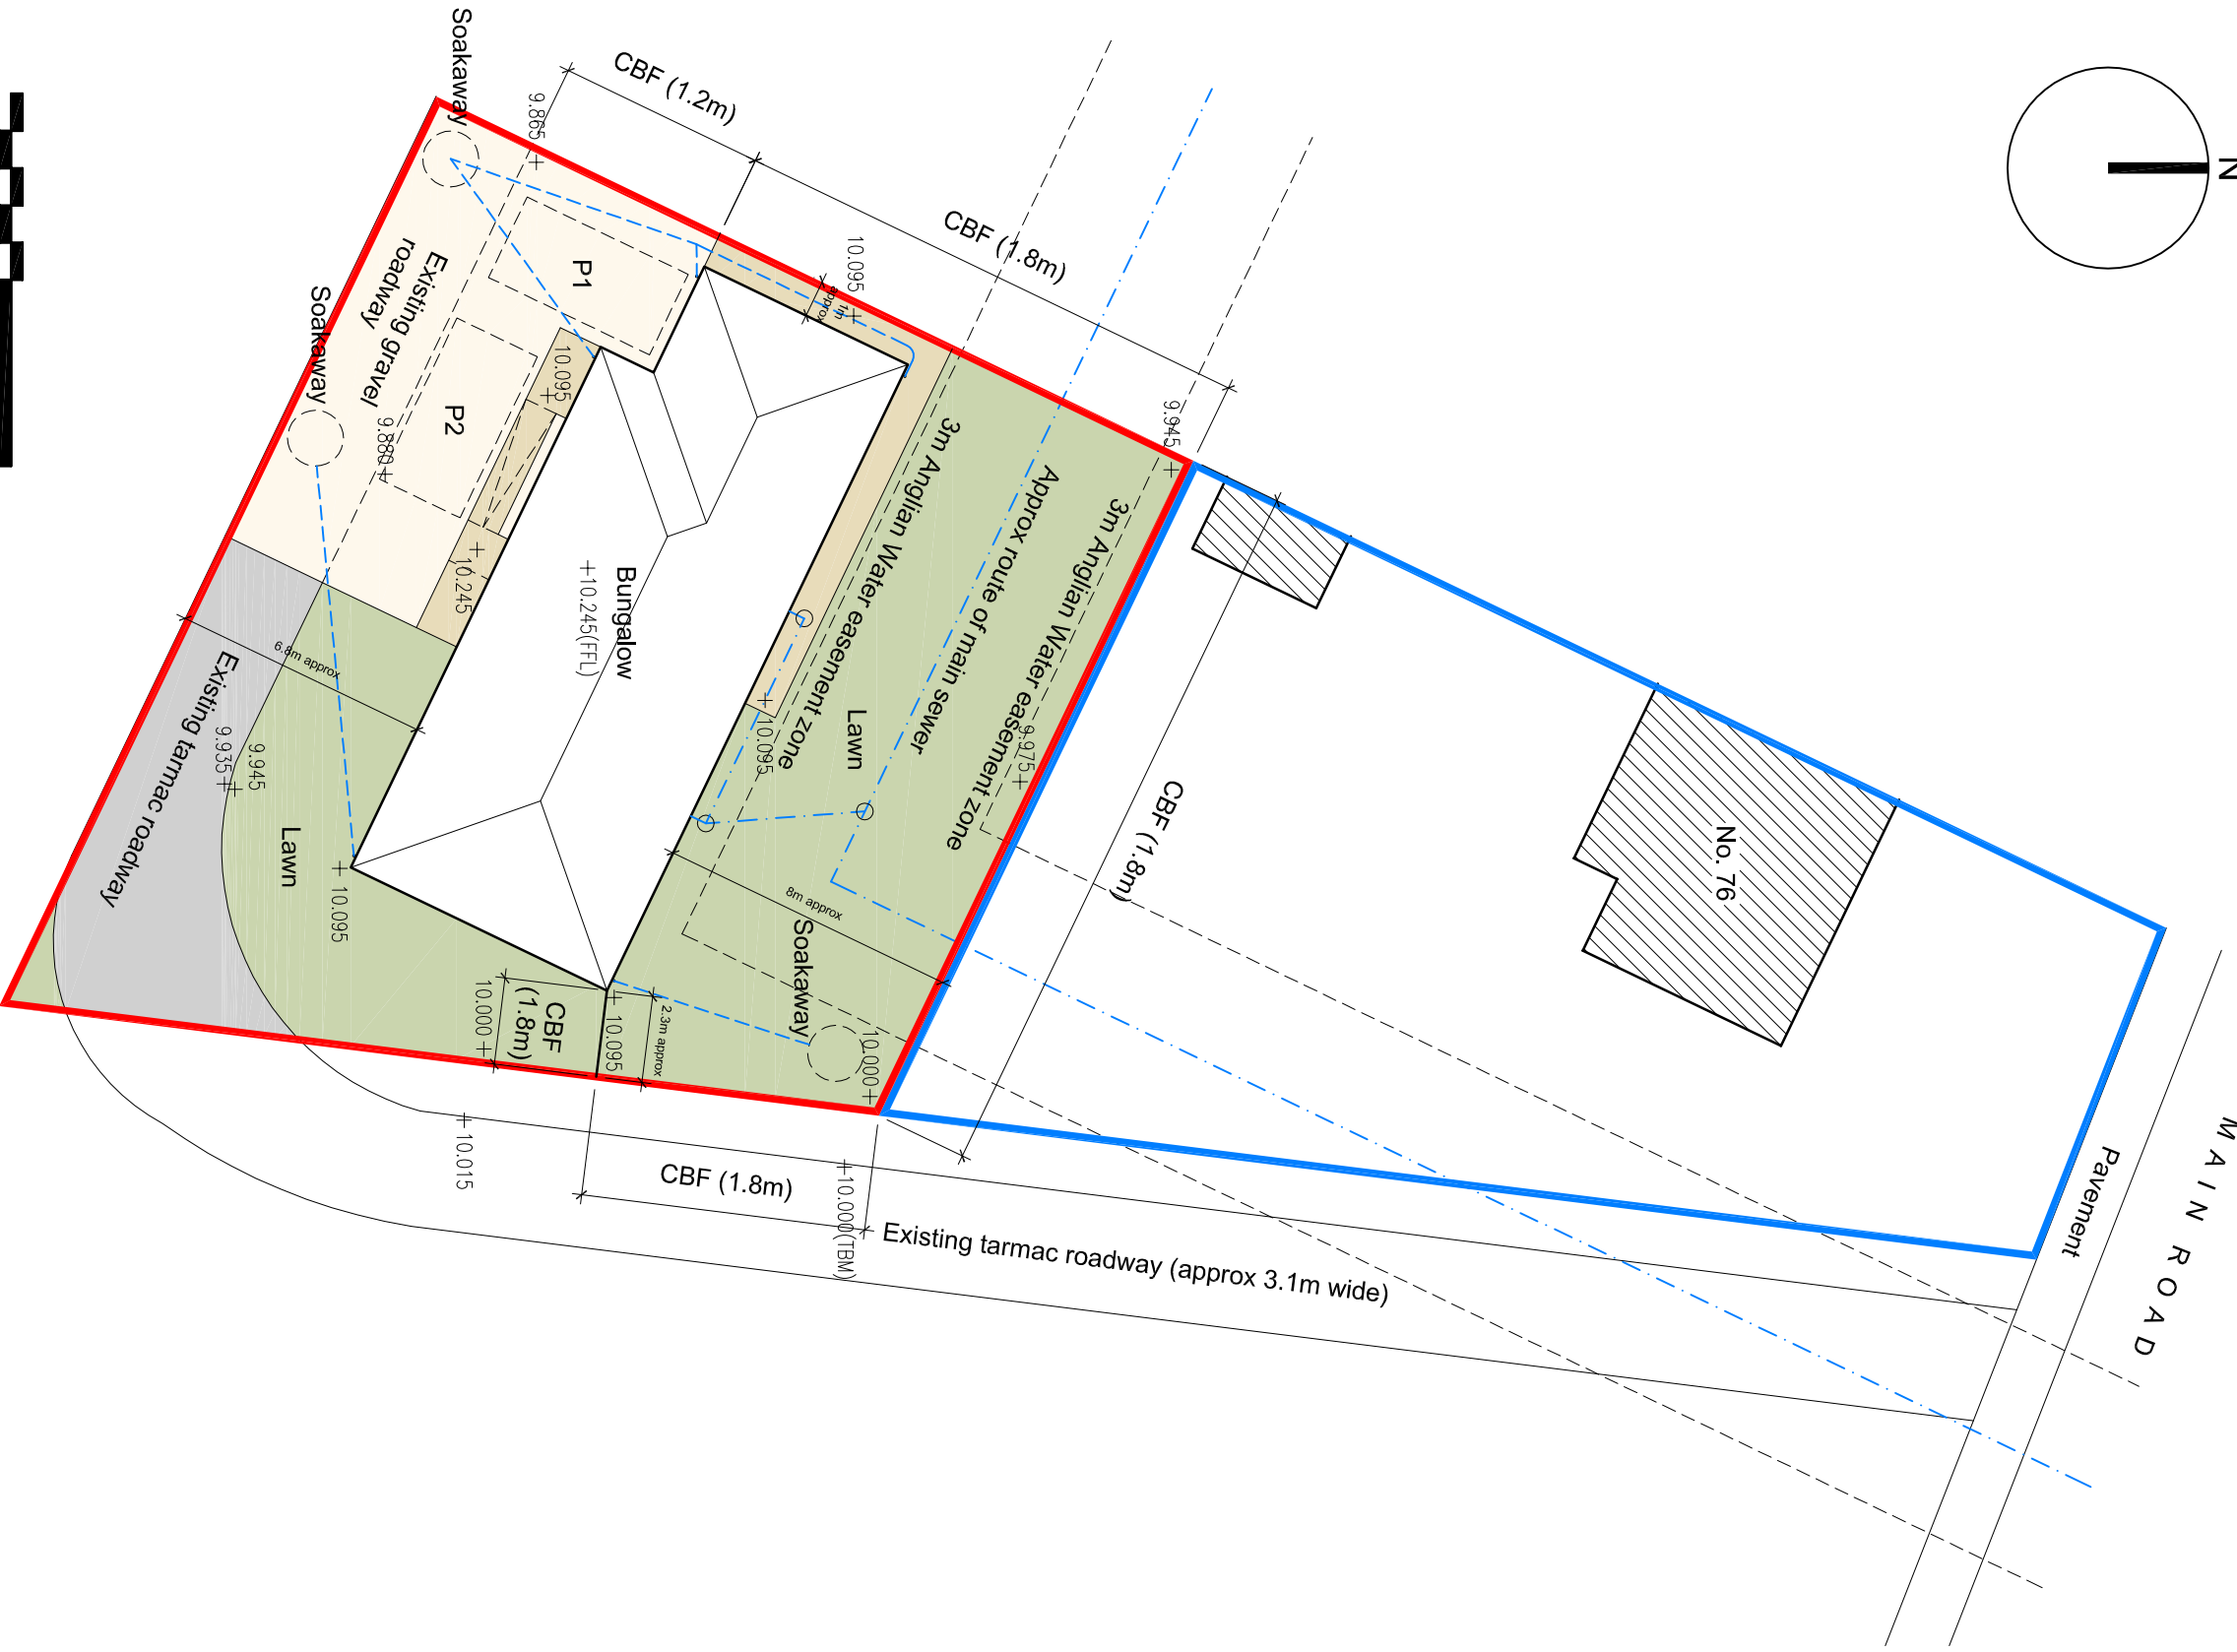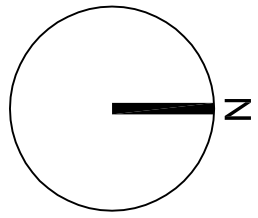

Proposed Site Plan (1:200)

All drawings to be verified on site by Miss Conrads before the start of any construction work. No liability is accepted for any errors or omissions in the drawings or for any damage or loss of any kind resulting from the use of the drawings.

Report any discrepancies to the Contract Administrator at once.

This drawing is to be used only as a guide and does not constitute a contract. It is the responsibility of the client to ensure that the drawings are used in accordance with the contract and to ensure that the drawings are used in accordance with the contract and to ensure that the drawings are used in accordance with the contract.

Andrew M Wright Ltd Registered in England & Wales No. 0202024

Registered Office: 22 Church Street, London, SE1 1LJ, UK. PE 12 TL.

LEGEND:

DO NOT SCALE

Legend to materials:-

1 = Facing brickwork (red)

2 = Concrete interlocking pavers (orange)


3 = Upvc windows (white)

4 = Composite door (coloured)


5 = Upvc doors (white)

6 = Timber board effect garage doors

7 = Plastic rainwater goods (black)

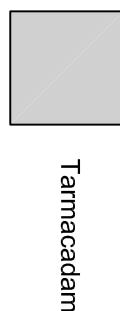

CBF = Close boarded fence (height)

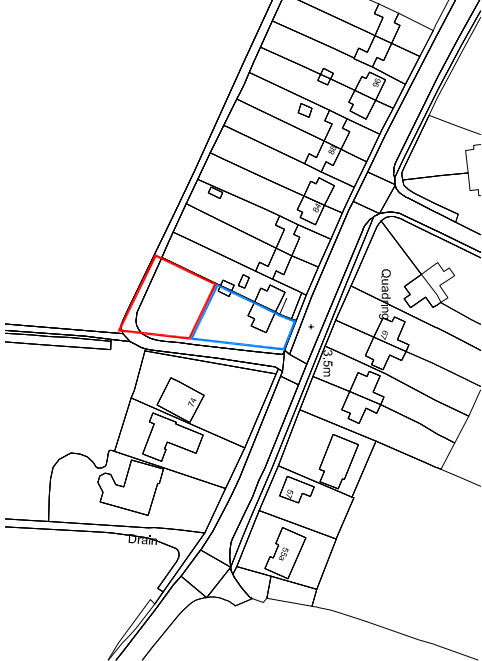

Location Plan (1:2500)

PI	18.02.19	Planning Issue	AMW / AMW
DT	18.02.19	Final Issue	AMW / AMW
Revision:	Date:	Description:	Dwr: CHK

ANDREW M WRIGHT LTD
CHARTERED ARCHITECT



26 Jovs Bank, Holbeach St Johns, Spalding, Lincs. PE12 8SD
Telephone: 01406 540573 Mobile: 07940 914778

Project:	76 Main Road
Quadding	
Lincs	

Drawings Title: Plans & Elevations

Client: Miss P Clare

Drawn:	Checked:	Date:	Scale:	Page Size:
AMW	AMW	18.02.19	As shown	A1

Job No.:	Draw No.:	Stage:	Revision:
061801	PD02	Planning	P1