


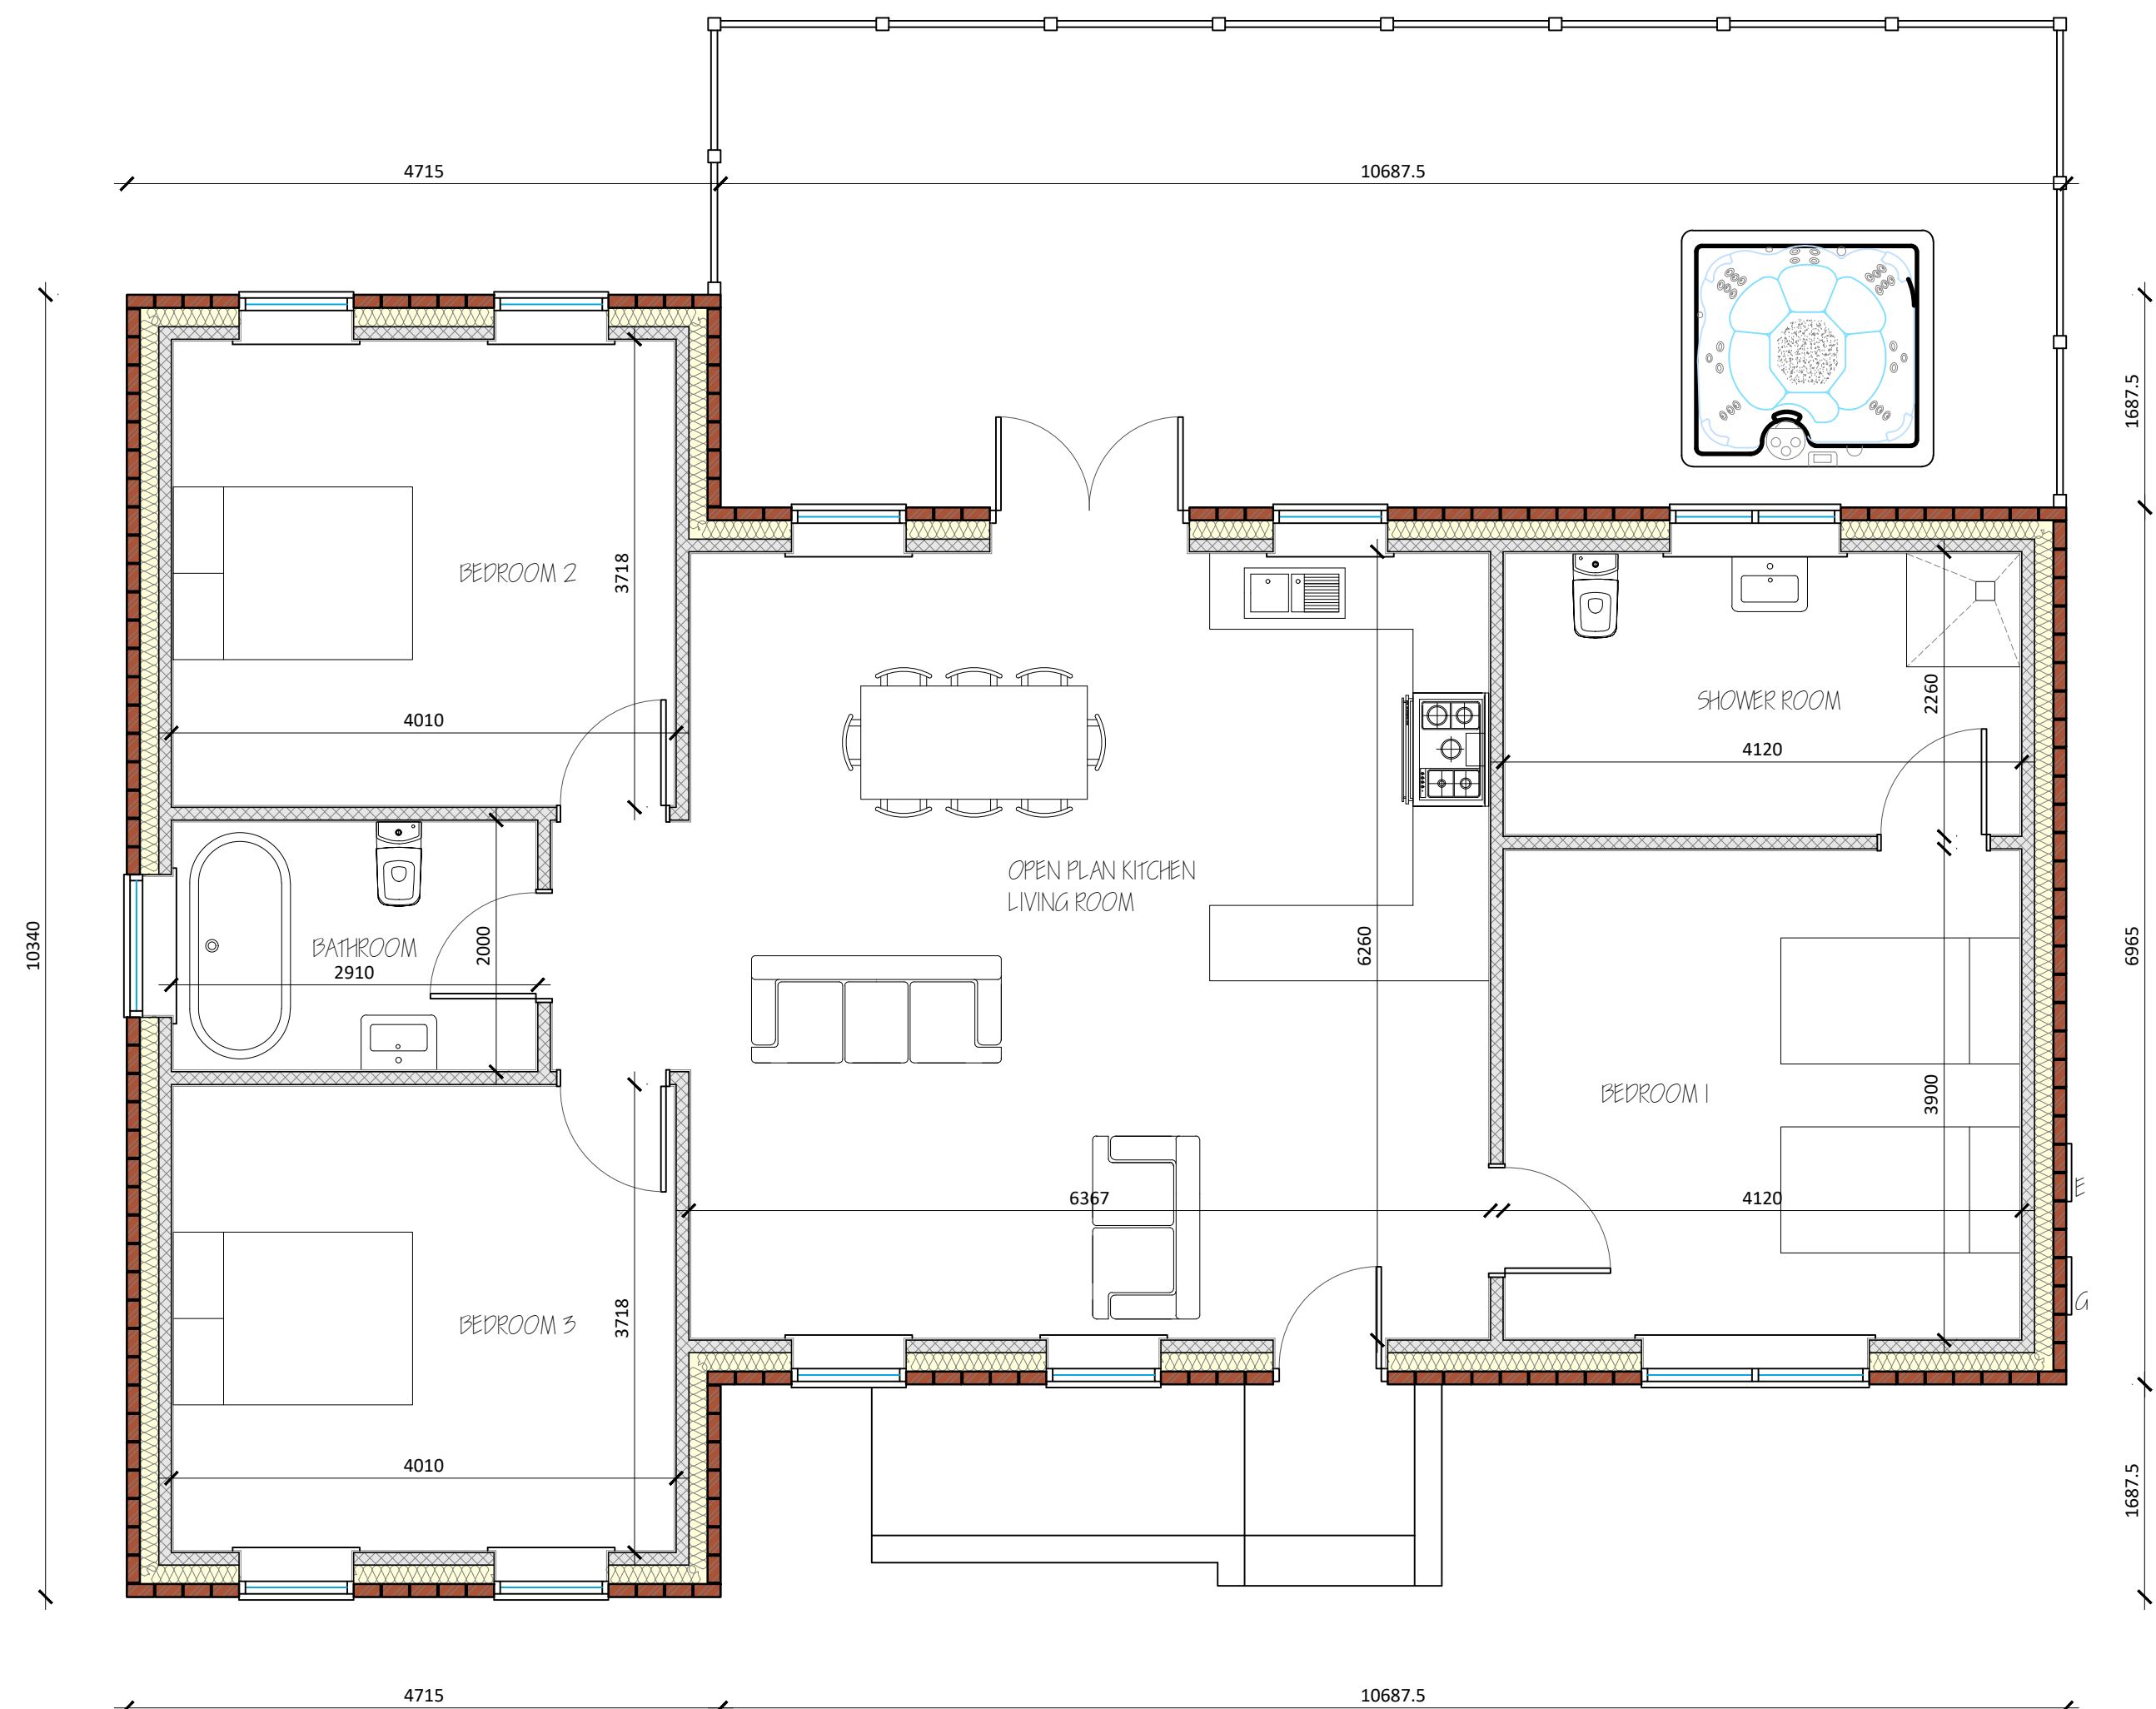

Proposed 3 Bed Floor Plan
Scale 1:50



Proposed Front Elevation
Scale 1:100



Proposed Side Elevation
Scale 1:100



Proposed Rear Elevation
Scale 1:100



Proposed Side Elevation
Scale 1:100



Proposed Front Elevation
Scale 1:100




Proposed Side Elevation
Scale 1:100



Proposed Rear Elevation
Scale 1:100




Proposed Side Elevation
Scale 1:100

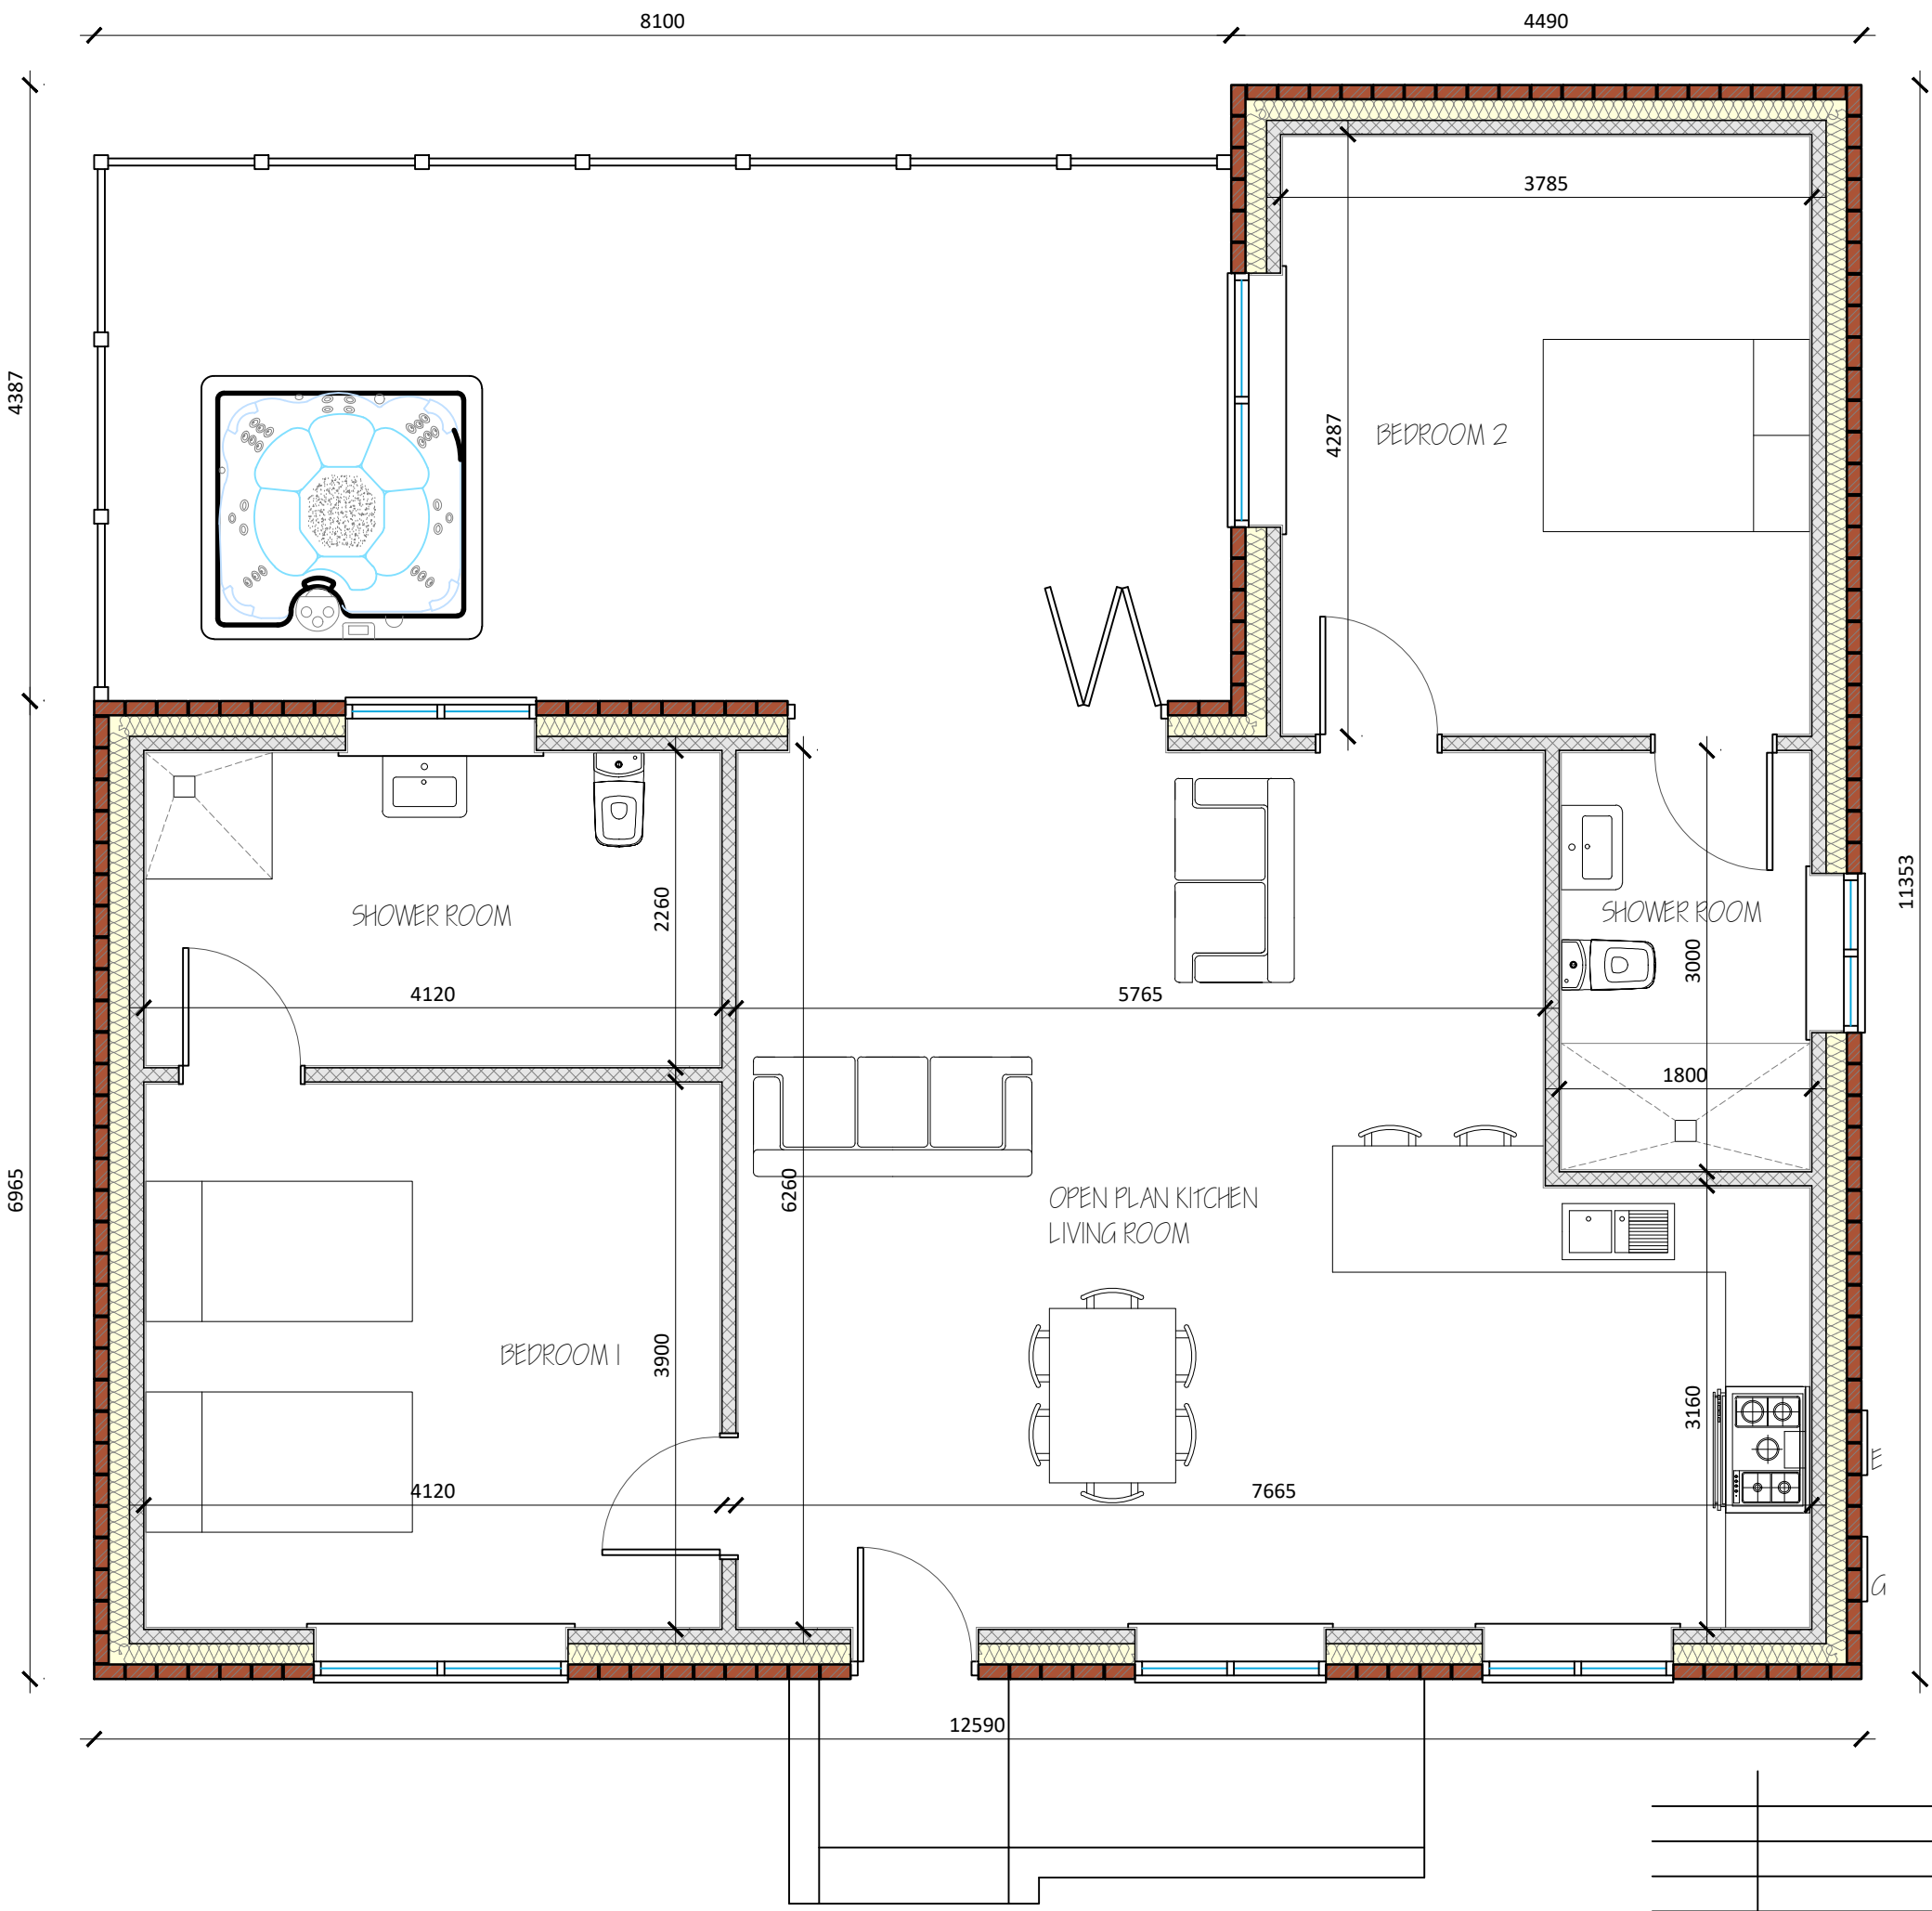

Proposed 2 Bed Floor Plan
Scale 1:50

DESCRIPTION
PROPOSED 4X ACCESSIBLE HOLIDAY
LETS AND SITE WORKS AT LAND ADJ.
TO 62 WATERGATE QUADRANT,
SPALDING, PE11 4PQ
DATE: 28/08/19
DRAWN BY: JC

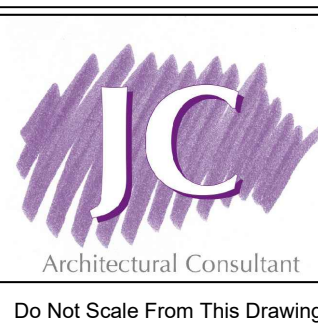

REV.	DESCRIPTION	DATE

PROJECT:	4X ACCESSIBLE HOLIDAY LETS
DRAWING:	PROPOSED 2 & 3 BED PLANS & ELEVATIONS
SIZE:	A1
CLIENT:	Mrs J. Kane
SCALE:	as labelled
DRAWN BY:	JC
CHECKED BY:	0152/19/CC02

Do Not Scale From This Drawing