



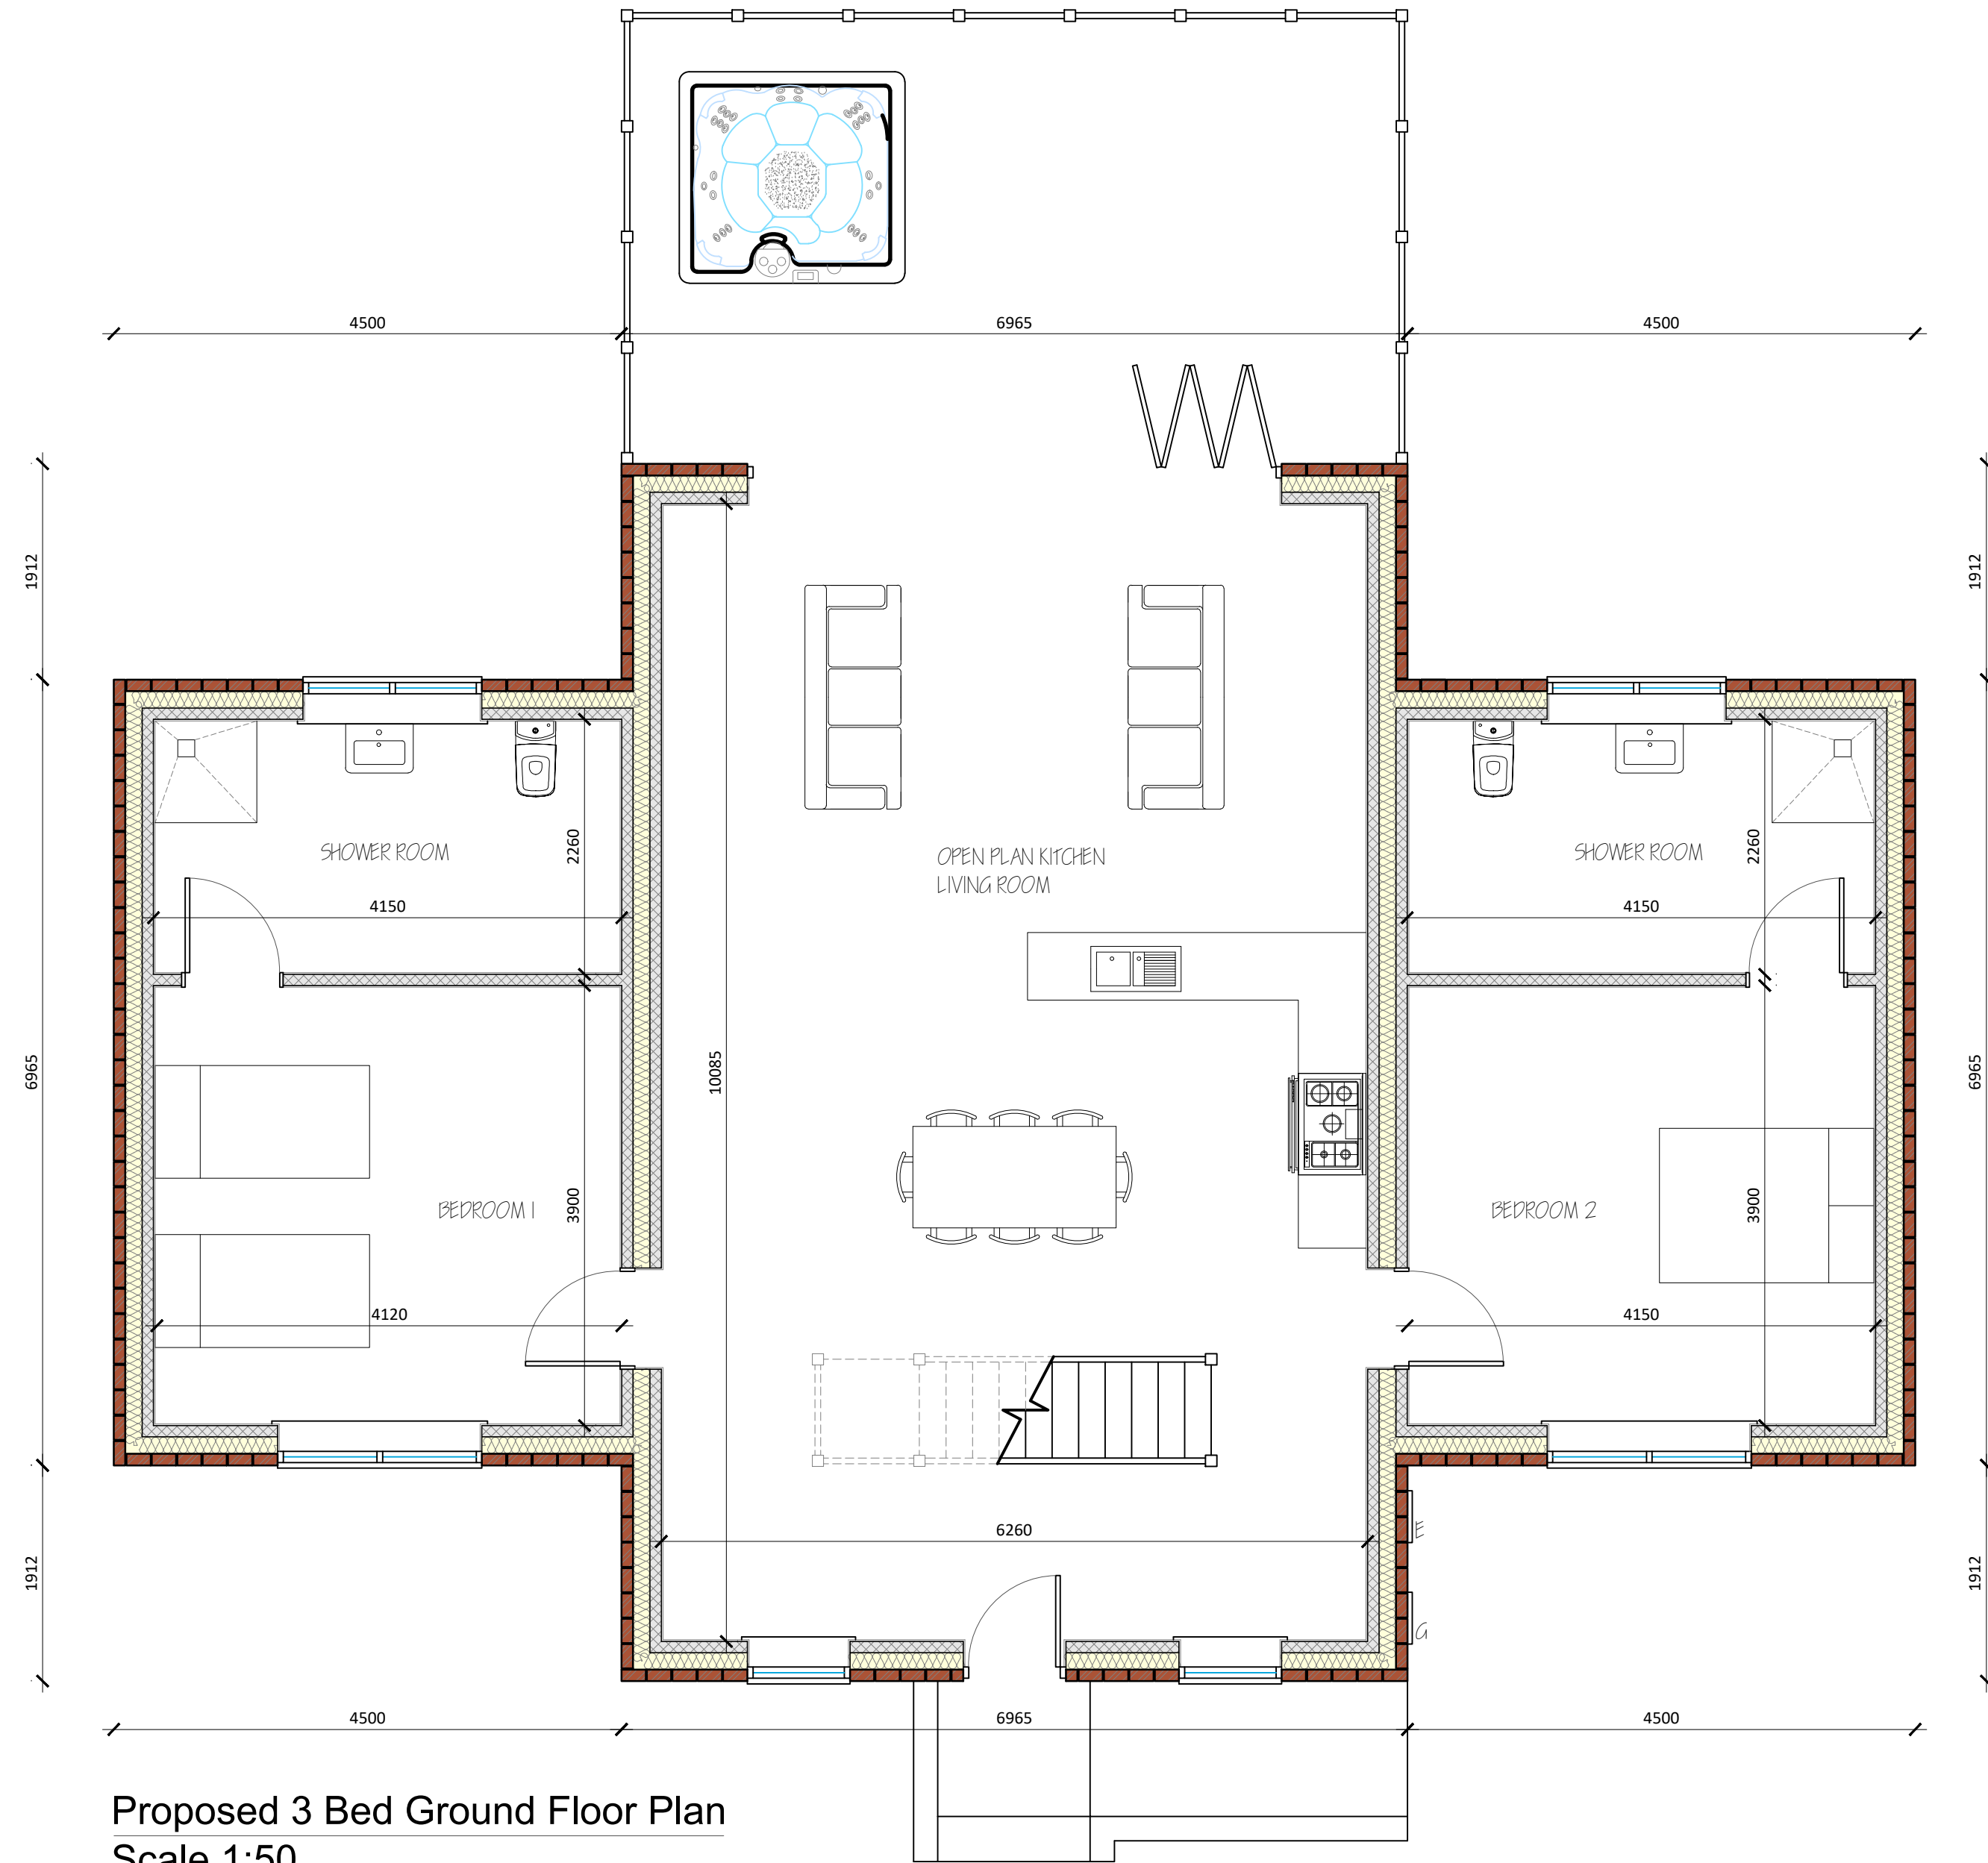


Proposed 3 Bed Ground Floor Plan
Scale 1:50

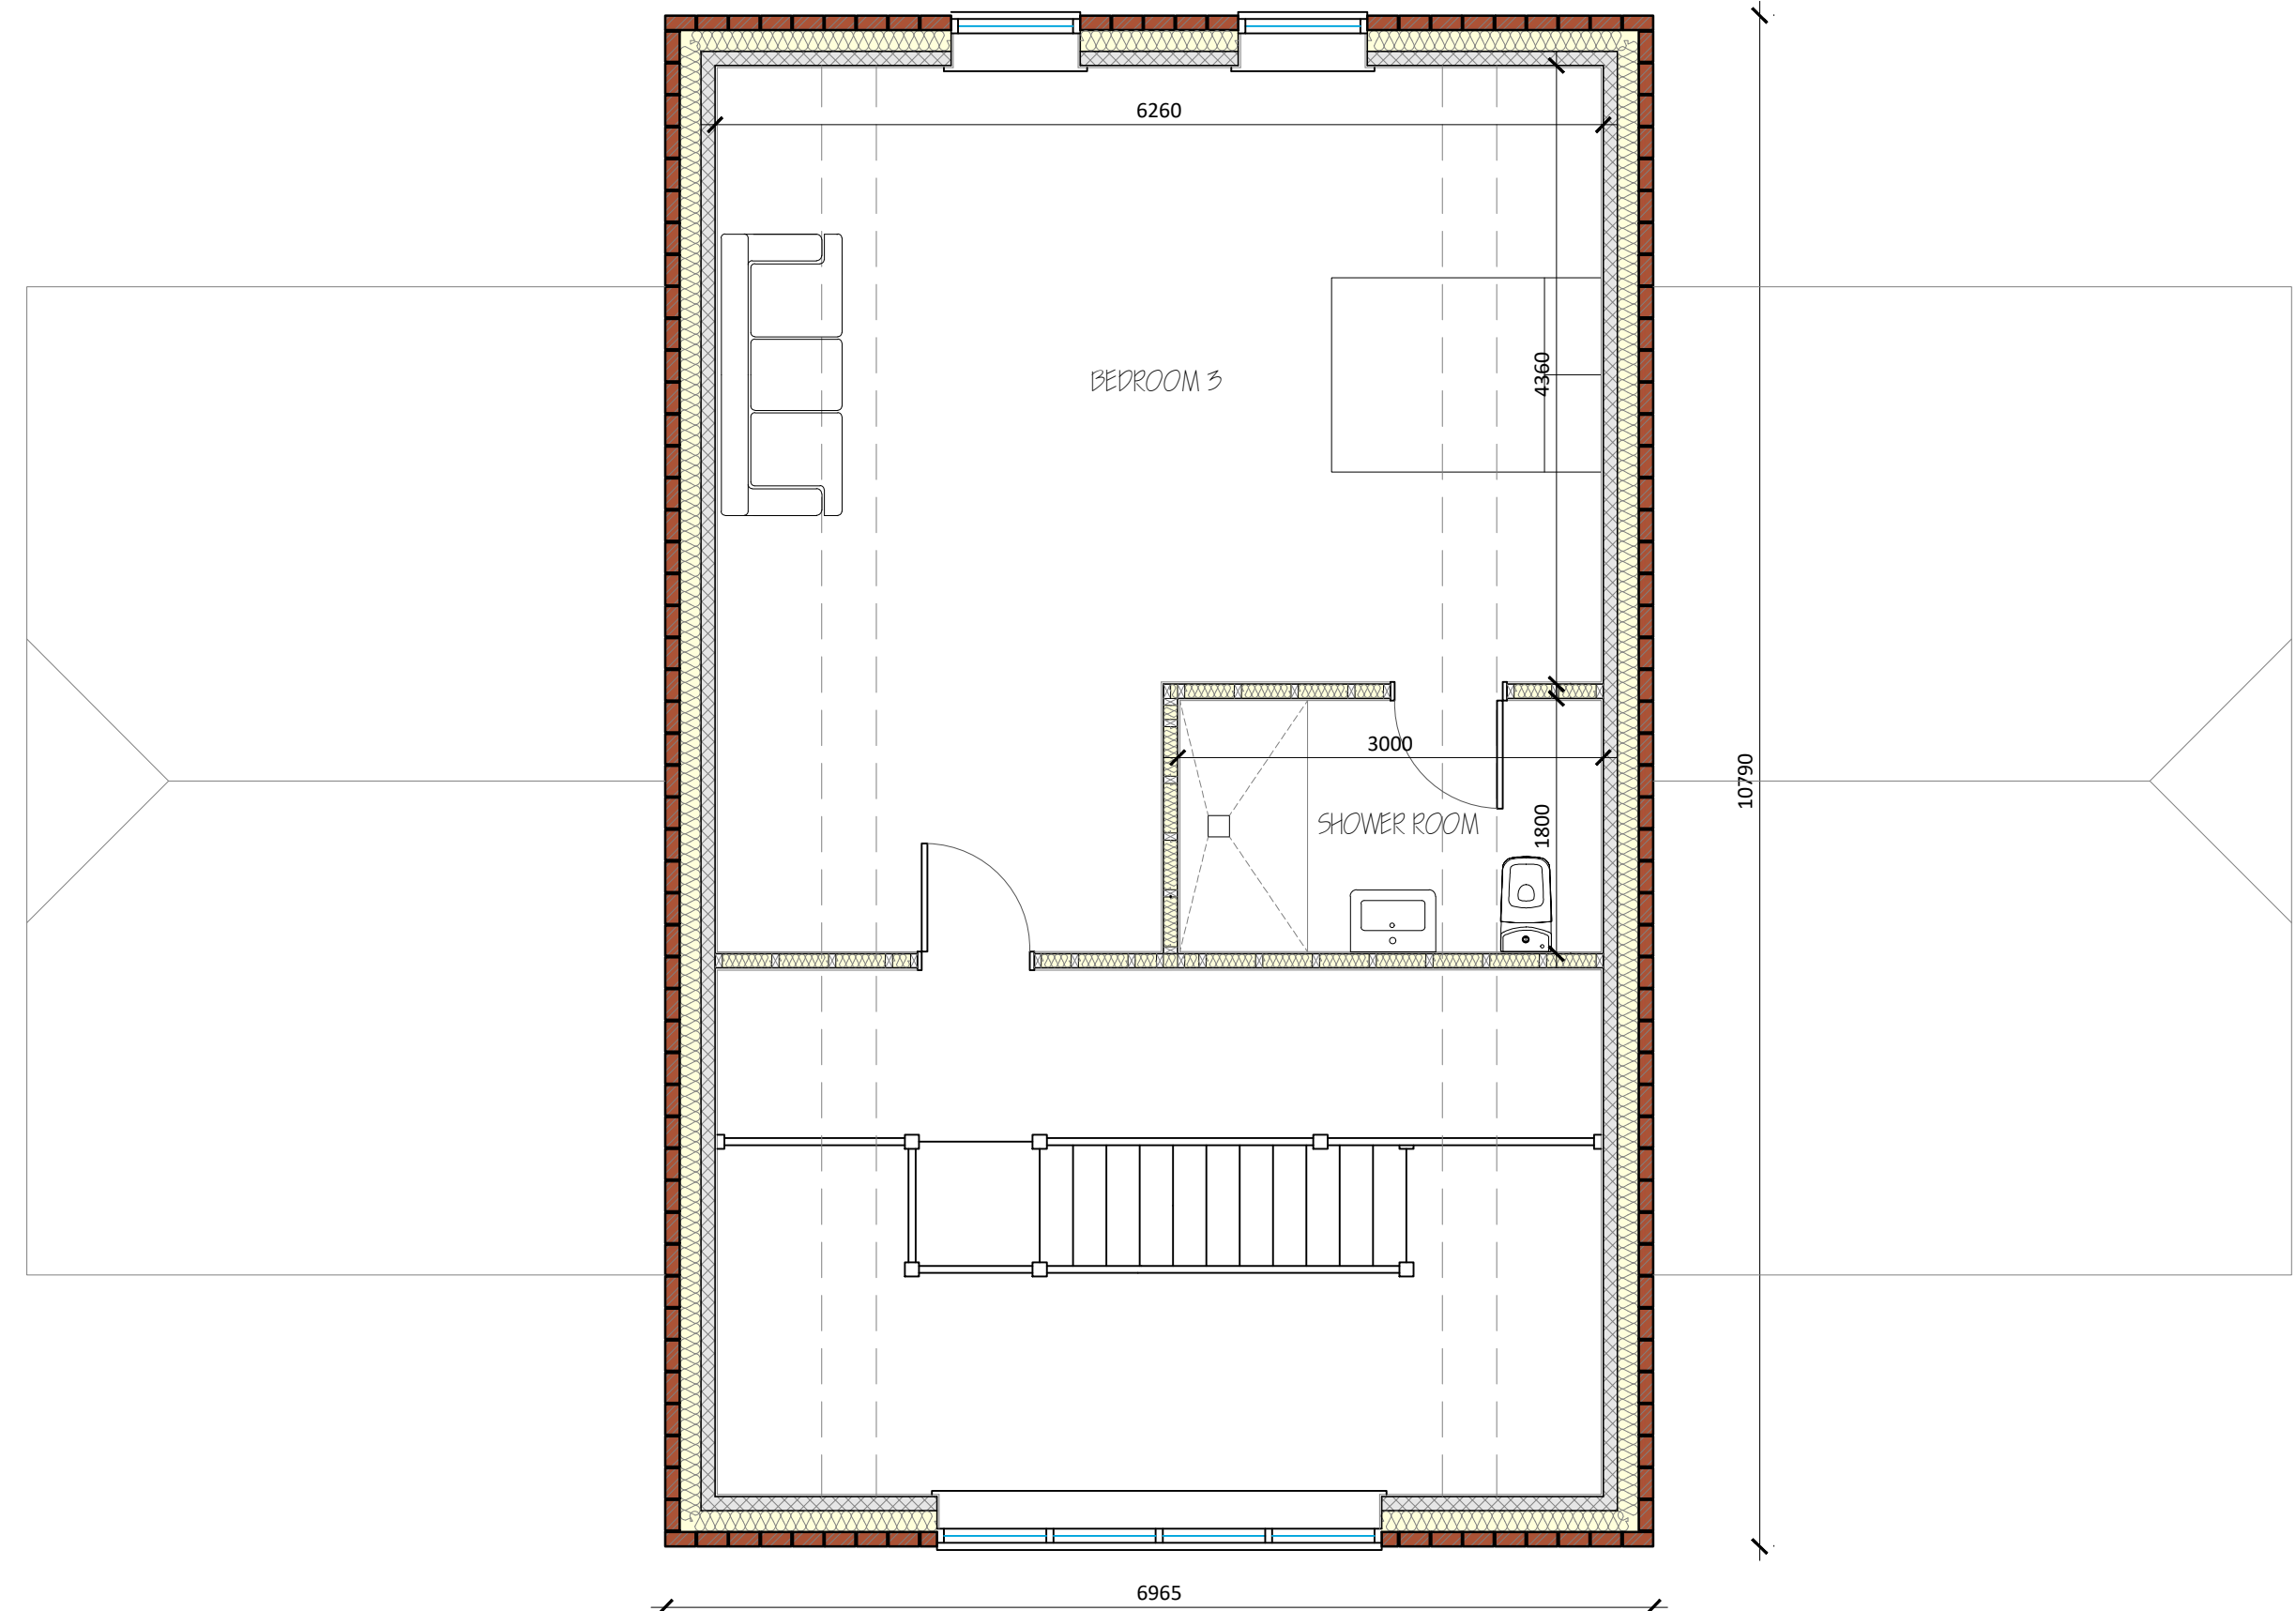

Proposed 3 Bed First Floor Plan
Scale 1:50



Proposed Front Elevation
Scale 1:100

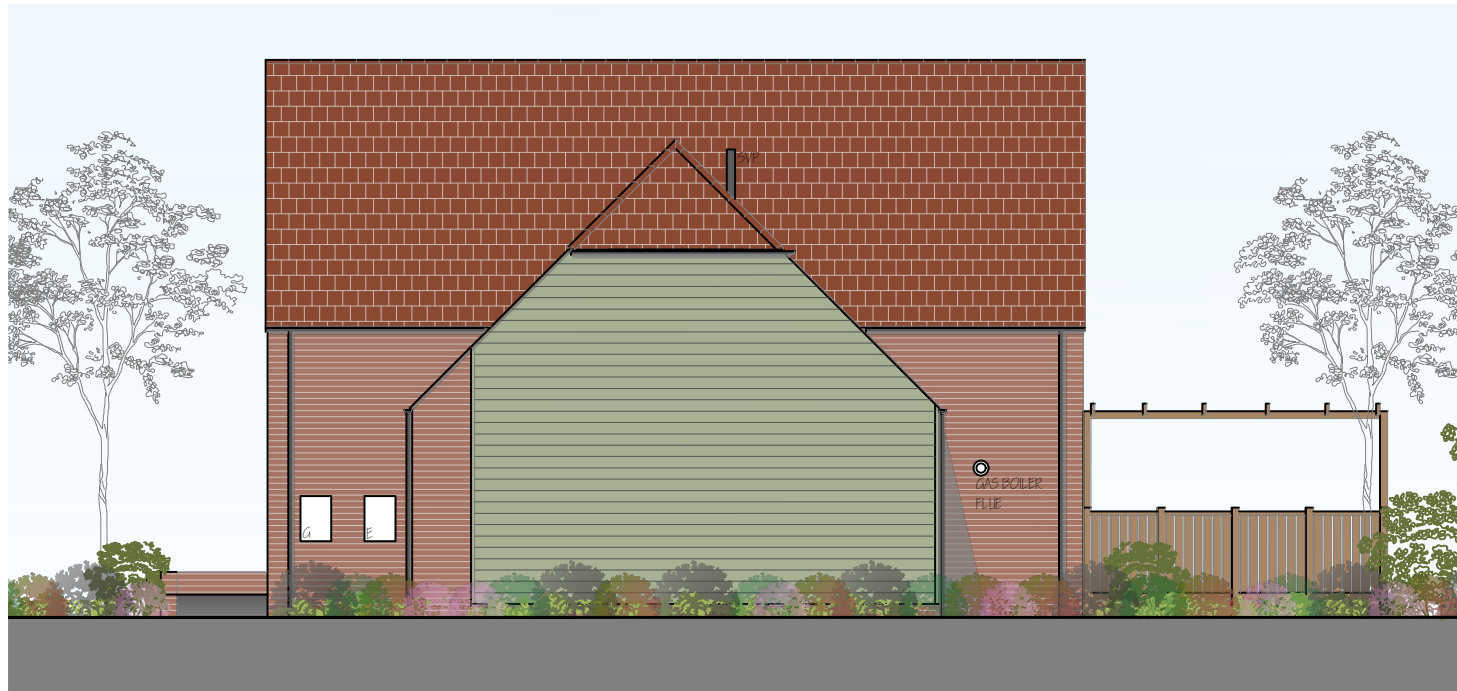

Proposed Side Elevation
Scale 1:100



Proposed Rear Elevation
Scale 1:100



Proposed Side Elevation
Scale 1:100

REV.	DESCRIPTION	DATE

PROJECT: 4X ACCESSIBLE HOLIDAY LETS	
DRAWING: PROPOSED 3 BED PLANS & ELEVATIONS	
SIZE: A1	CLIENT: Mrs J. Kane
SCALE: as labelled	DRAWN BY: JC
DATE: 28/08/19	DATE: 01/02/19/CC03

DESCRIPTION:
PROPOSED 4X ACCESSIBLE HOLIDAY
LETS AND SITE WORKS AT LAND ADJ.
TO 62 WATERGATE, QUADRANG,
SPALDING, PE11 4PY

JC
Architectural Consultant

Do Not Scale From This Drawing