
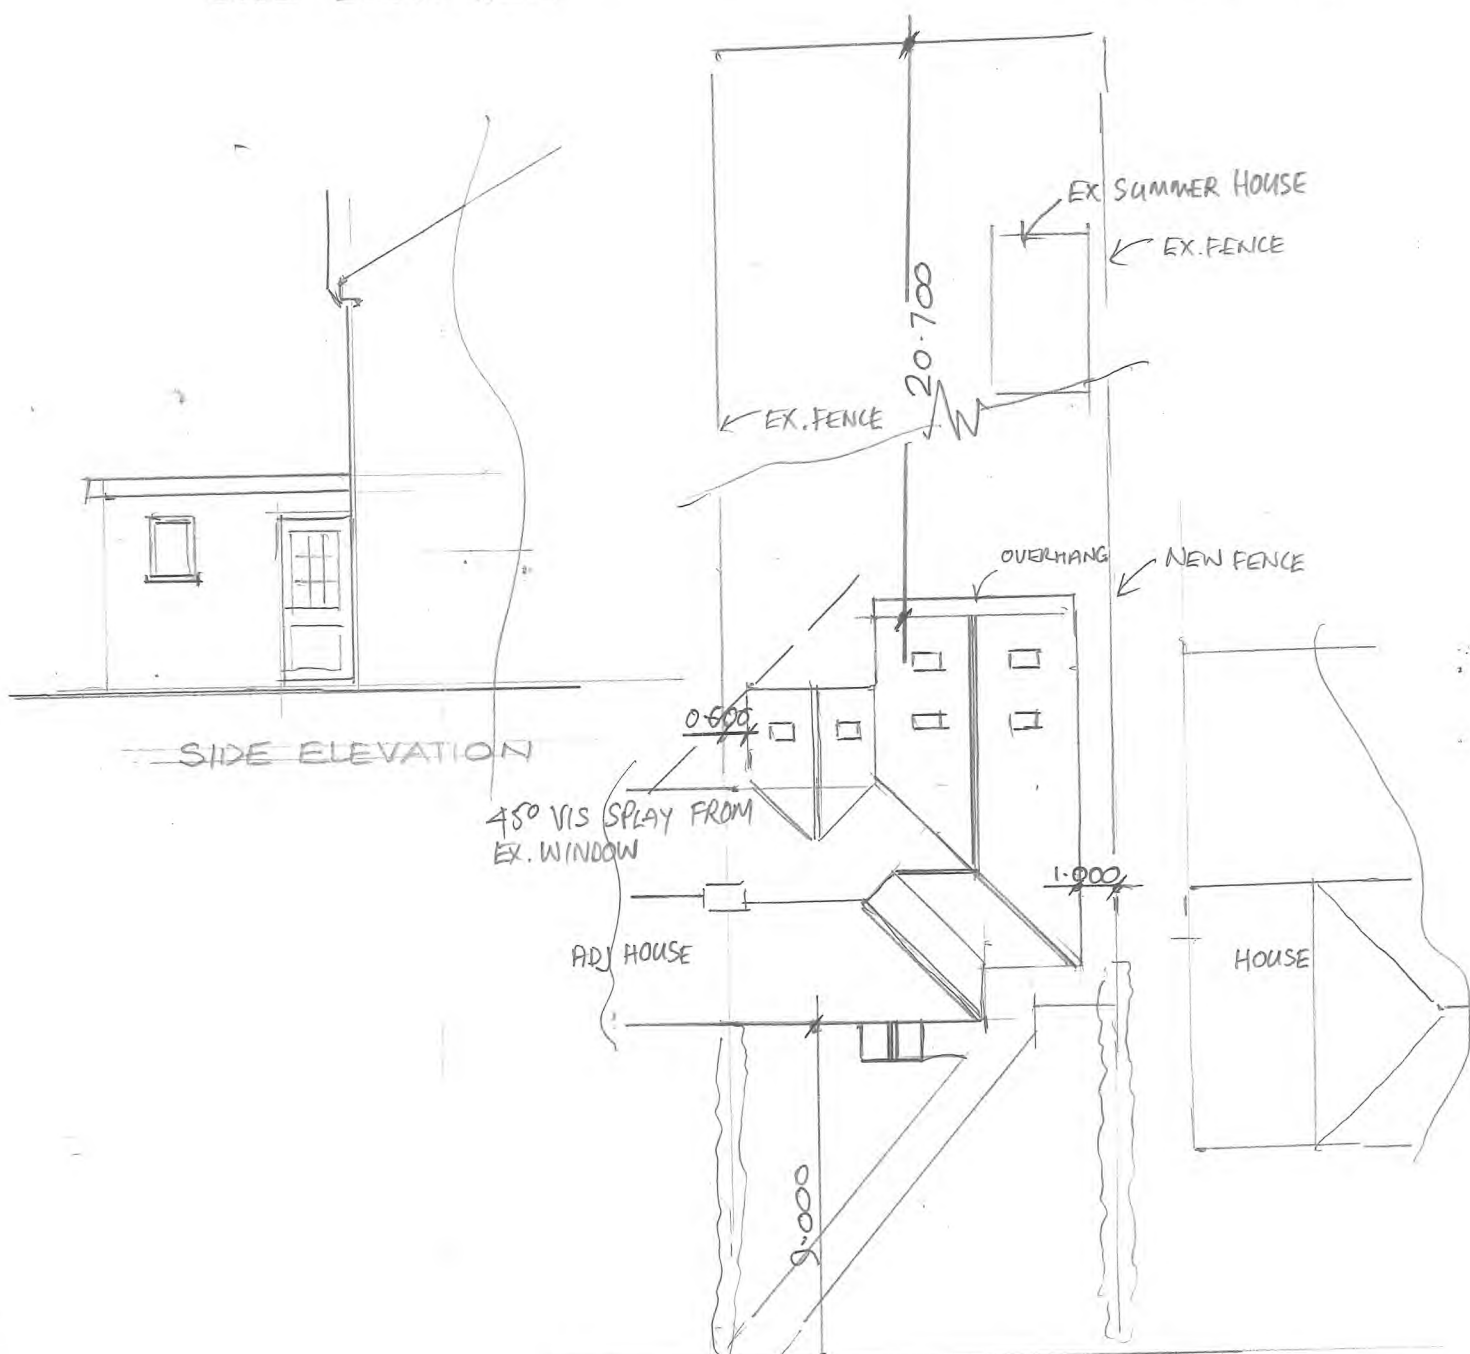
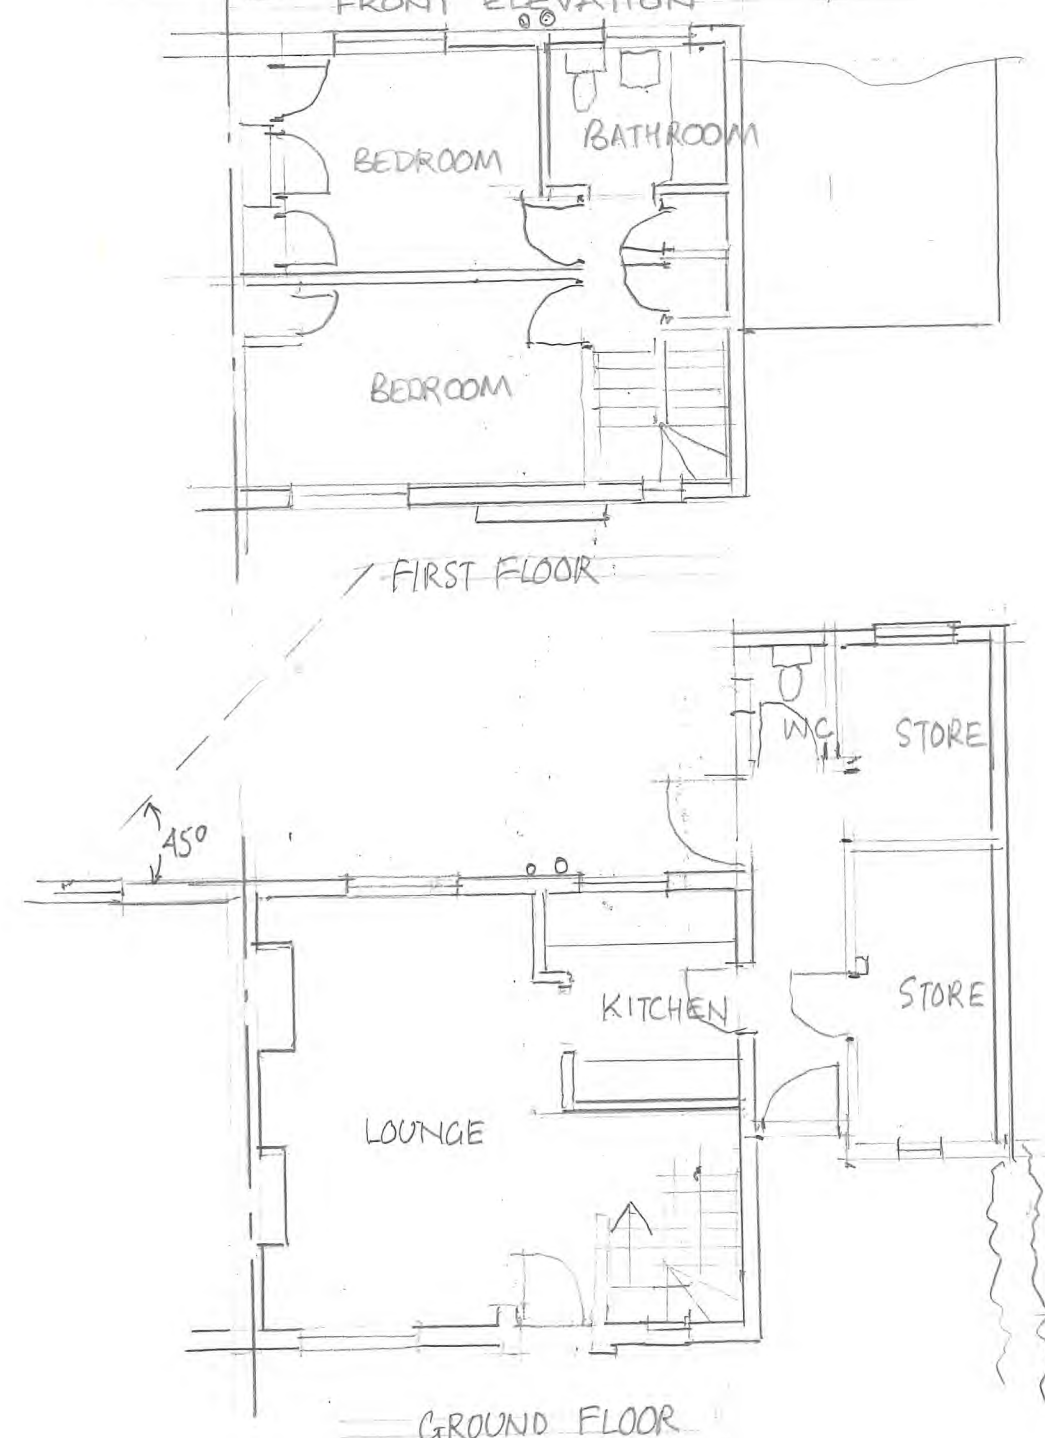


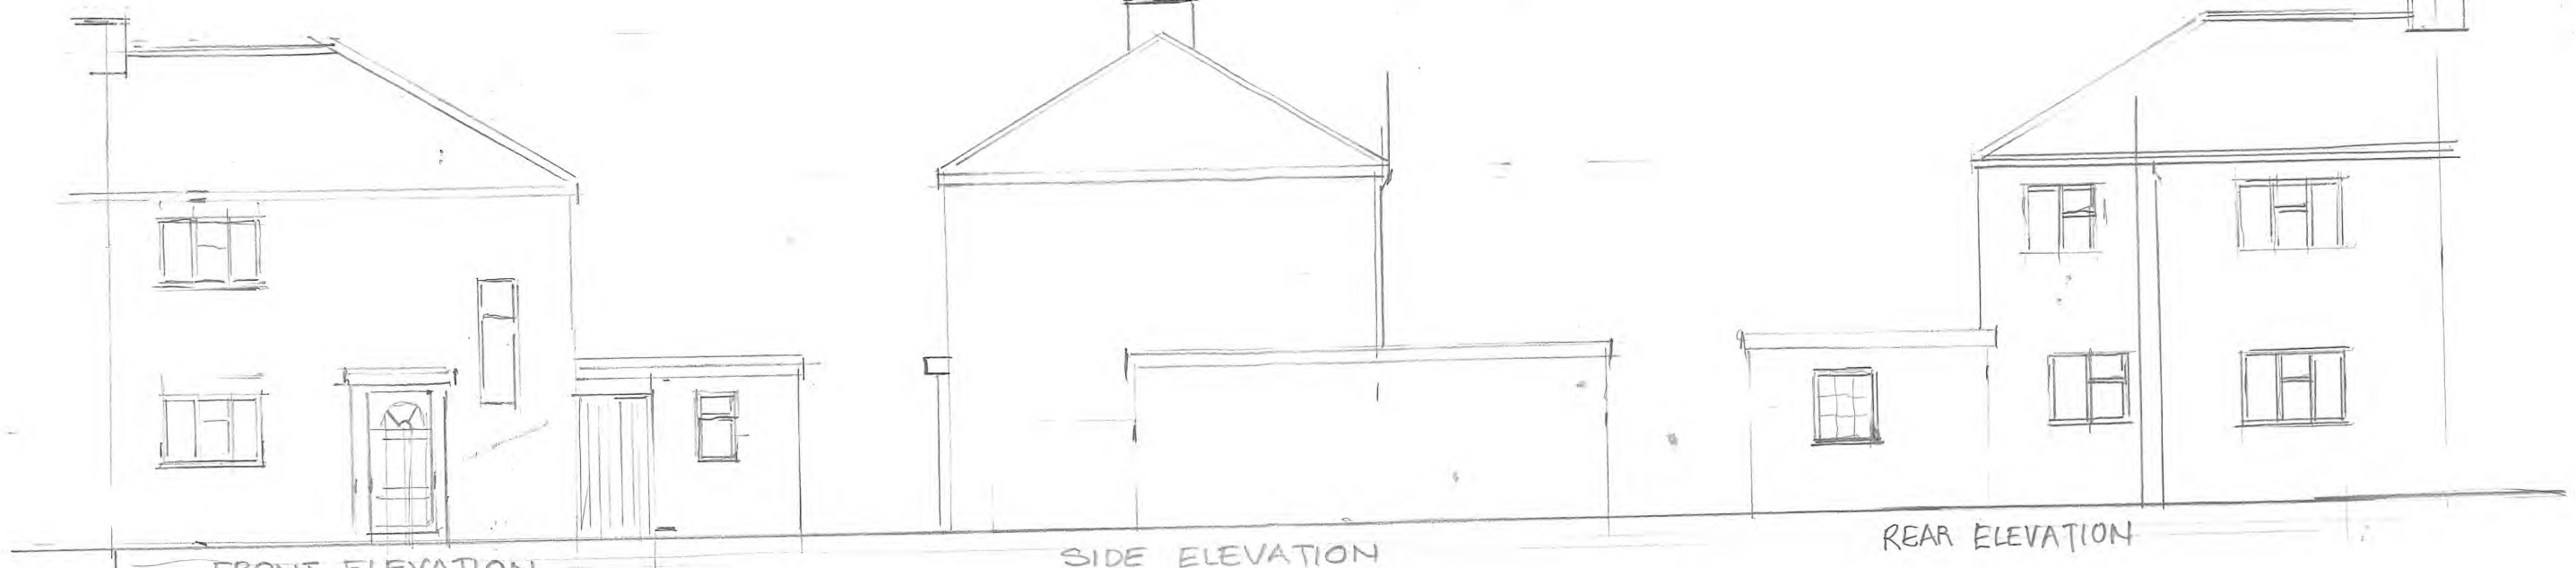

SITE PLAN SCALE 1:200 FOOTPATH DRAW NO: MAC 03 2026 DATE FEB 2026