



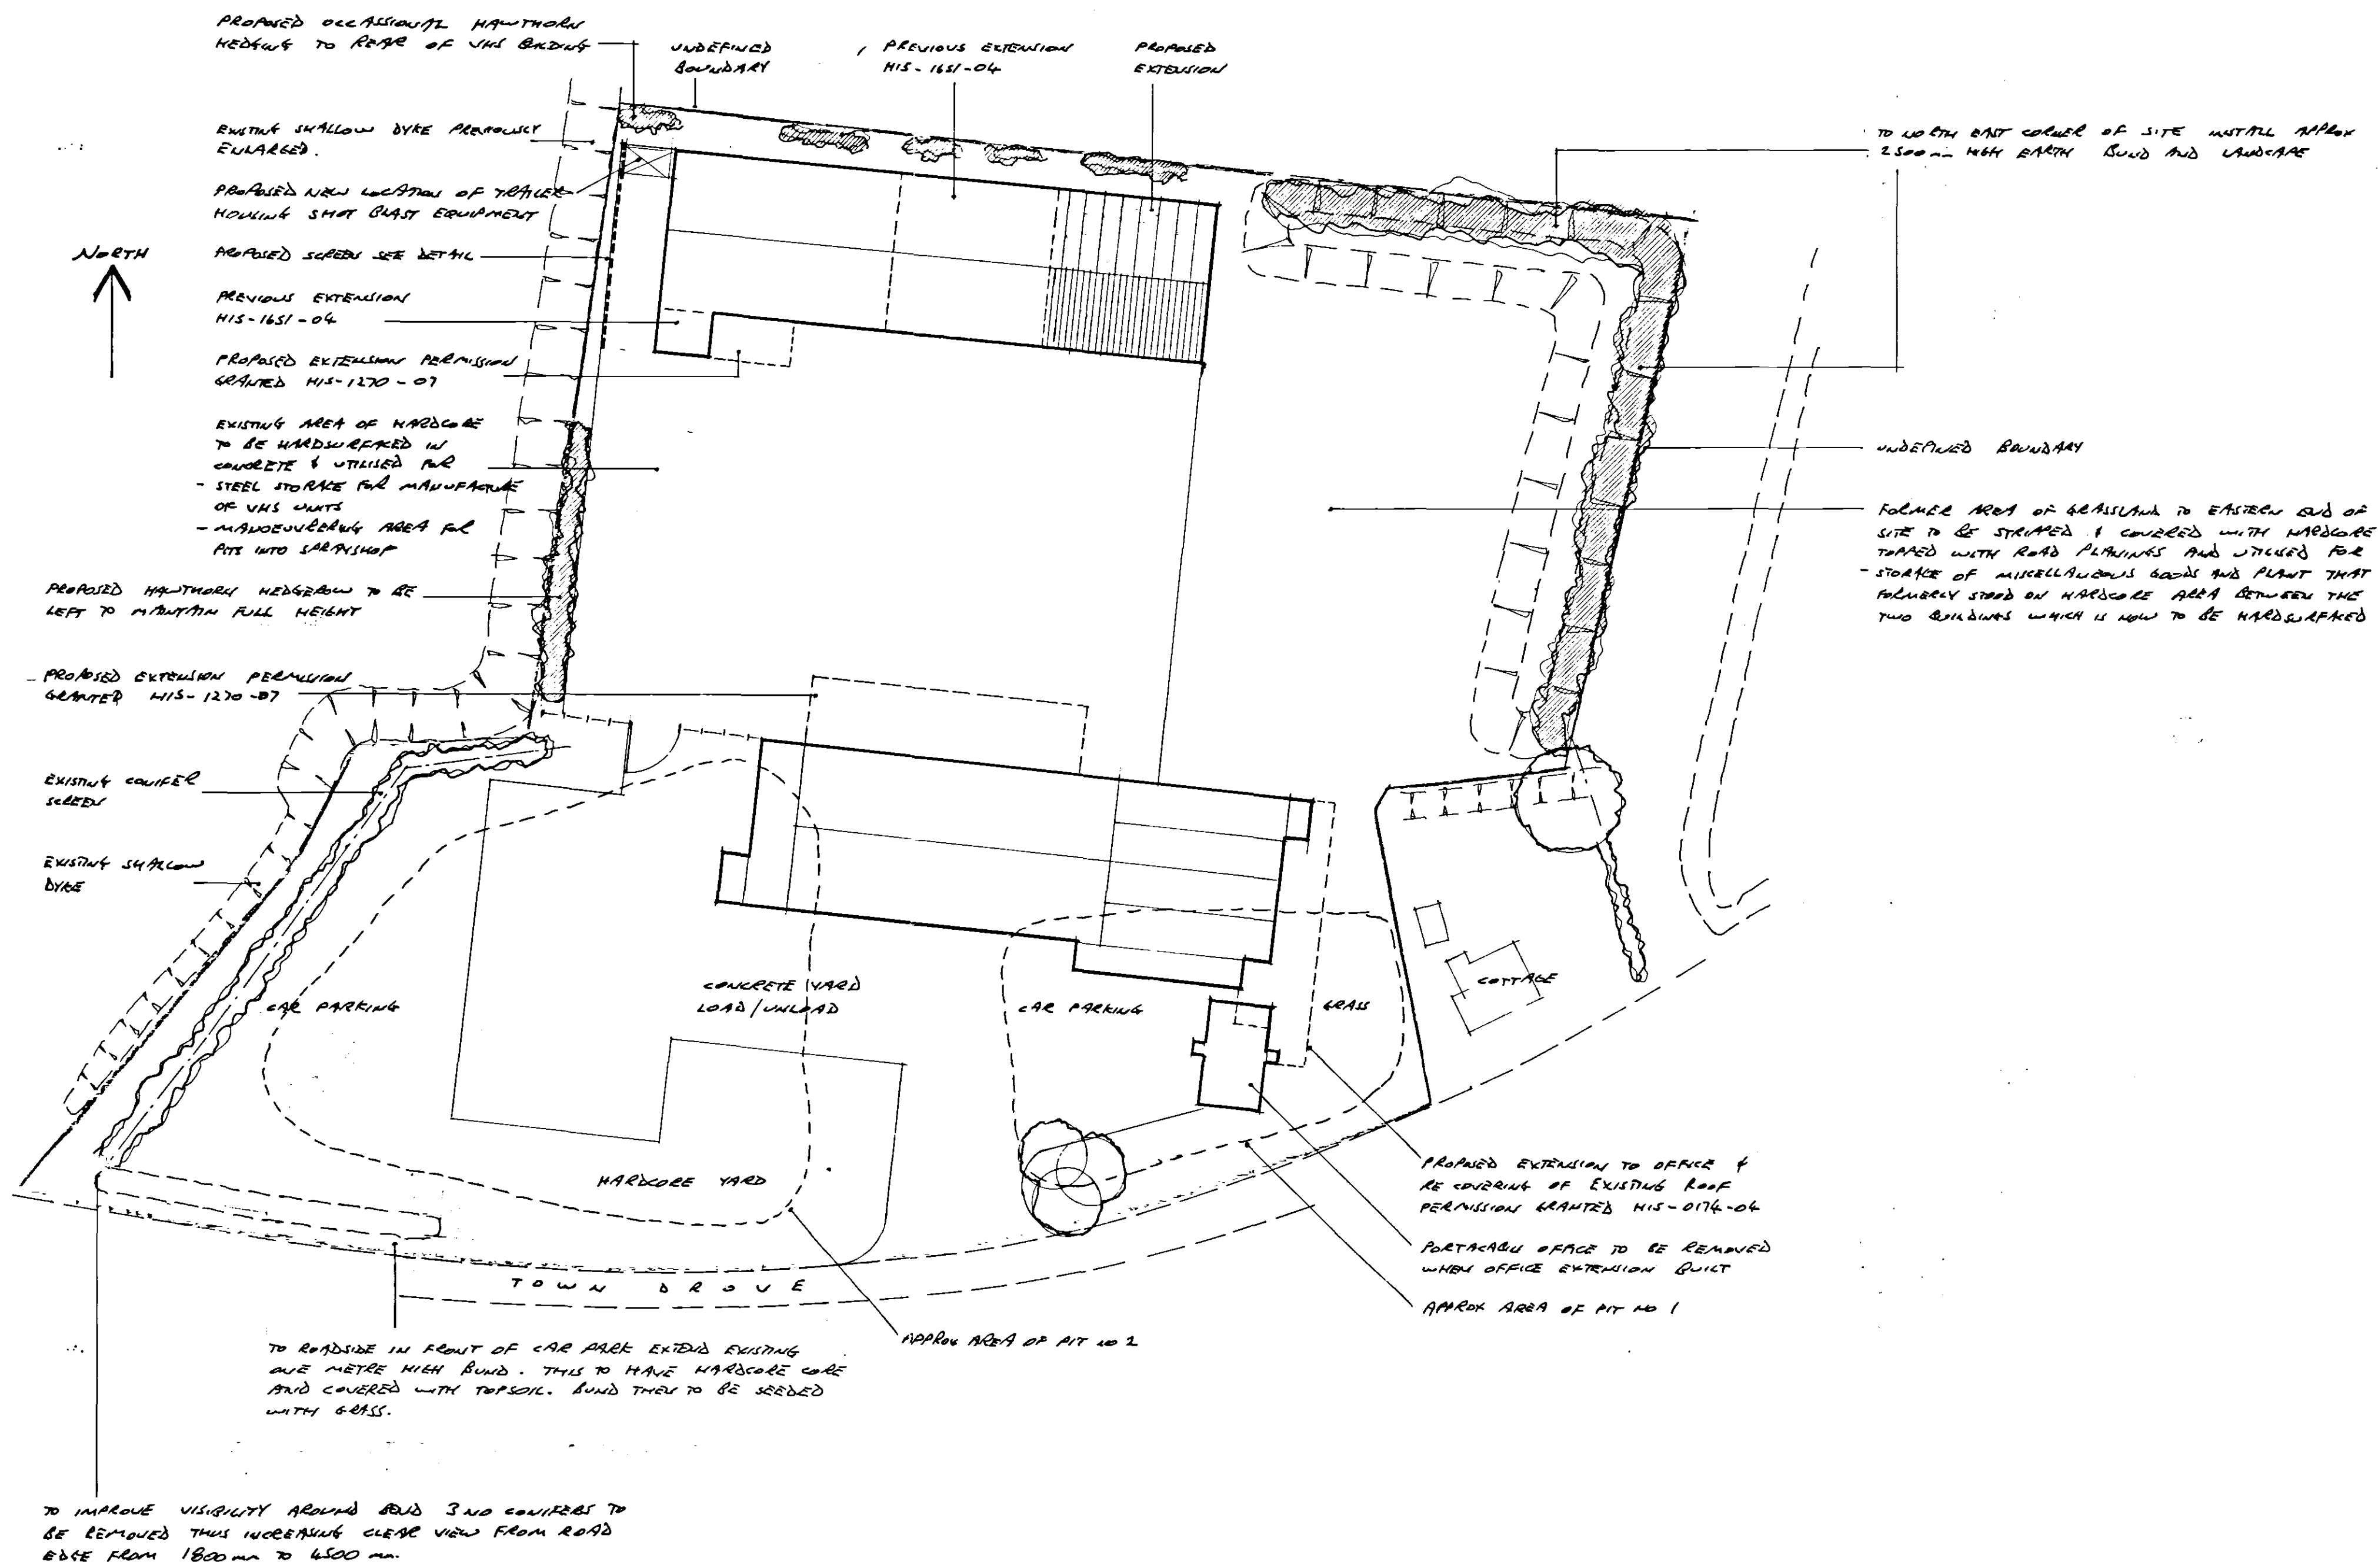

SITE PLAN 1:500

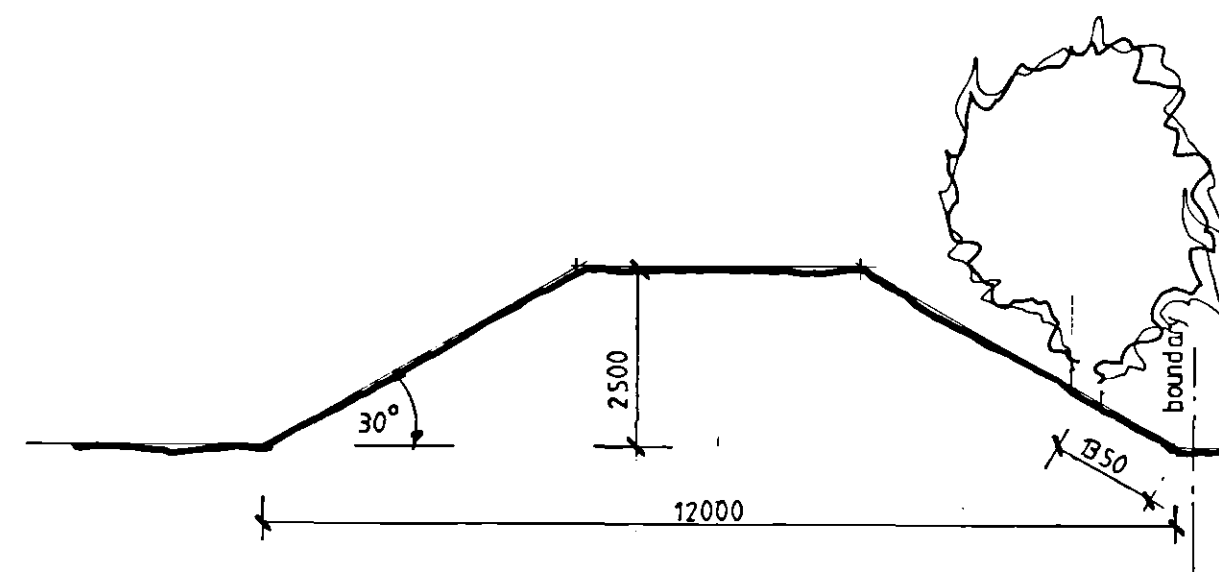

BUND

TO BE CONSTRUCTED OUT OF SOIL AND TO BE CONSOLIDATED AS CONSTRUCTION OF BUND PROGRESSES


LANDSCAPING

HEDGEWY TO BE PLANTED IN SINGLE LINE AT 4 PER METRE (250 mm CTR).

SPECIES TO BE PREDOMINANTLY Hawthorn 90% WITH REMAINING 10% MADE UP FROM CRAB APPLE, FIELD MARSH, DOGWOOD, HAZEL, HOLLY, WINTERING TREE AND WILD CHERRY

- PLANTS 300-450mm STURDY TRELLIS PLANTS TWO YEARS OLD WITH WELL DEVELOPED ROOT AND SHOOT PROPORTIONS
- PROVIDE CULTIVATED STRIP 600 WIDE x 200 DEEP IN WHICH TO PLANT HEDGEWY
- LAY 100mm WIDE STRIP OF MULCHING TO HEDGEWY TO SUPPRESS GRASS GROWTH UNTIL HEDGE IS ESTABLISHED
- EXCEPT FOR ROADSIDE HEDGE PLANTED Hawthorn TO GROW TO FULL HEIGHT WITH OTHER SPECIES TRIMMED AS REQUIRED
- NOTCH PLANTING TO BE USED TO INSTALL HEDGEWY

BUND TO BE SPOT SEED WITH WILD GRASS MIXTURE

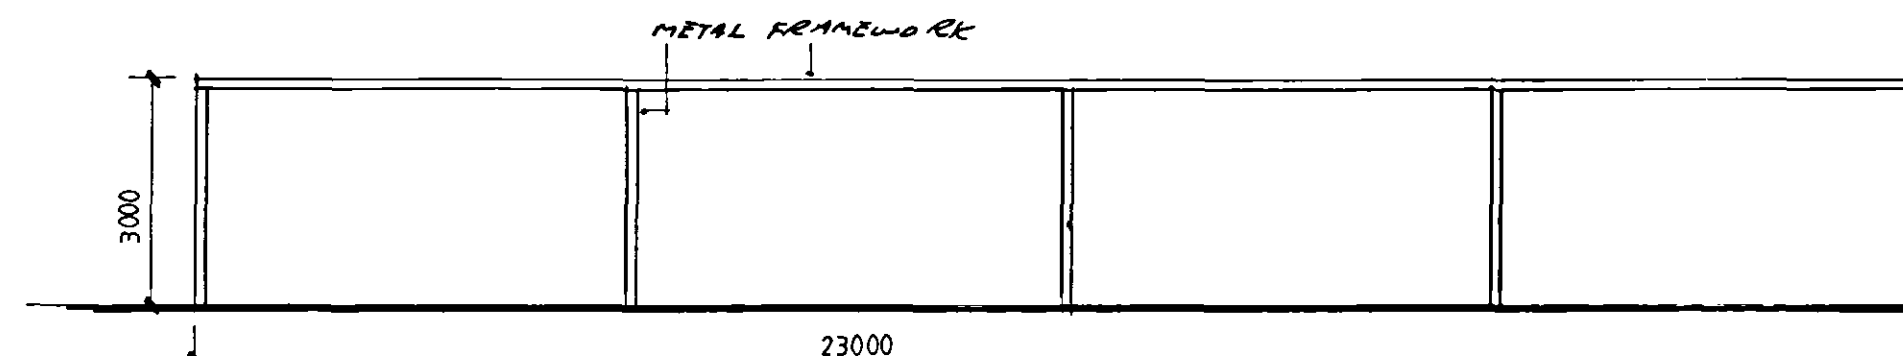

SCREEN


TO WESTERN BOUNDARY IN LOCATION SHOWN INSTALLED SCREEN TO CONTAIN AREA USED FOR SHOT BUILDING AND THIS TO CONSIST OF METAL FRAMEWORK PLANTED ALONG GROUND (TO MATCH COLOUR OF VERTICAL CLADDING OF BUILDING).

WHEN SHOT BUILDING IS TO TAKE PLACE CURTAINS WILL BE ROLLED ACROSS FRAMEWORK TO FORM SCREENS. THIS CURTAIN WILL BE MADE OF TIGHT TO BE CONTAINED AND BE COVERED. THE CURTAINS WILL ALSO BE DONE GREEN AND THE OF THE TYPE USED ON CURTAIN SIZED HIGH PEEKERS.

PLANNING & DEVELOPMENT
27 FEB 2003
Ref. 0252/08

DETERMINED PLAN

LOCATION PLAN 1:2500

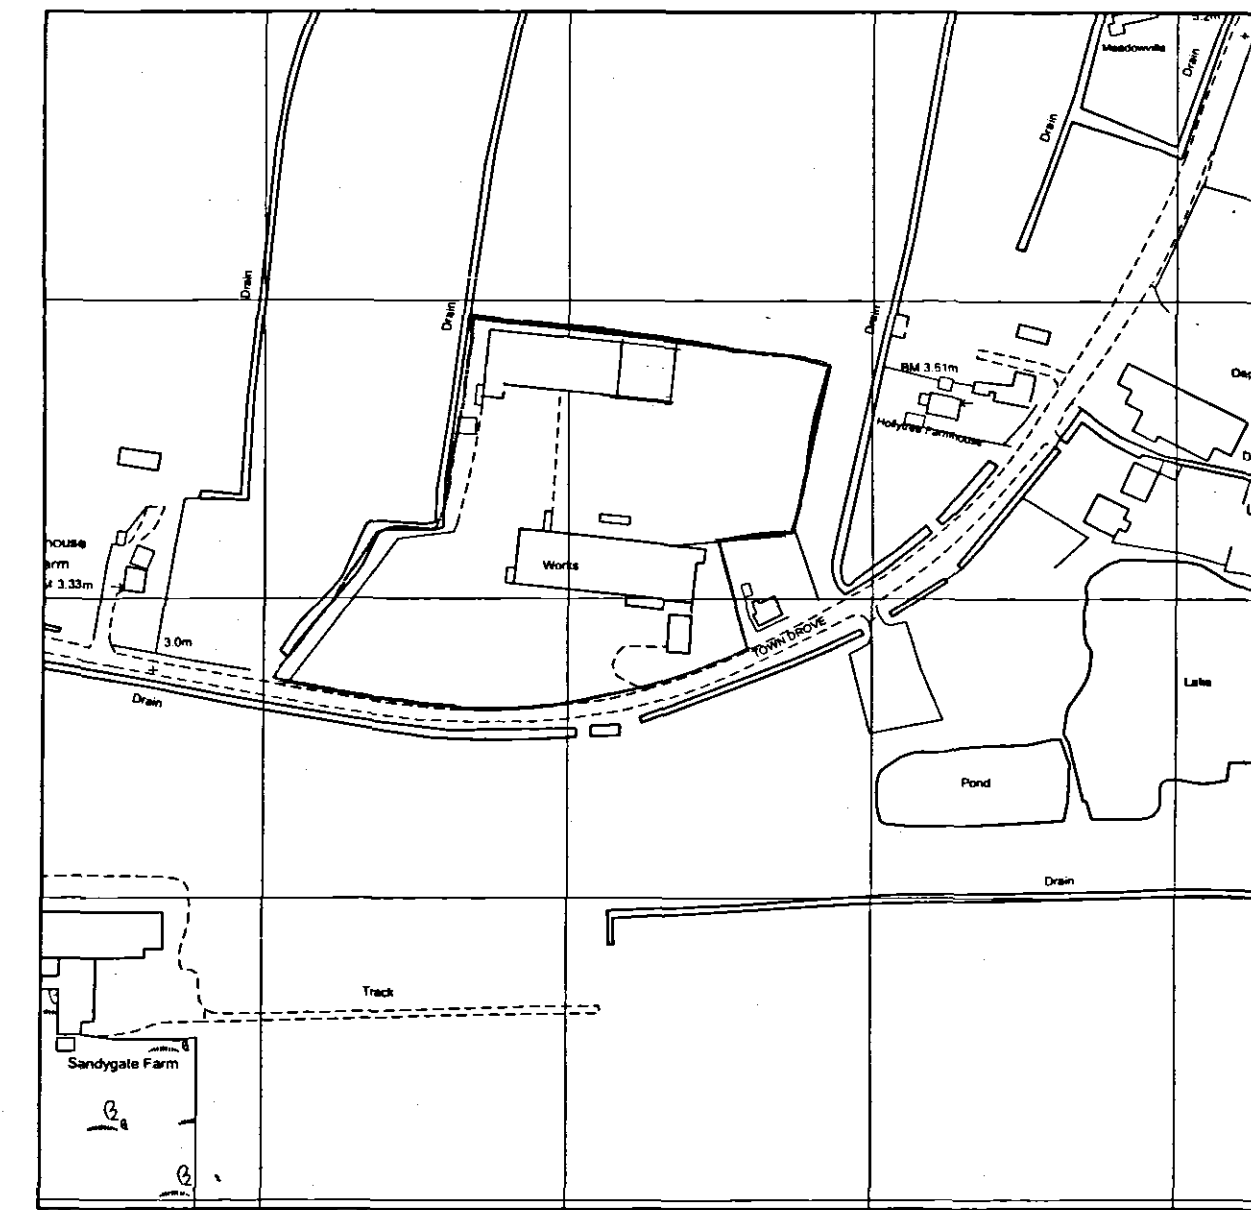

Contractor To Check All Dimensions On Site Before Work Commences.

Rev.	Date.	Init.	Revision Details.
A	18.08		PLANNING APPLICATION

R. BOOR DRAUGHTSMAN

26 Fengate
Moulton Chapel
Spalding
Lincolnshire
PE12 0XL
Phone & Fax:
01406 380279

Project:
MBE FABRICATIONS LTD.
TOWN DROVE, QUADRING.
PROPOSED EXTENSION TO VHS WORKSHOP.

Drawing: SITE PLAN	Drawing No. 3322-3
Scale: AS SHOWN	Rev. A
Drawn: Date: NOV 07	