

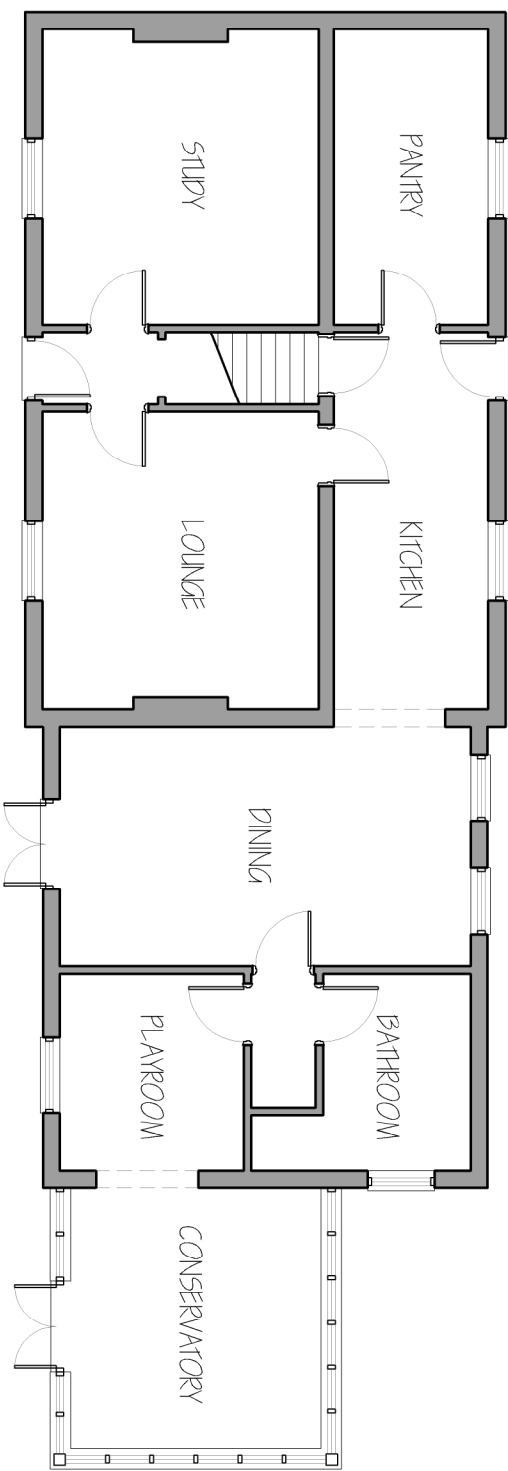


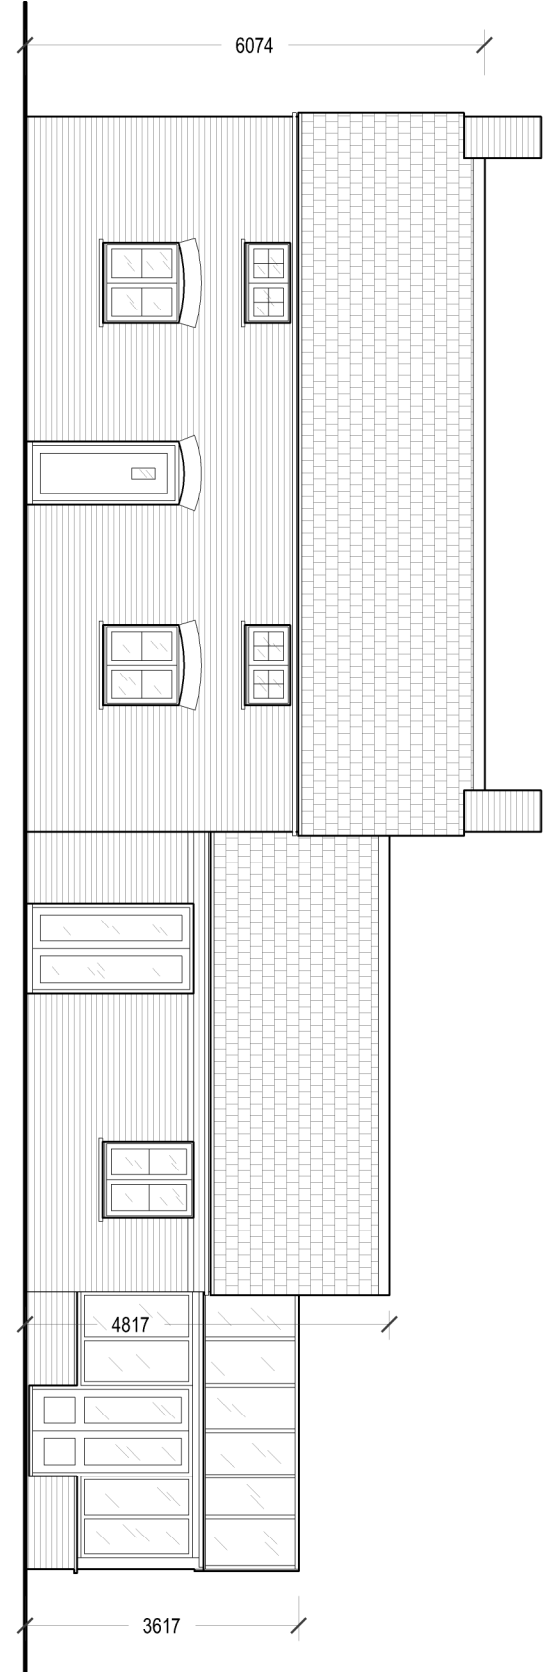


ORIGINAL BUILDING (LISTED) ASSUMED LATE 1990s ADDITION EARLY 2000s ADDITION

Ground Floor GA Plan
Existing - 1 to 100

 



ORIGINAL BUILDING (LISTED) ASSUMED LATE 1990s ADDITION EARLY 2000s ADDITION

Front Elevation (West)
Existing - 1 to 100

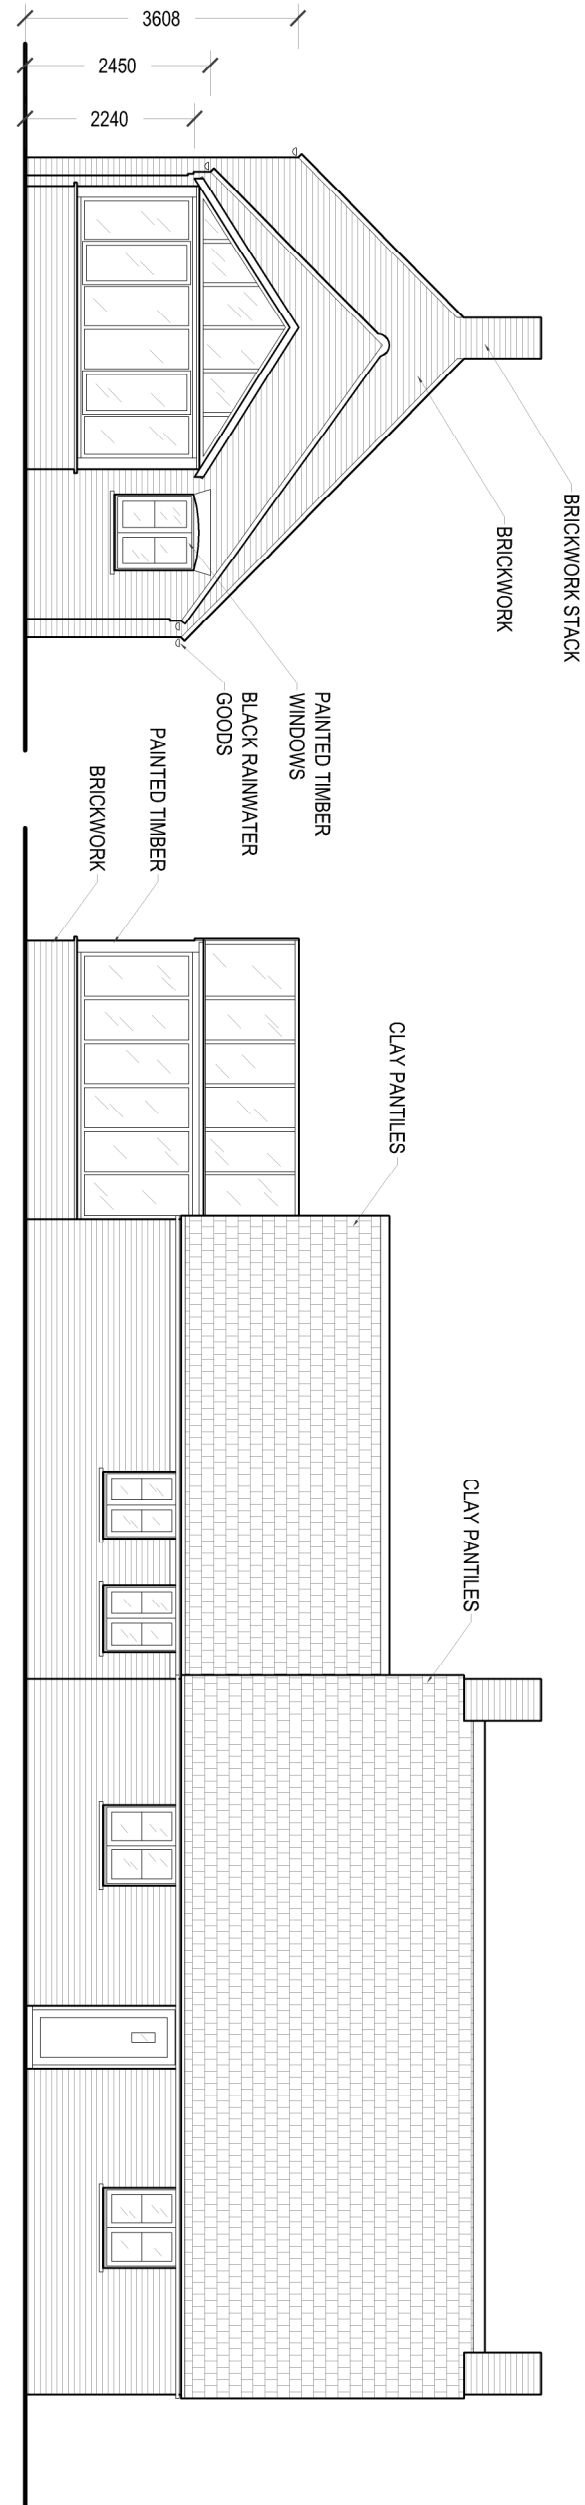


EARLY 2000s ADDITION ASSUMED LATE 1990s ADDITION ORIGINAL BUILDING (LISTED)

Side Elevation (South)
Existing - 1 to 100

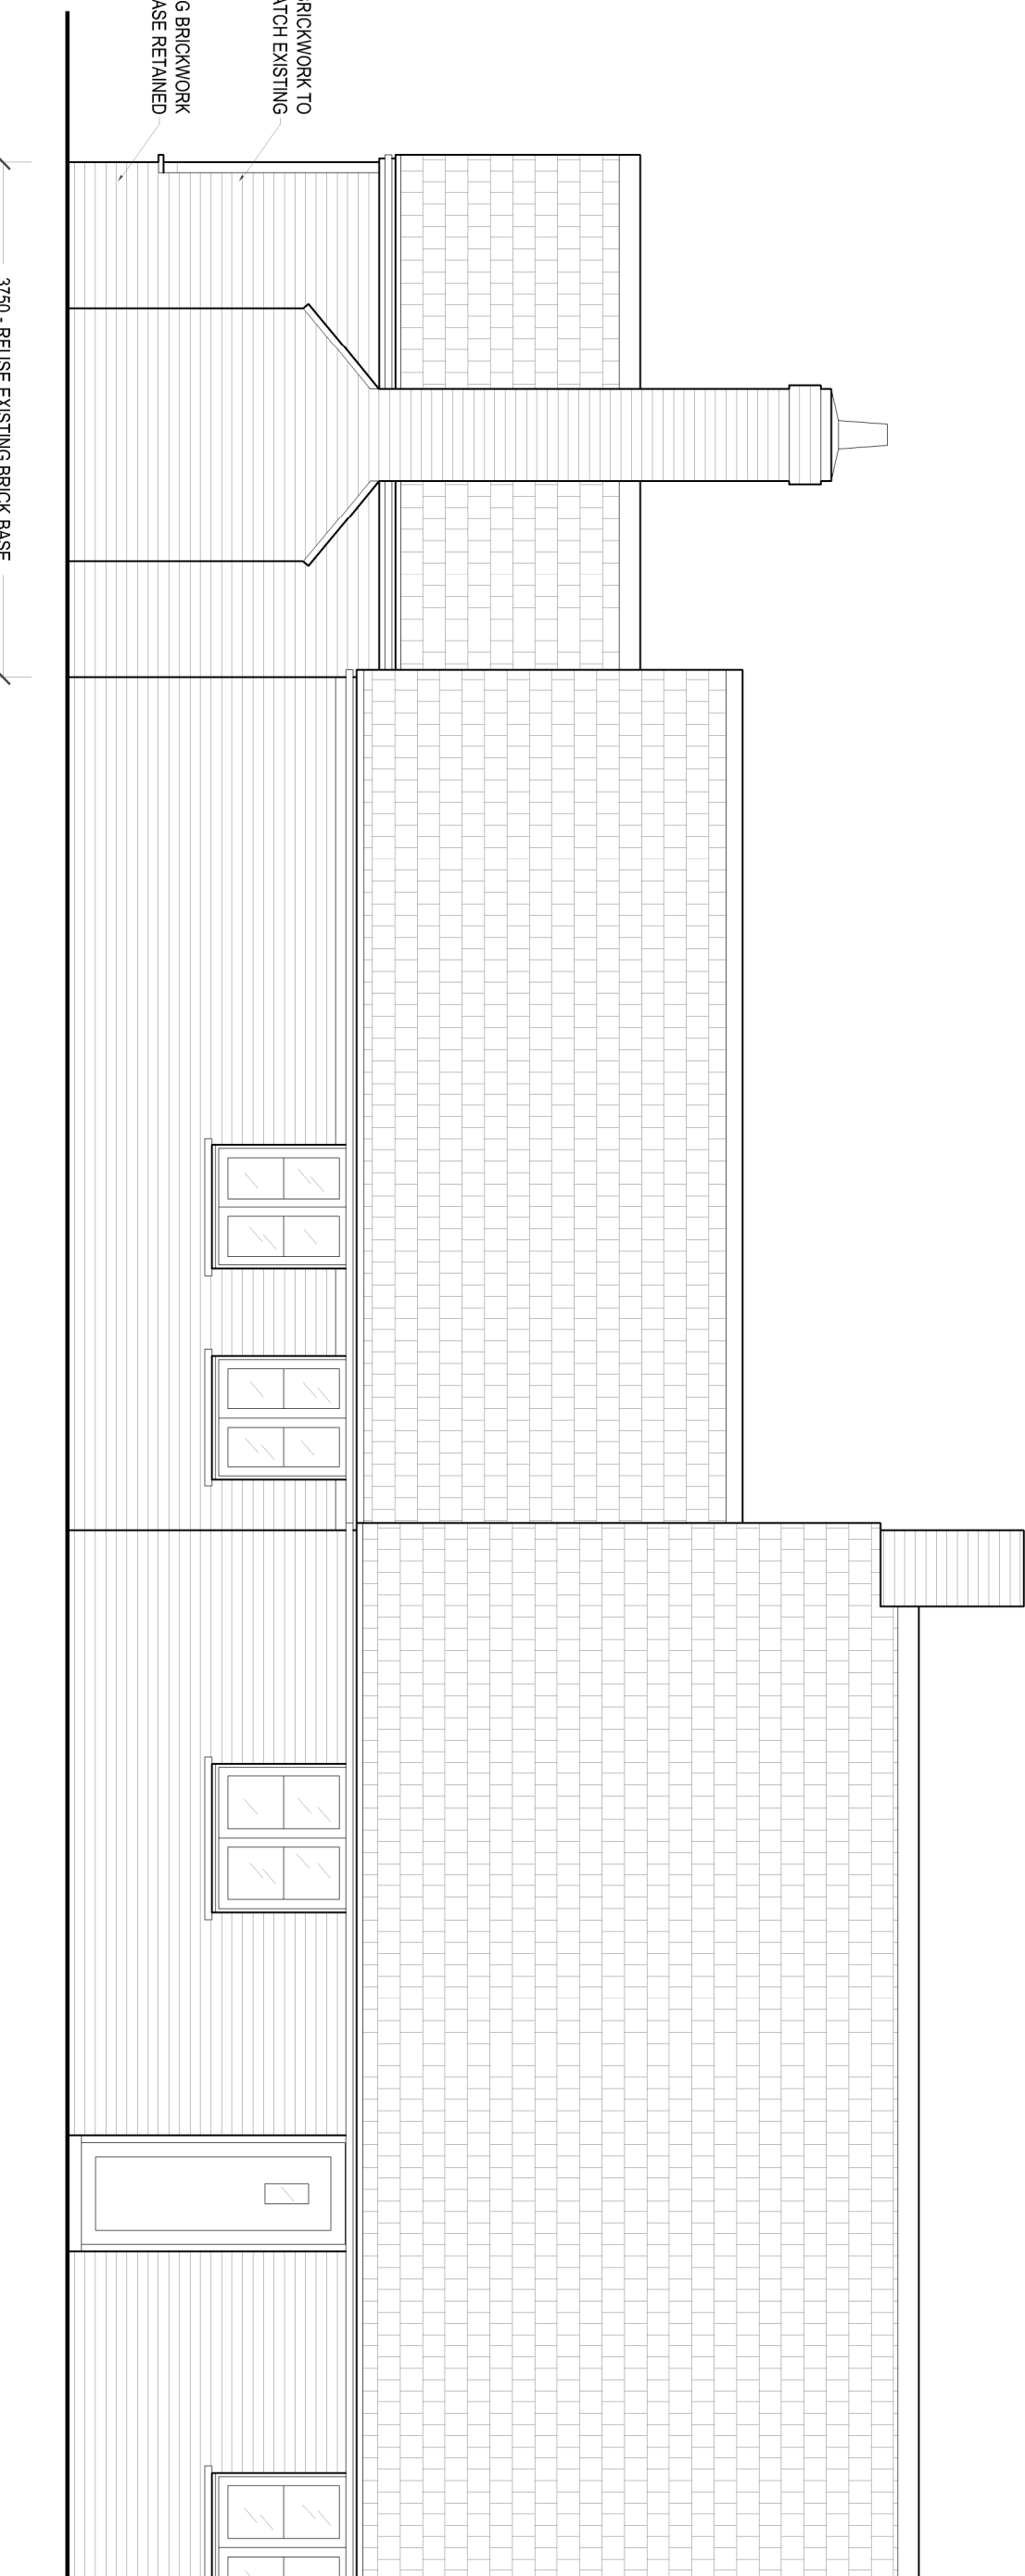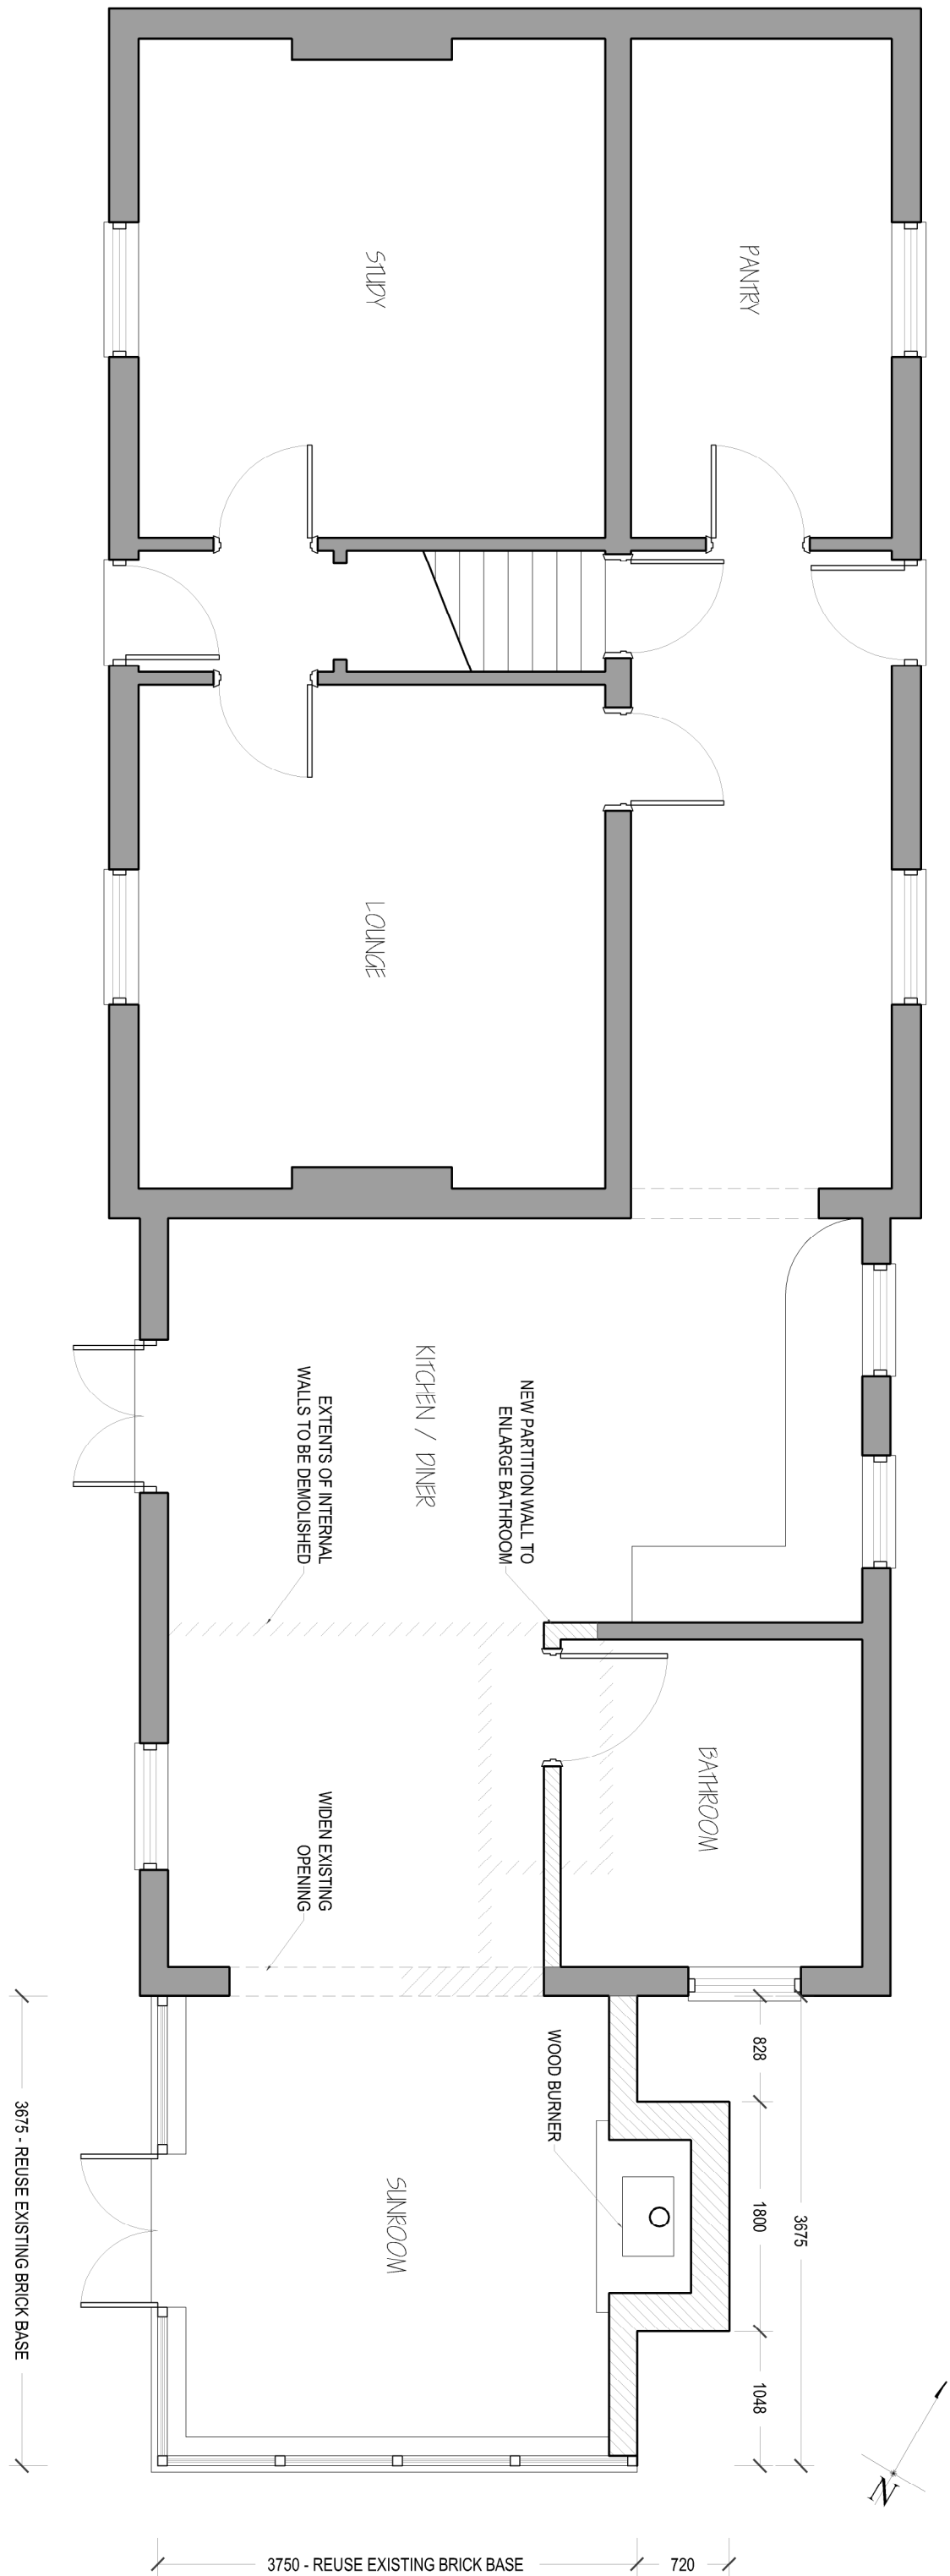


3750 - REUSE EXISTING BRICK BASE

Ground Floor GA Plan
Proposed - 1 to 50

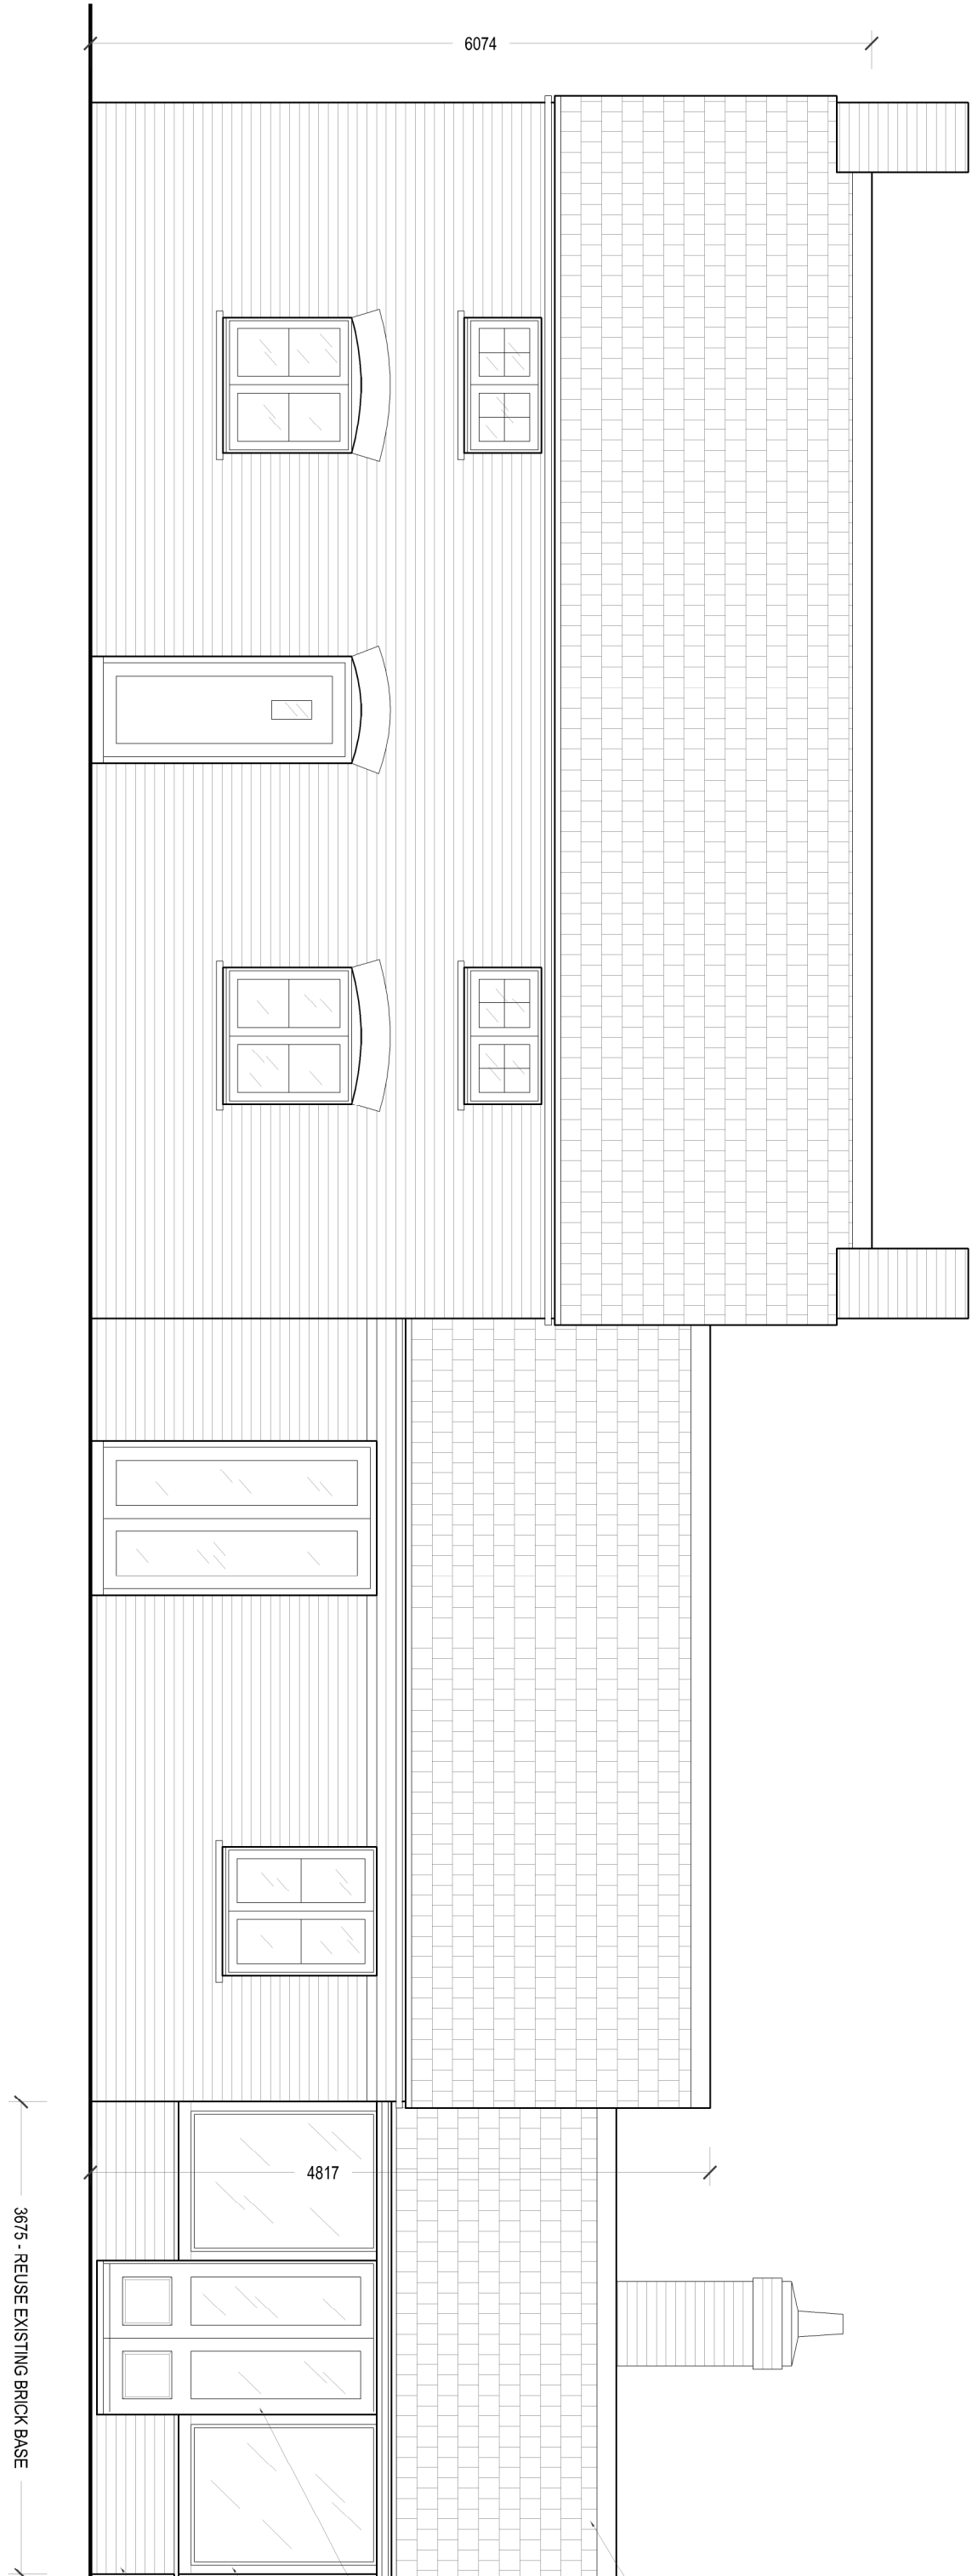

3675 - REUSE EXISTING BRICK BASE

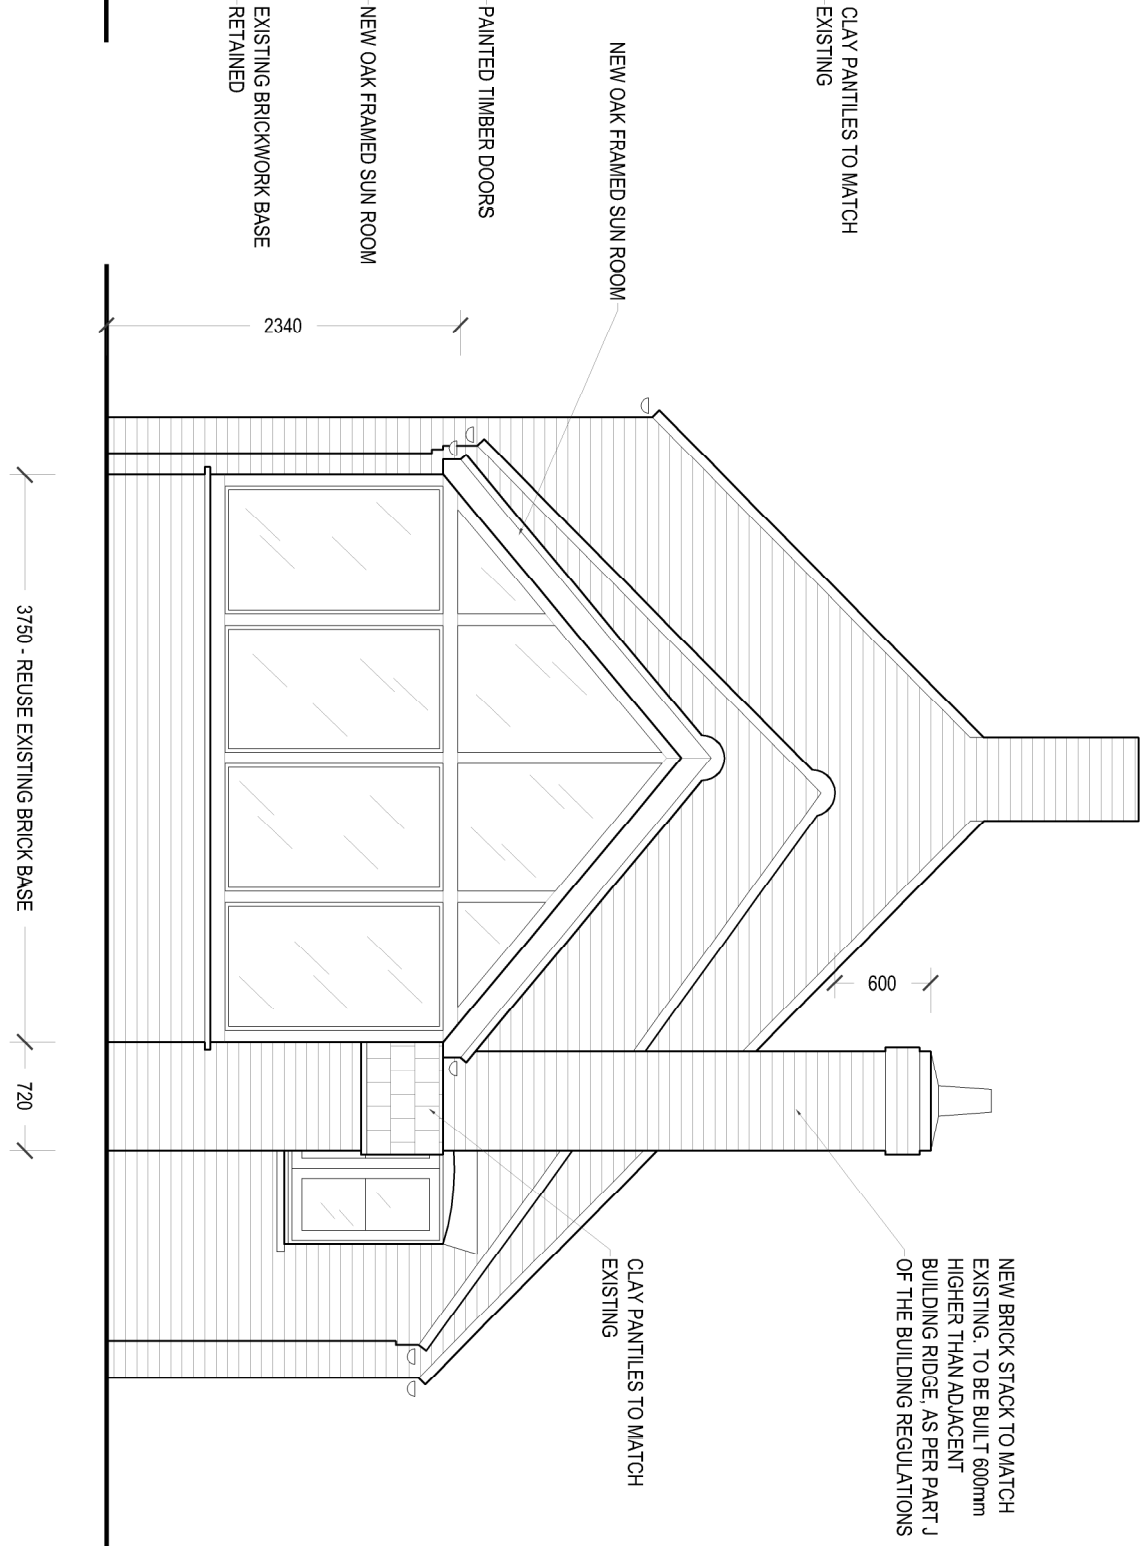

3750 - REUSE EXISTING BRICK BASE

Front Elevation (West)
Proposed - 1 to 500

Side Elevation (South)
Proposed - 1 to 50

EXISTING		
PROPOSED		
DEMOLITION		
GENERAL NOTES:		
1. This drawing is for Planning purposes only.		
2. All dimensions in millimetres.		
3. Flipped dimensions should be used only. Do not scale from drawings. Site measurements must be checked before manufacturing any components.		
For Planning Purposes Only		
Rev	Date	Comments
A	-	-
Client: Mr Andrew Tipton		
Project Title: Replacement Sunroom Extension at Linnetree Cottage, 14 Town Drive, Spalding, PE11 4PU		
Drawing Title: Existing & Proposed Plans & Elevations		
Project / Drawing No: 2019_01 (01)		Date: March 2019