



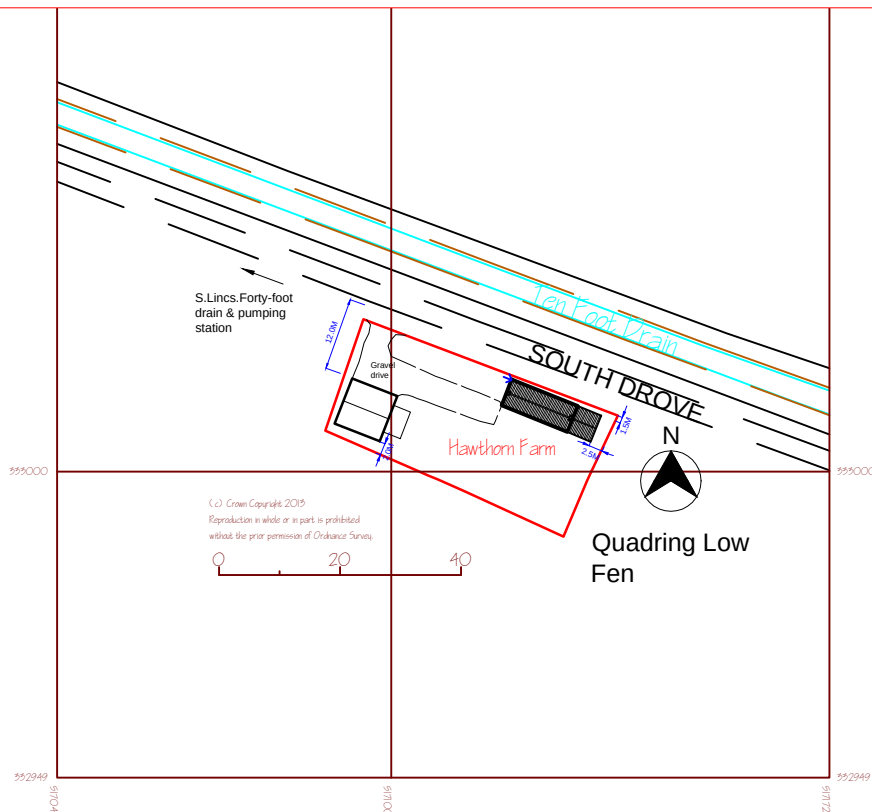

Location Plan
1:1250

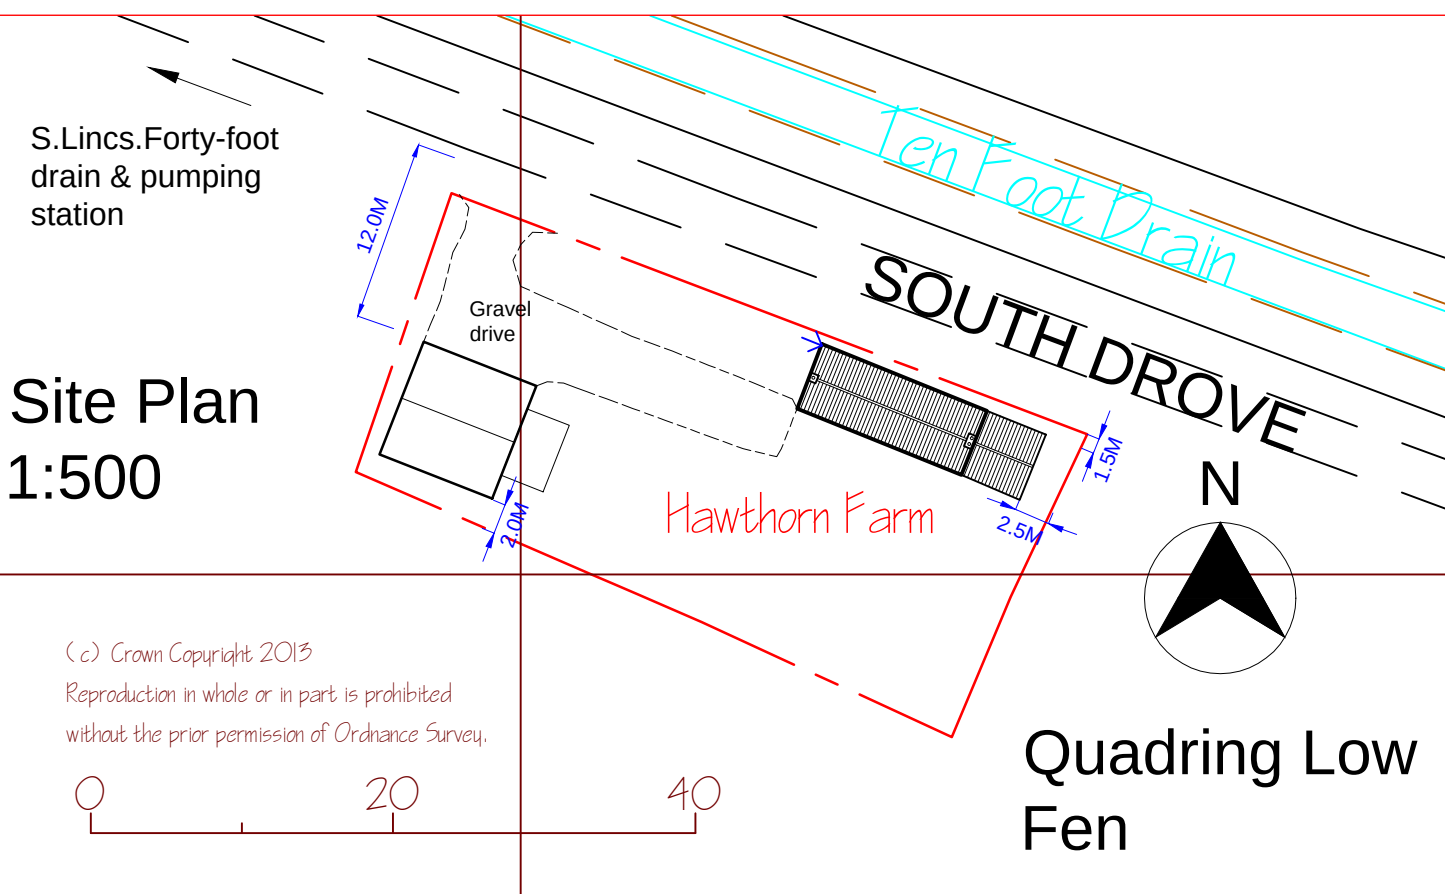

Site Plan
1:500

- This drawing is to be read in conjunction with related plans and relevant specifications.
- The contractor shall verify all dimensions & sizes prior to committing to site operations.
- © Drawing Copyright. No reproduction or use with express permission of the client.

PROJECT:	Hawthorn Farm, Quadring Fen PE11 4QU – Mrs.E.Morrison		
TITLE:	Location & Site Plans	Date: 23Mar.2014	Scale: 1:500 & 1:1250
		DWG No: SIT/PVT/3/14	
		REV:	Drawn: JC