


Technical drawing of a rectangular structure, likely a window or door frame, showing dimensions. The drawing includes a horizontal line at the top, a vertical line on the right, and a horizontal line at the bottom. A small square is located at the top right corner. The drawing is labeled with dimensions: 1000 mm (width) and 1000 mm (height).


Architectural drawing of a building elevation. The drawing shows a structure with a gabled roof and vertical siding. Dimensions are indicated on the left: a total height of 12' 0" and a section height of 4' 0".

NOW IM WIDE
PERSONNEL DOOR

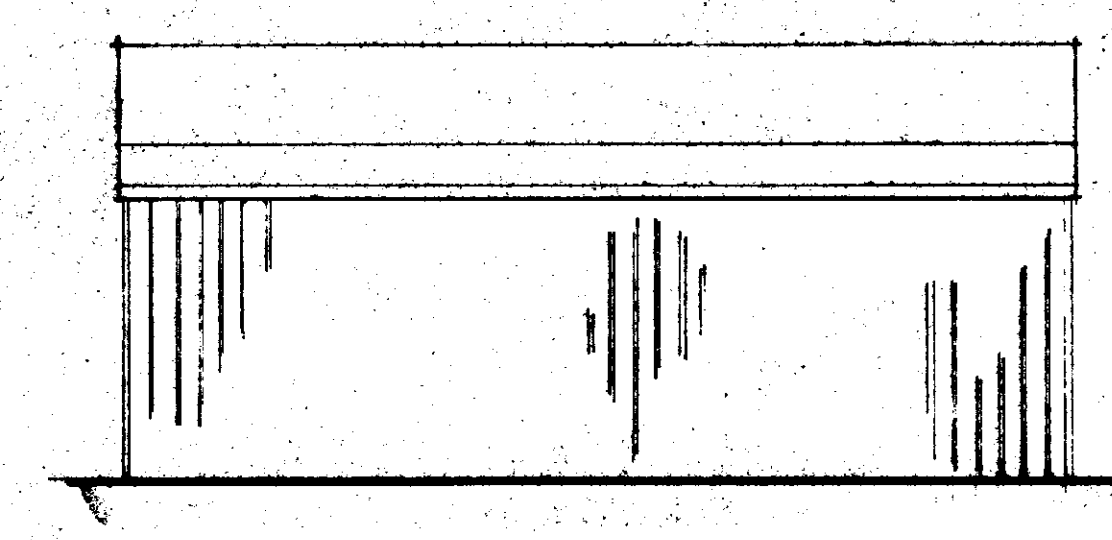

WELD STEEL BUILDING TO MATCH BRG. BOLT AND NUT TYPE WITH MINIMUM 175 KIPS U.B. SECTIONS BRACED & TIED AS NECESSARY. STATIONNERS SET IN CONCRETE AS PER STEEL M/FOTOS SPECIFICATION.

DETAILING TO LINK ZOO'S TO BE AS PER SPECIALIST SUPPLIERS RECOMMENDATIONS.

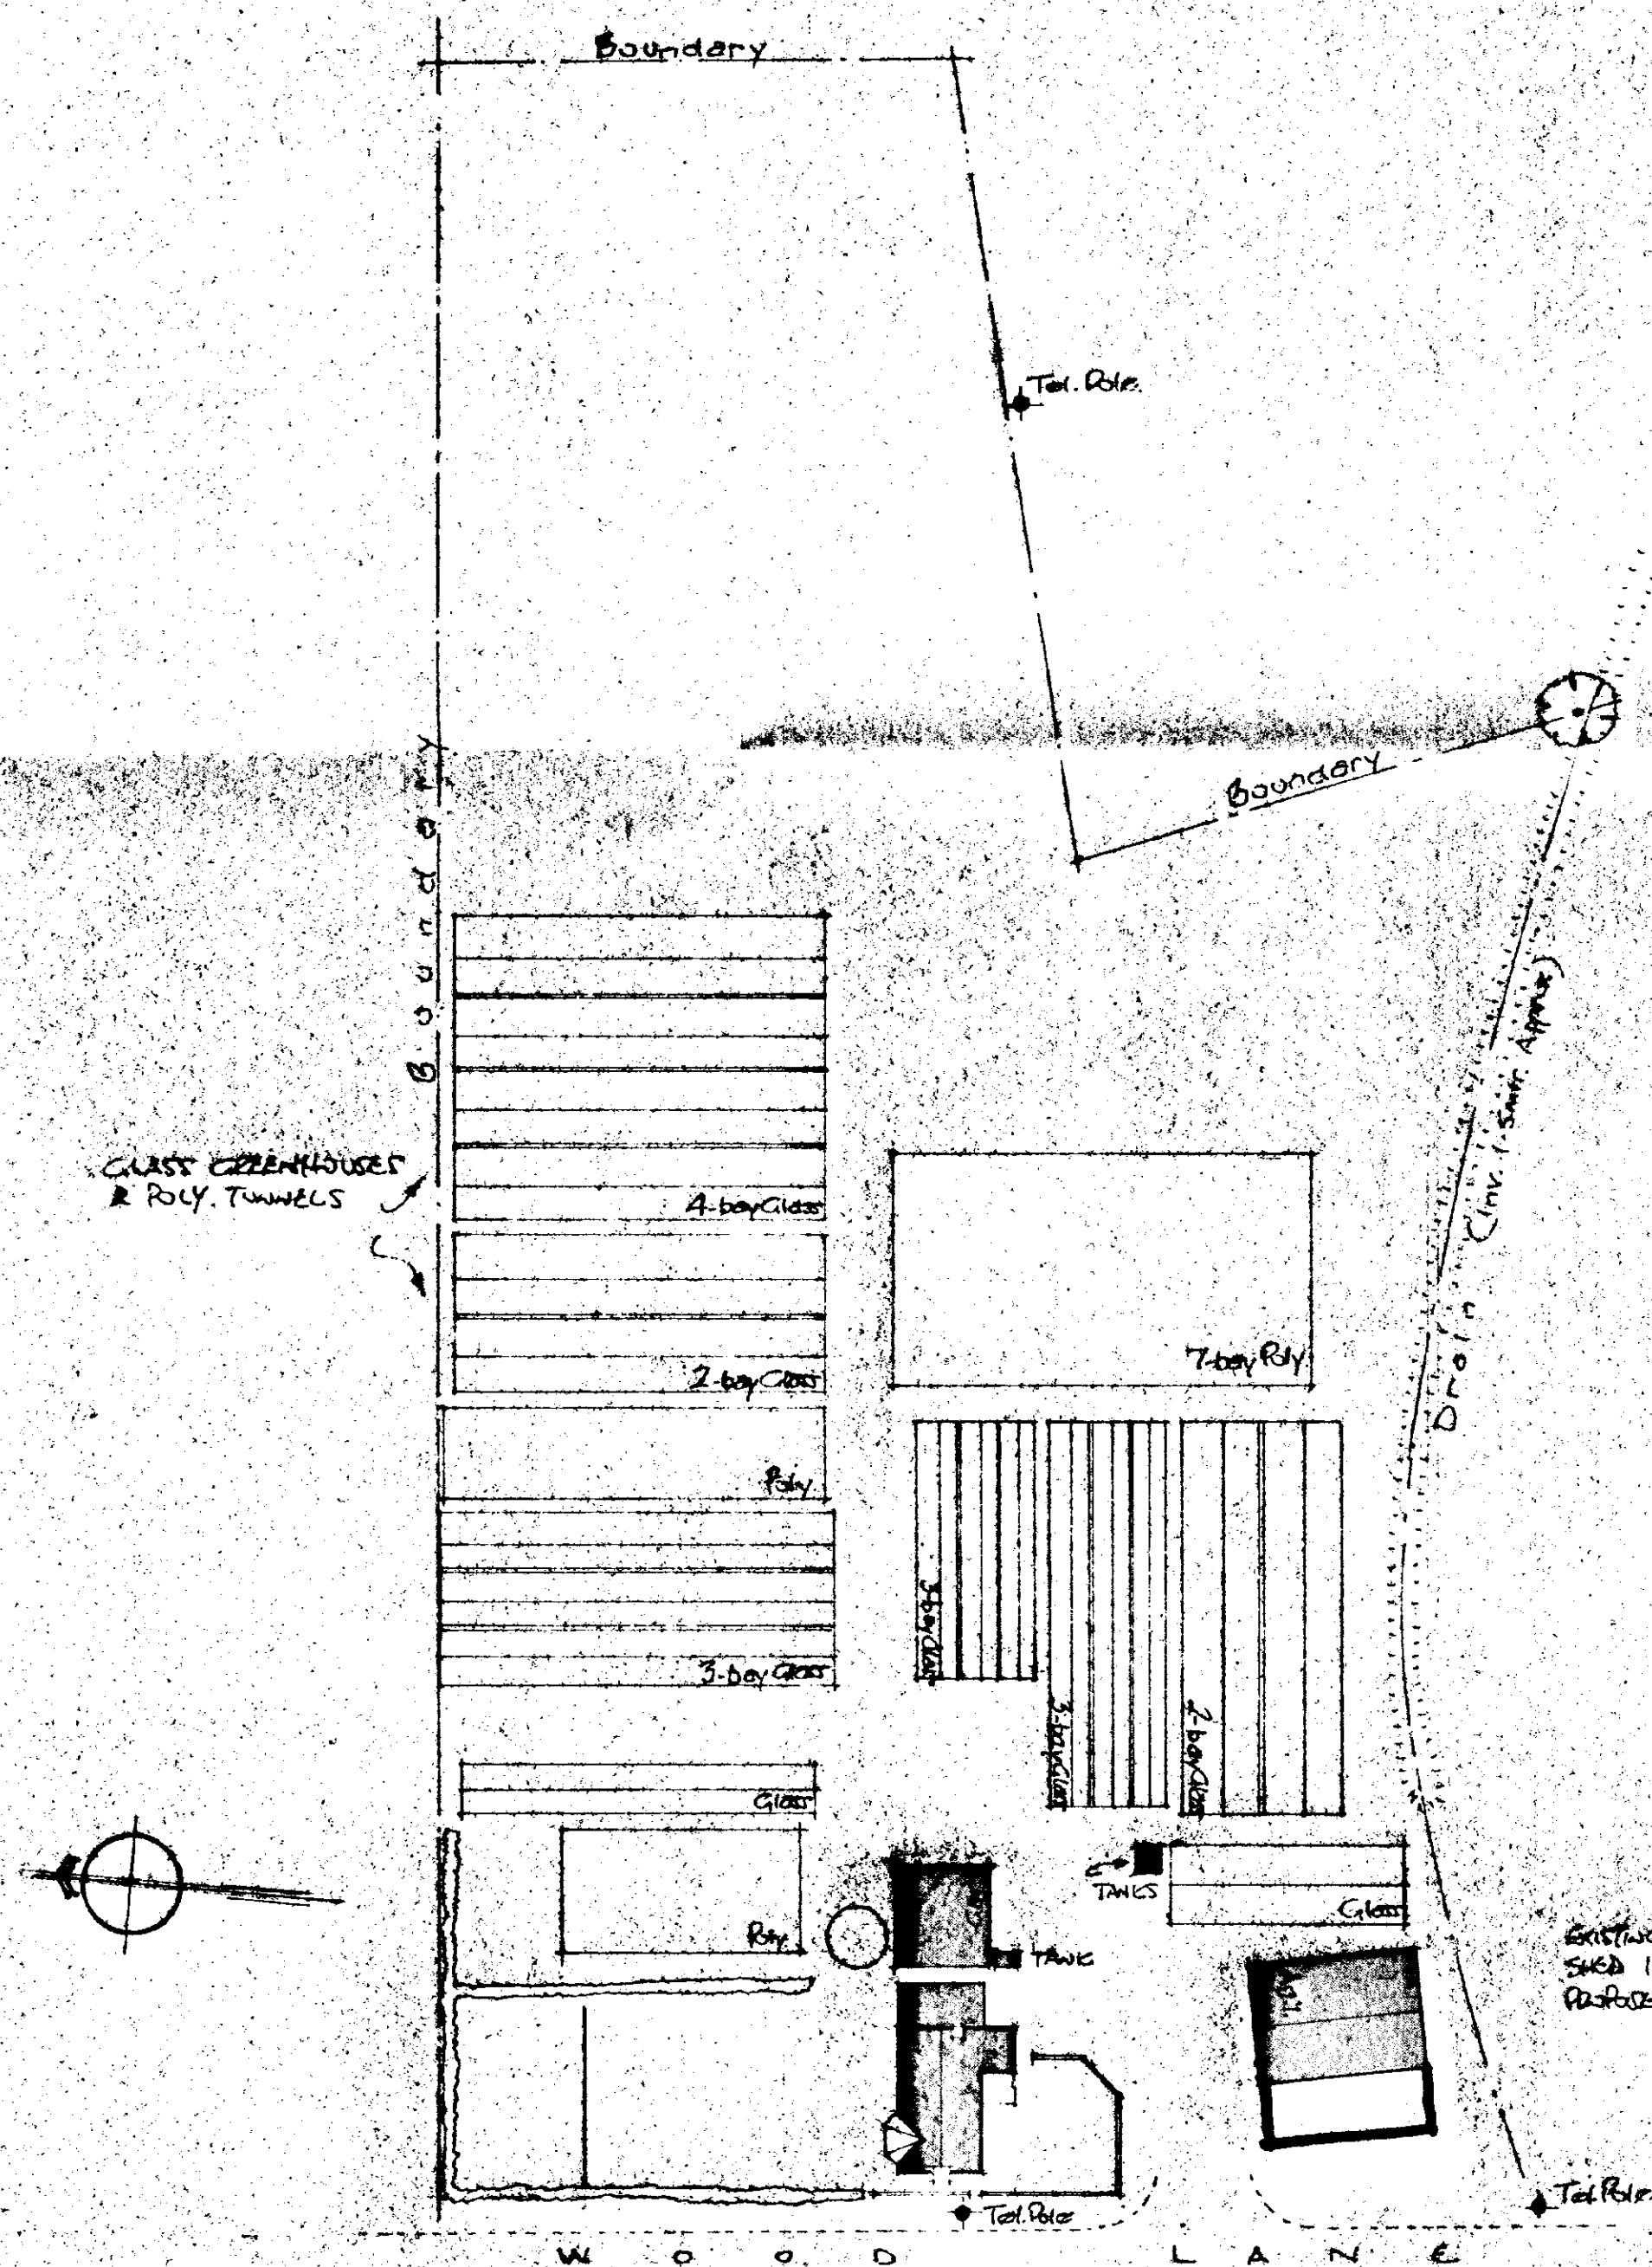

A hand-drawn site plan of a rectangular plot. The plot is oriented with its longer sides horizontally. The overall width is labeled as 9.6m and the overall height as 17.6m. The plot is divided into three horizontal sections with vertical dimensions of 12.6m, 5.0m, and 4.4m. A dashed line, labeled 'boundary line', runs diagonally from the bottom-left corner towards the right side. Along this boundary line, there are three circular features, each with a central dot and radiating lines, resembling trees or manholes. A north arrow is located in the top-left corner, pointing towards the top-left. The bottom of the plot is adjacent to a dashed line labeled 'WOOD LANE'. A small circle with a cross inside is located at the bottom-right corner, labeled 'Tree Pole'.

A hand-drawn map titled "Location Plan" with a scale of 1:1250. The map shows a large rectangular area labeled "QUADRING RAUDIKE" with a grid of smaller rectangles inside. To the north of this area is a building labeled "The Carrots". To the south is a building labeled "The Barn". A dashed line labeled "TOWN DUN TRAIL" runs from the left towards the center. A dashed line labeled "WATER" runs horizontally across the middle. A dashed line labeled "DRAIN" runs from the top right towards the center. A dashed line labeled "RUSH" runs from the bottom right towards the center. A dashed line labeled "DRAIN" runs from the bottom left towards the center. A dashed line labeled "DRAIN" runs from the top left towards the center. A compass rose is located in the top right corner.

Location Plan

Seite 131250

Revisions

Title

PROPOSED EXTENSION
AGRICULTURAL SHED.

Address

WOOD LANE
QUADRING LAUDRKE
(M.A. CLARK FARMS)

John
Clayton

sandacre lodge
north drove
quadrang fen
lincolnshire
pett dog

Drawn JRC
Scale 1:100
Date 25 MAR '31
No. PS/01
Amtdmt

* NB. THIS DRAWING TO BE USED FOR PLANNING PURPOSES ONLY.

**DETERMINED
PLAN**

SOUTH HOLLAND DC
HOUSING & PLANNING
16 MAR 2001
Ref: 031319