



NOTE: Drawings to be read in conjunction with the :-
Contamination Desk Top Report
Structural Survey by Engineer
Planning Conditions, Bat Survey + Drgs 101-104

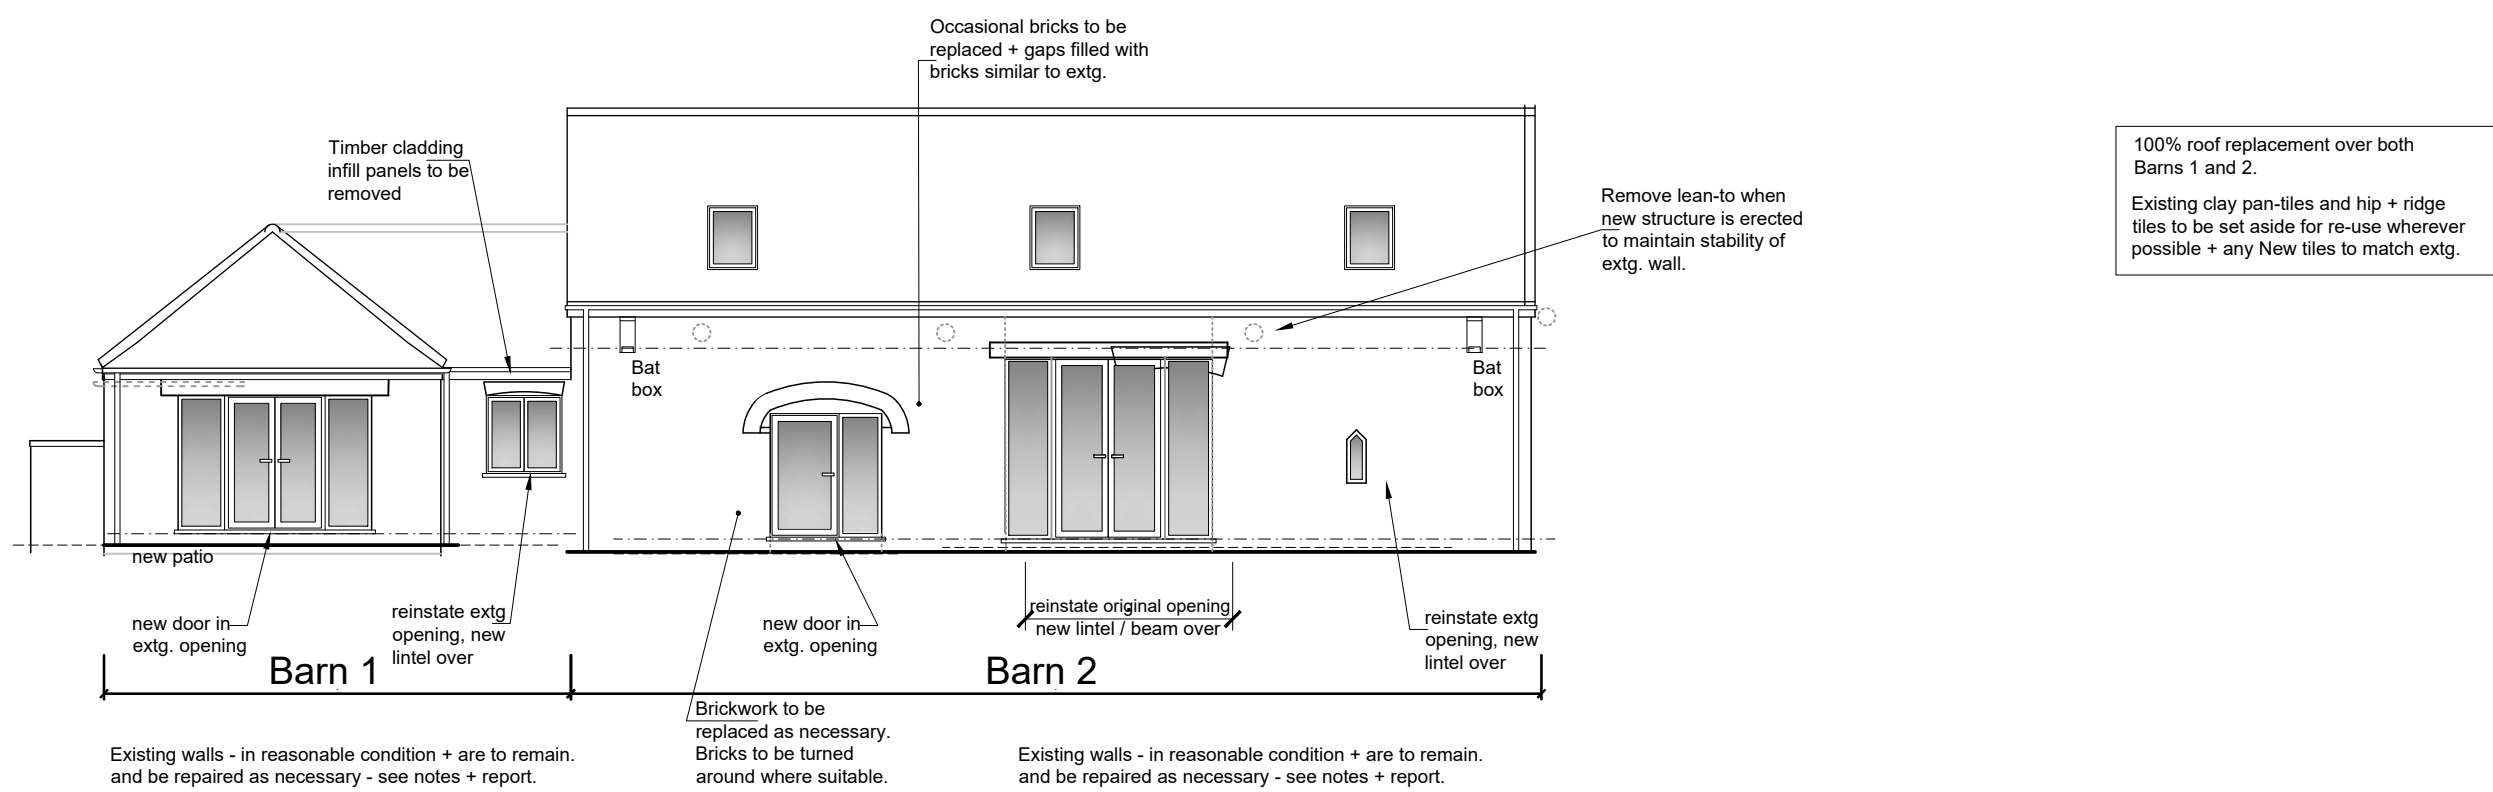





Proposed South Elevation (Rear)

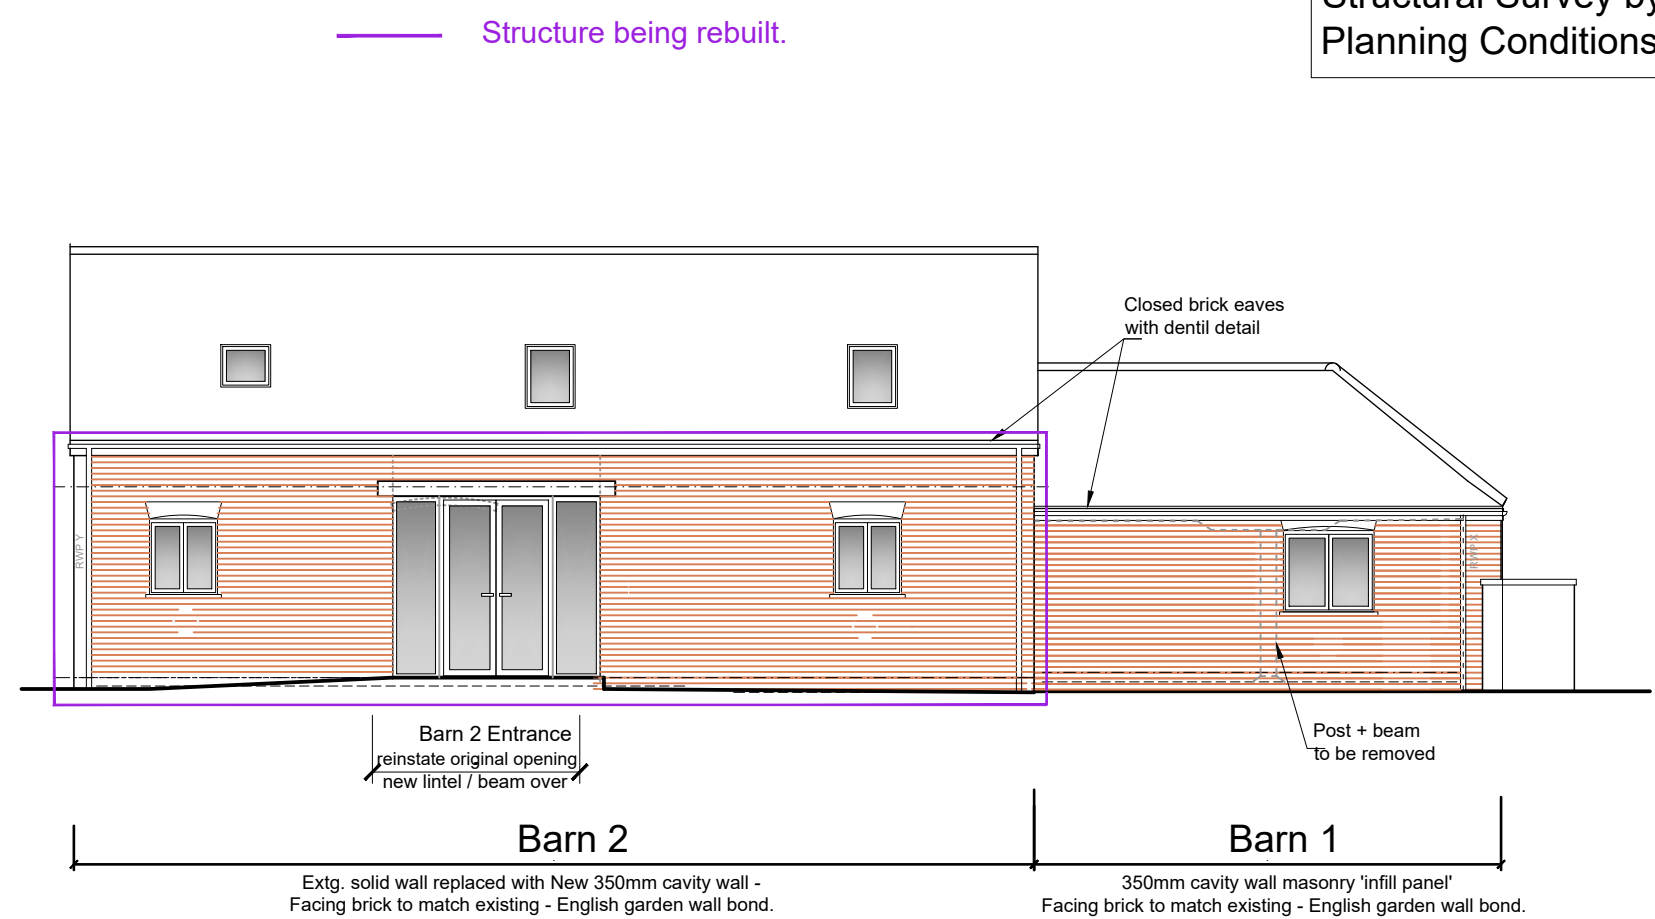


Proposed North Elevation (Front)



Existing Sectional South Elevation

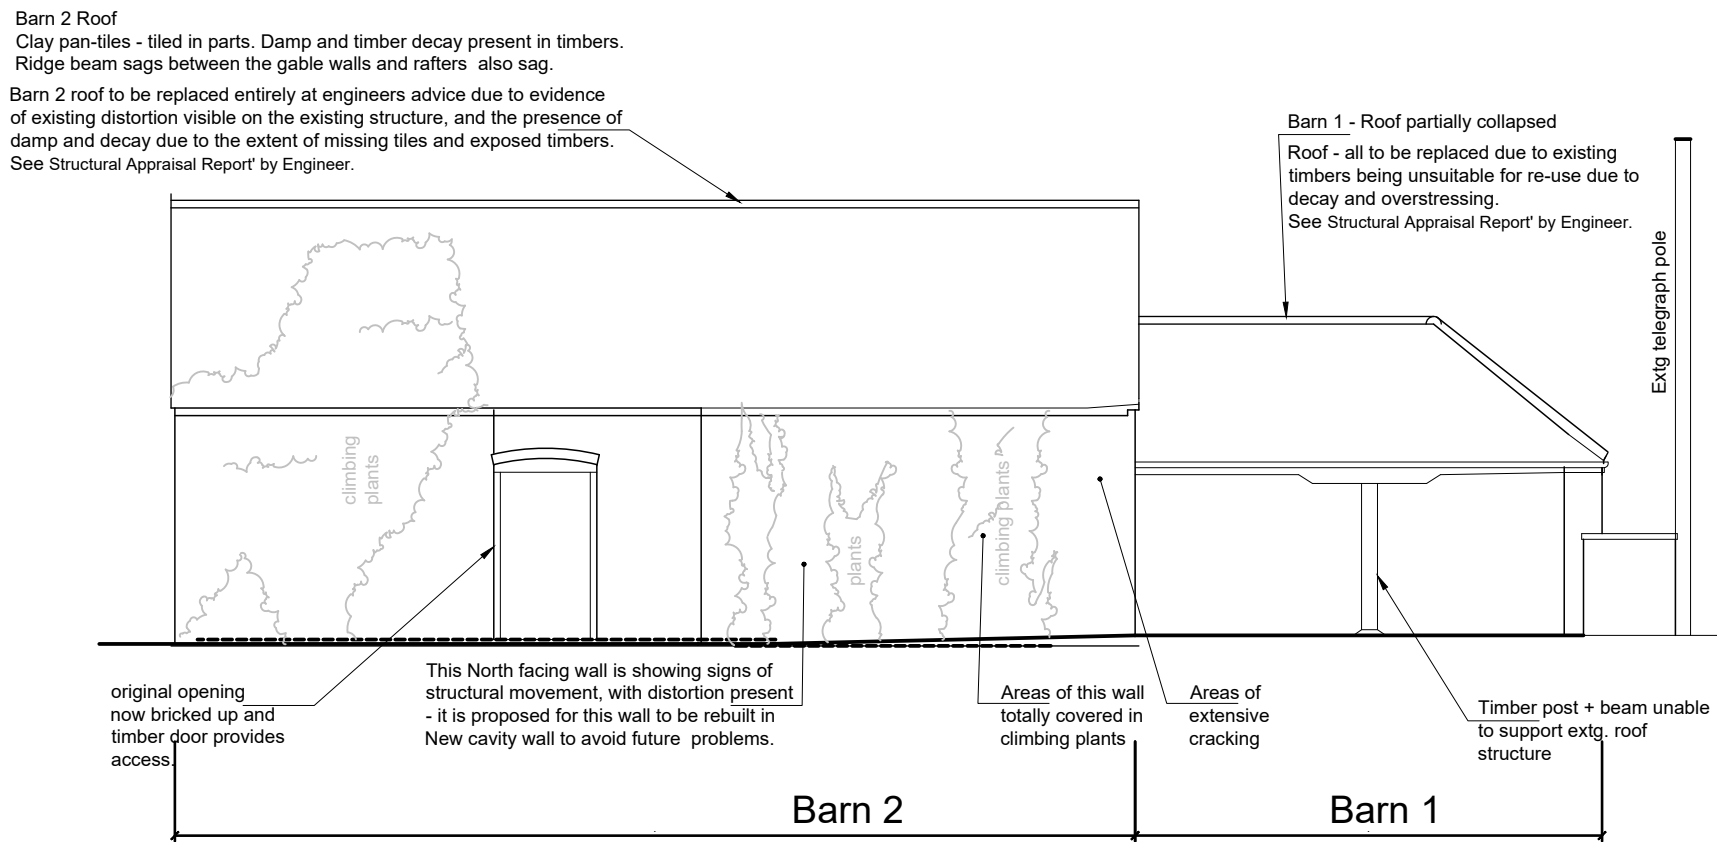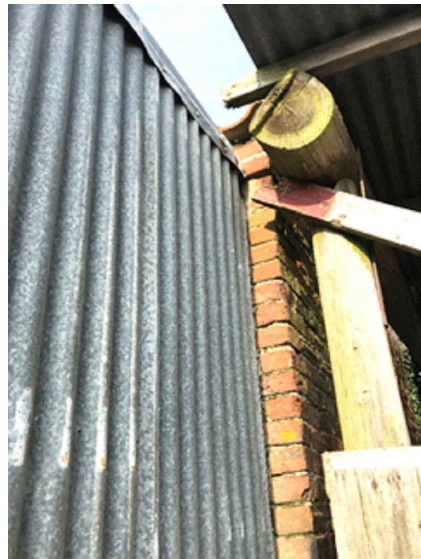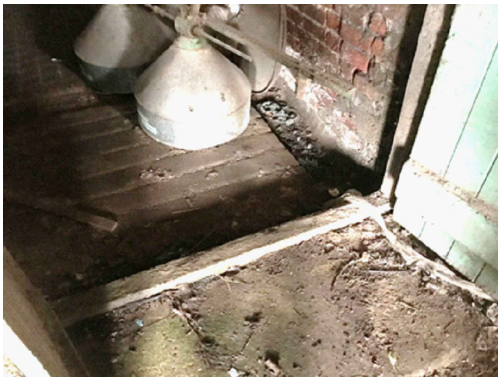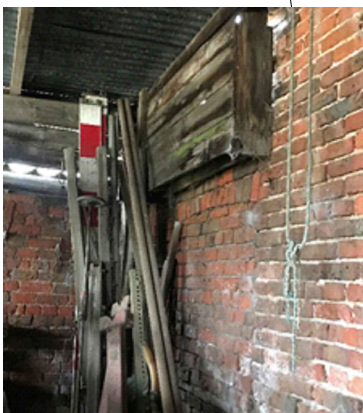

Existing North Elevation

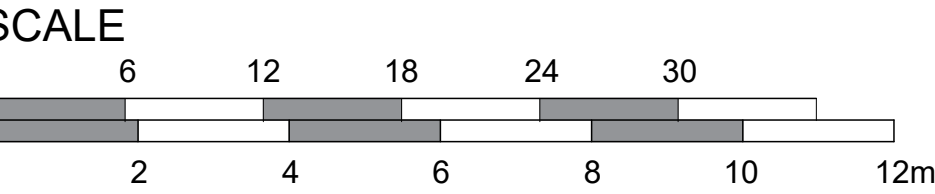

North + South Elevations
@ 1:100 scale

J M A D Architecture			
www.jennymcintee.co.uk info@jmadarch.co.uk Tel 01205 875885			
Project:	Barn Conversion	Date:	January 2021
Address:	The Laurels, Wood Lane, Quadring Eaudike, Spalding.	Scale:	1:100 A1
Client:	Mr & Mrs Clark	drawn:	OL /TW
Drawing Title:	Existing + Proposed Elevations with Notes - 1 of 2 showing structure being retained + replaced	checked:	JM
		Job No:	18156
		Dwg No:	103