



Drawing for Planning condition No 6


NOTE: Drawings to be read in conjunction with the :-
Contamination Desk Top Report
Structural Survey by Engineer
Planning Conditions, Bat Survey + Drgs 101-104

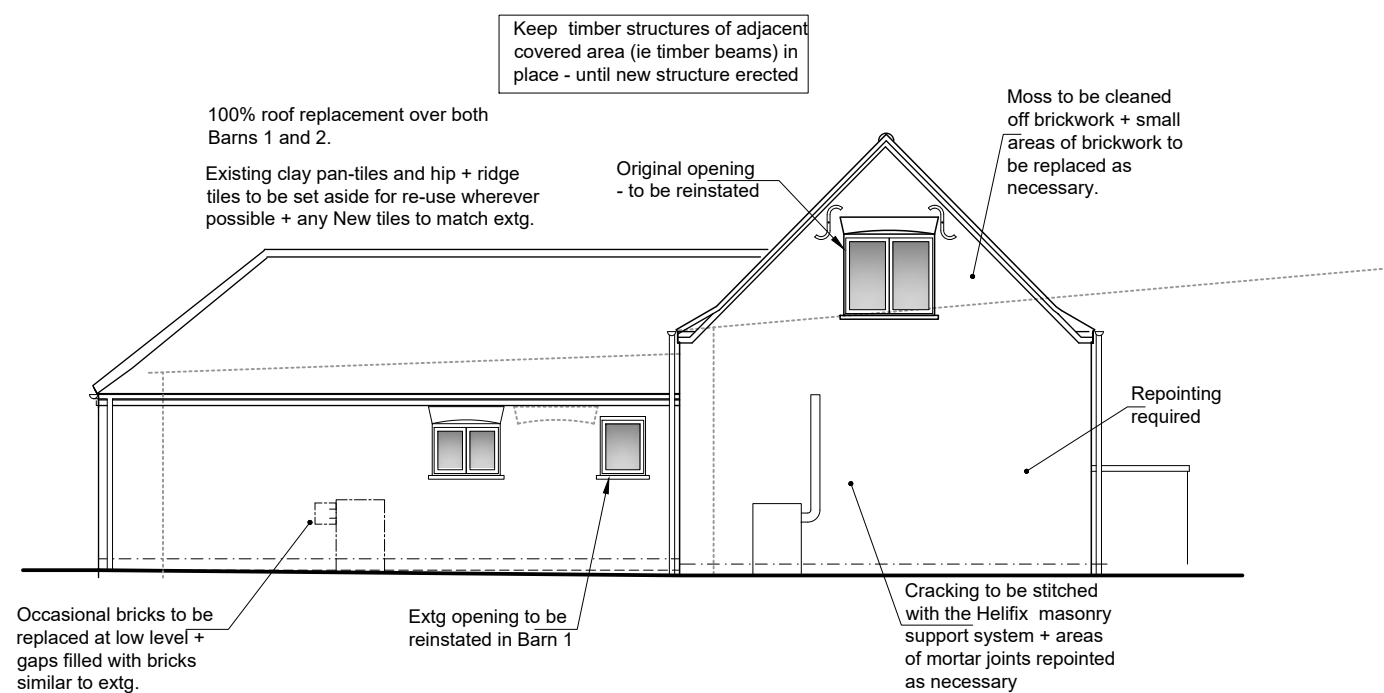


Proposed East Elevation (Side)

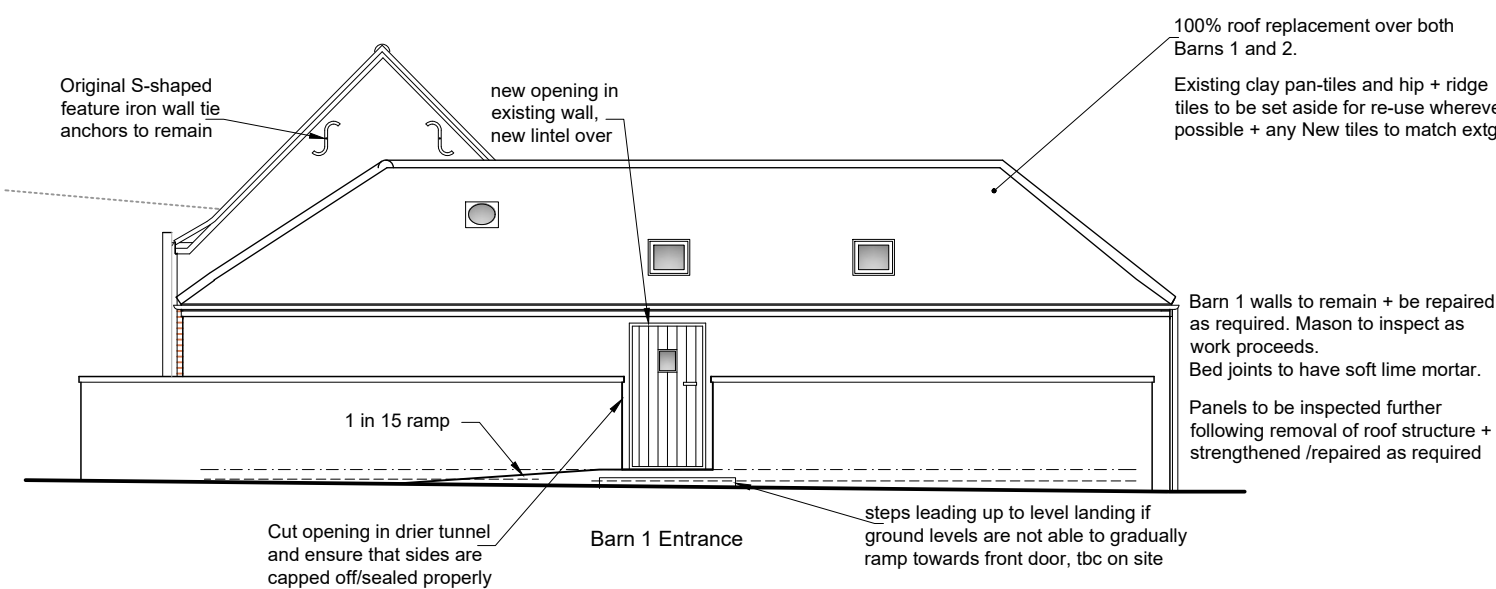

Proposed West Elevation (Side)

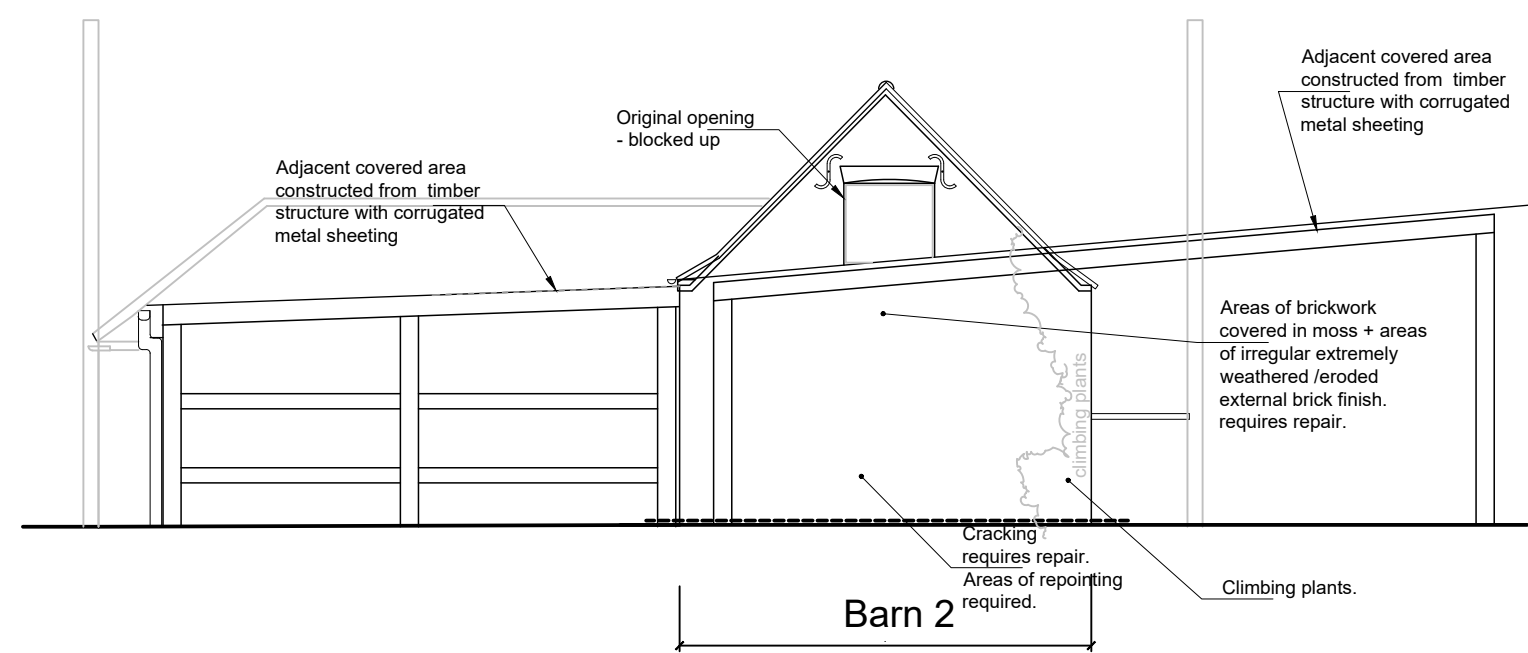


Existing East Elevation

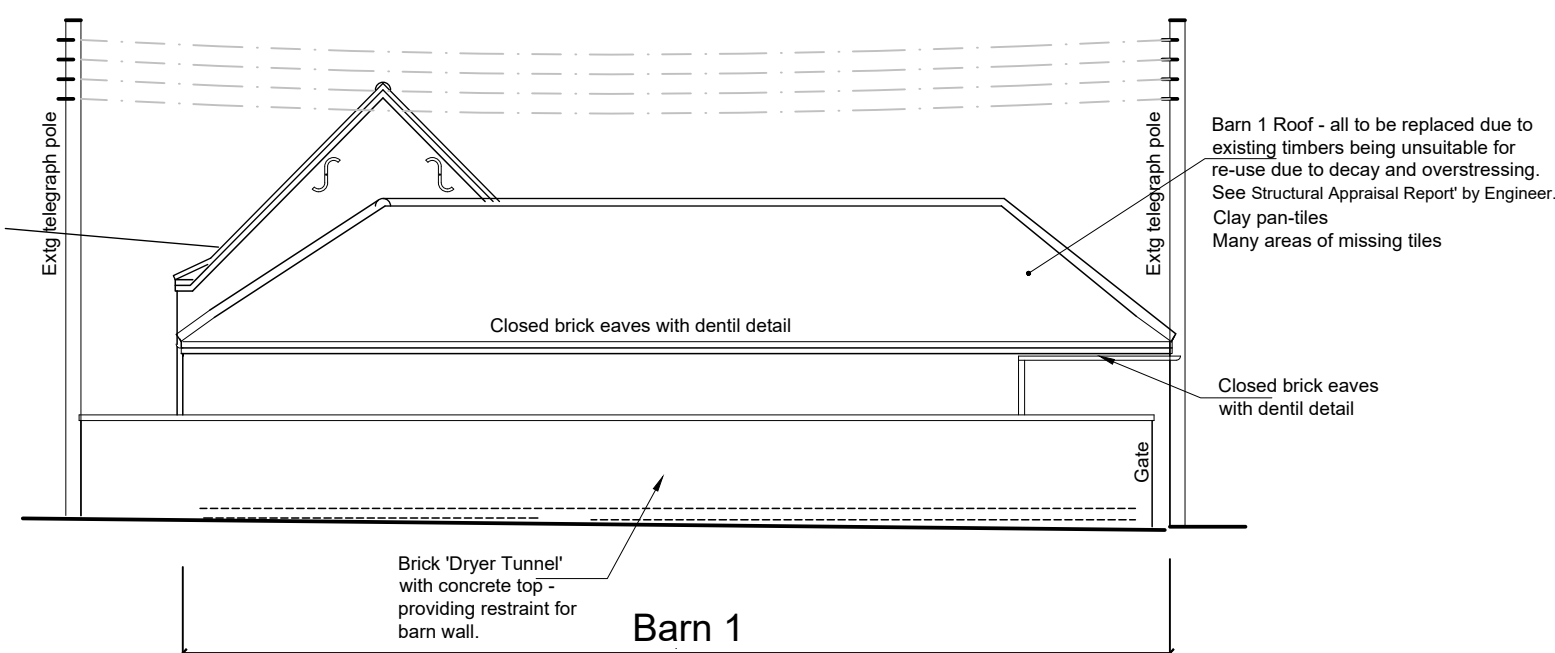

Existing West Elevation



East + West Elevations
@ 1:100 scale

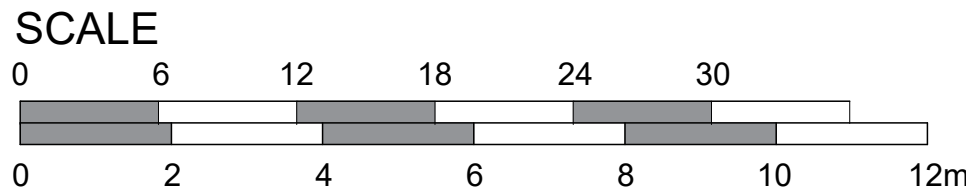

J M A D Architecture				
www.jennymcintee.co.uk info@jmadarch.co.uk Tel 01205 875885				
Project:	Barn Conversion	Date:	January 2021	
Address:	The Laurels, Wood Lane, Quadring Eaudike, Spalding.	Scale:	1:100 on A2	
		drawn:	OL /TW	checked: JM
Client:	Mr & Mrs Clark	Job No:	18156	
Drawing Title:	Existing + Proposed Elevations with Notes - 2 of 2 showing structure being retained + replaced		Dwg No:	104