


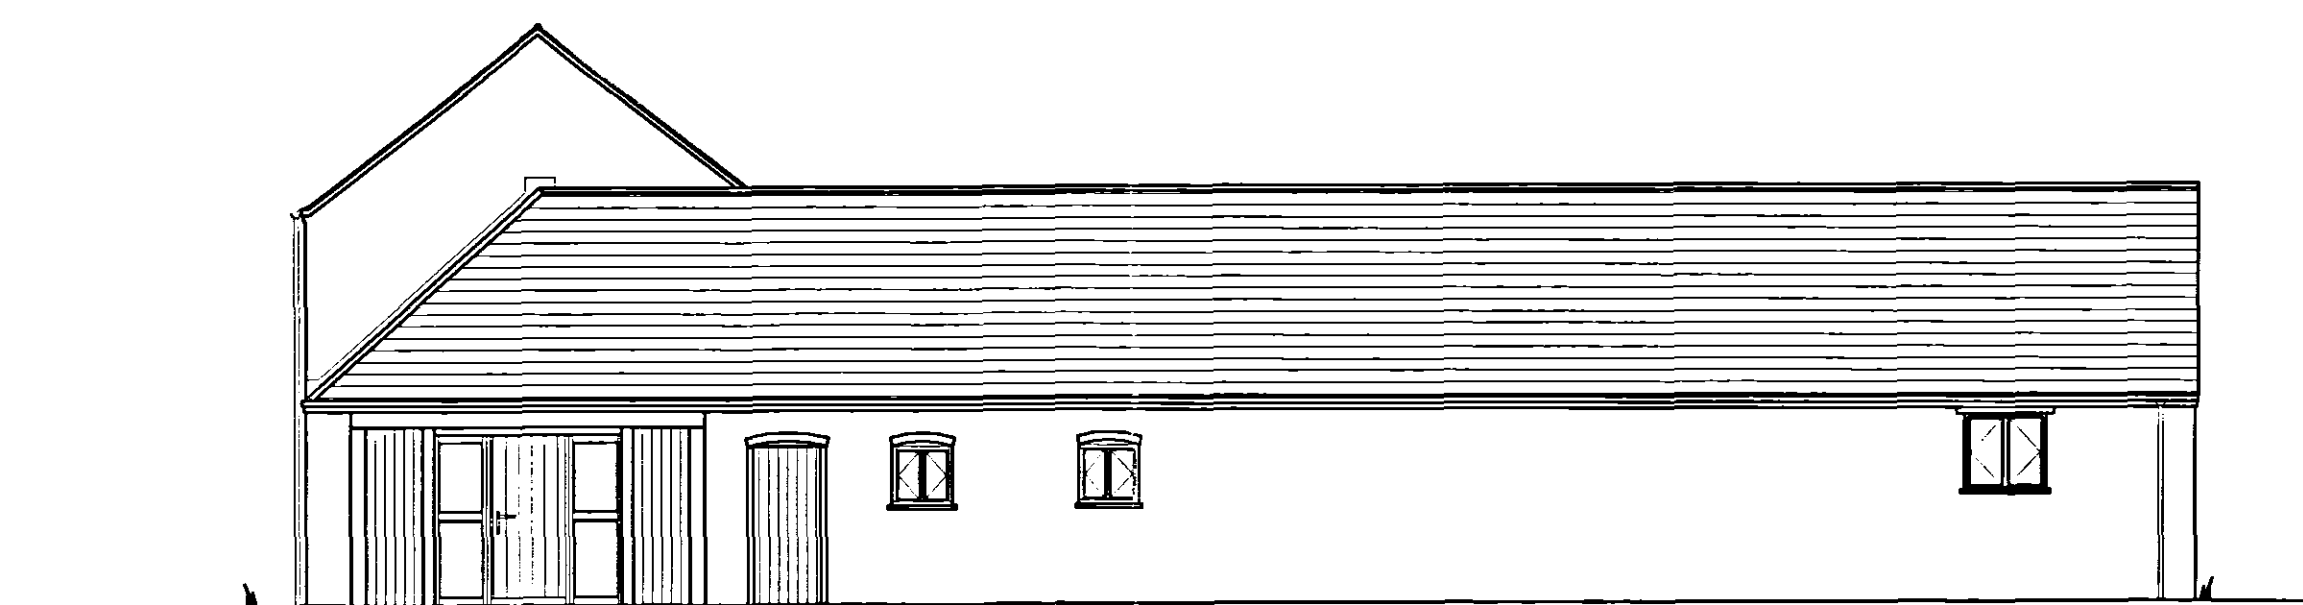

North East Elevation.




South West Elevation.




South East Elevation 1:100




North West Elevation.

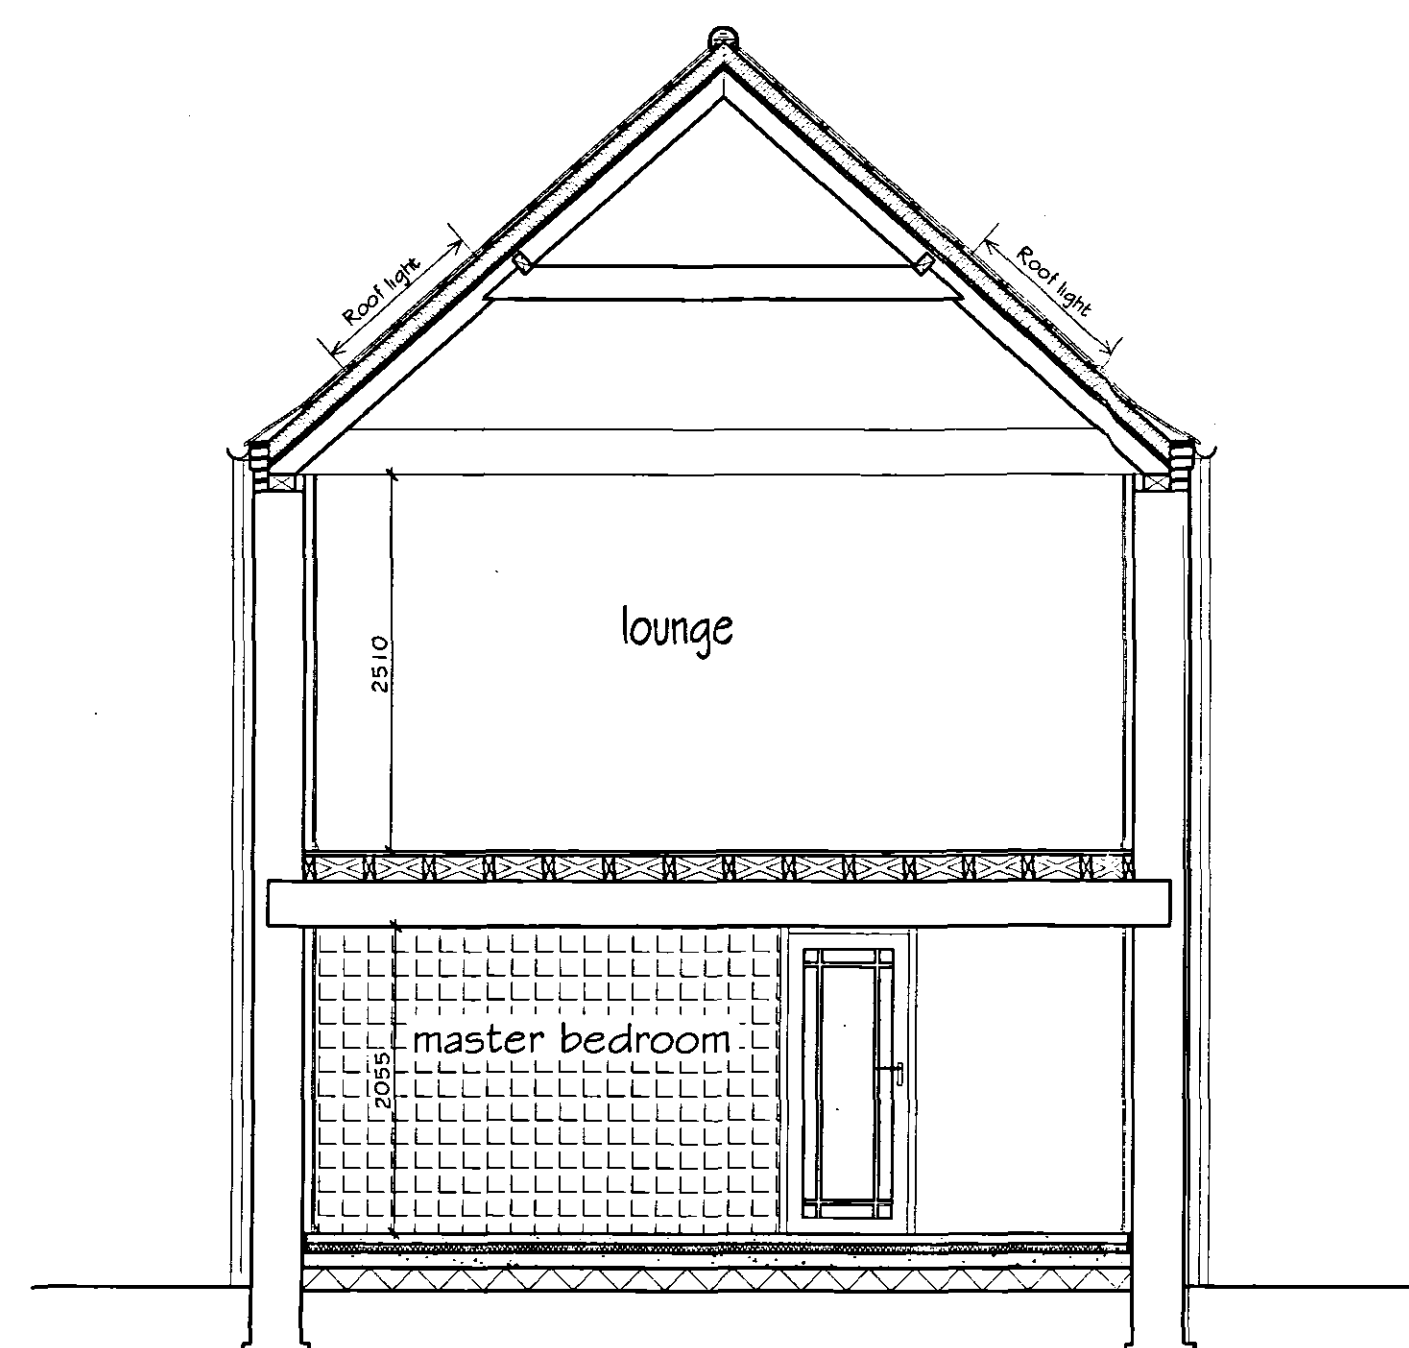

Section A-A 1:50

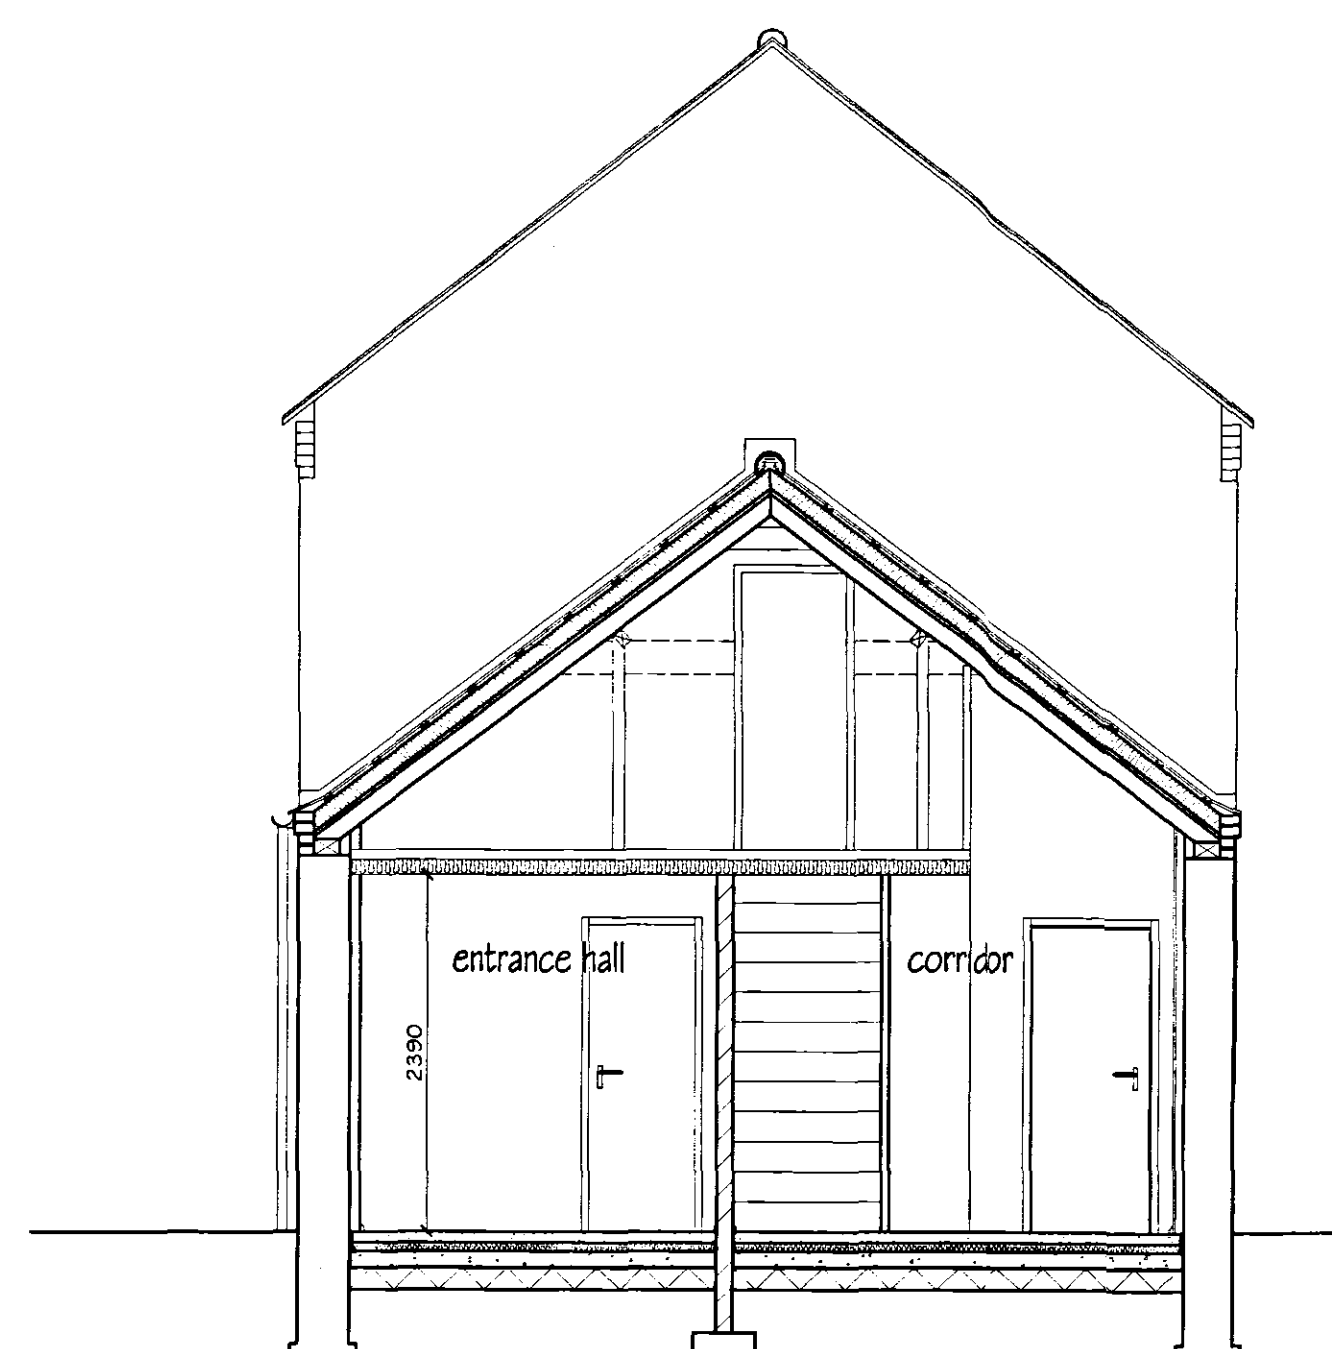

Section B-B
proposed

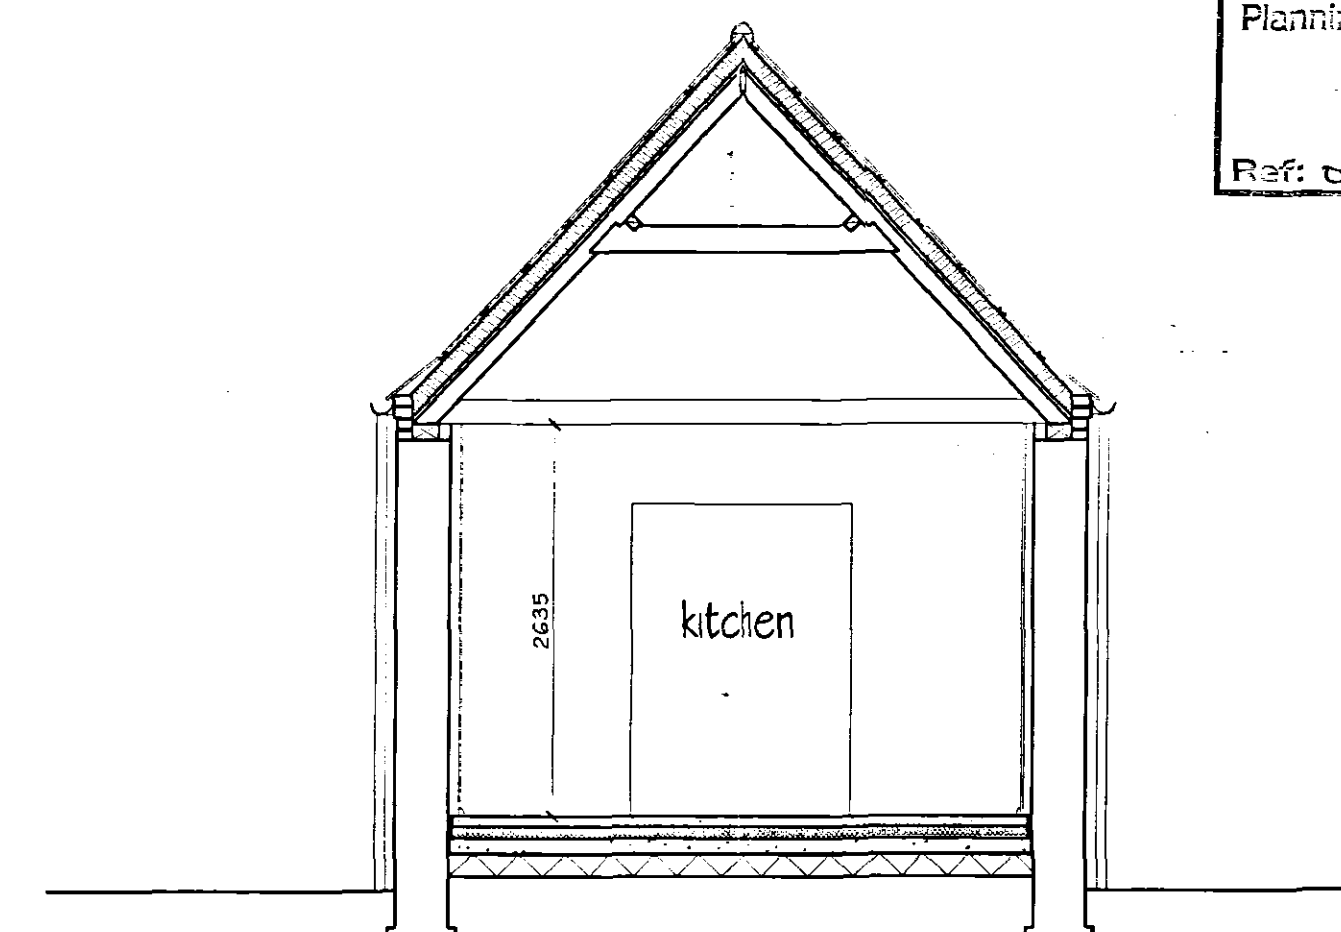

Section C-C
proposed

DETERMINED
PLAN

AMENDED PLAN

Ref. A1

Since
Planning & Development
1 JUN 2005
Ref: 0444/05

CHANGES TO EXISTING PLANS & ELEVATIONS		
ISSUE	DESCRIPTION	APPROVED DATE
PODDINGTONS		
Architectural Design Consultants		
Est. 1969		
Unit 7, The Flaxmill, Flaxmill Lane, Pinchbeck, Spalding, Lincs.		
PE11 3XQ Tel: (01775) 720868 Fax: (01775) 720877		
Client: Mr. & Mrs. P. Ellis.		
Project: Proposed Barn Conversion.		
Quadring Fen, Spalding.		
Drawing: Plans and Sections as proposed		
Drawn: J.C.P.	Scale: 1:50	Date: Nov. 04
DWG. No. 3214 - 003		SSUE.