




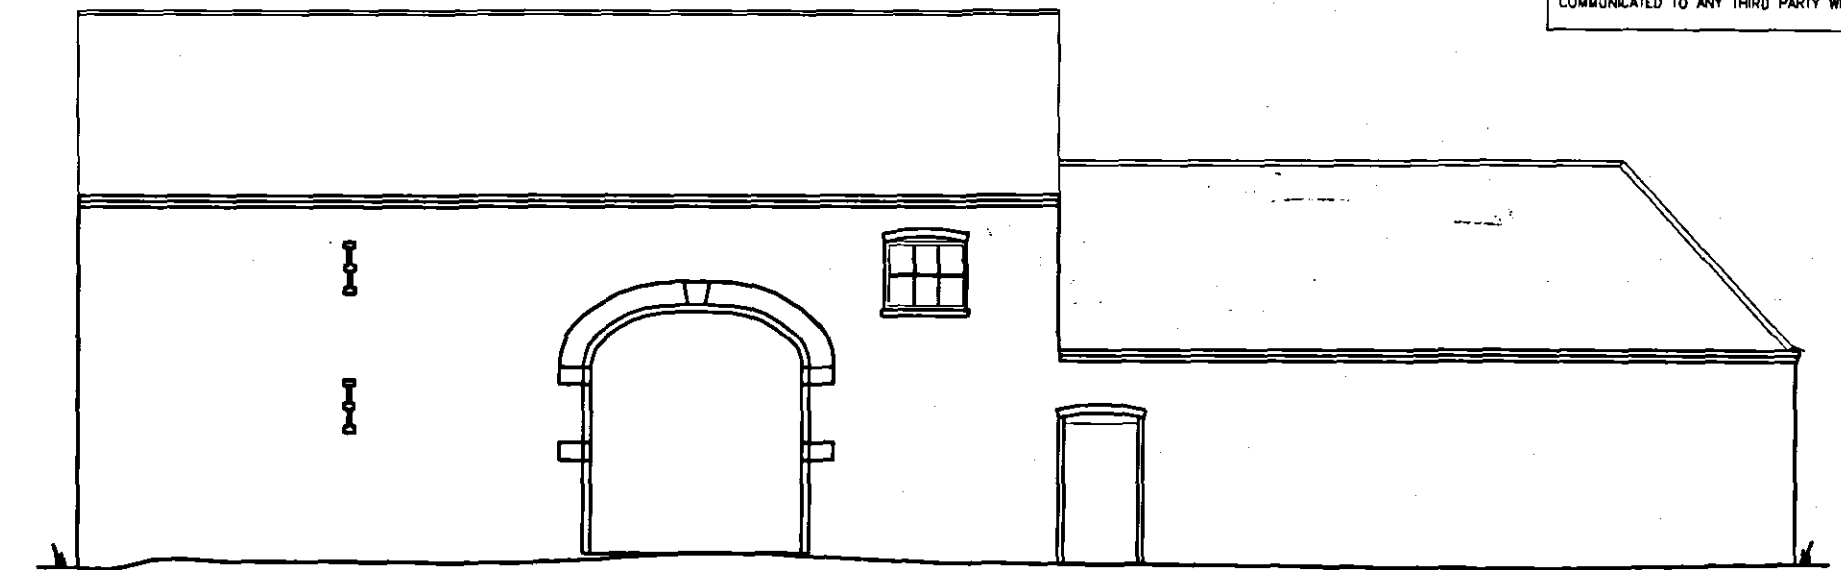


South East Elevation.

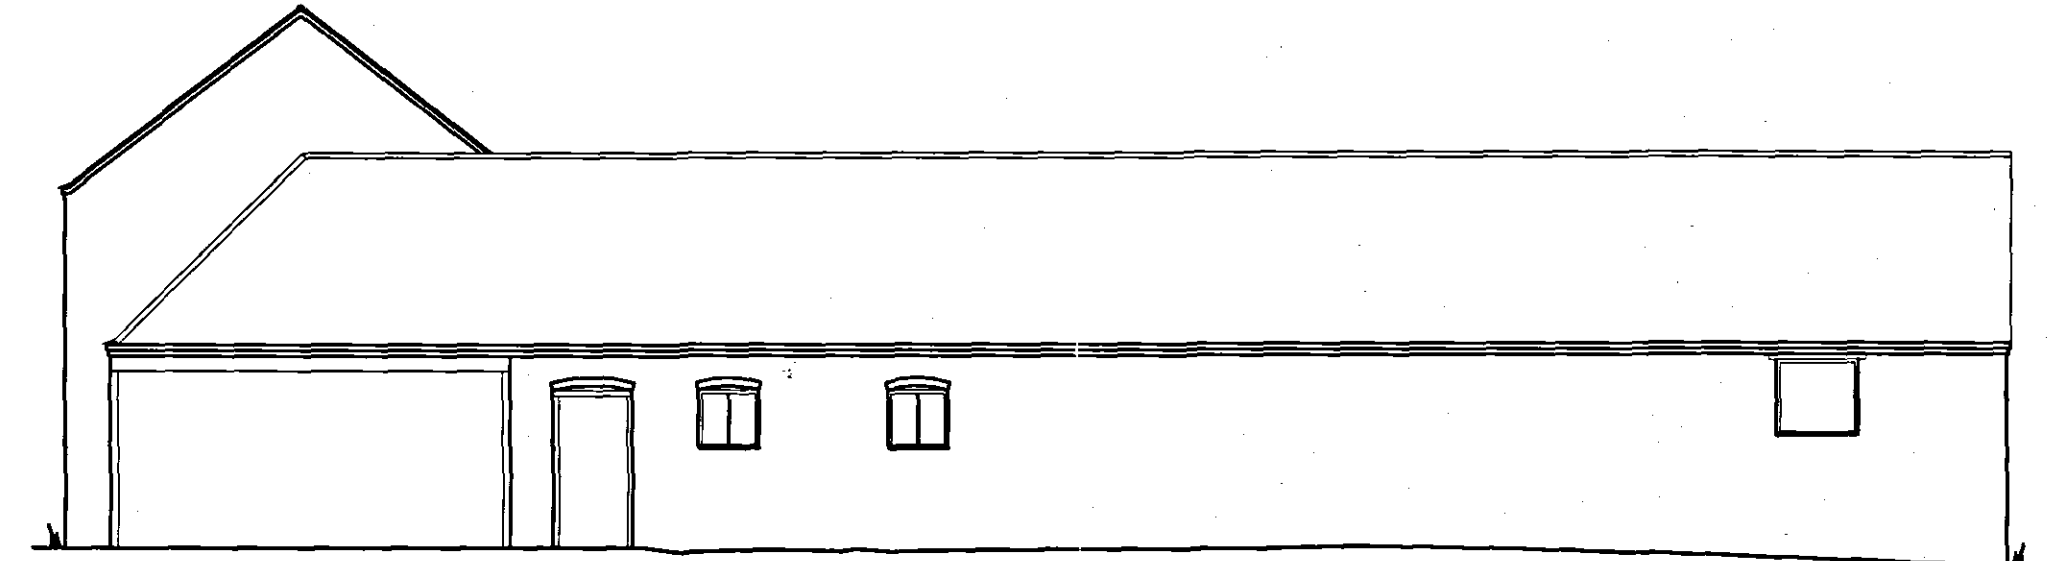


North East Elevation.

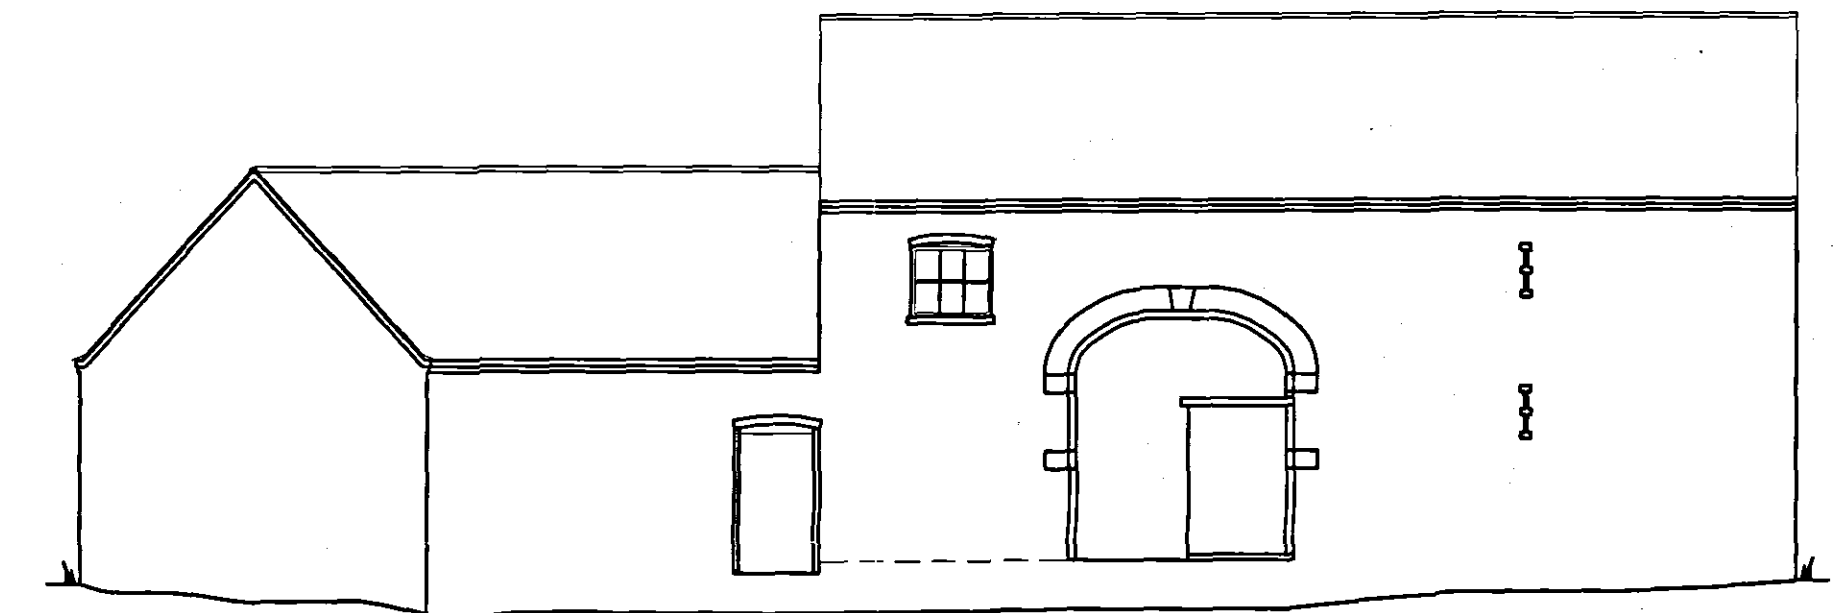


North West Elevation.

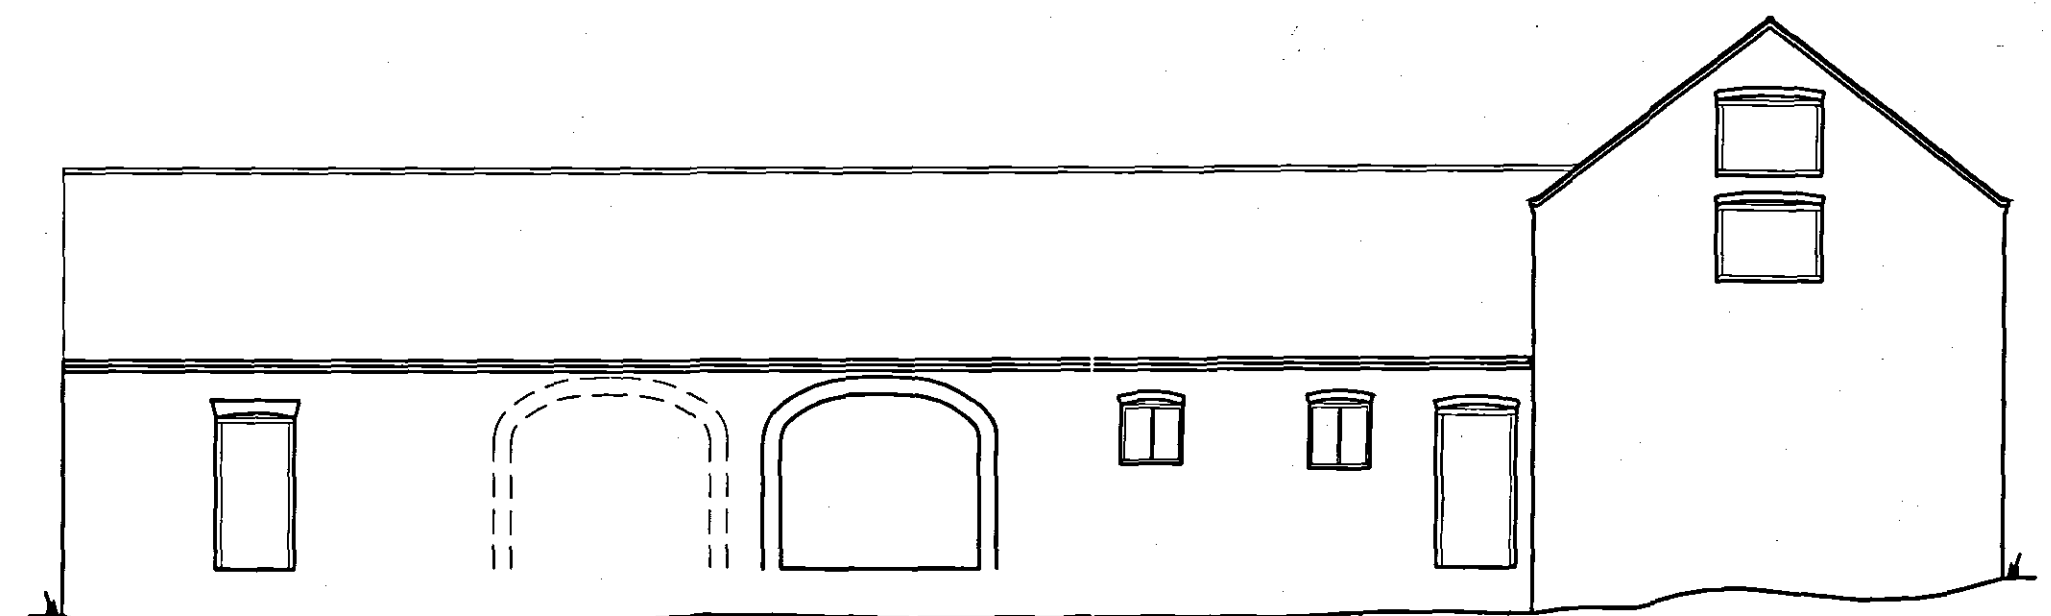

South West Elevation.

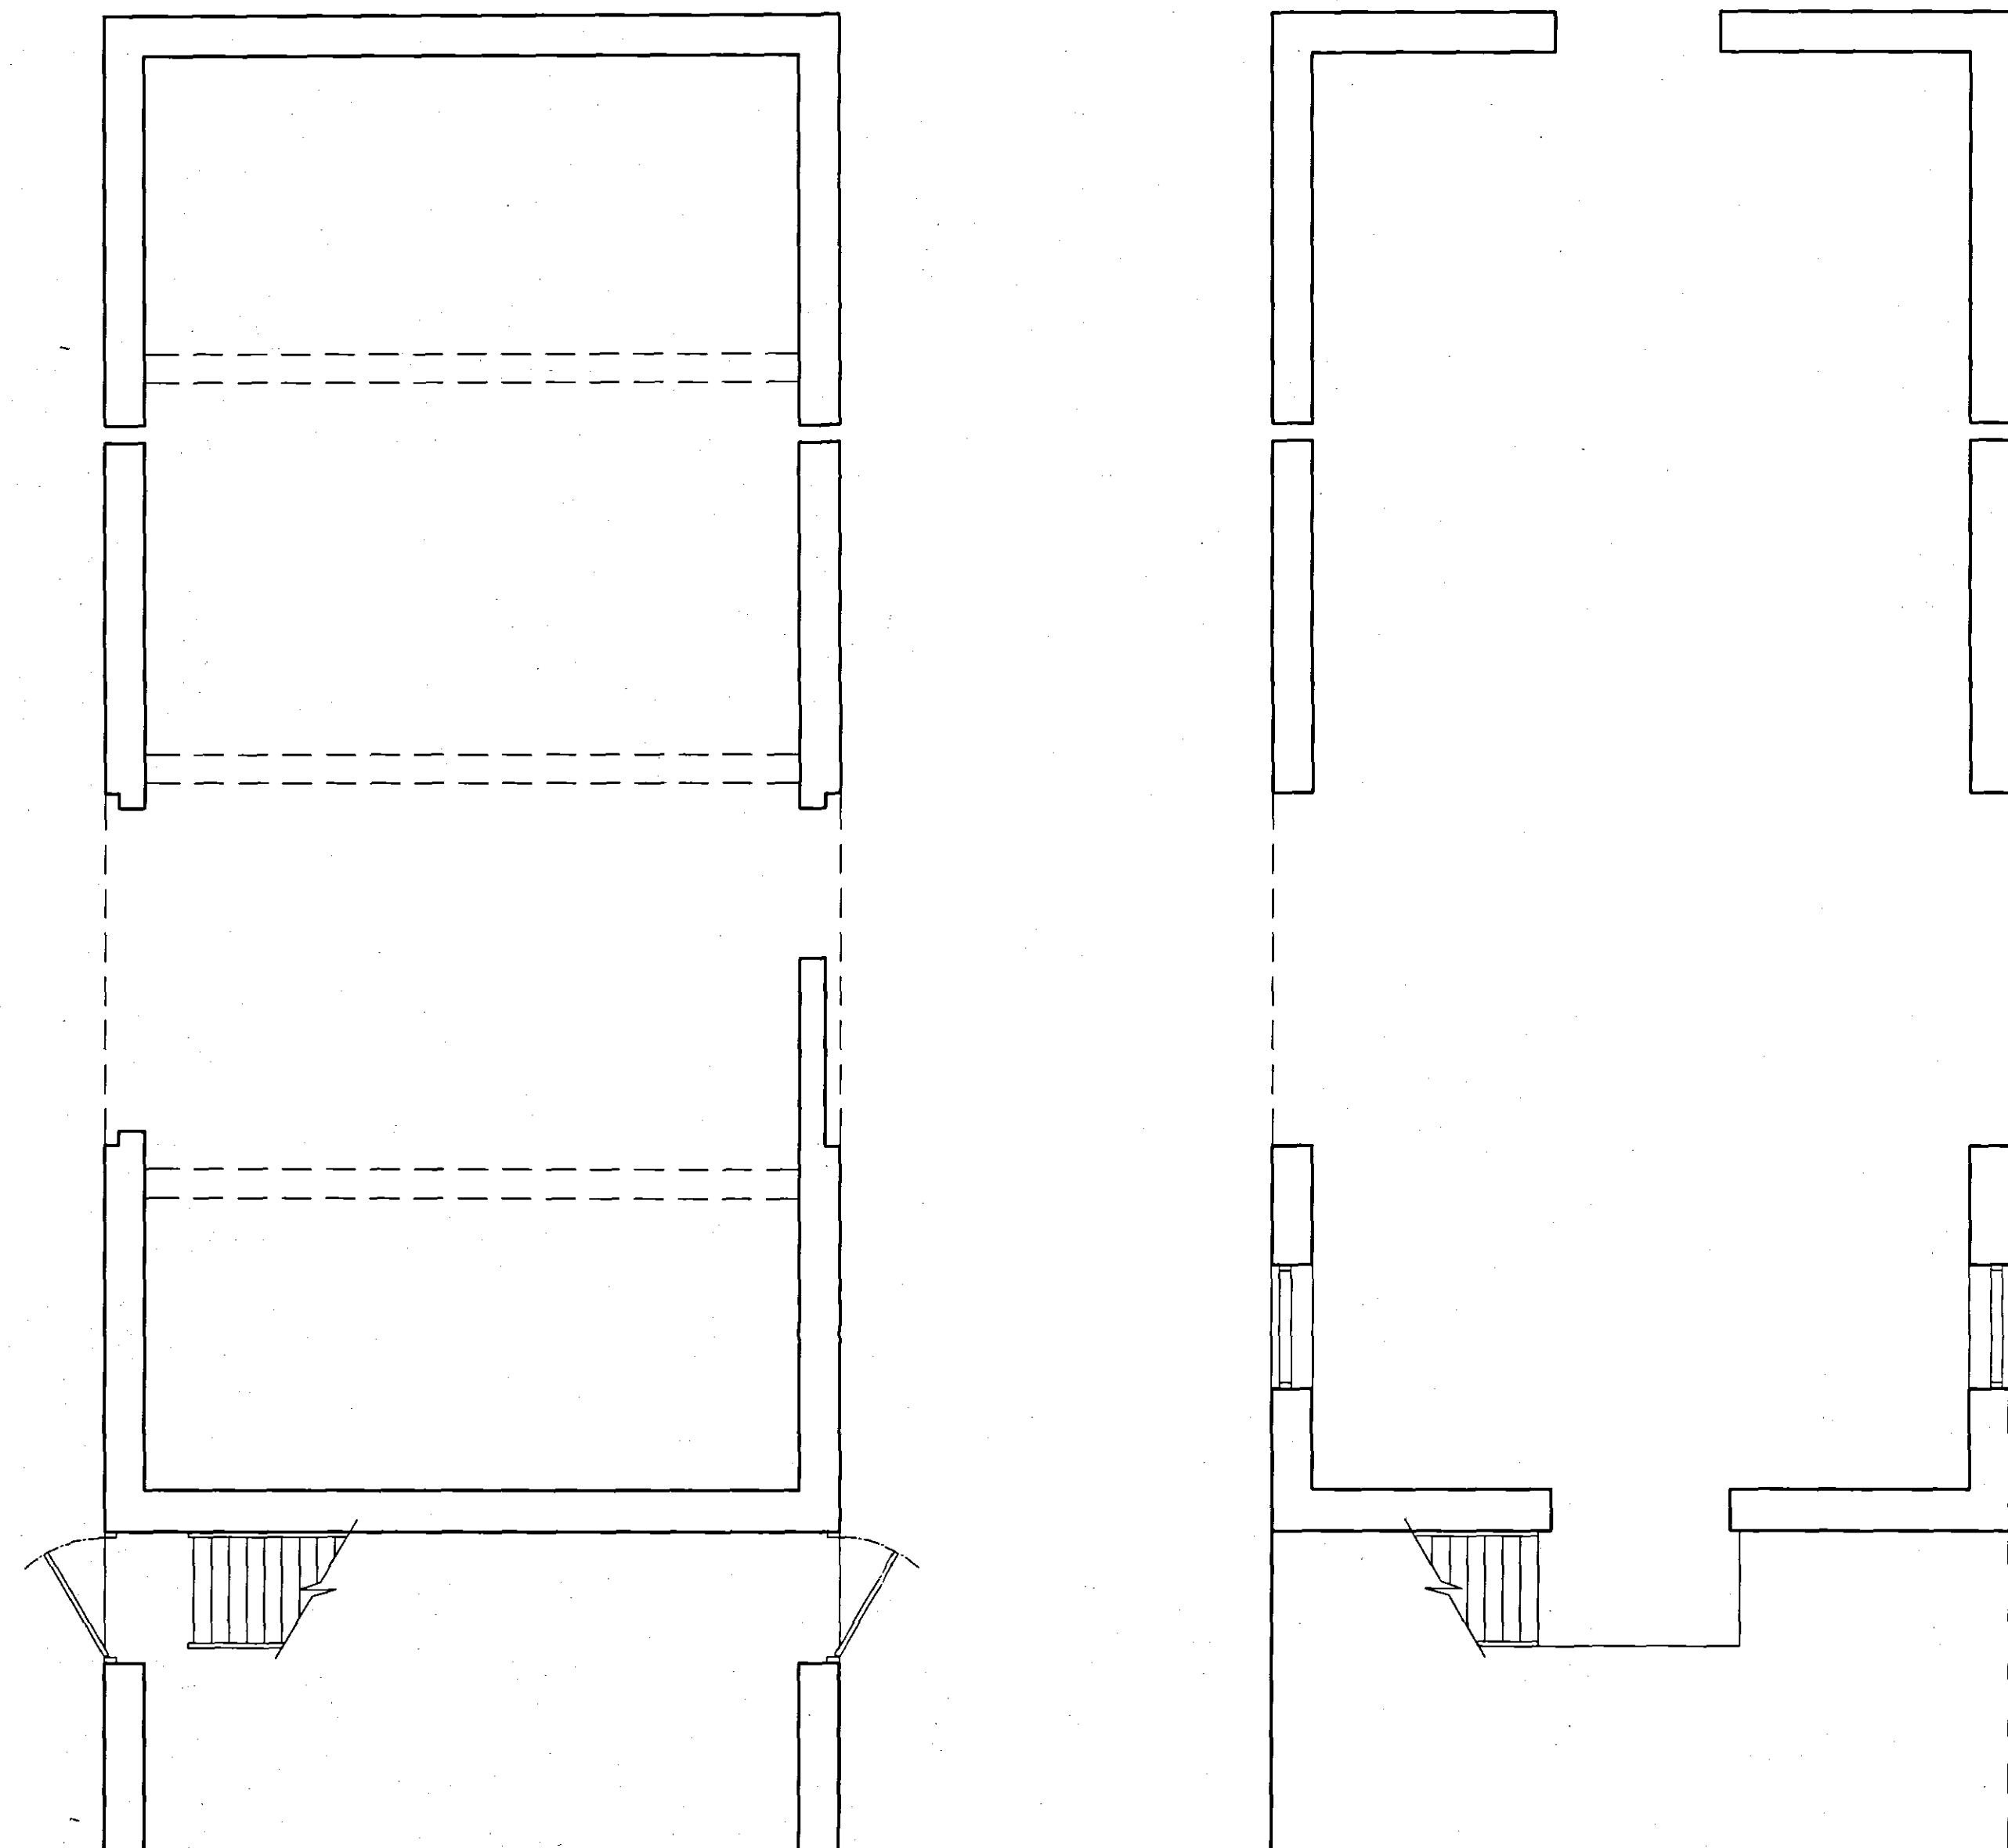

First Floor Plan.

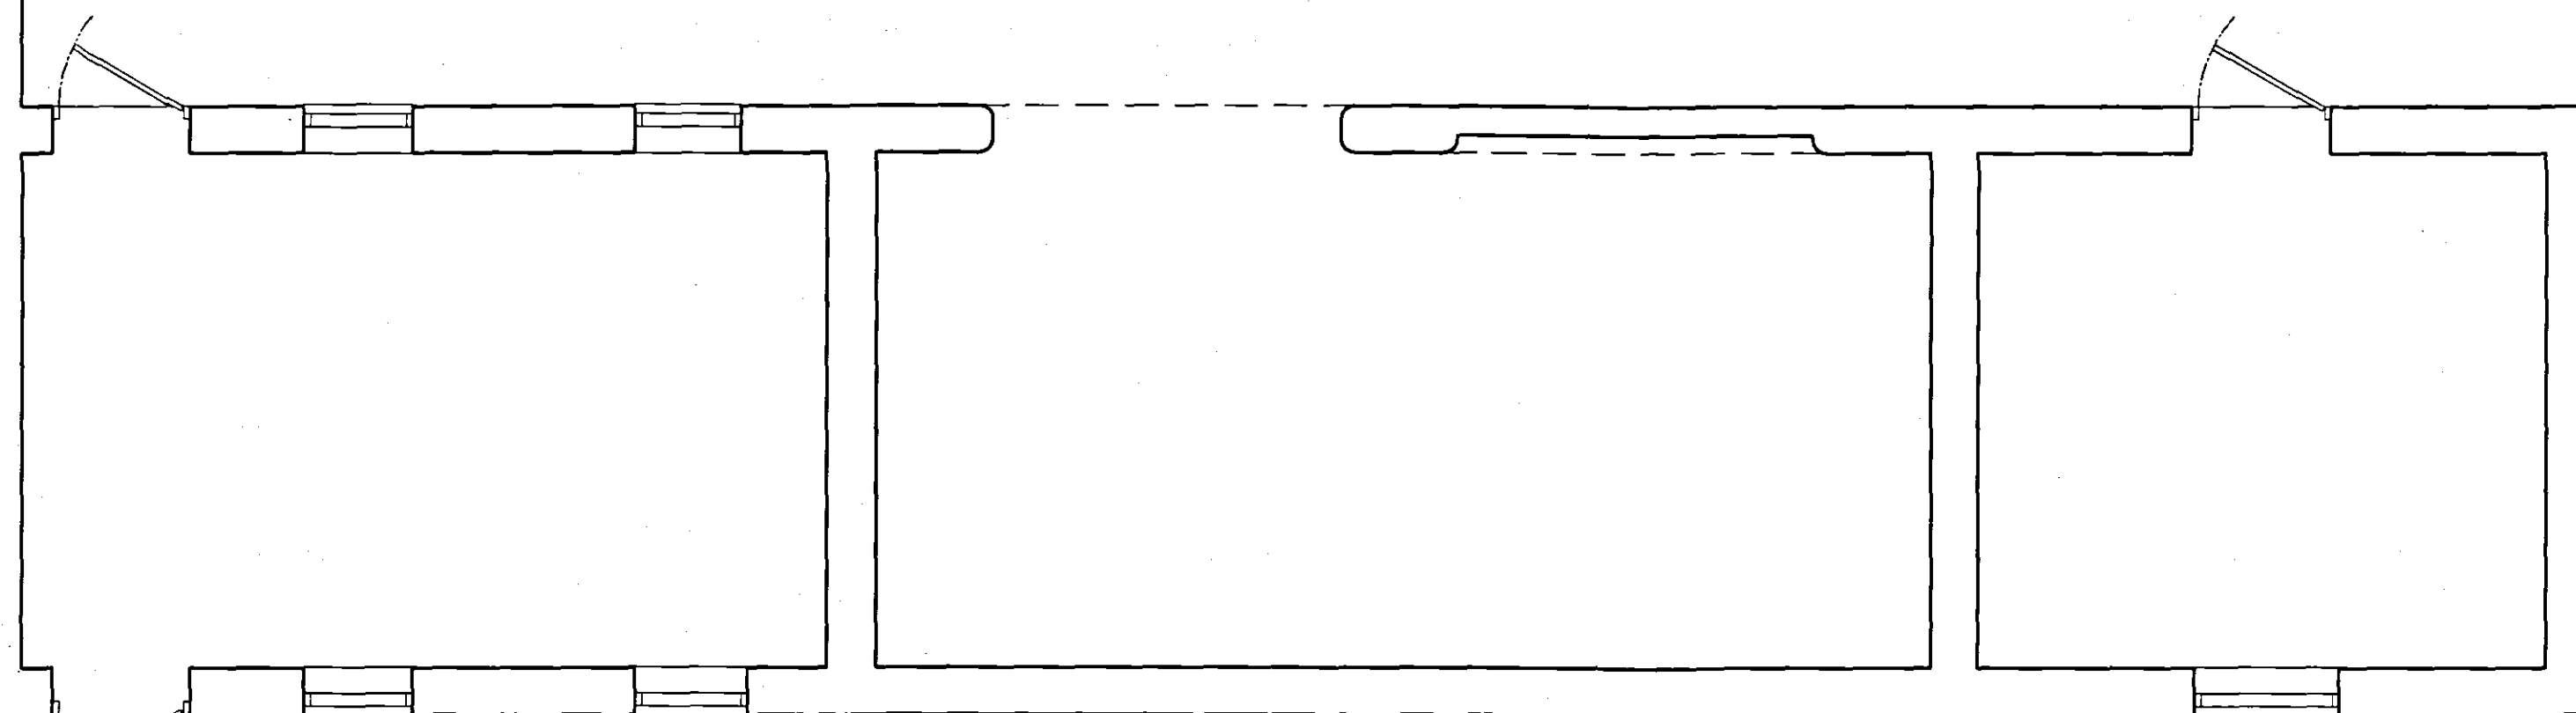

Ground Floor Plan.

SUPERSEDED

SHCC
Planning & Development
31 MAR 2005
Ref: 0444105

ISSUE	DESCRIPTION	APPR'd	DATE
PODDINGTONS Architectural Design Consultants Est. 1969 Unit 7, The Fluxmill, Fluxmill Lane, Pinchbeck, Spalding, Lincs. PE11 3XQ Tel. (01775) 720666 Fax. (01775) 720677			
Client.	Mr. & Mrs. P. Ellis.		
Project.	Proposed Barn Conversion. Quadrant Fen, Spalding.		
Drawing.	Plans and Elevations as Existing		
Drawn.	Scale.	Date.	Checked. Approved.
J.C.P.	1:50	Nov. 04	
DWG. No.	3214 - 004		ISSUE.