



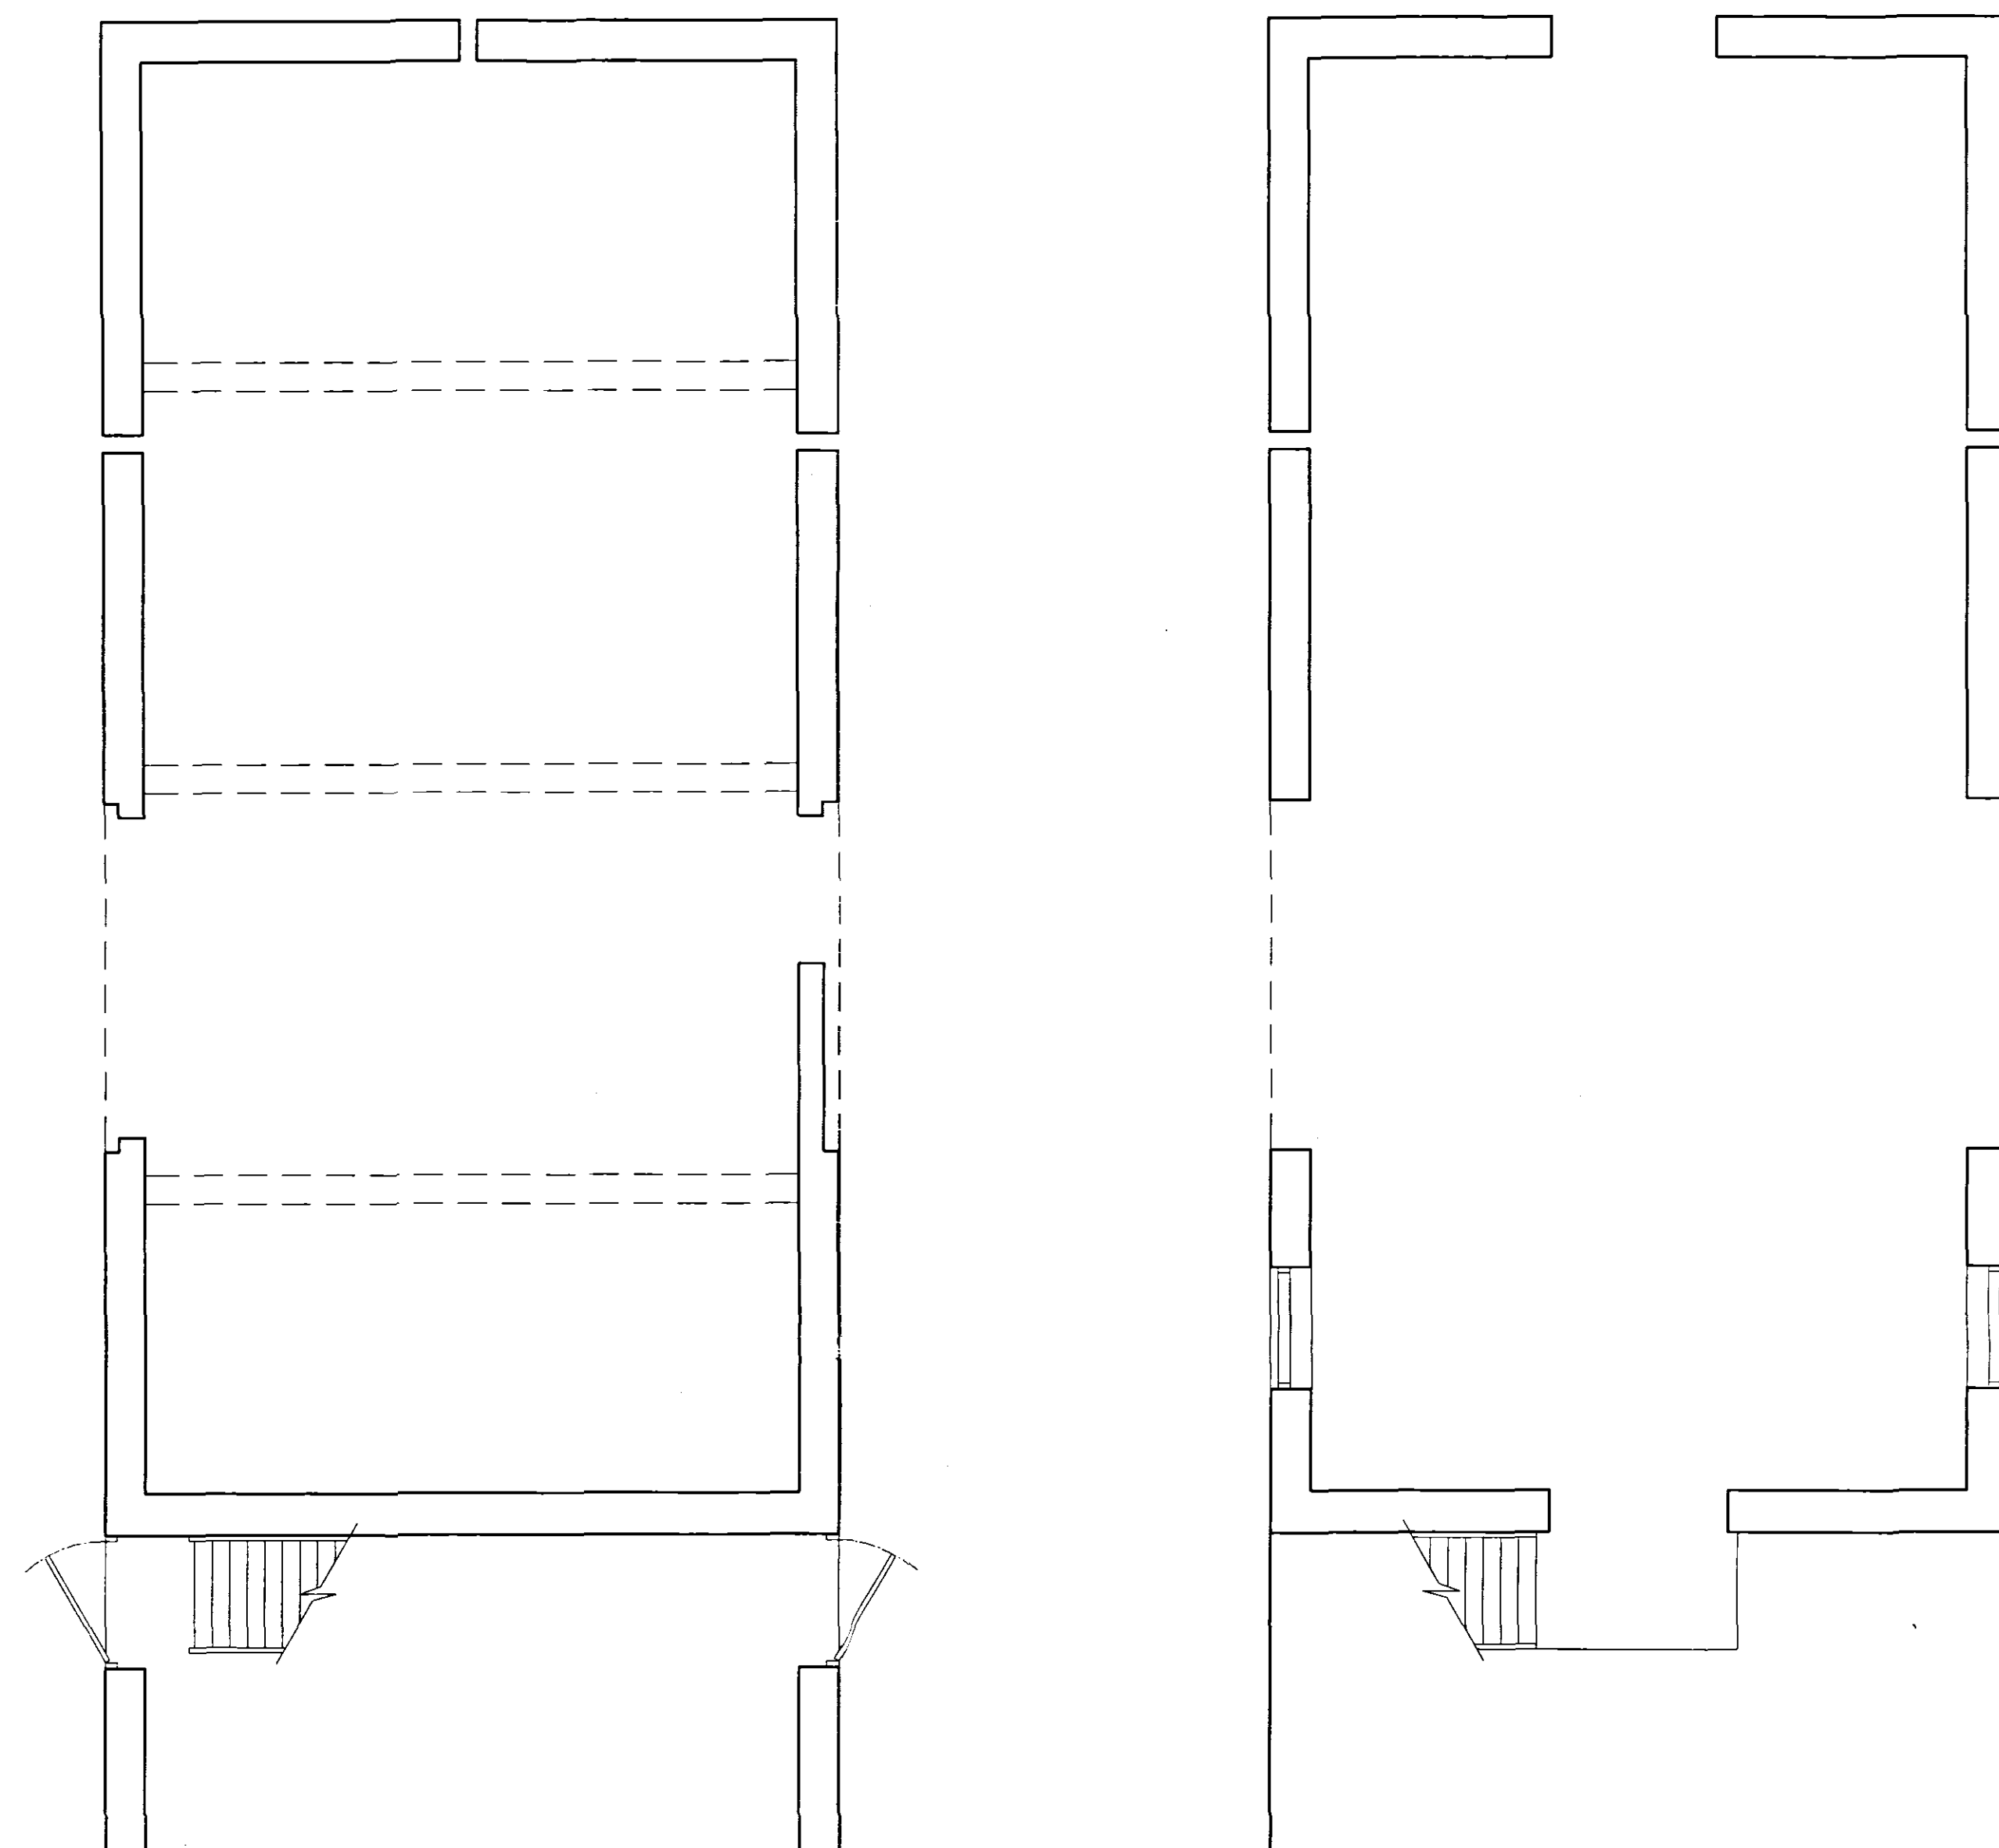


First Floor Plan.

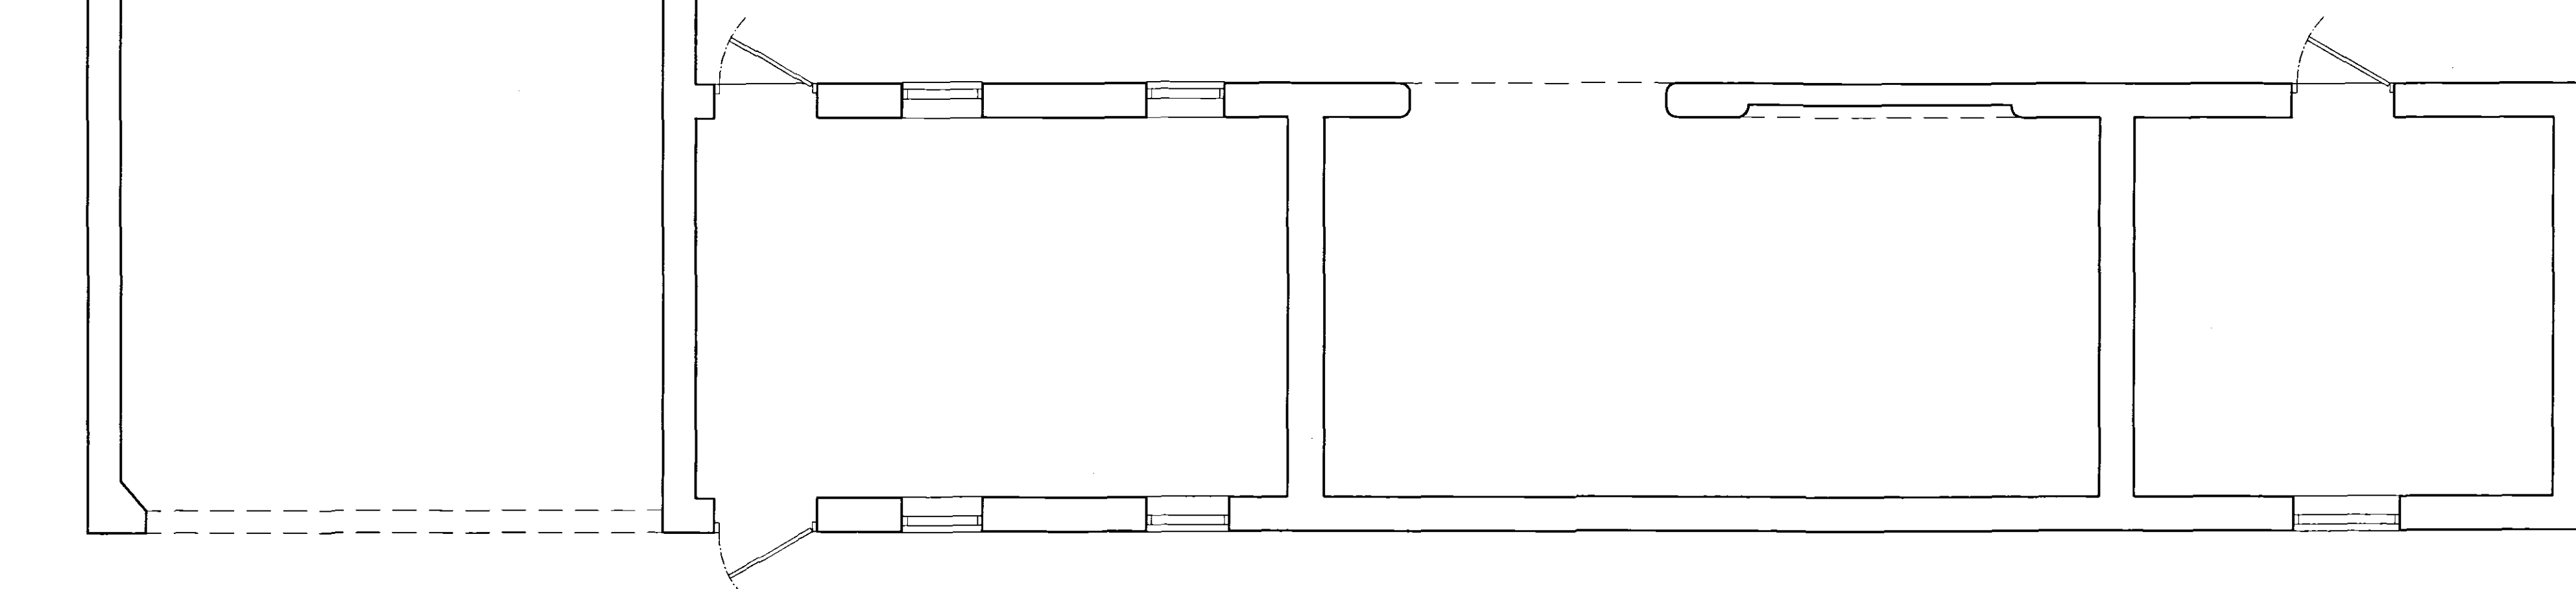


Ground Floor Plan.




South East Elevation.

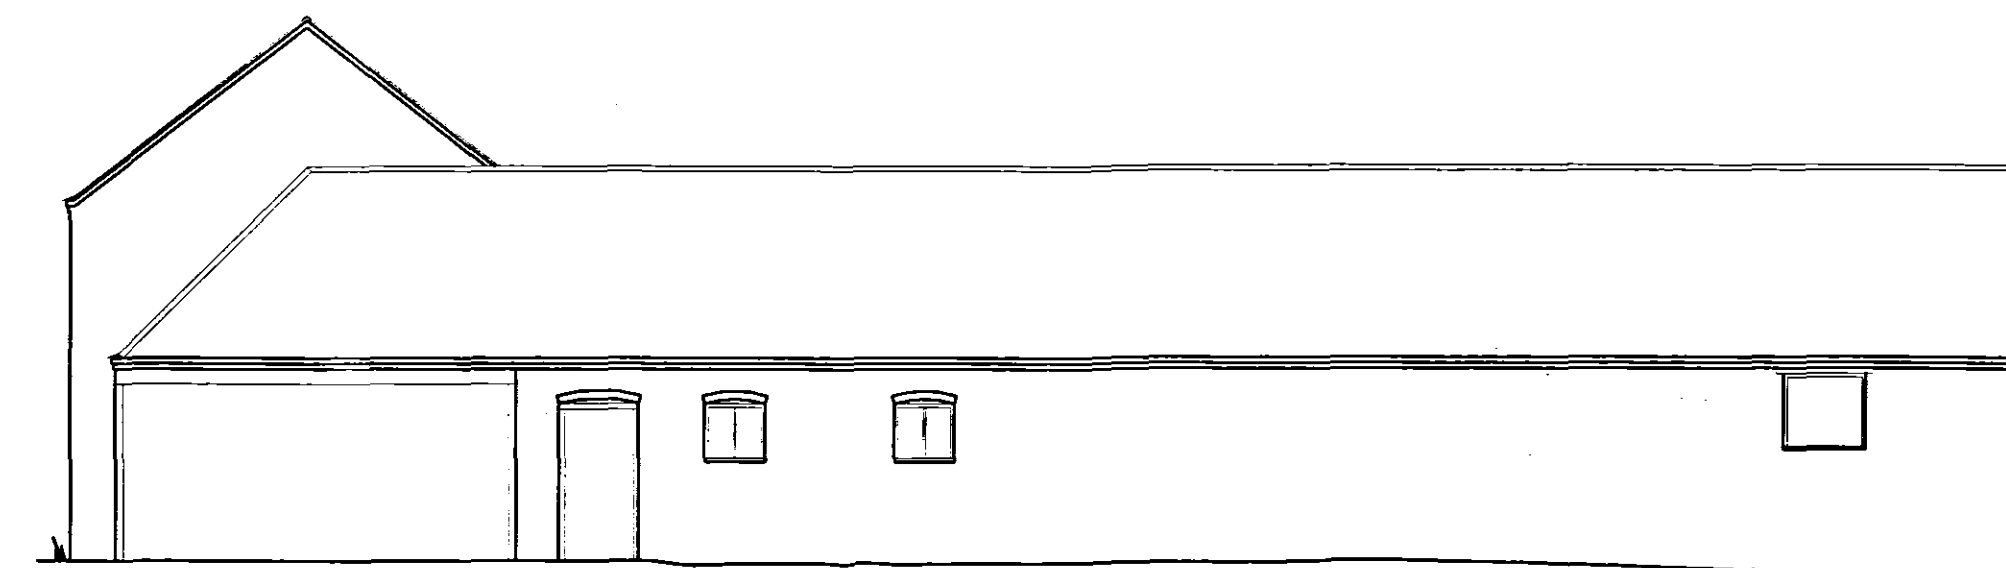

North East Elevation.

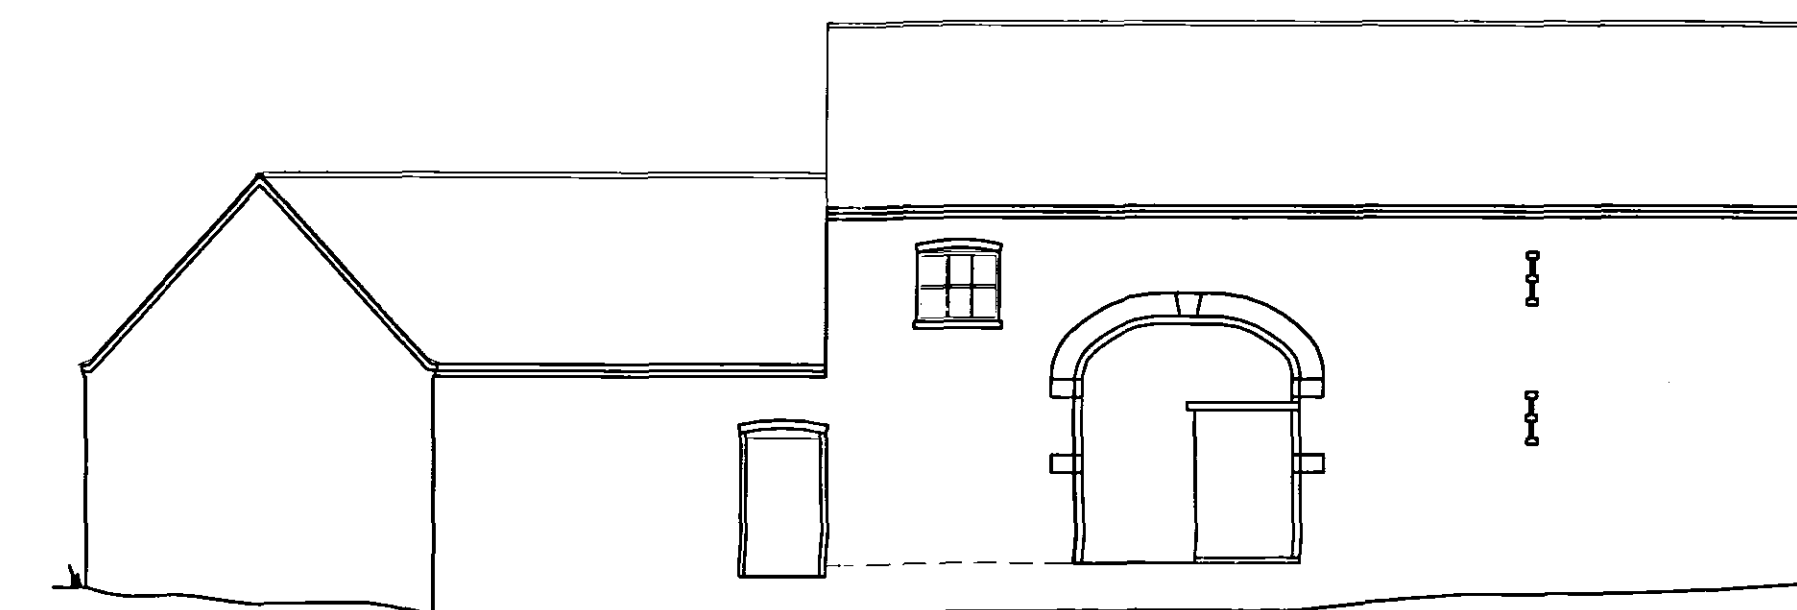

North West Elevation.

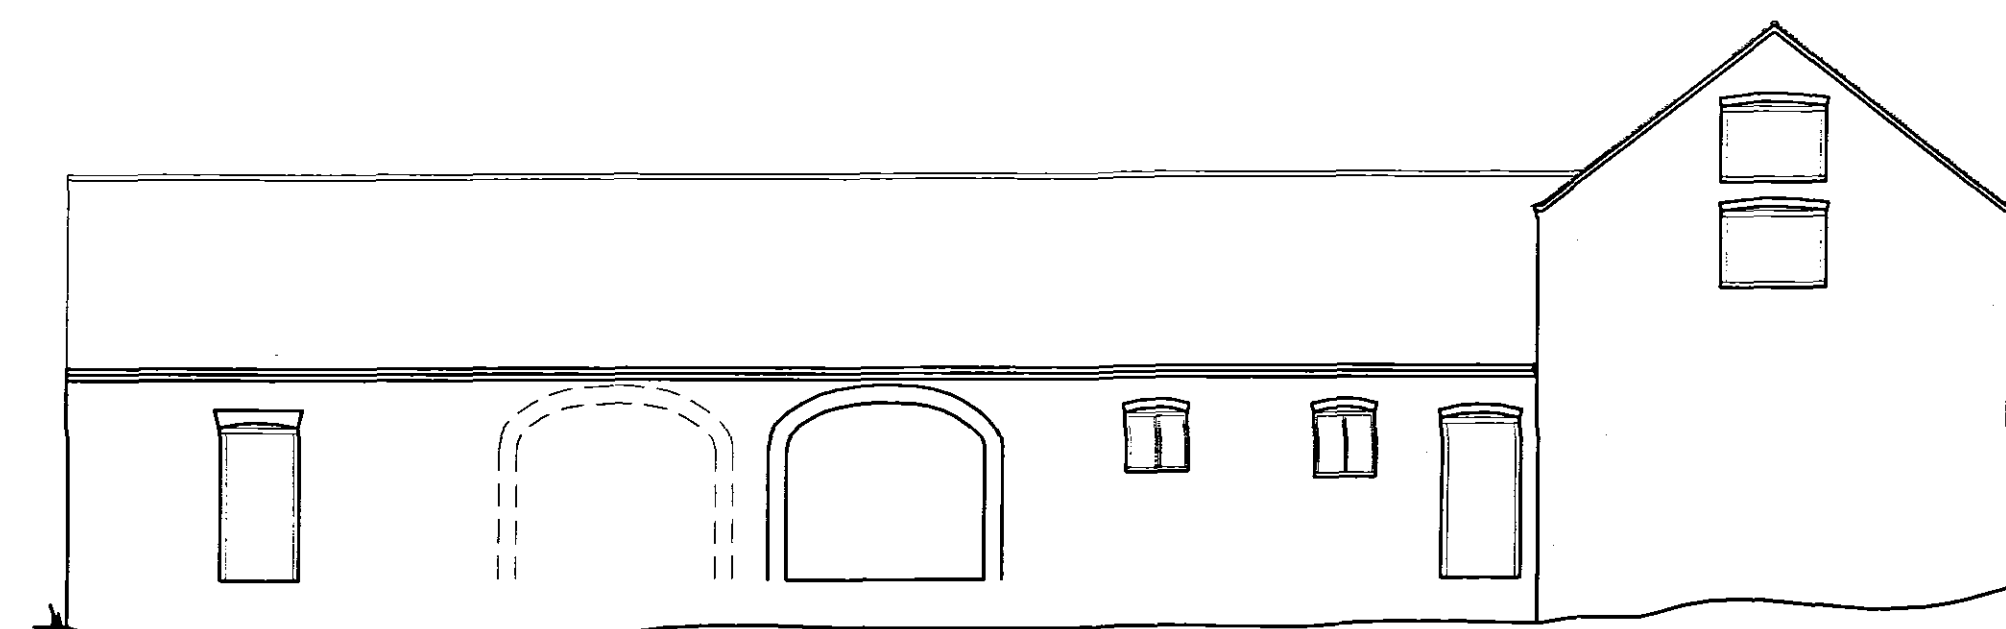

South West Elevation.

AMENDED PLAN
Ref. A1

SHDC
Planning & Development
1 JUN 2005
Ref: 0444/05

DETERMINE
PLAN

ISSUE	DESCRIPTION	DATE
1	PODDINGTONS Architectural Design Consultants Est. 1969 Unit 7, The Flaxmill, Flaxmill Lane, Pinchbeck, Spalding, Lincs. PE11 3XQ Tel. (01775) 720868 Fax. (01775) 720877	
Client.	Mr. & Mrs. P. Ellis.	
Project.	Proposed Barn Conversion. Quadrant Fen, Spalding.	
Drawing.	Plans and Elevations as Existing	
Drawn. J.C.P.	Scale. 1:50	Date. Nov. 04
DWG. No. 3214 - 001	ISSUE.	