



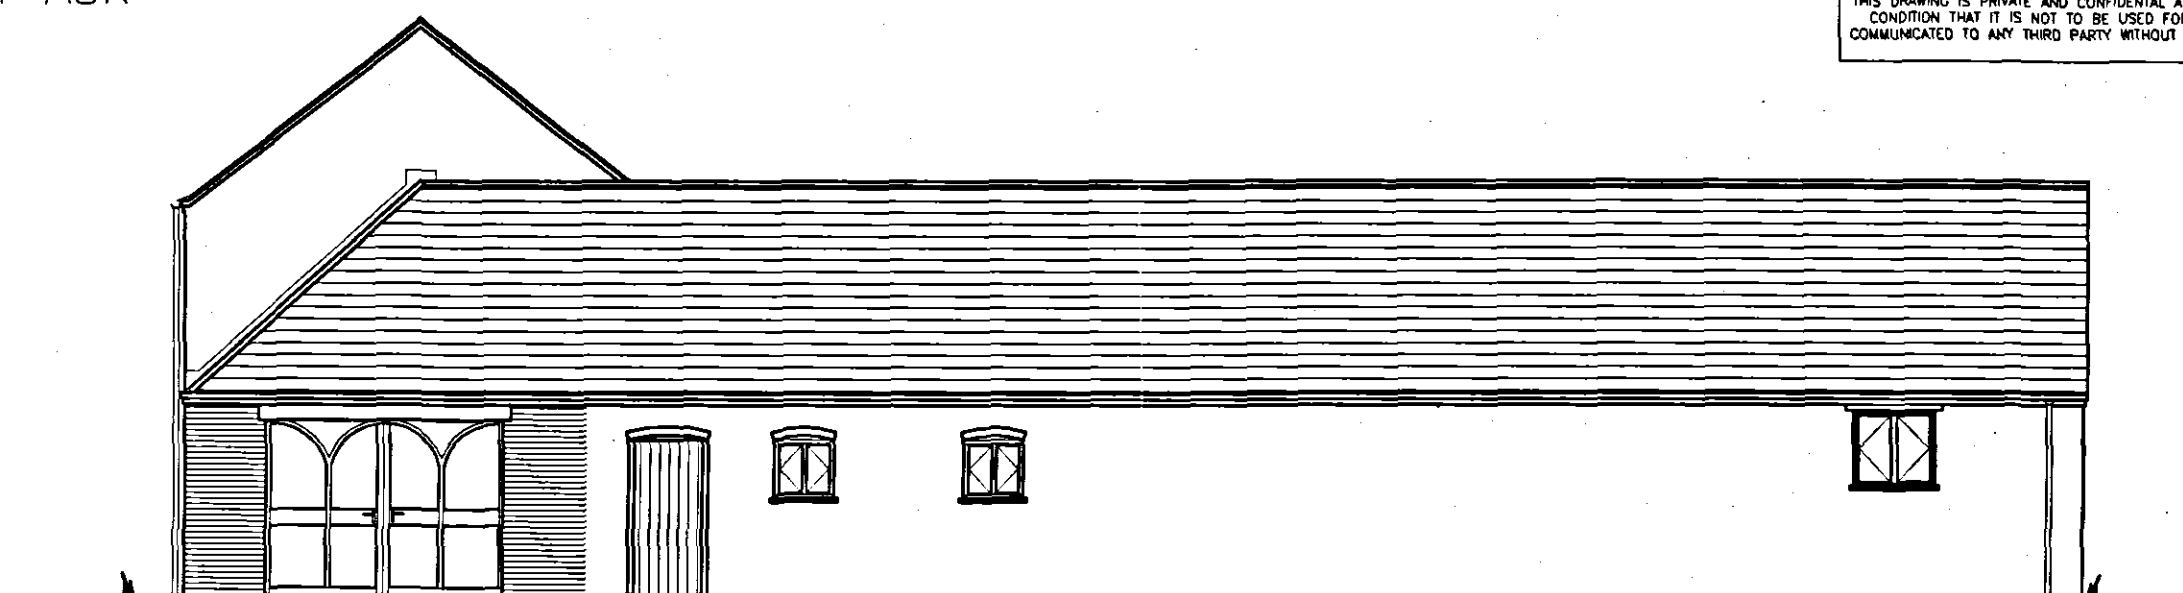


North East Elevation.

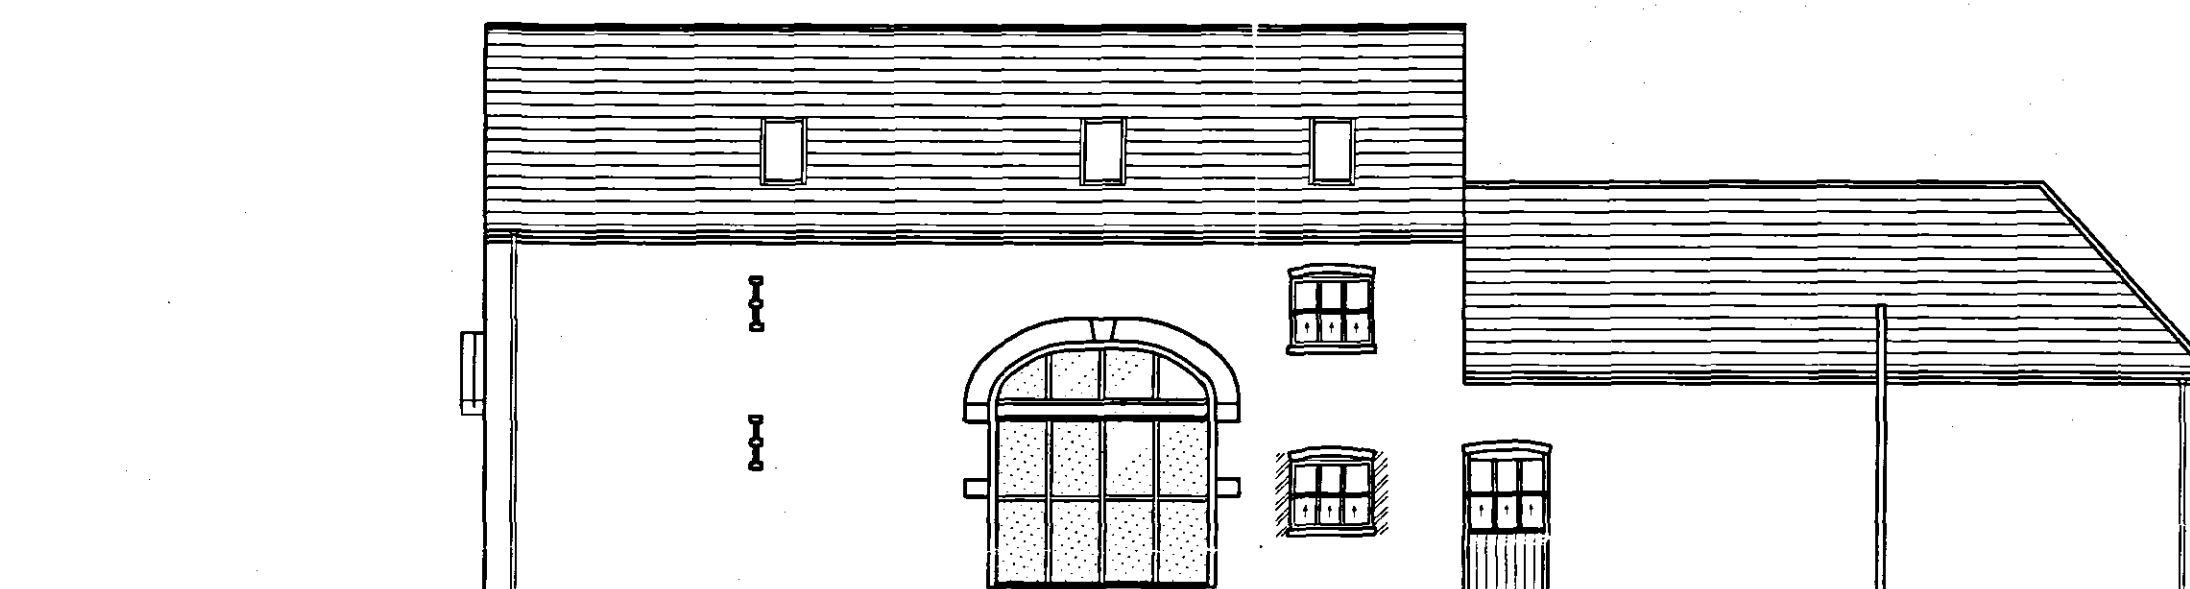


South West Elevation.



South East Elevation 1:100

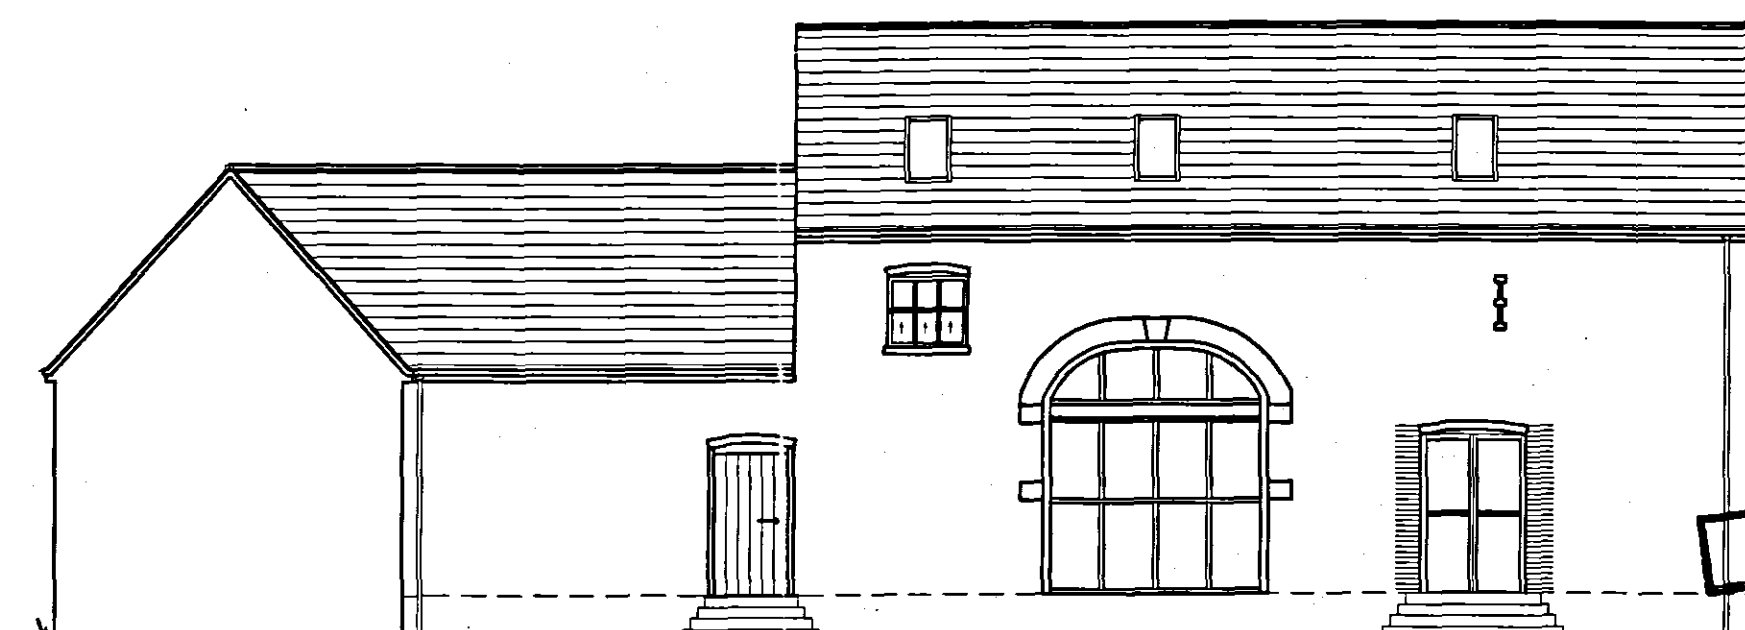

North West Elevation.

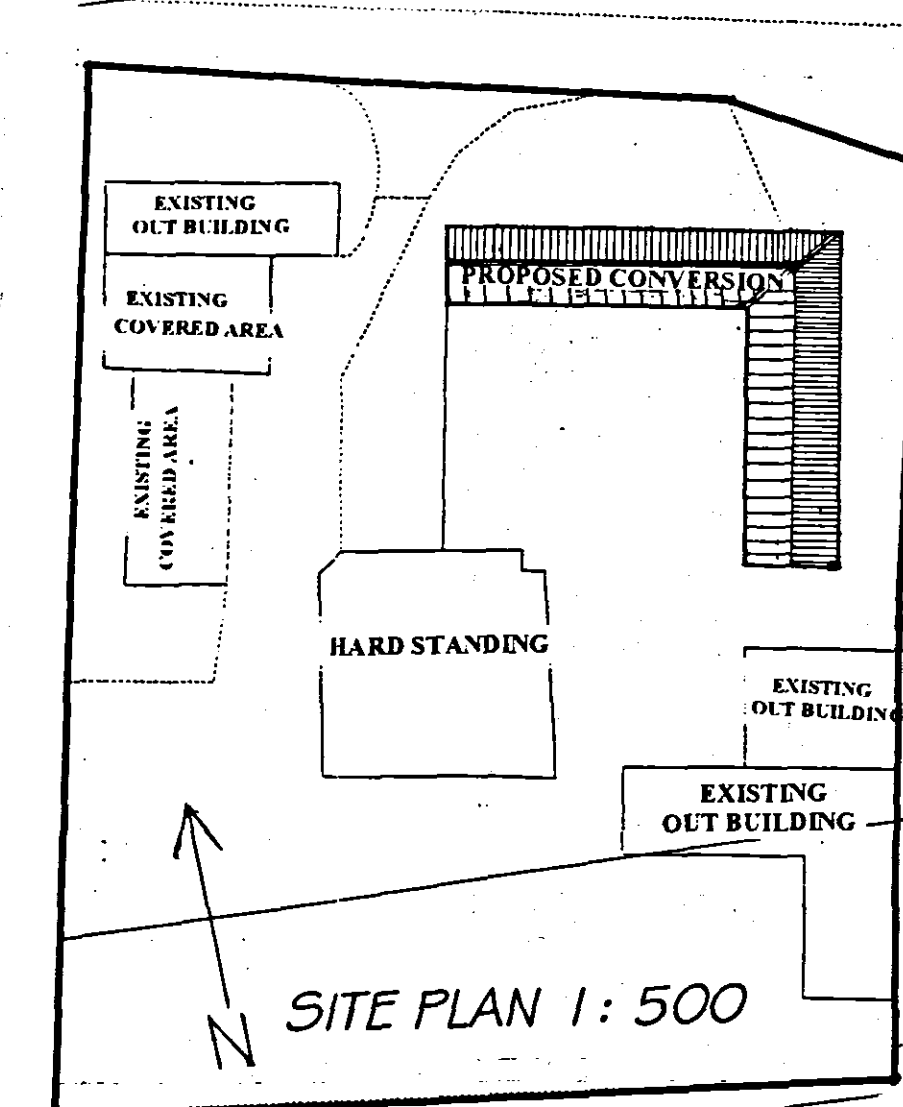

SUPERSEDED

SHDC
Planning & Development
31 MAR 2005
Ref: 000005

ISSUE	DESCRIPTION	APPR'D	DATE
PODDINGTONS Architectural Design Consultants Est. 1969 Unit 7 The Flaxmill, Flaxmill Lane, Pinchbeck, Spalding, Lincoln PE11 3XD Tel. (01775) 720886 Fax. (01775) 720877			
Client, _____			
Mr. & Mrs. P. Ellis. Proposed Barn Conversion. Quadding Fen, Spalding.			
Drawing. _____			
Plans and Sections as proposed			
Drawn.	Scale.	Date.	Checked. Approved
A.A.A	1:50	Nov. 04	
DWG. No. 314.002			ISSUE.