


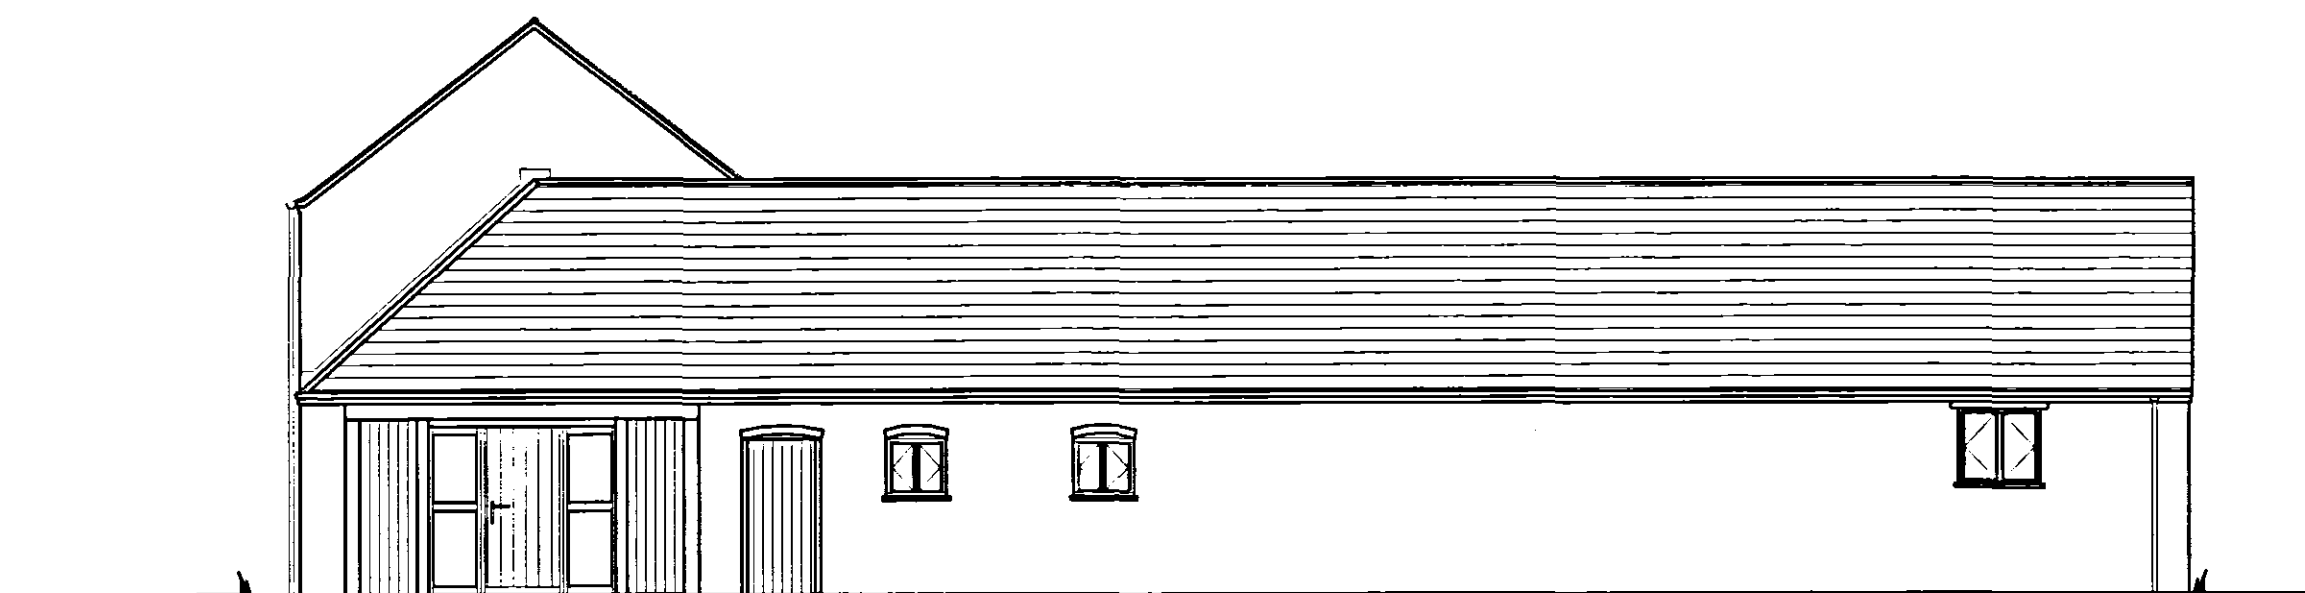

North East Elevation.




South West Elevation.




South East Elevation 1:100




North West Elevation.

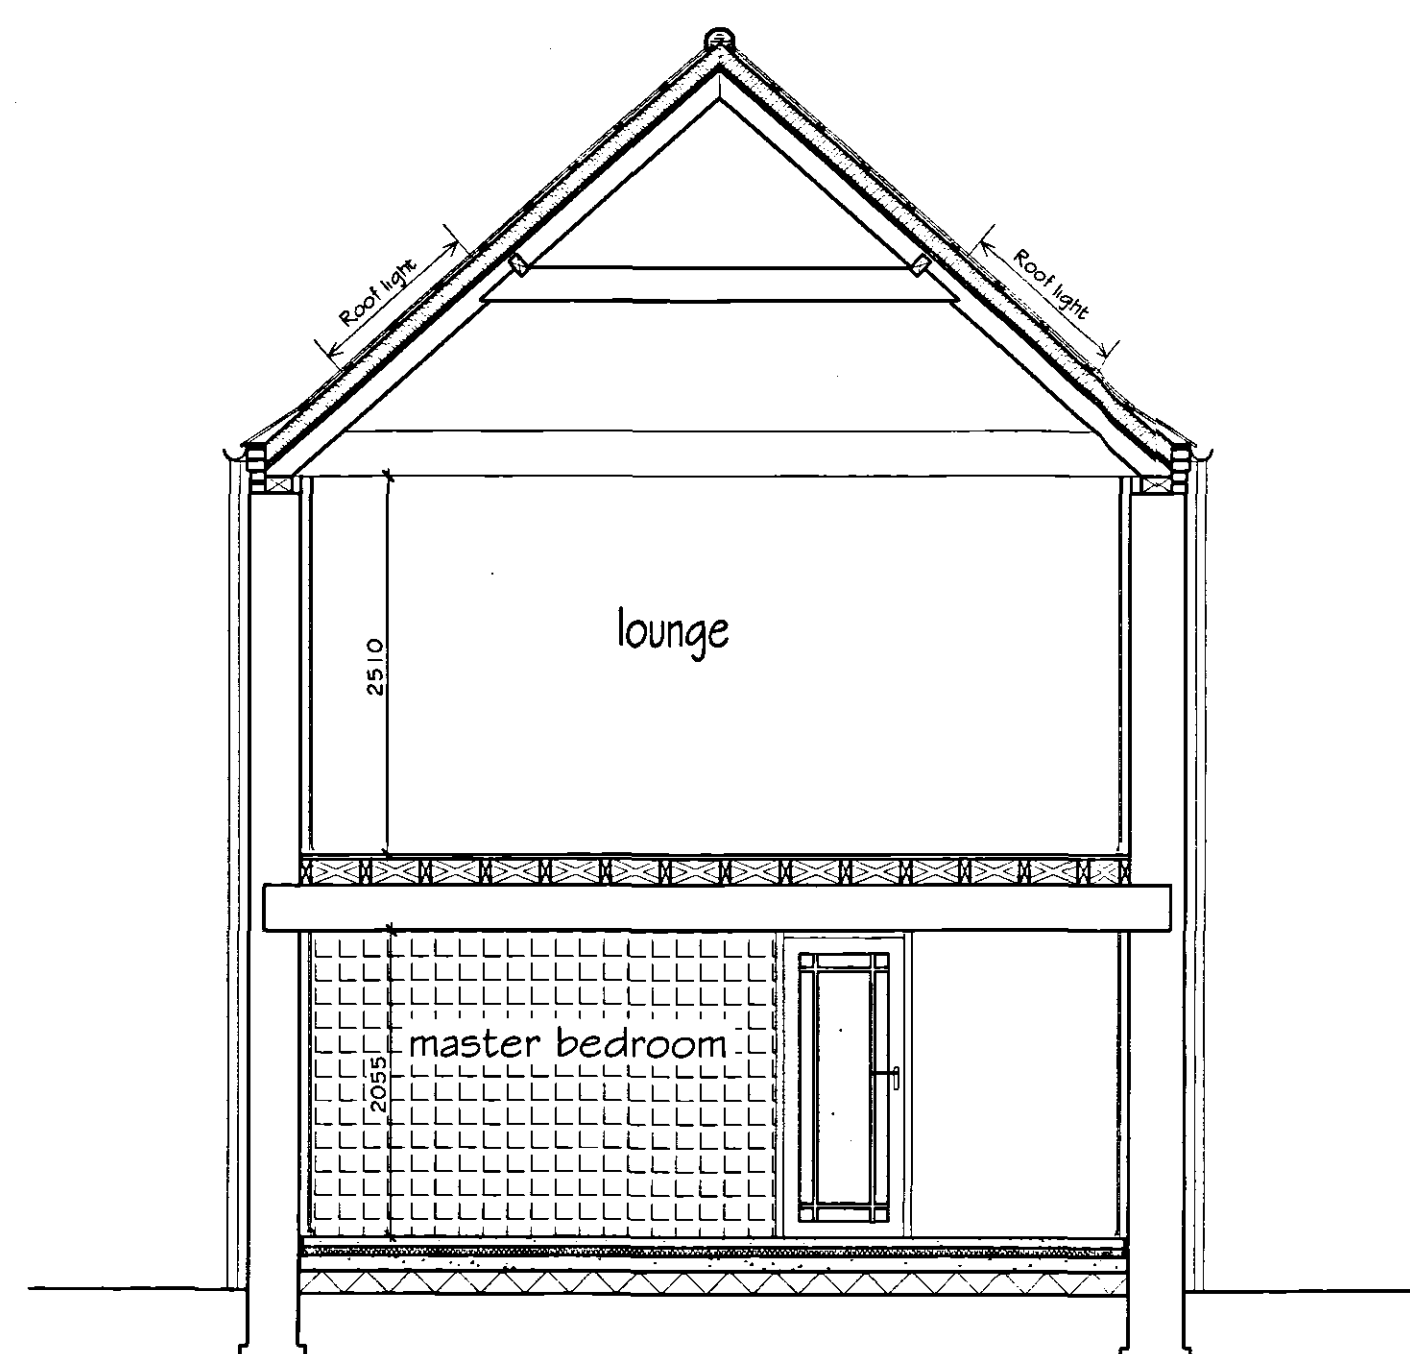

Section A-A 1:50

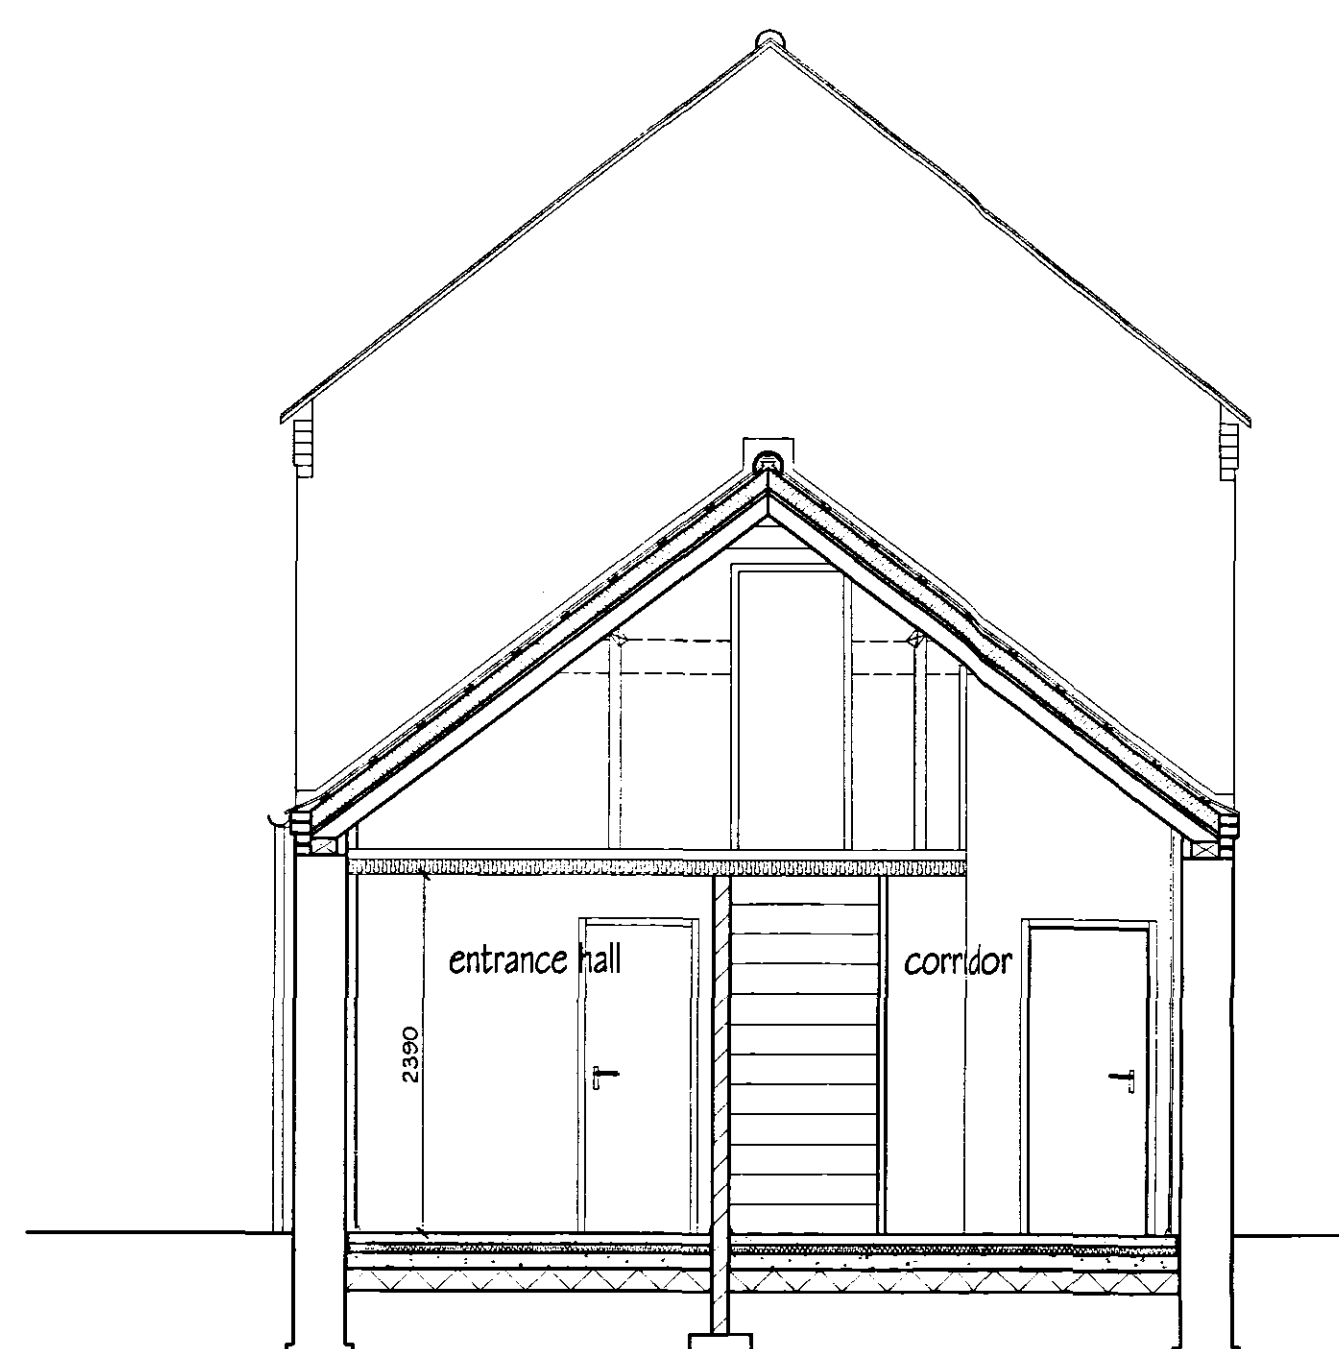

Section B-B
proposed

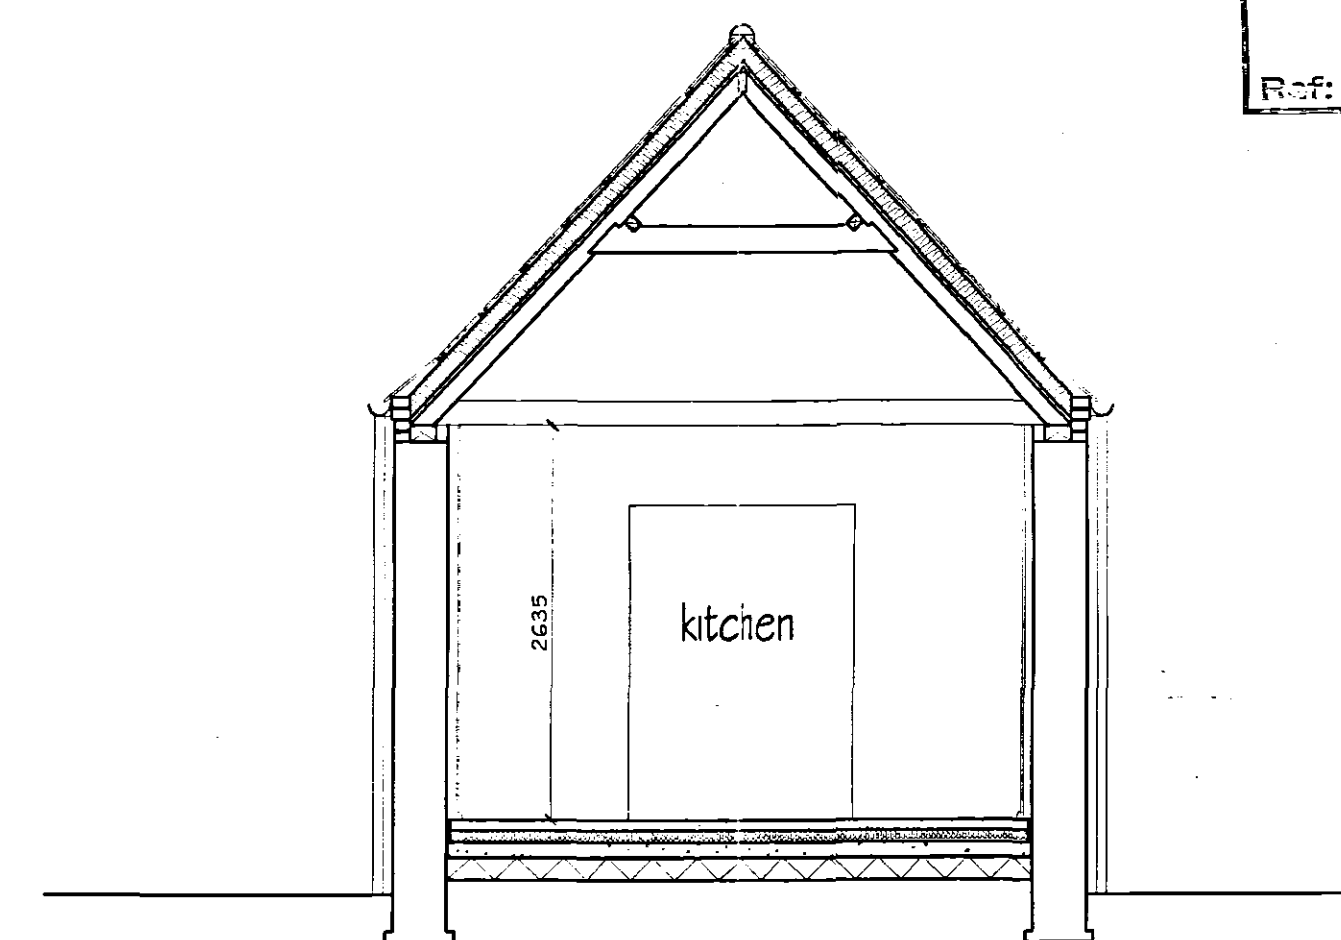

Section C-C
proposed

AMENDED PLAN
Ref. A

PHD
Planning & Development
1 JUN 2005
Ref: 044405

ISSUE	DESCRIPTION	APPRO'D	DATE
1	CHANGES TO EXISTING LAYOUT & PLAN		
PODDINGTONS Architectural Design Consultants Est. 1969 Unit 7, The Flaxmill, Flaxmill Lane, Finchbeck, Spalding, Lincs. PE11 3XQ Tel: (01775) 720866 Fax: (01775) 720877			
Client: Mr. & Mrs. P. Ellis.			
Project: Proposed Barn Conversion. Quadding Fen, Spalding.			
Drawing: Plans and Sections as proposed			
Drawn: J.C.P.	Scale: 1:50	Date: Nov. 04	Checked/Approved:
DWG. No. 3214 - 003	ISSUE.		