
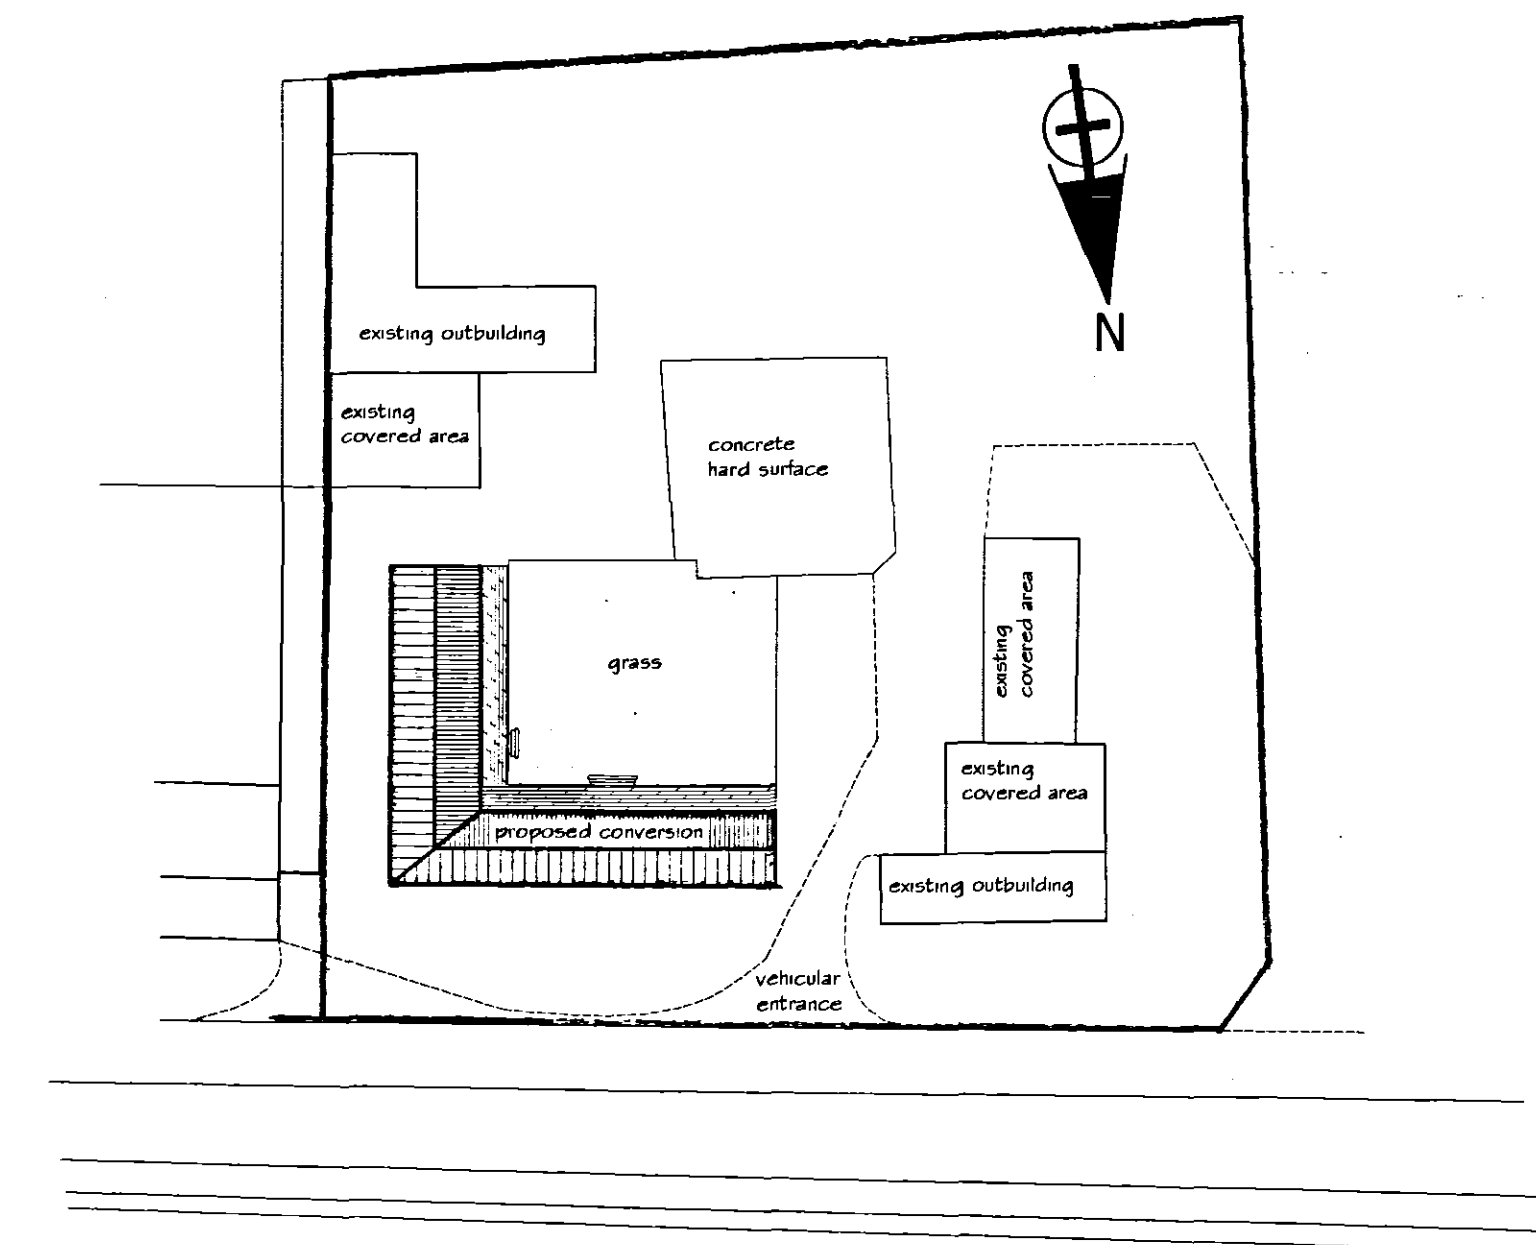


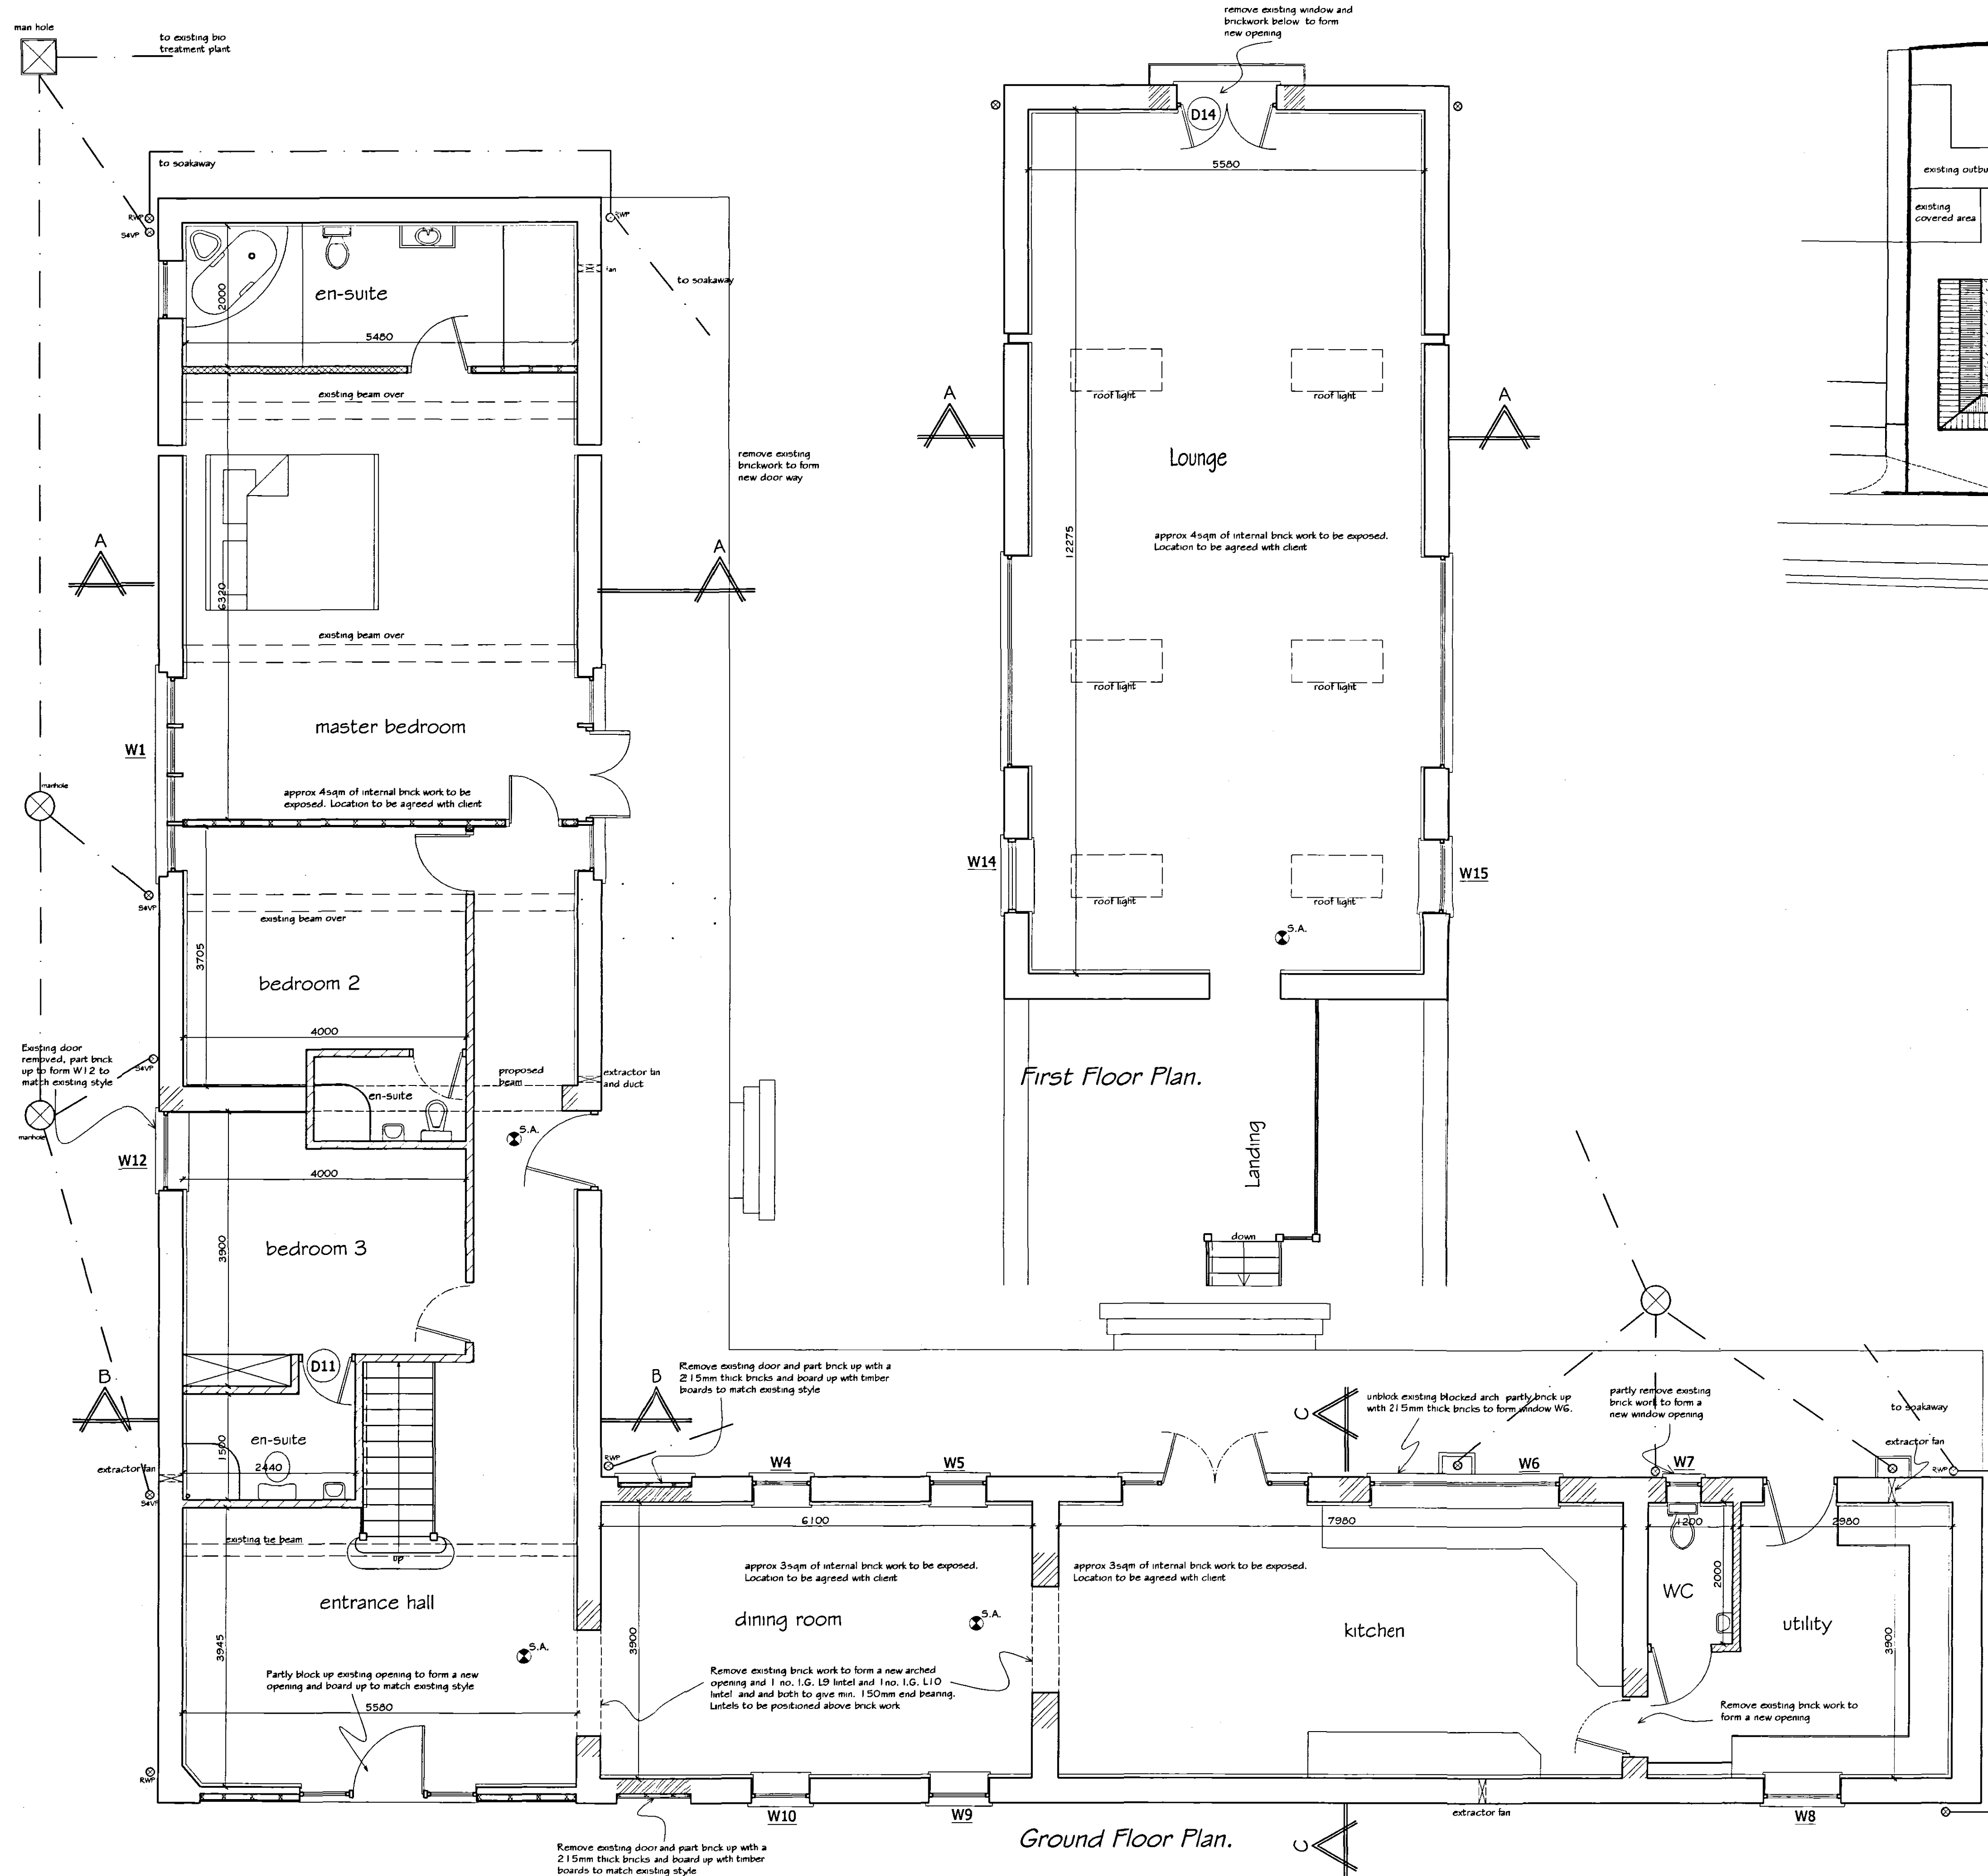

Site plan 1:500

AMENDED PLAN
Ref: A1

Location Plan 1:1250

Planning & Development
1 JUN 2005
Ref: 0444/05

ISSUE	DESCRIPTION	APPRO'D	DATE
PODDINGTONS Architectural Design Consultants Est. 1969 Unit 7, The Flaxmill, Flaxmill Lane, Pinchbeck, Spalding, Lincs. PE11 3XQ Tel. (01775) 720868 Fax. (01775) 720877			
Client:	Mr. & Mrs. P. Ellis.		
Project:	Proposed Barn Conversion. Quadding Fen, Spalding.		
Drawing:	Plans and Sections as proposed		
Drawn:	Scale:	Date:	Checked/Approved:
J.C.P.	1:50	Nov. 04	
DWG. No.	3214 - 002		ISSUE.