



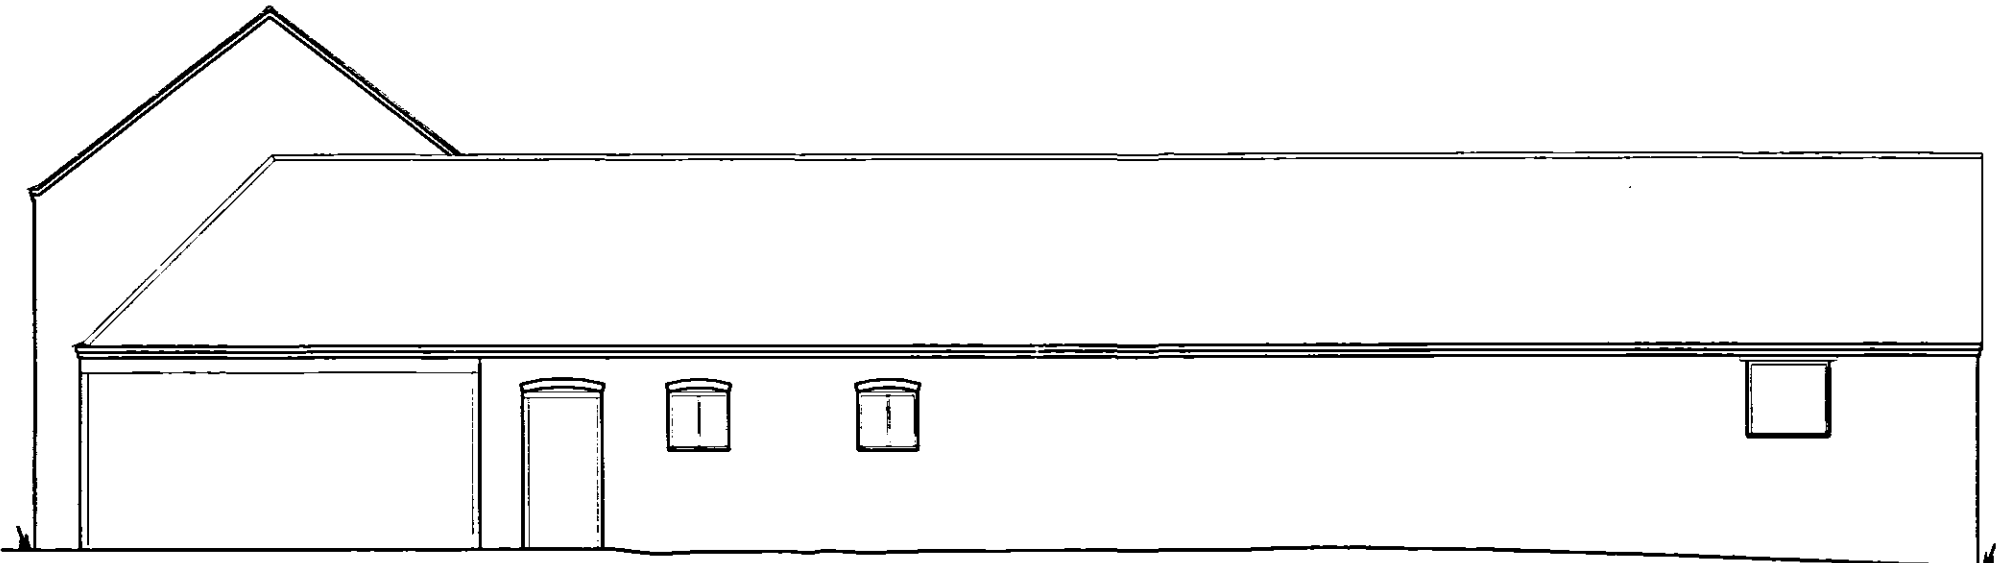


South East Elevation.

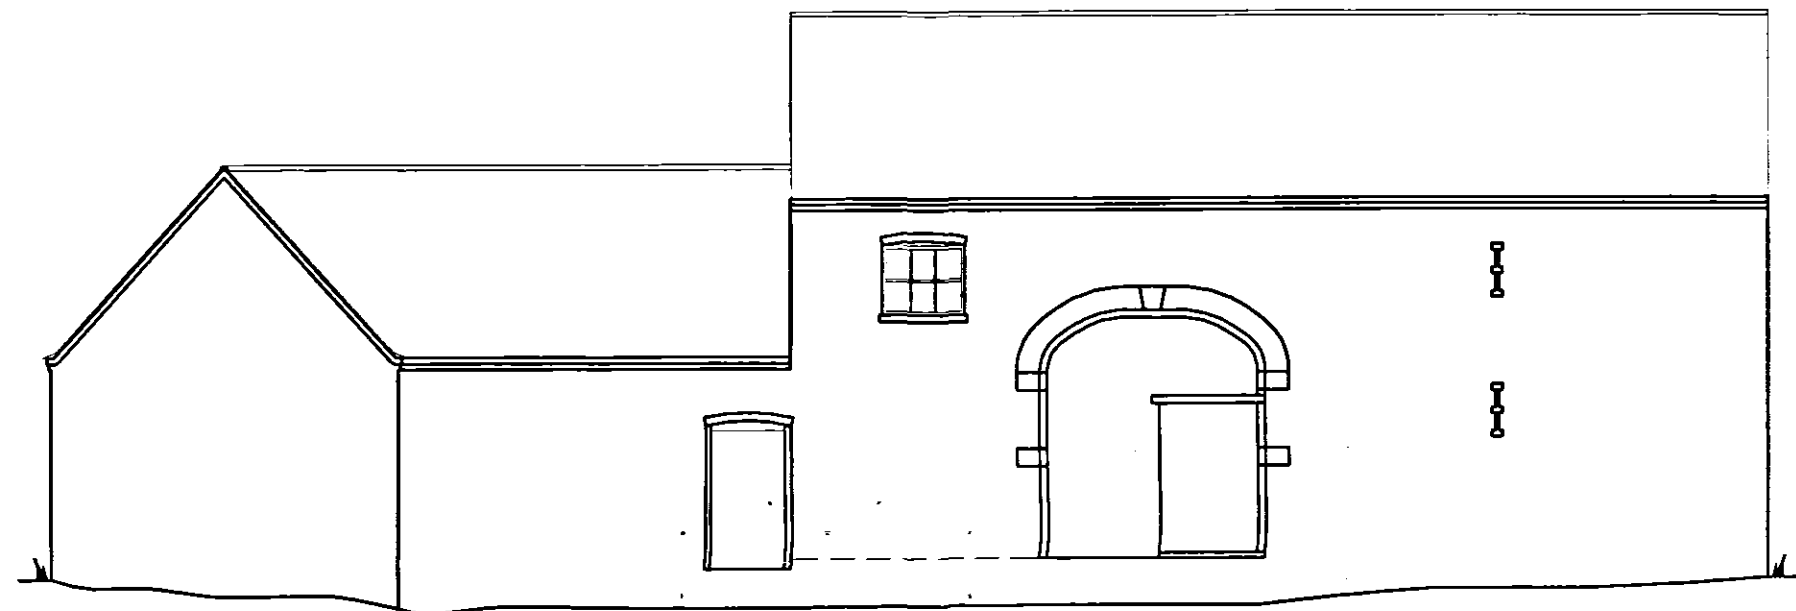

North East Elevation.



North West Elevation.

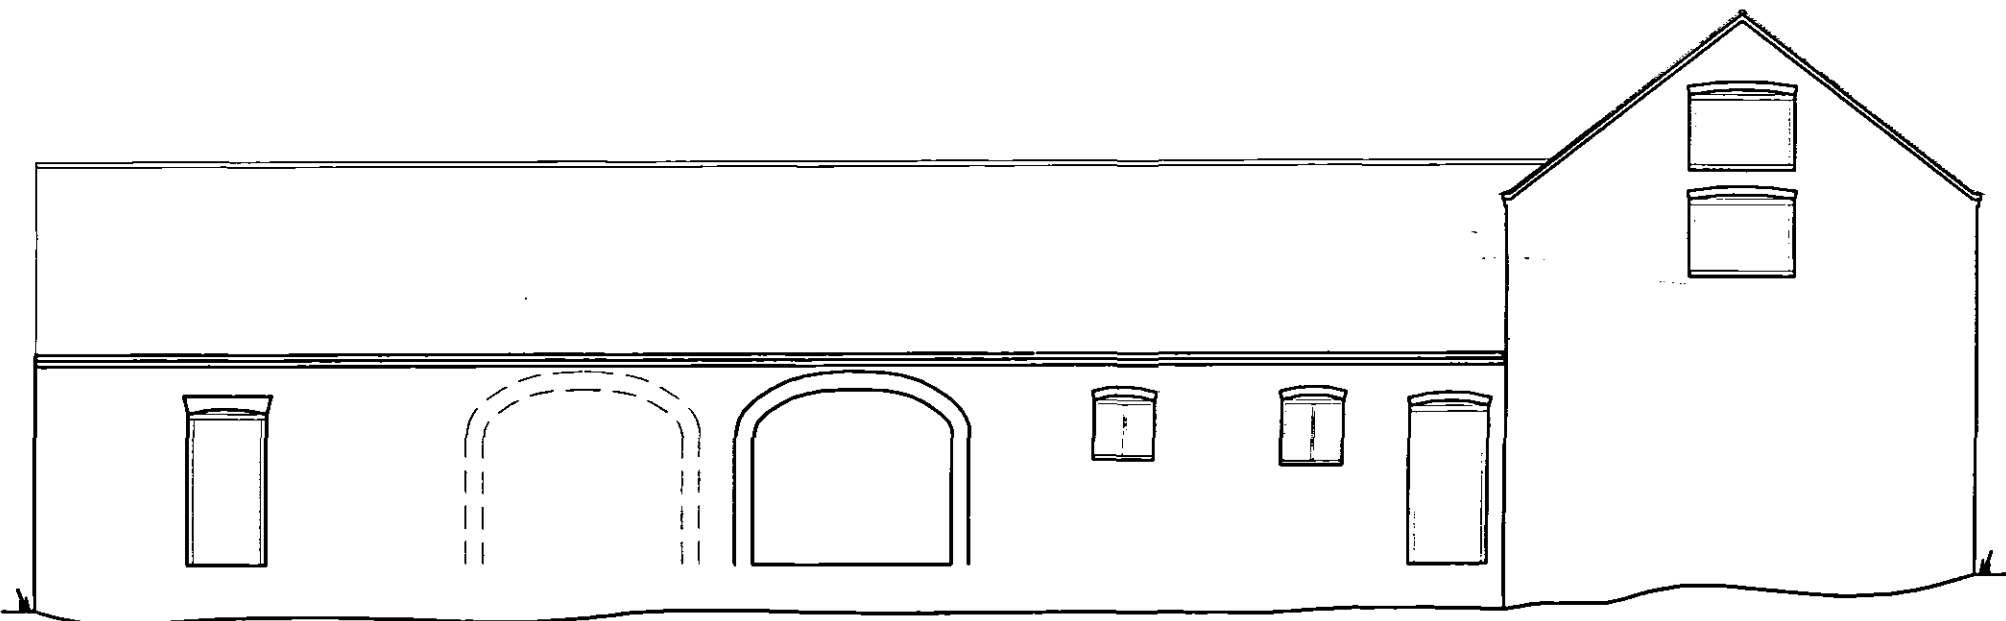


South West Elevation.


AMENDED PLAN
Ref. A

SHDC
Planning & Development
1 JUN 2005
Ref: 0444/05

ISSUE	DESCRIPTION	APPROV'D	DATE
PODDINGTONS			
Architectural Design Consultants			
Est. 1969			
Unit 7, The Flaxmill, Flaxmill Lane, Pinchbeck, Spalding, Lincs. PE11 3XQ Tel. (01775) 720968 Fax. (01775) 720977			
Client:	Mr. & Mrs. P. Ellis.		
Project:	Proposed Barn Conversion. Quadrant Fen, Spalding.		
Drawing:	Plans and Elevations as Existing		
Drawn: J.C.P.	Scale: 1:50	Date: Nov. 04	Checked/Approved:
DWG. No. 3214 - 001	ISSUE.		

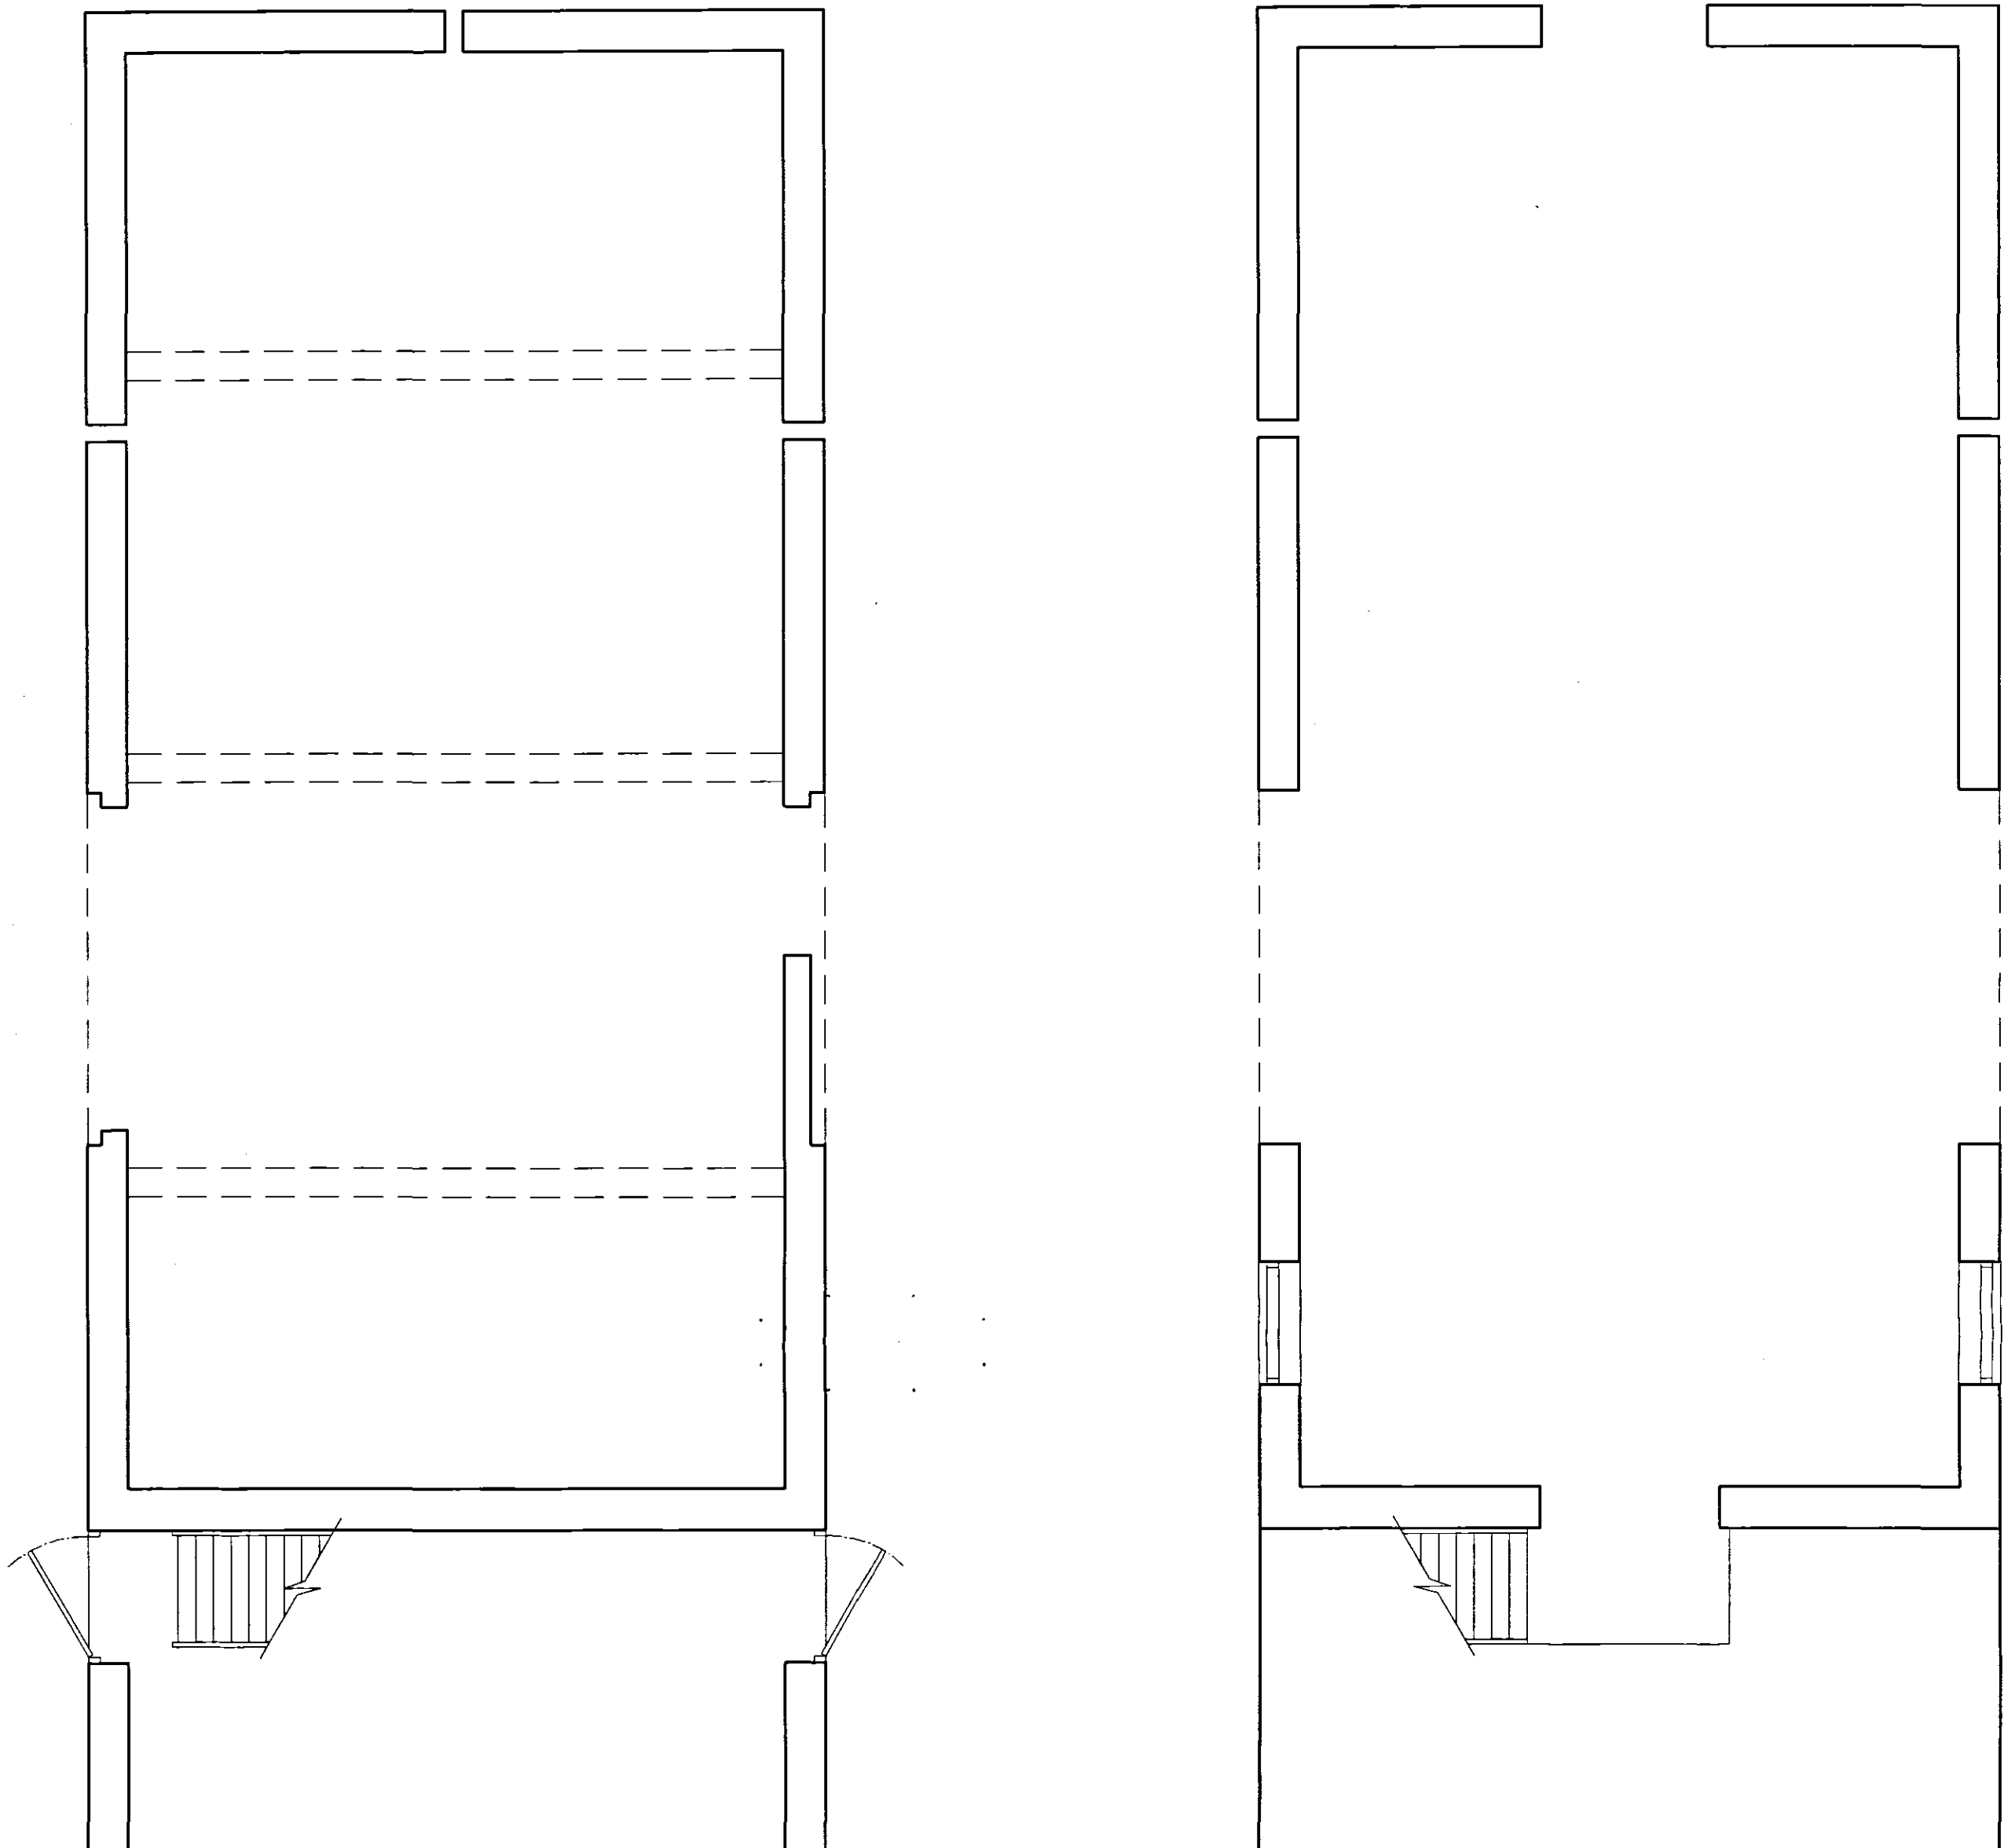

First Floor Plan.

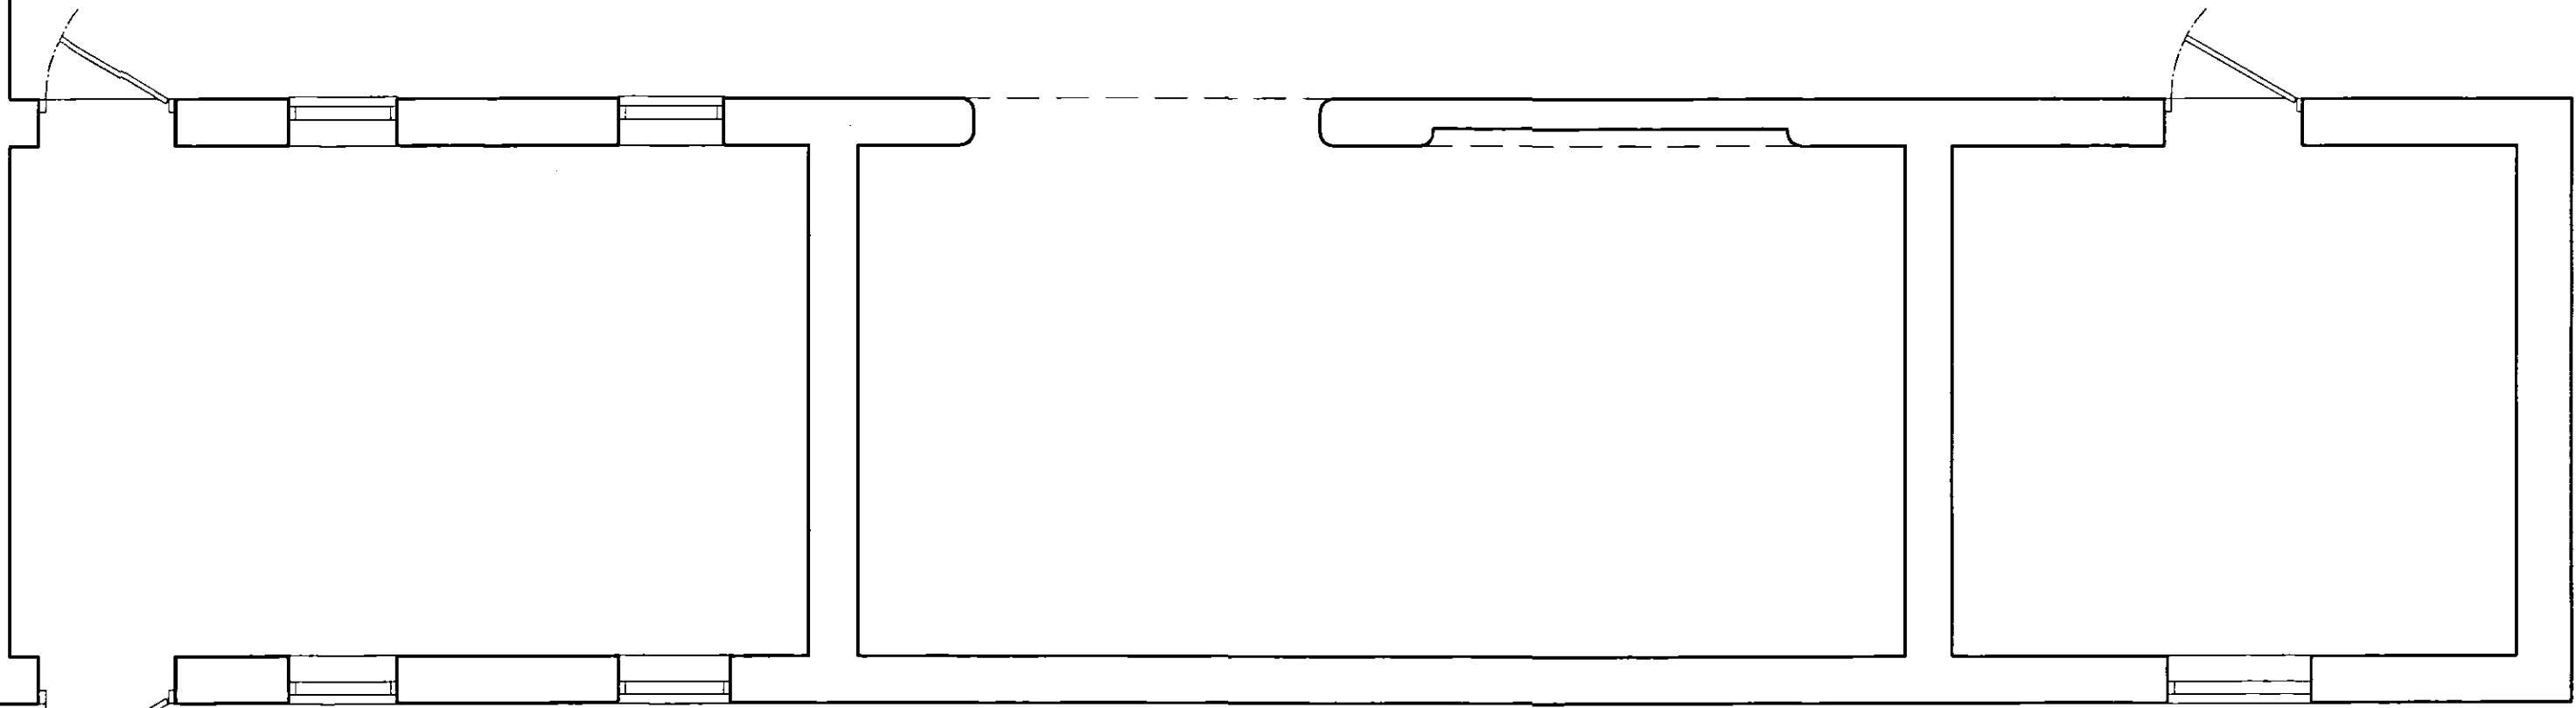

Ground Floor Plan.