



existing

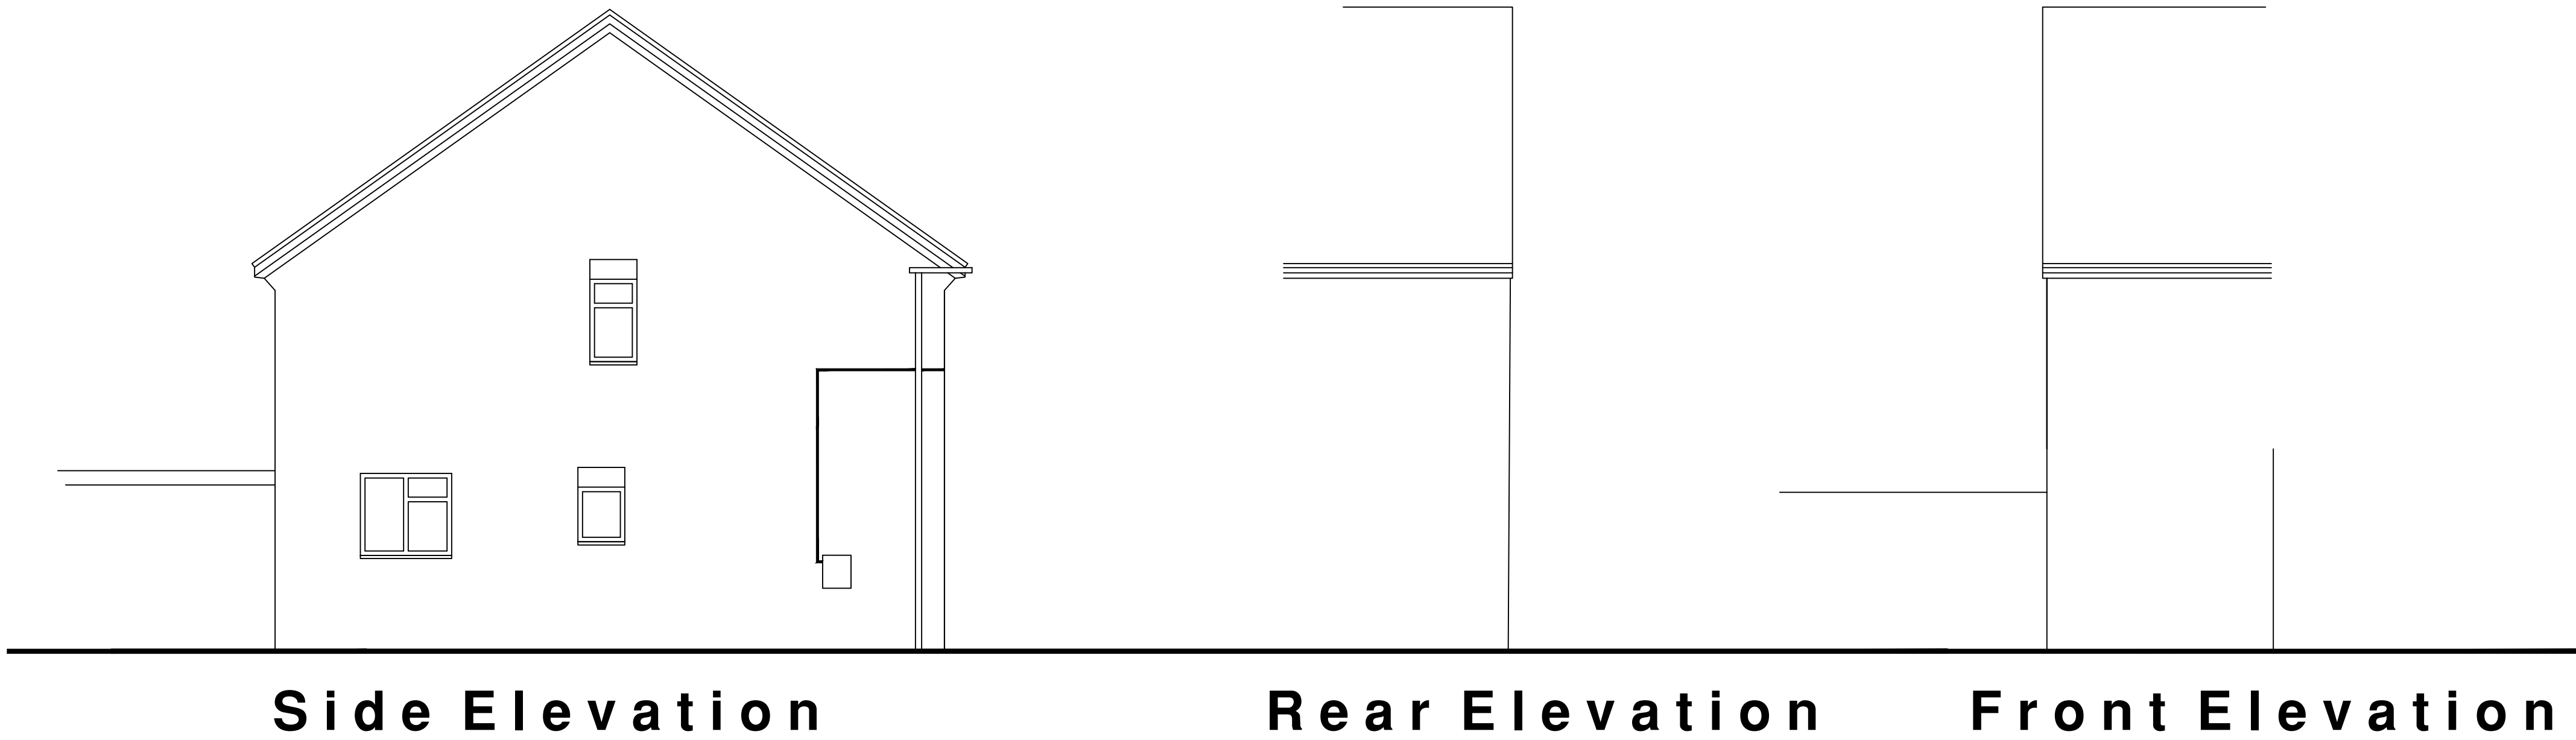


ground floor plan

proposed

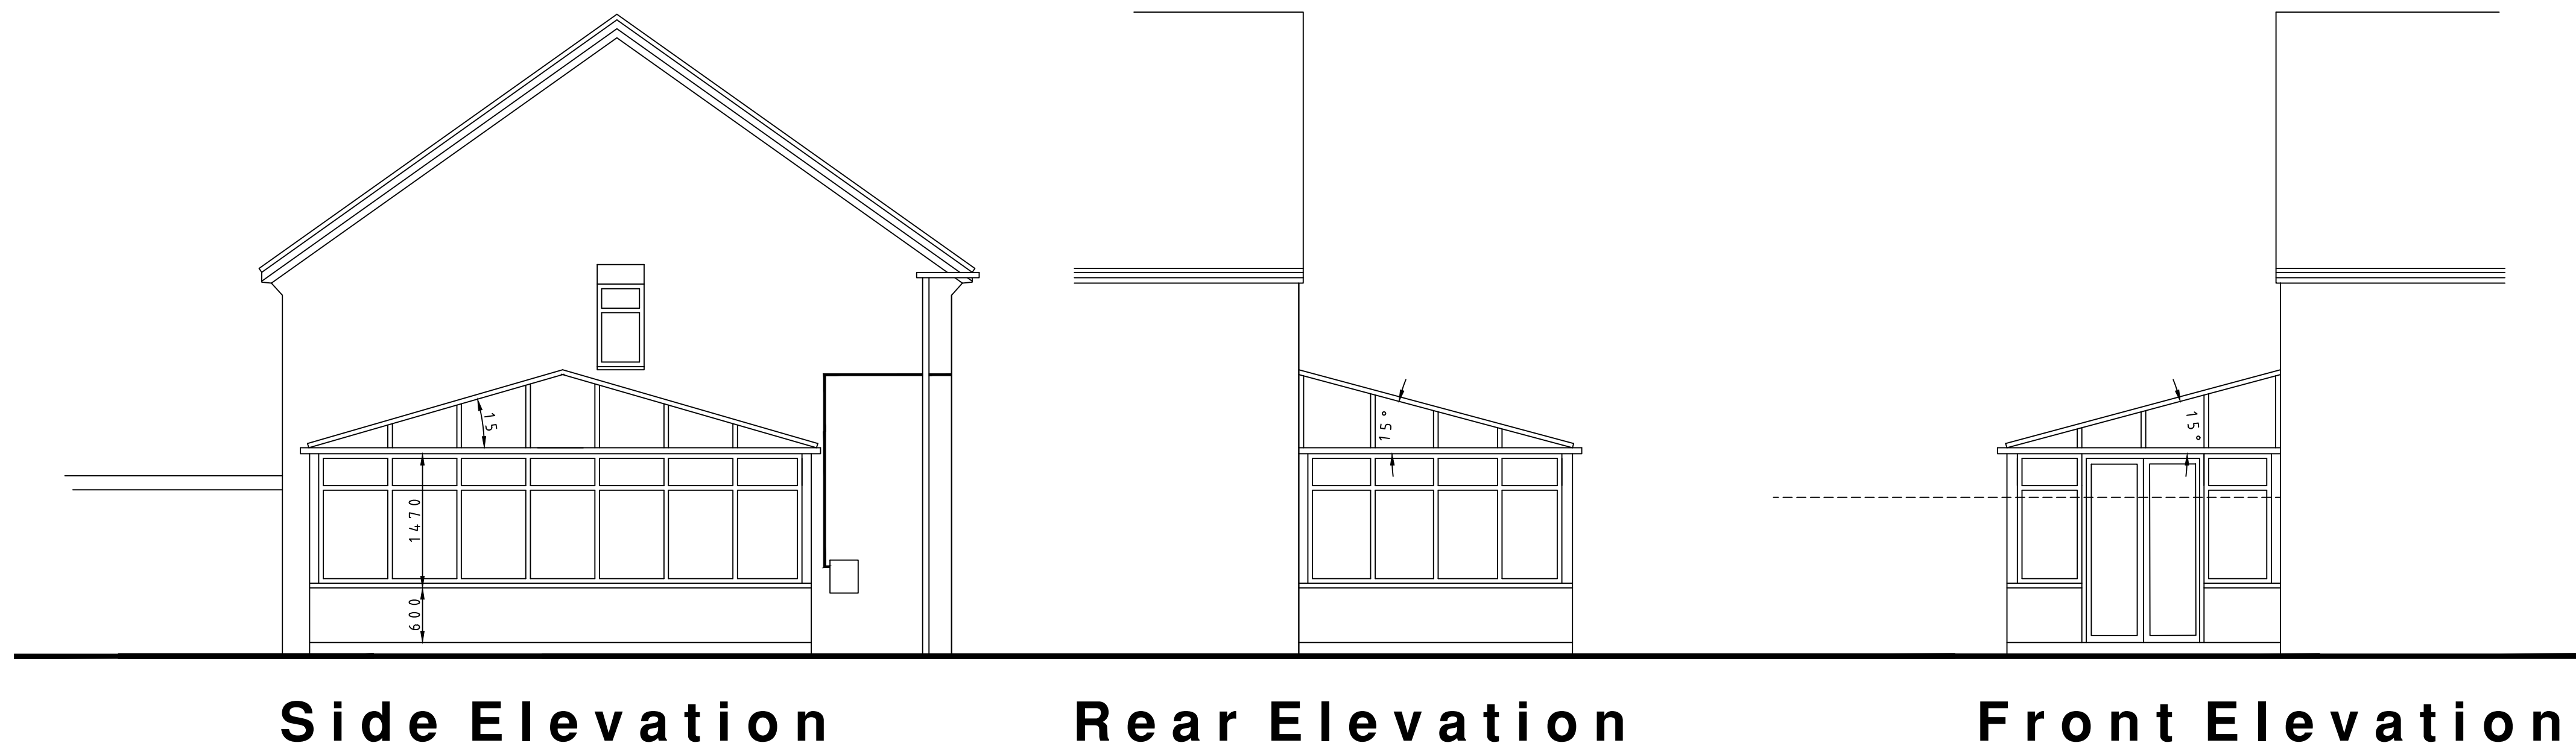

ground floor plan

 

Notes

All dimensions must be checked on site and not scaled from this drawing, any discrepancies to be reported to the office below.
The Contractor shall make a survey of the site and shall be responsible for obtaining all dimensions and levels necessary for the proper construction of works as indicated.

Client

THEROLD

Job Title

PROPOSED CONSERVATORY
16 BECK BANK
QUADRING FEN
SPALDING
PE11 4QY

Drawing Title

EXISTING AND PROPOSED
SCHEME

©Copyright

ELEVATION

ELEVATION DESIGN LTD

DESIGN - CONSTRUCTION
PROJECT MANAGEMENT

16 Wright Street Hull HU2 8JU

Telephone 01482 221155
Fax 01482 221105
Email forename@elevationdesign.org.uk

Revisions	Date	Description	DR	CH

Status PLANNING

Scale A2- 1:100
A0- 1:50 Date 23/05/24

Drawn By KS Checked Approved RB

Drawing No. 1001/450/02 Rev