



LINTEL & WALL CONSTRUCTION KEY

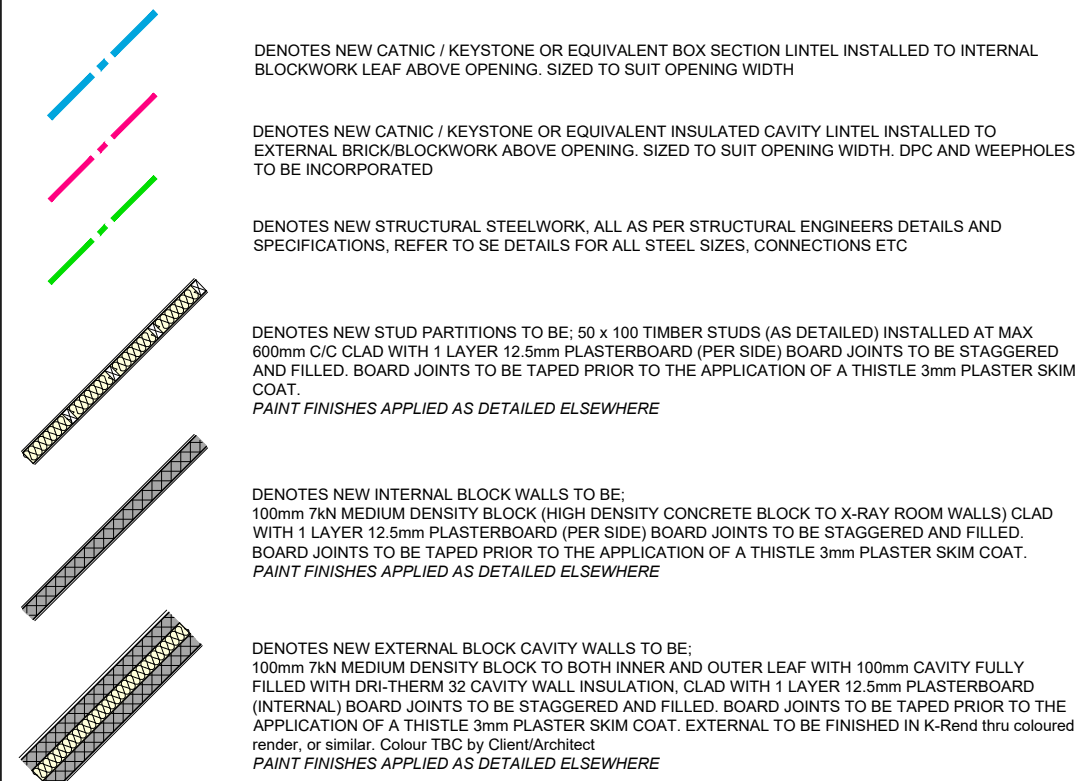


PROPOSED FLOOR FINISHES

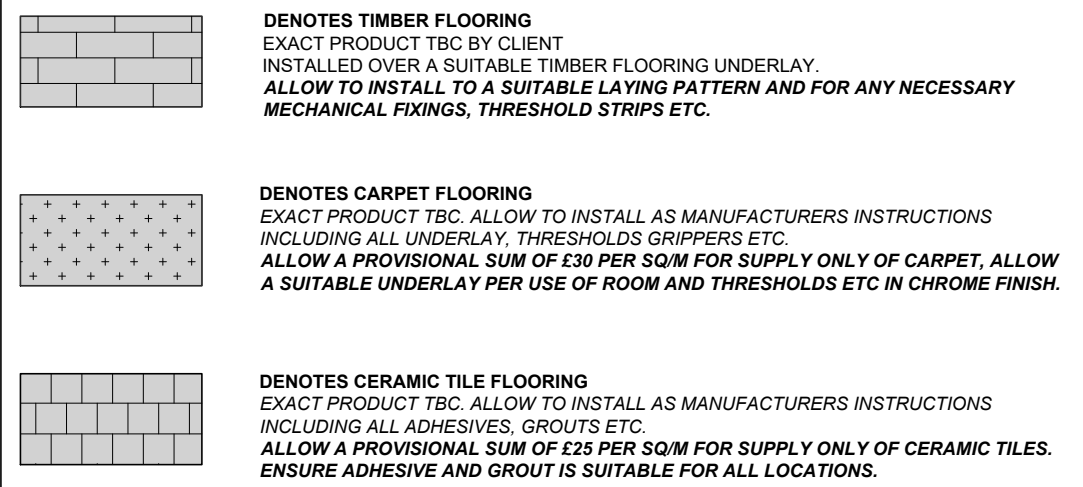




INTERNAL CEILING FINISHES



INTERNAL WALL FINISHES

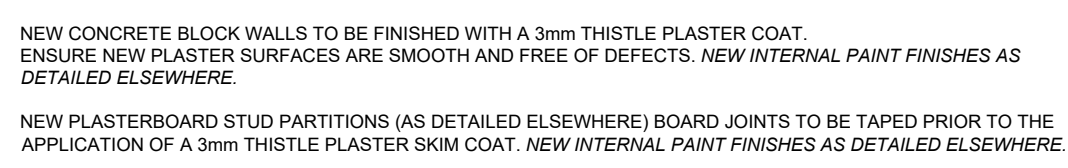

INTERNAL PAINT FINISHES

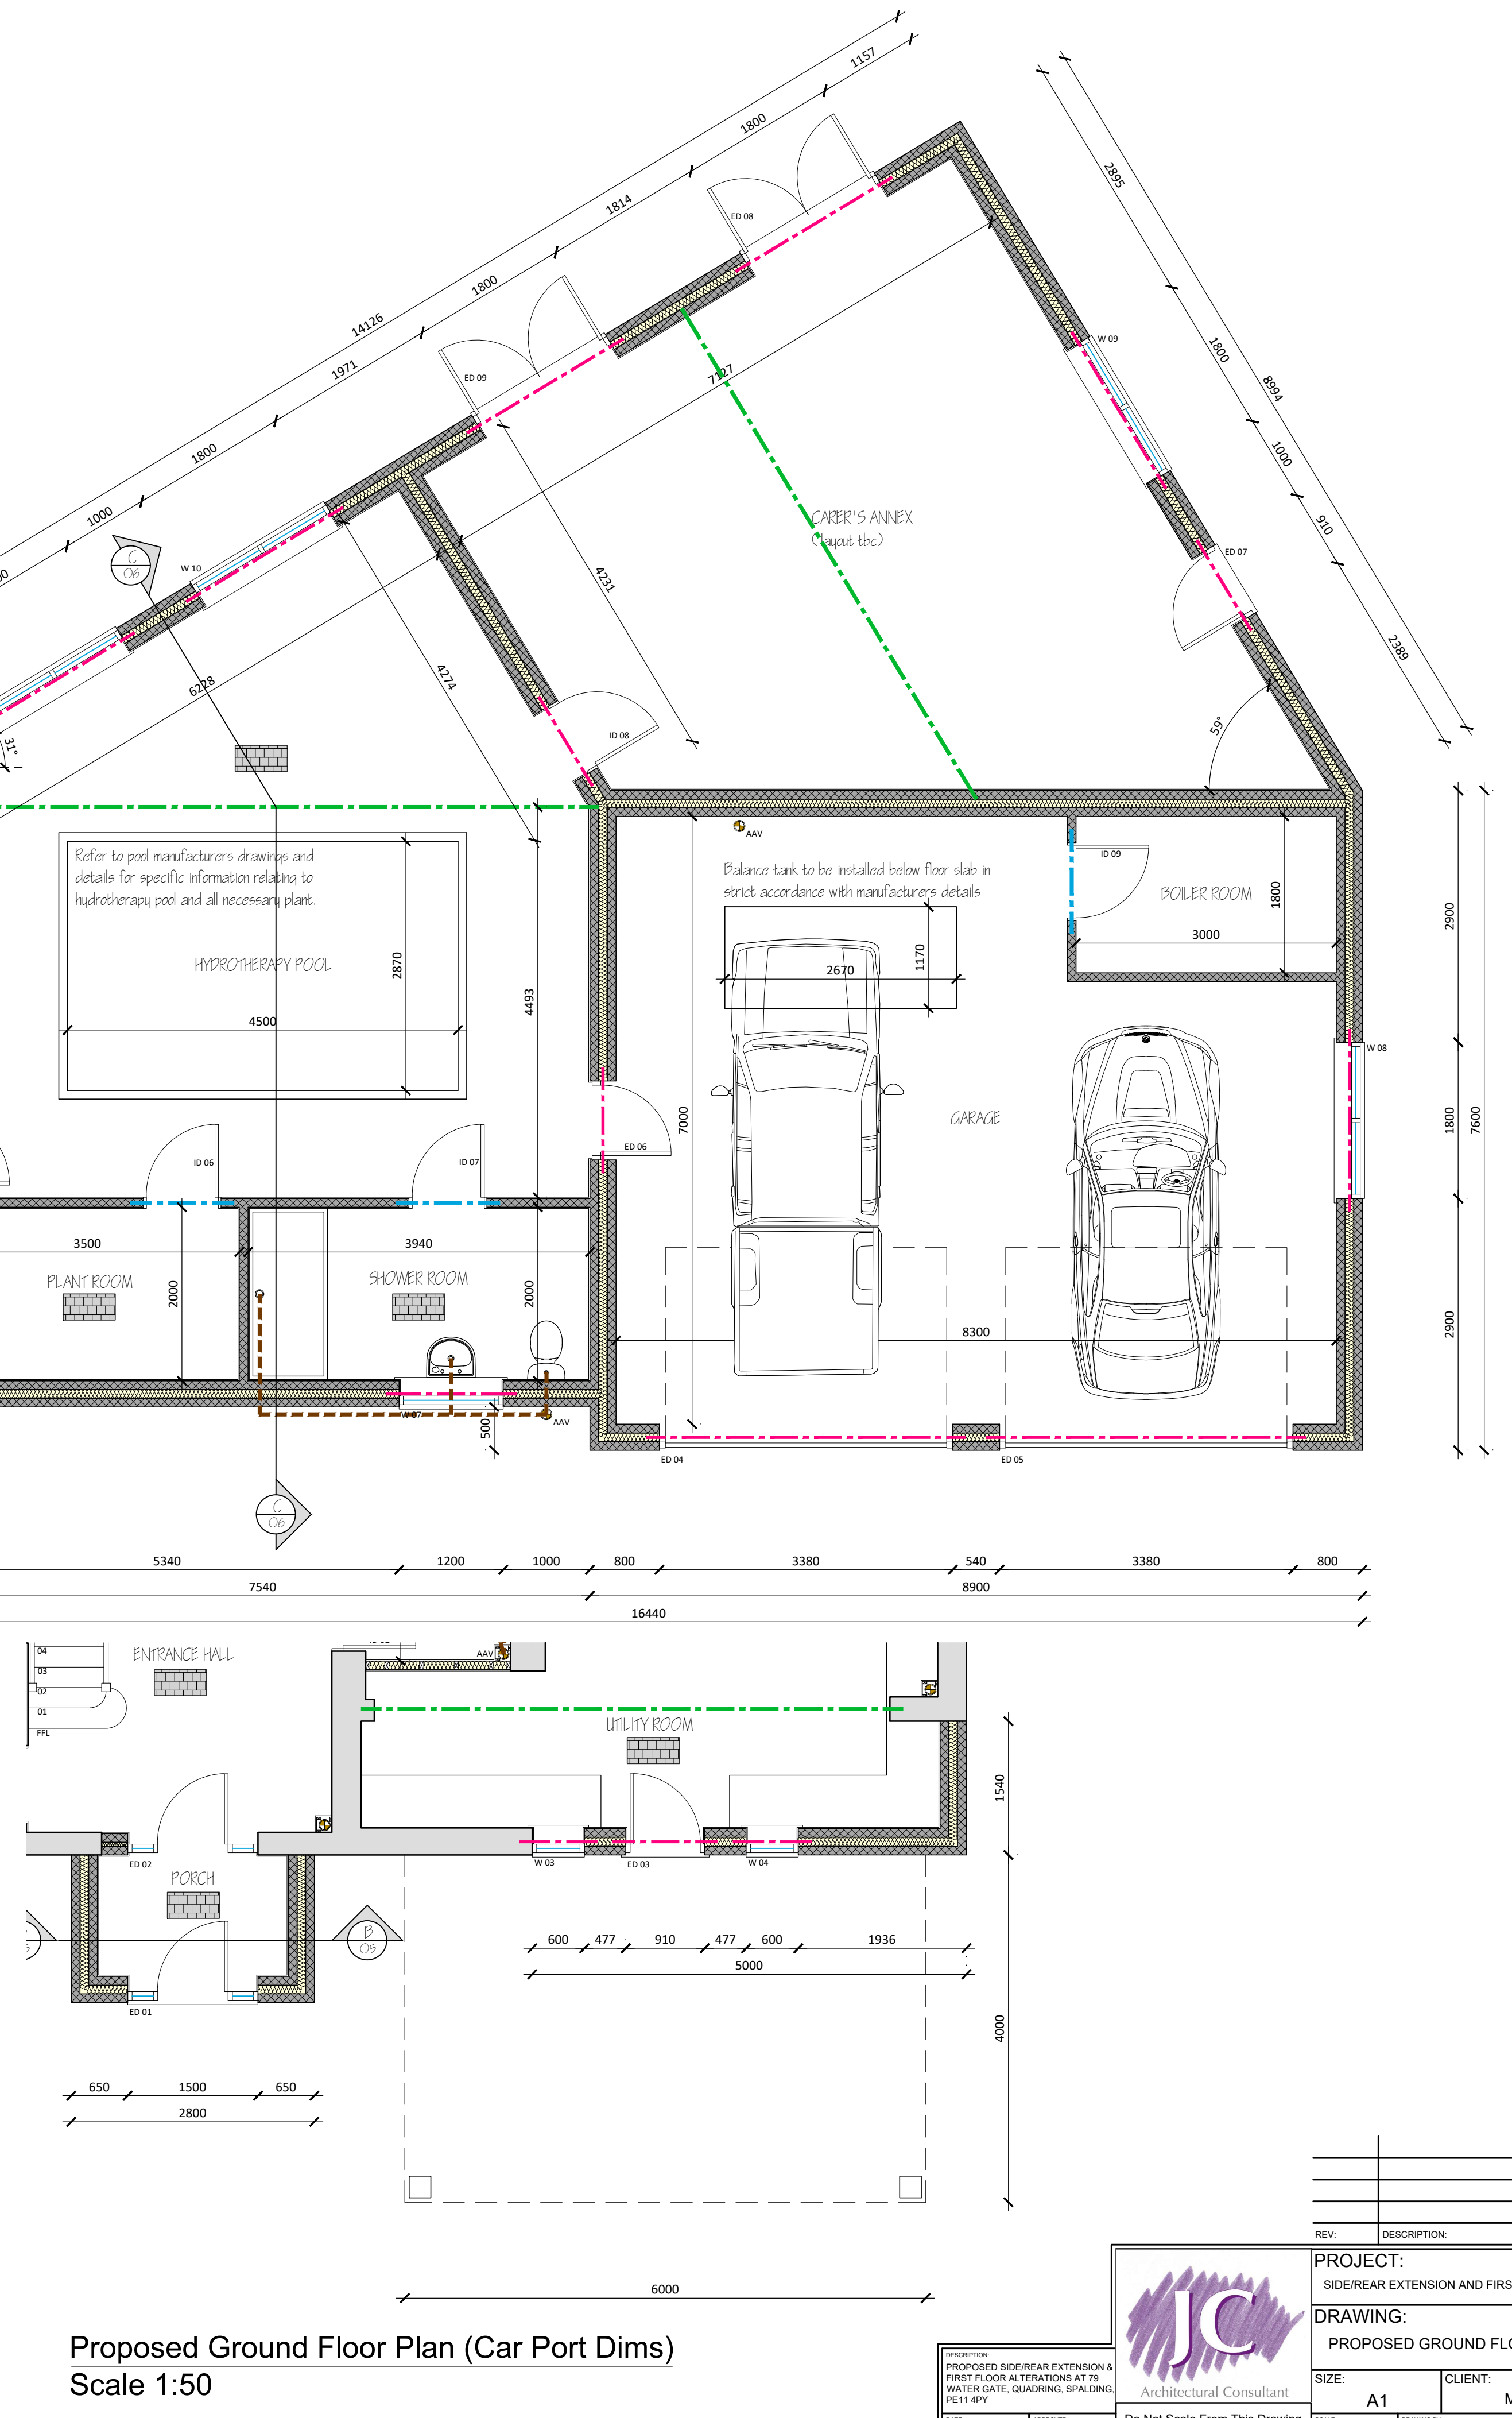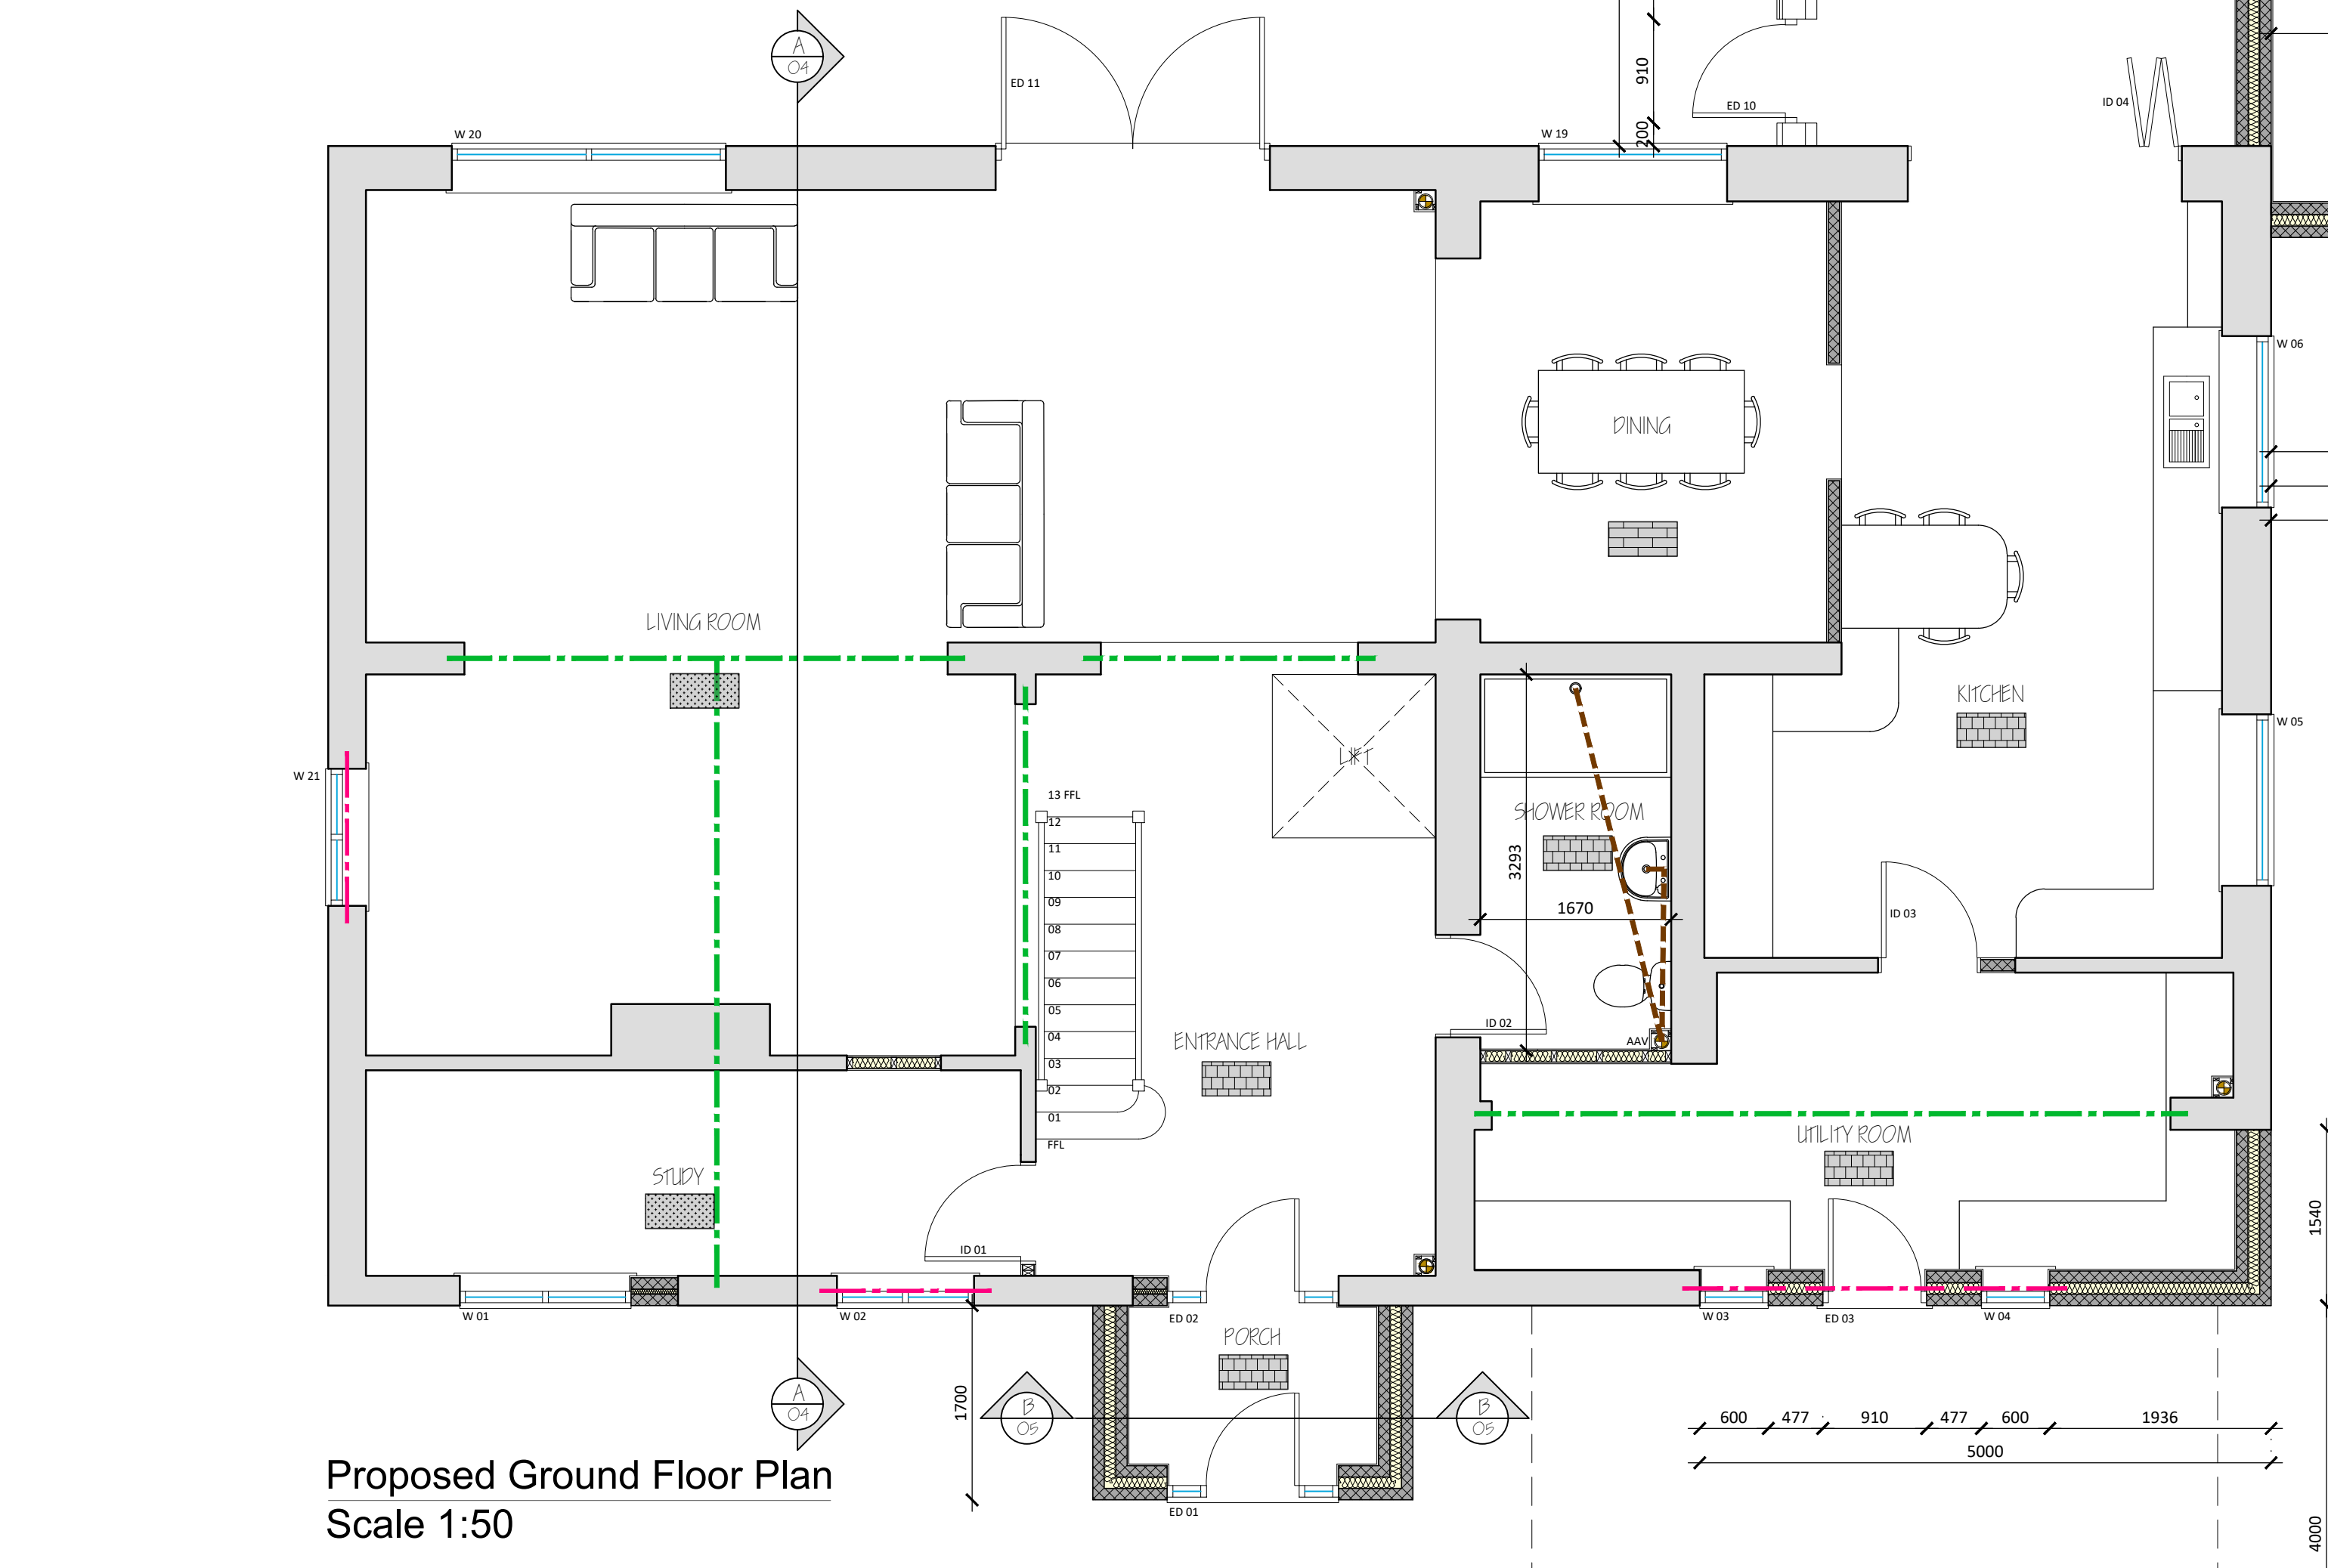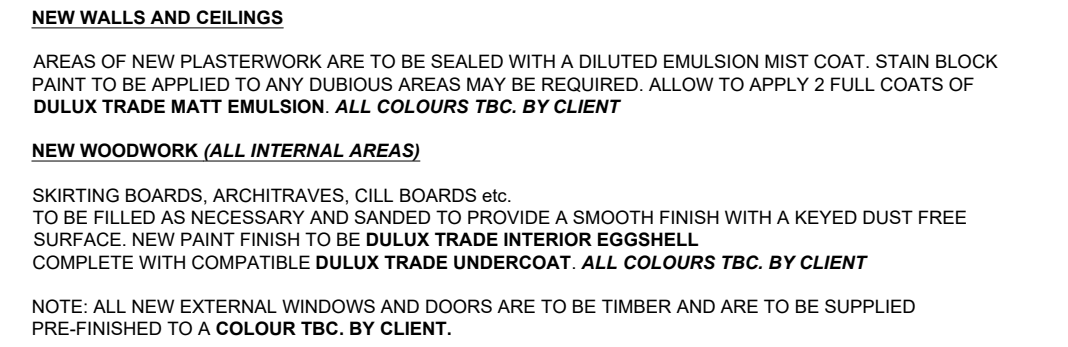

REV.	DESCRIPTION	DATE

PROJECT: SIDE/REAR EXTENSION AND FIRST FLOOR ALTERATIONS
DRAWING: PROPOSED GROUND FLOOR PLAN
SIZE: A1 CLIENT: Mr M. Stacey
SCALE: as shown DRAWN BY: JC SHEET: 0159/19/02

DESCRIPTION: PROPOSED SIDE/REAR EXTENSION & FIRST FLOOR ALTERATIONS AT 79 WATER GATE, QUADRING, SPALDING, PE11 4PY
DATE: 08/06/19 APPROVED: JC Do Not Scale From This Drawing