


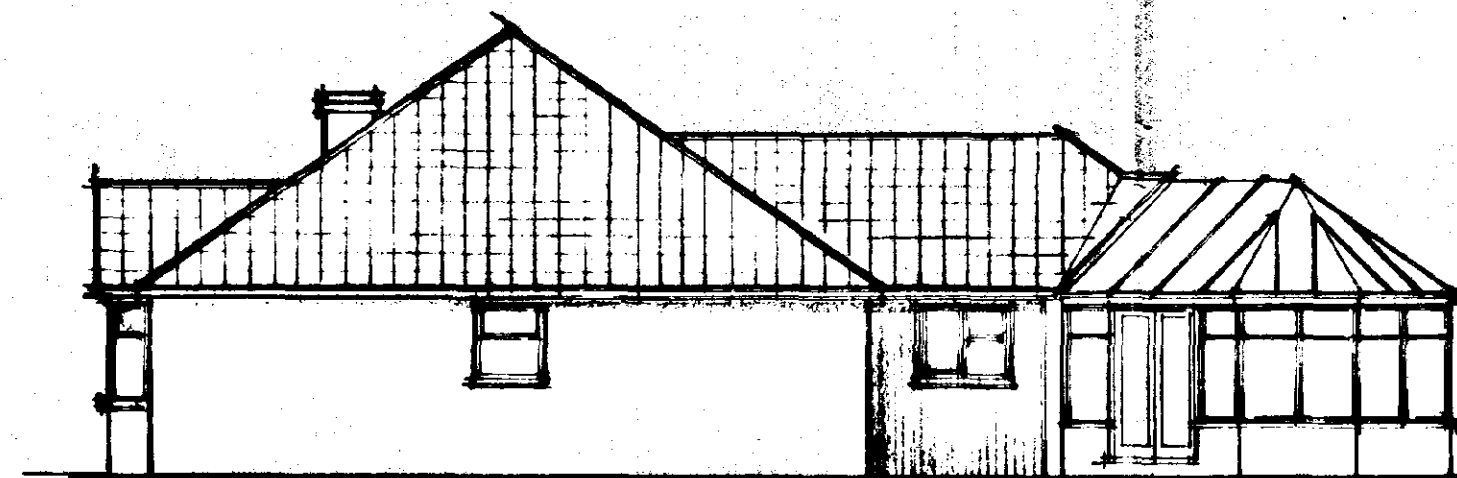

NORTH





WEST



SOUTH



EAST

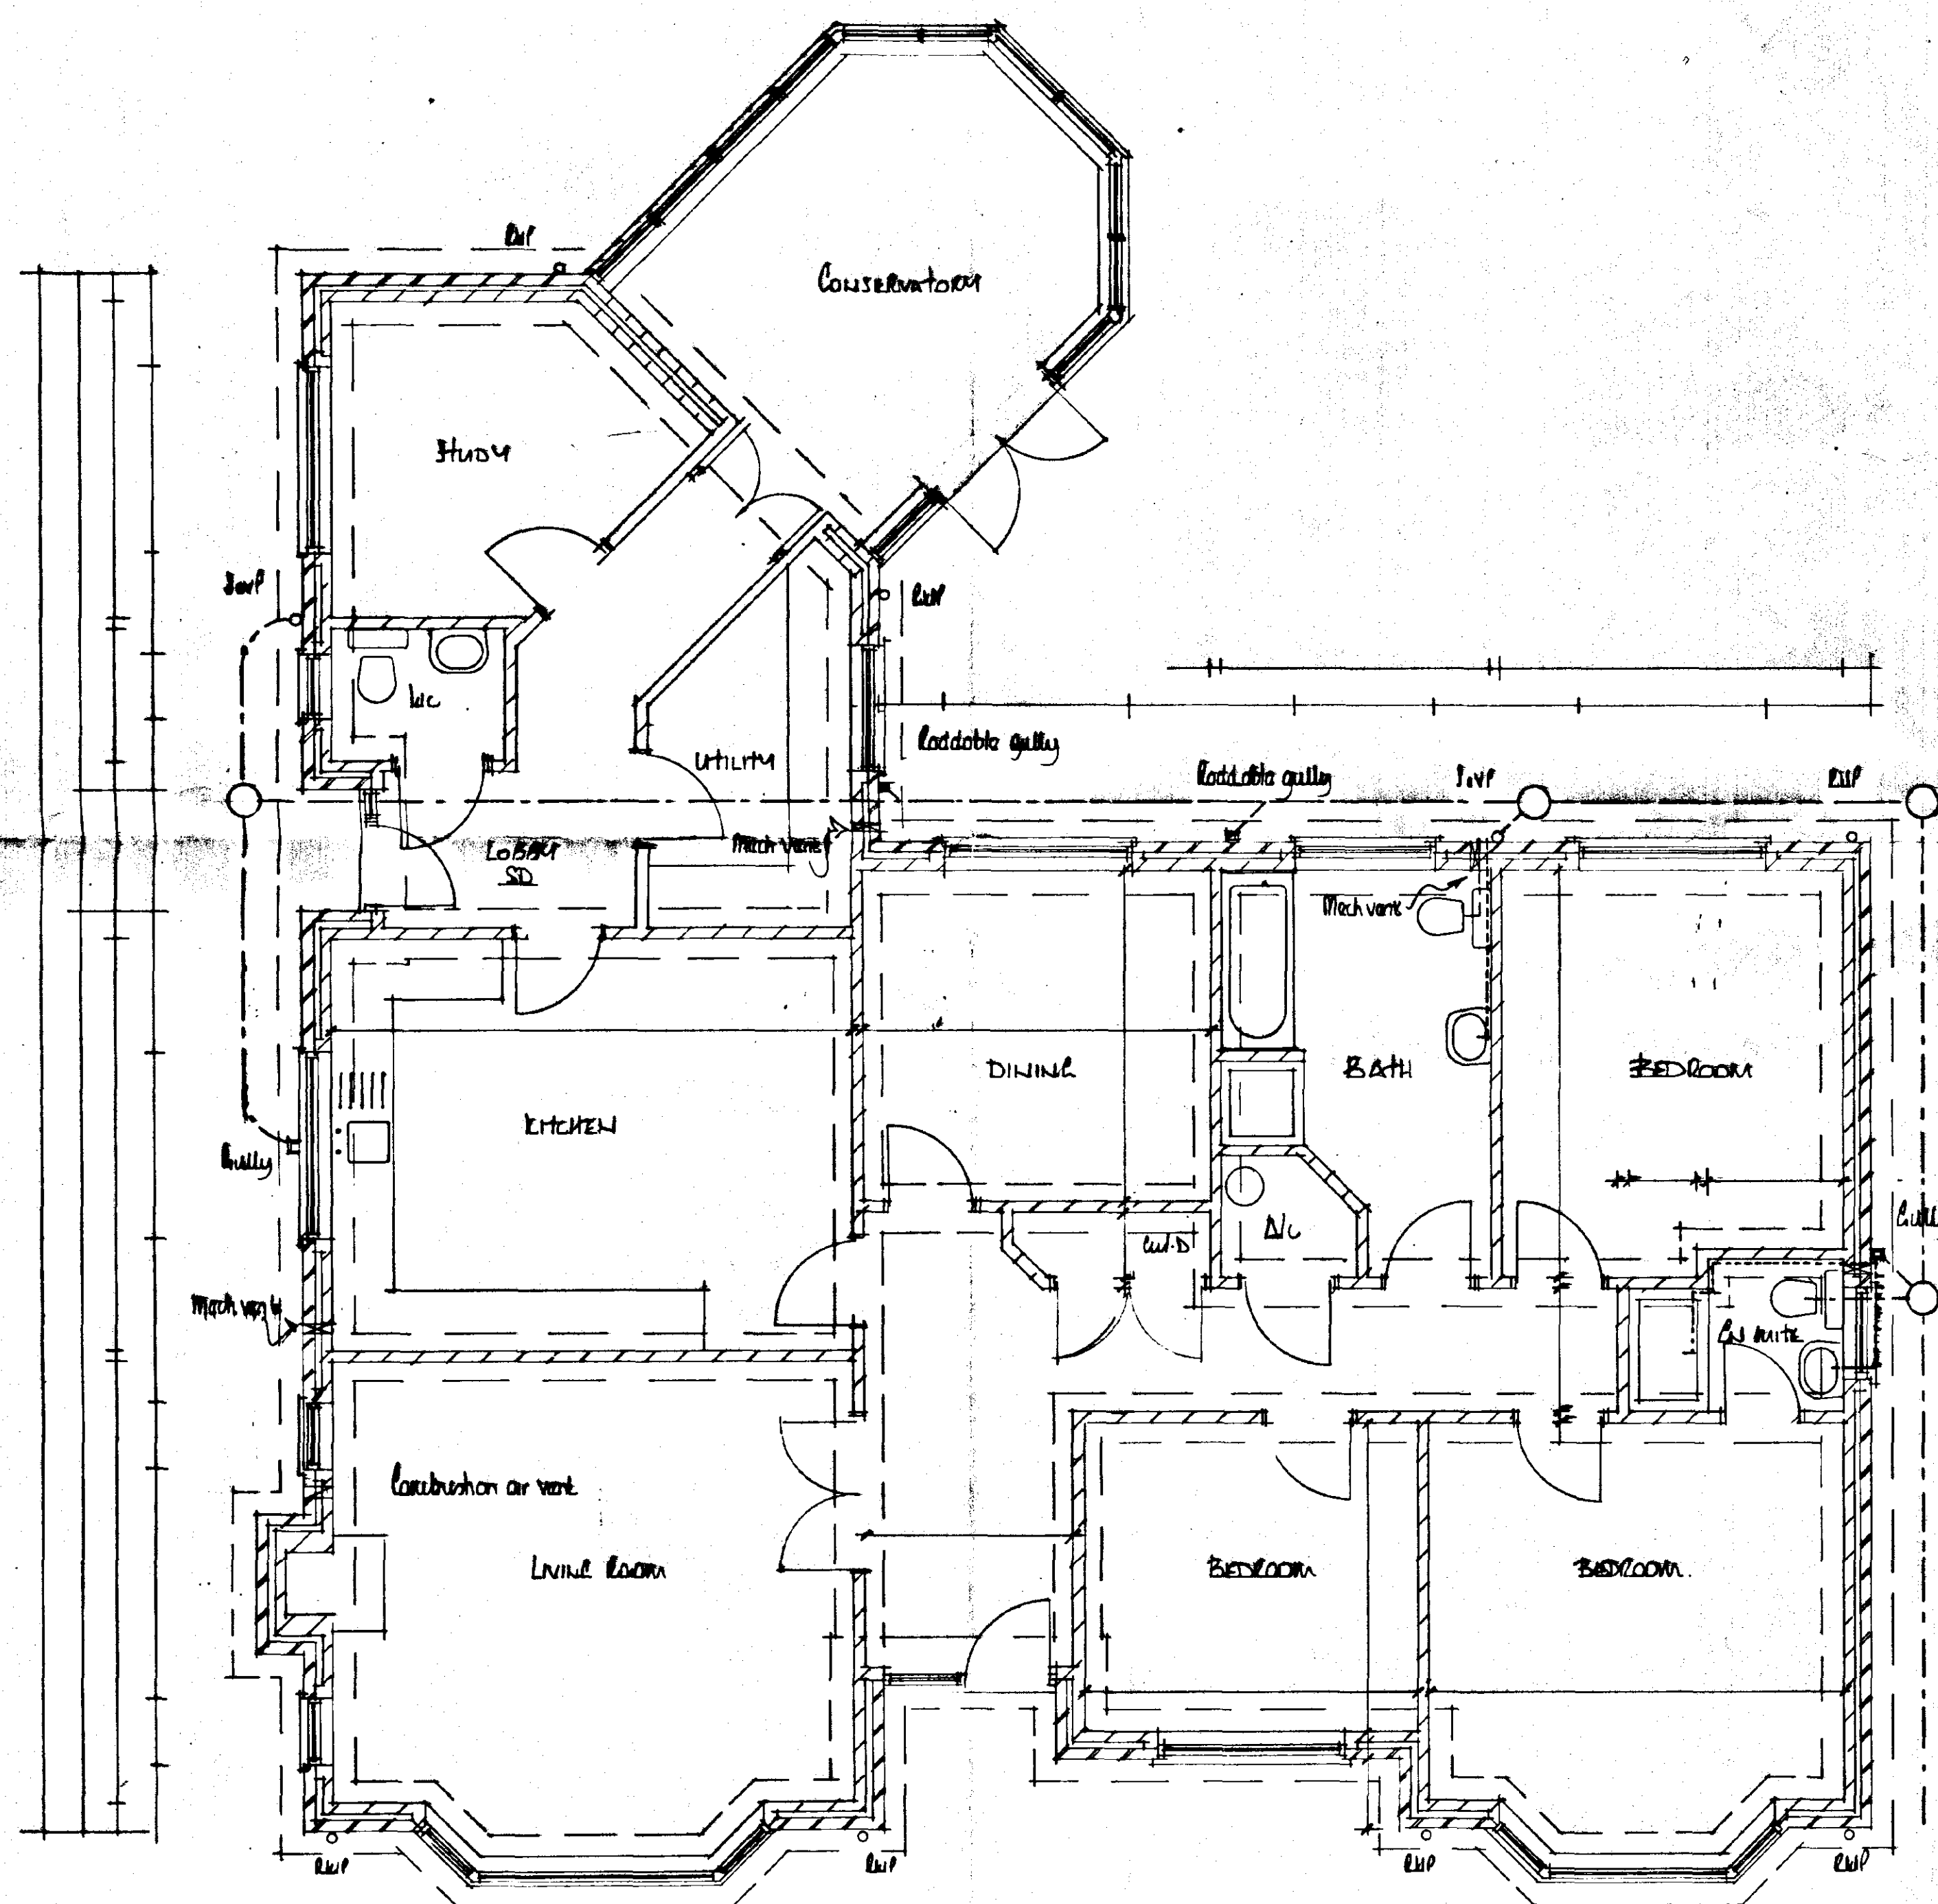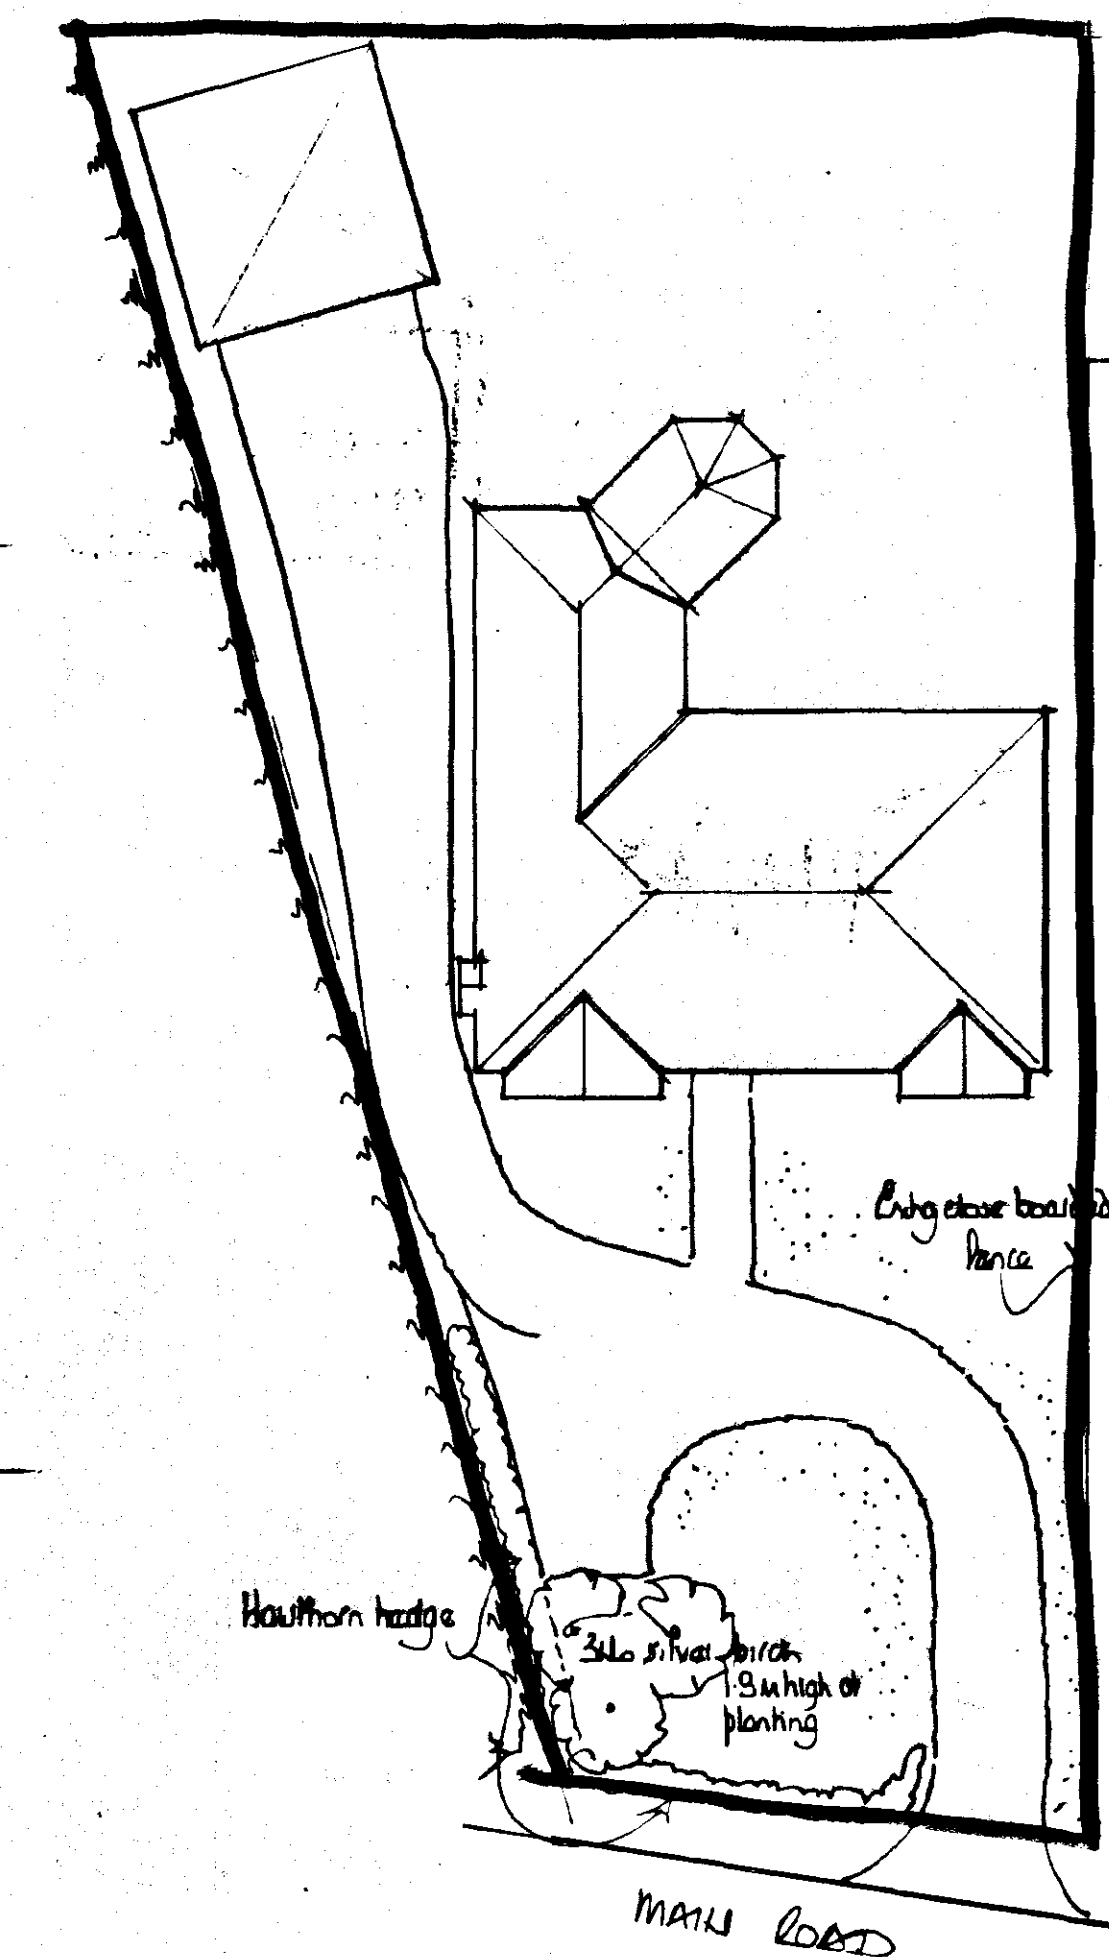


GROUND FLOOR PLAN


A		Date	Revisions
© copyright			
East Midlands Design Associates "Willow Lodge", Horseshoe Road, Spalding, Lincs PE11 3JA Tel: Spalding (0775) 767958			
Client			
MR. & MRS L. ANDERSON			
Job Title			
PROPOSED DEVELOPMENT AT MAIN ROAD SPALDING SPALDING Lincs			
Drawing Title			
PLAN - LIVING ROOM			
Scale			
1:50 - 1:100 - 1:200			
Date		Drawn by	
18 MAY 2000		AL	
Drg No		Rev	
00/05/01			

SOUTH HOLLAND DC
HOUSING & PLANNING
18 MAY 2000
Ref: 0638/00


DETERMINED
PLAN

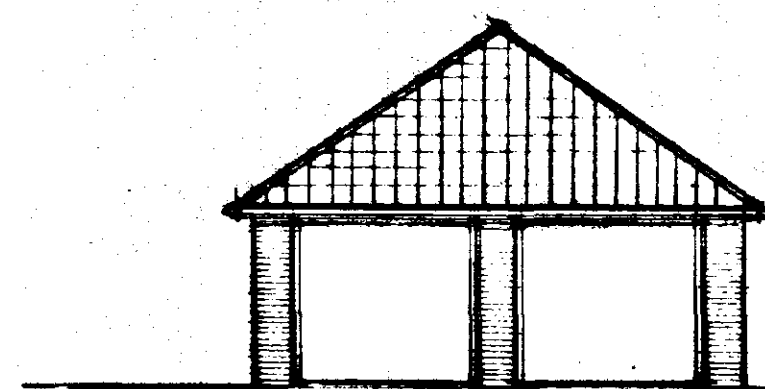


NORTH

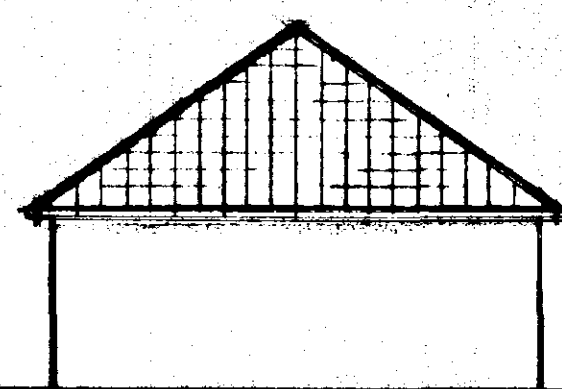


EAST

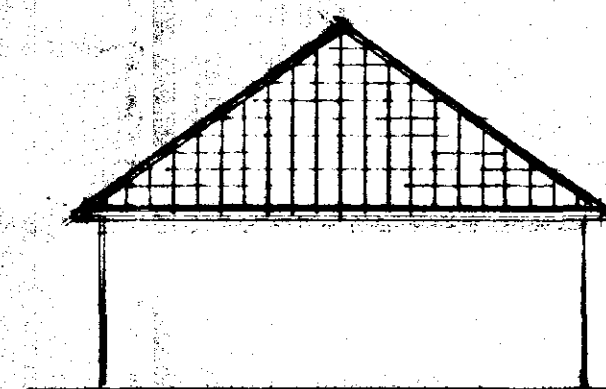

SOUTH

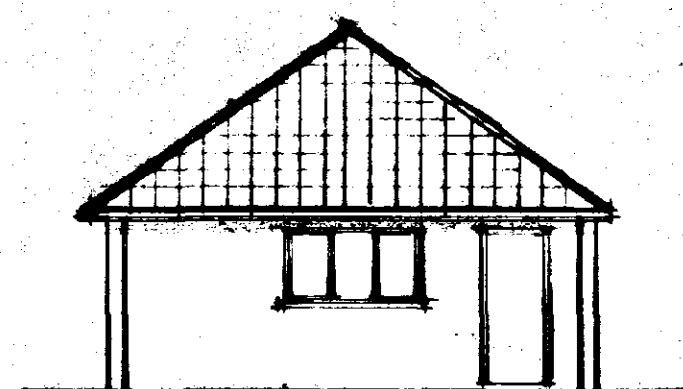

WEST

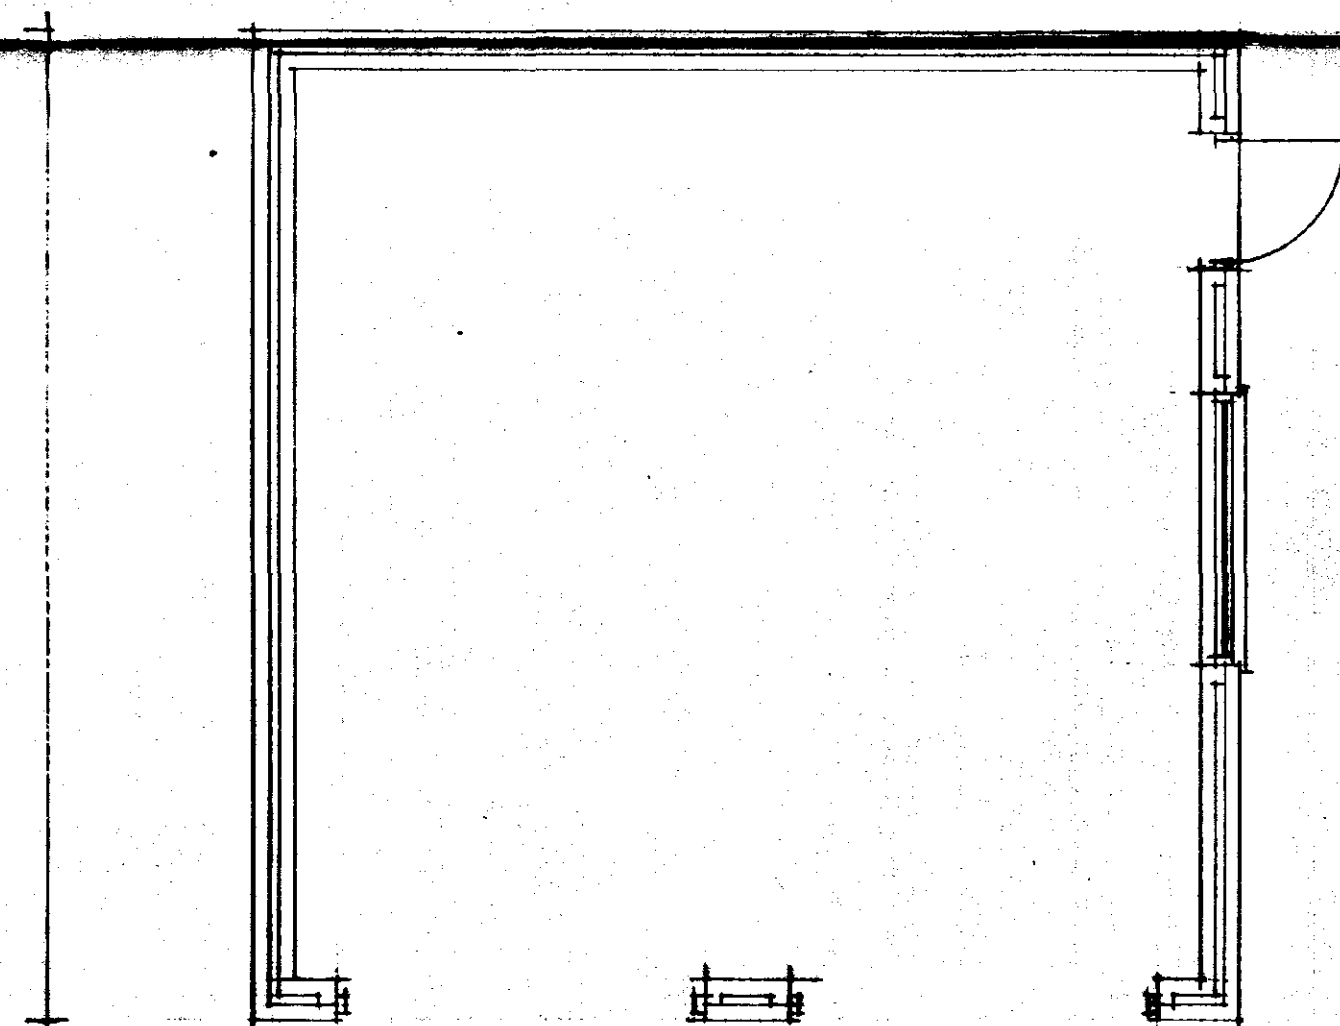


FLOOR PLAN

DETERMINED
PLAN

SOUTH HOLLAND DC
HOUSING & PLANNING
18 MAY 2000
Ref: 0638/00

A		
	Date	Revisions
© copyright		
East Midlands Design Associates "Willow Lodge", Horseshoe Road, Spalding, Lincs PE11 3JA Tel: Spalding (0775) 767968		
Client MR. WES L ANDREW		
Job Title PROPOSED DWELLING AT MAIN ROAD SPALDING SPALDING, Lincs		
Drawing Title PROPOSED DWELLING. PLAN, SECTION, ELEVATIONS		
Scale 1:50 - 1:100		
Date MAY 00	Drawn by AL	
Drg No 00/05/02		Rev

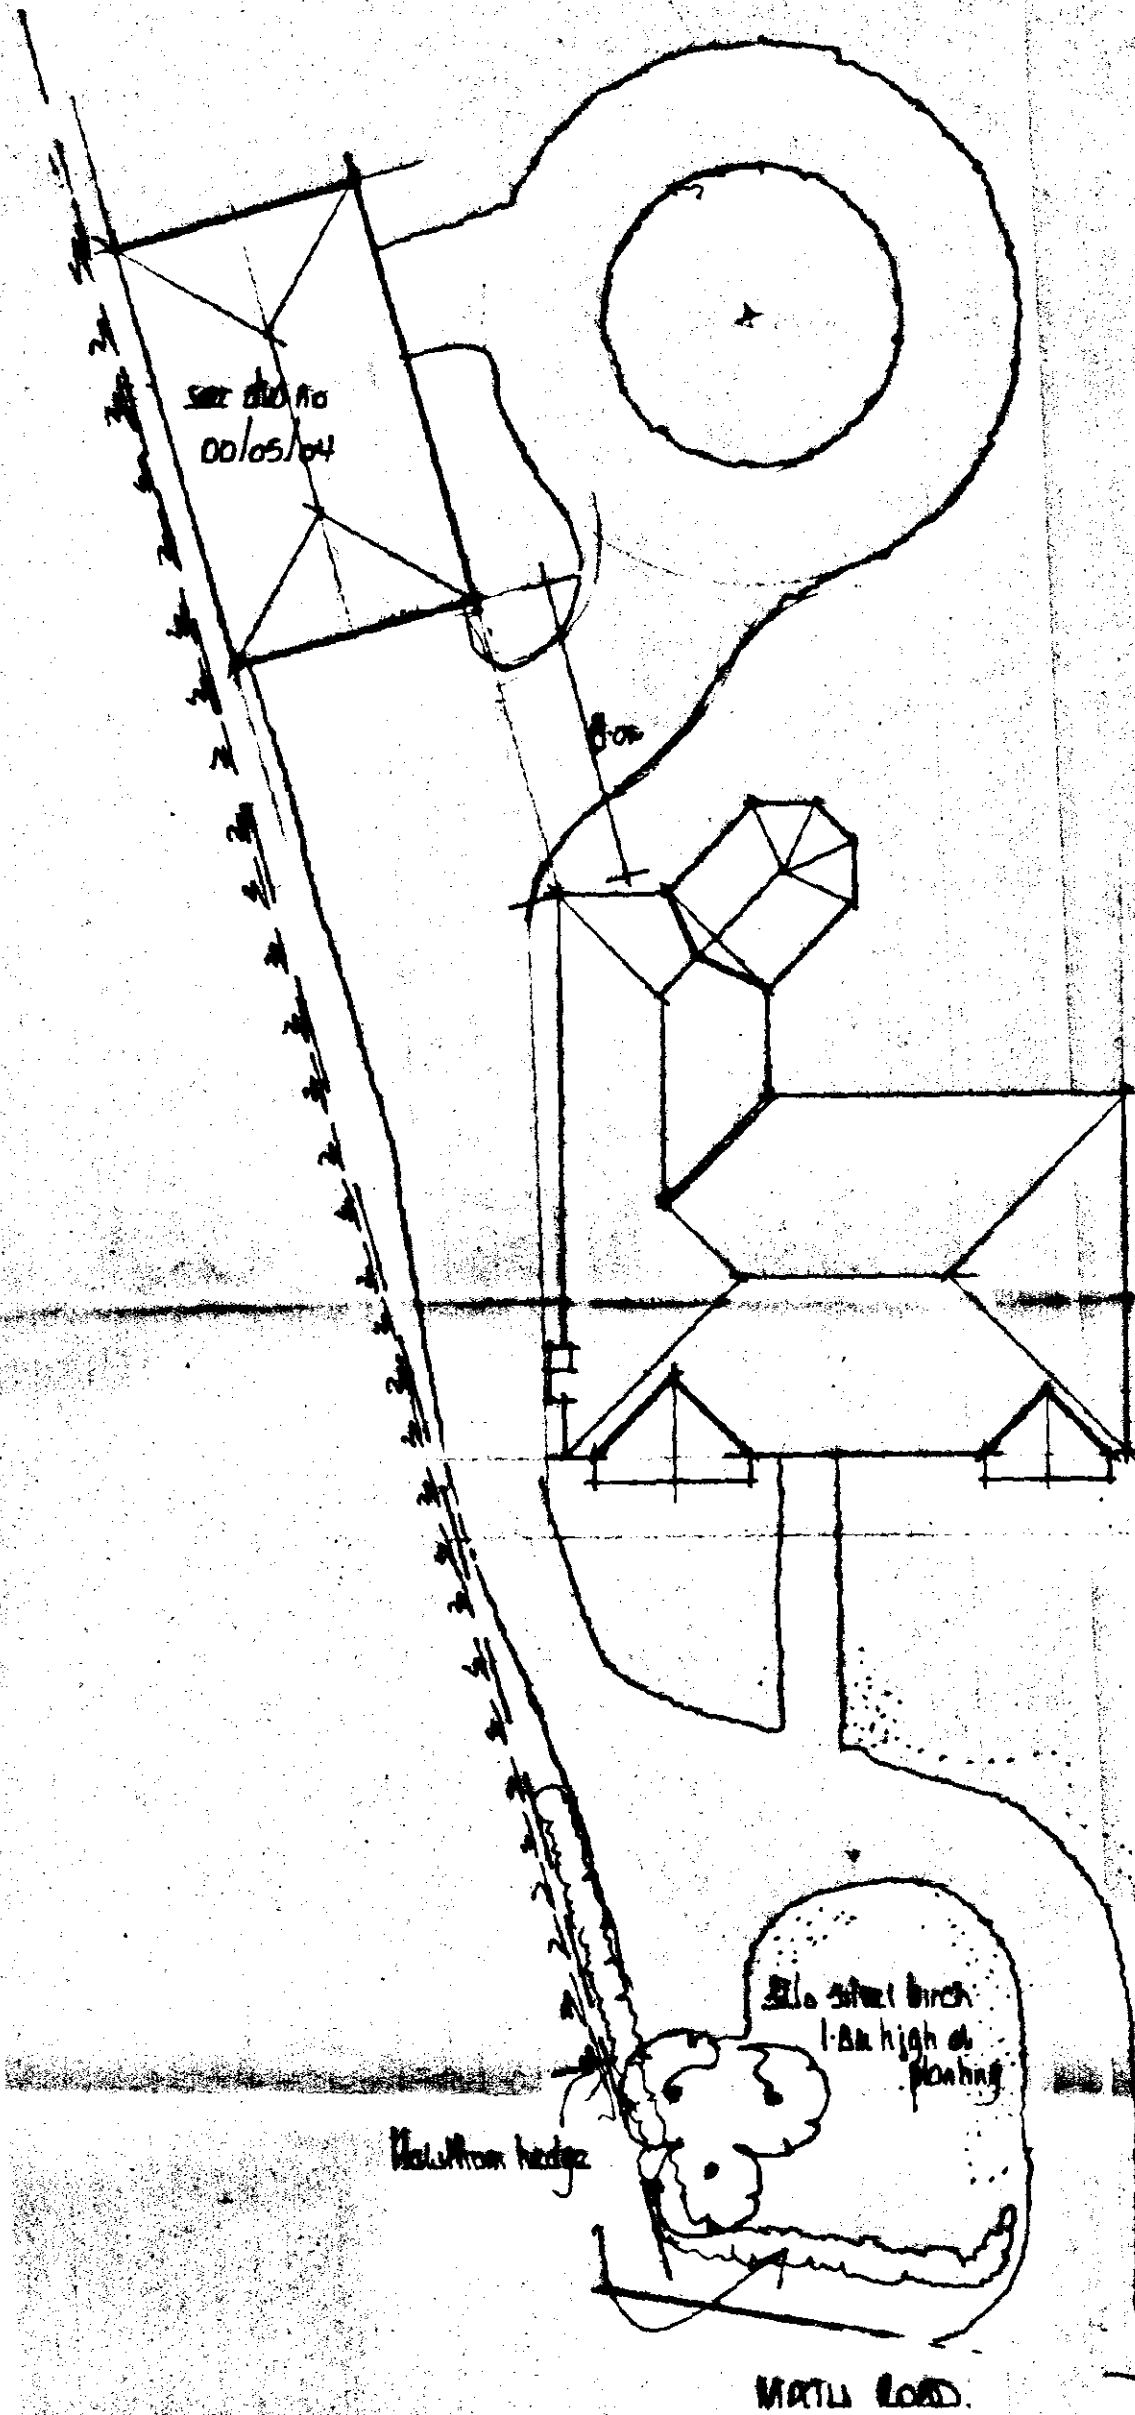

A		Date	Revisions
© copyright			
East Midlands Design Associates			
"Willow Lodge", Horseshoe Road, Spalding, Lincs. PE11 3JA Tel: Spalding (0775) 767956			
Client MR. & MRS L. ANDERSON			
Job Title DRAUGHTING & LAYOUT AT MARTIN ROAD SPALDING Lincs.			
Drawing Title Block Plan			
Scale 1:200			
Date July 01		Drawn by BA	
Drg. No. 00/05/05		Rev	

Ref
 SOUTH HOLLAND DC
 HOUSING & PLANNING
 - 3 JUL 2001
 6.58/00

Ref
 4/1
APPENDED PLAN

