
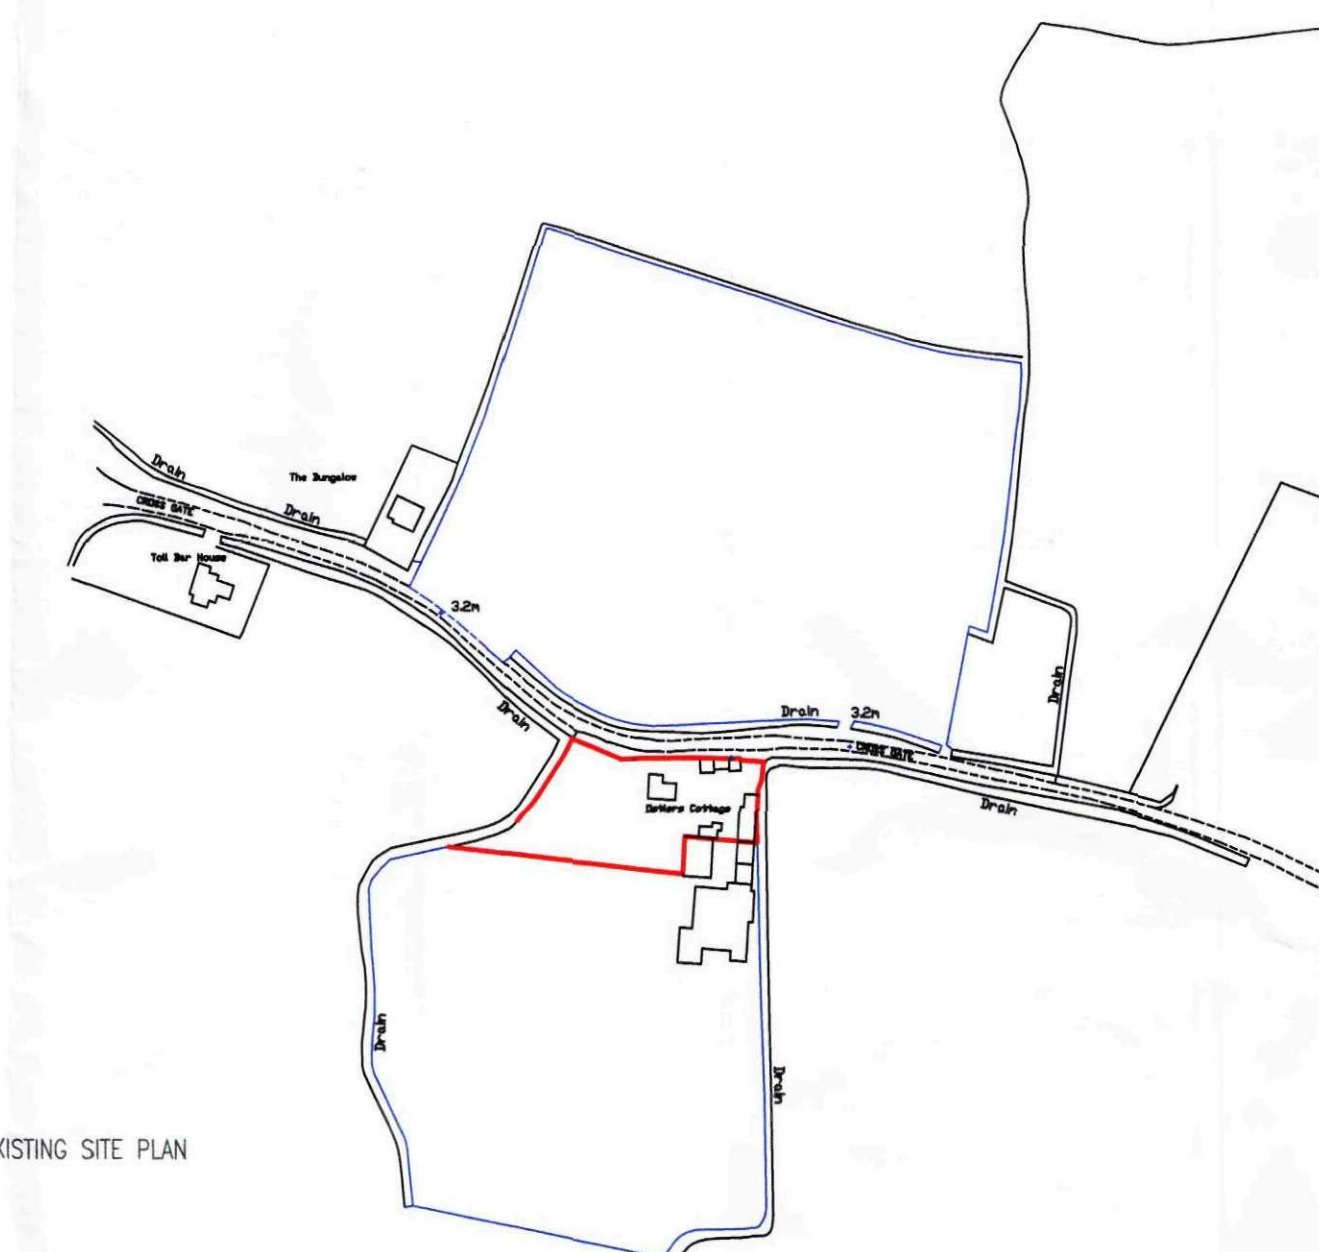
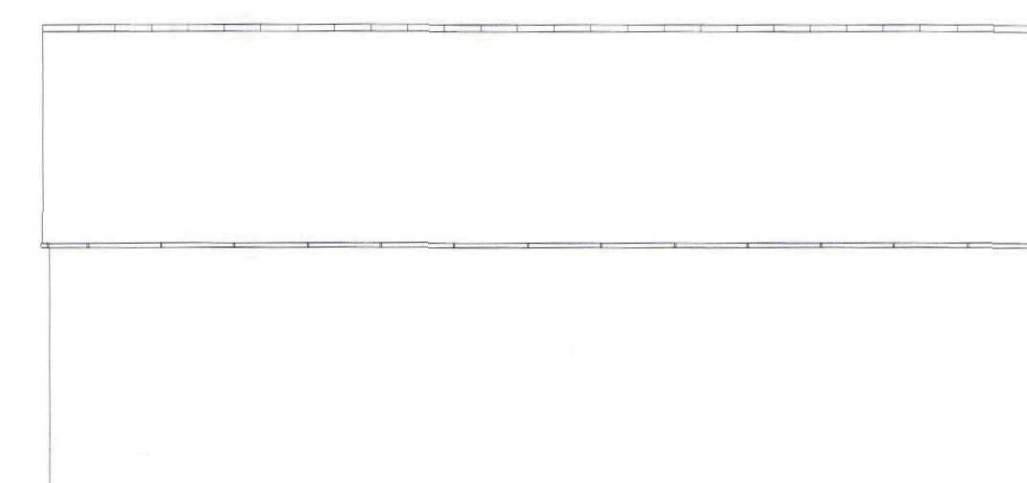
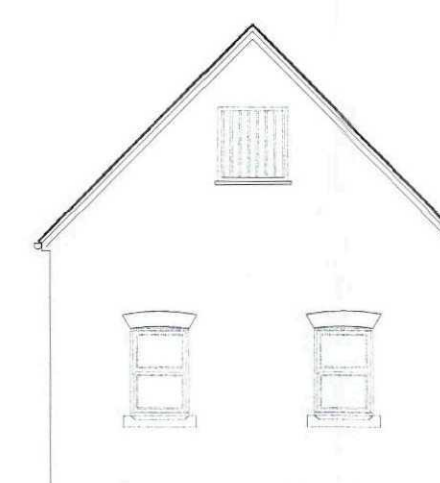
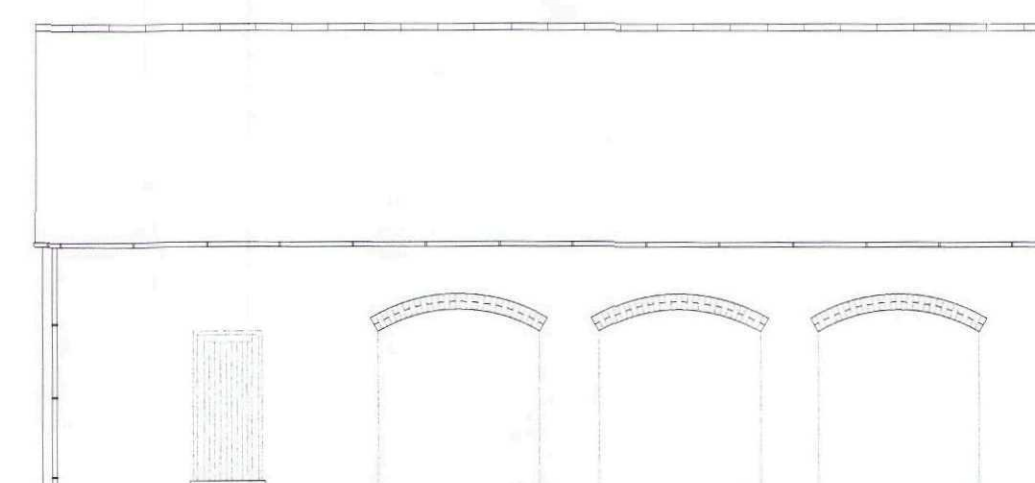
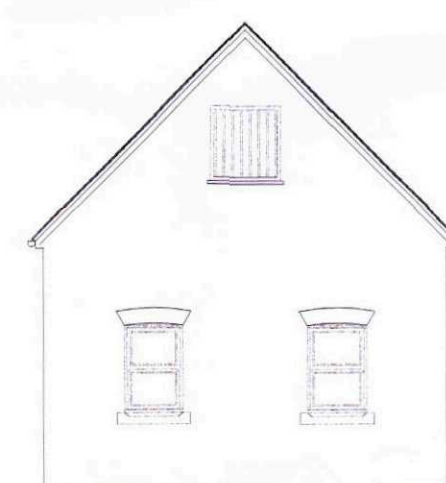
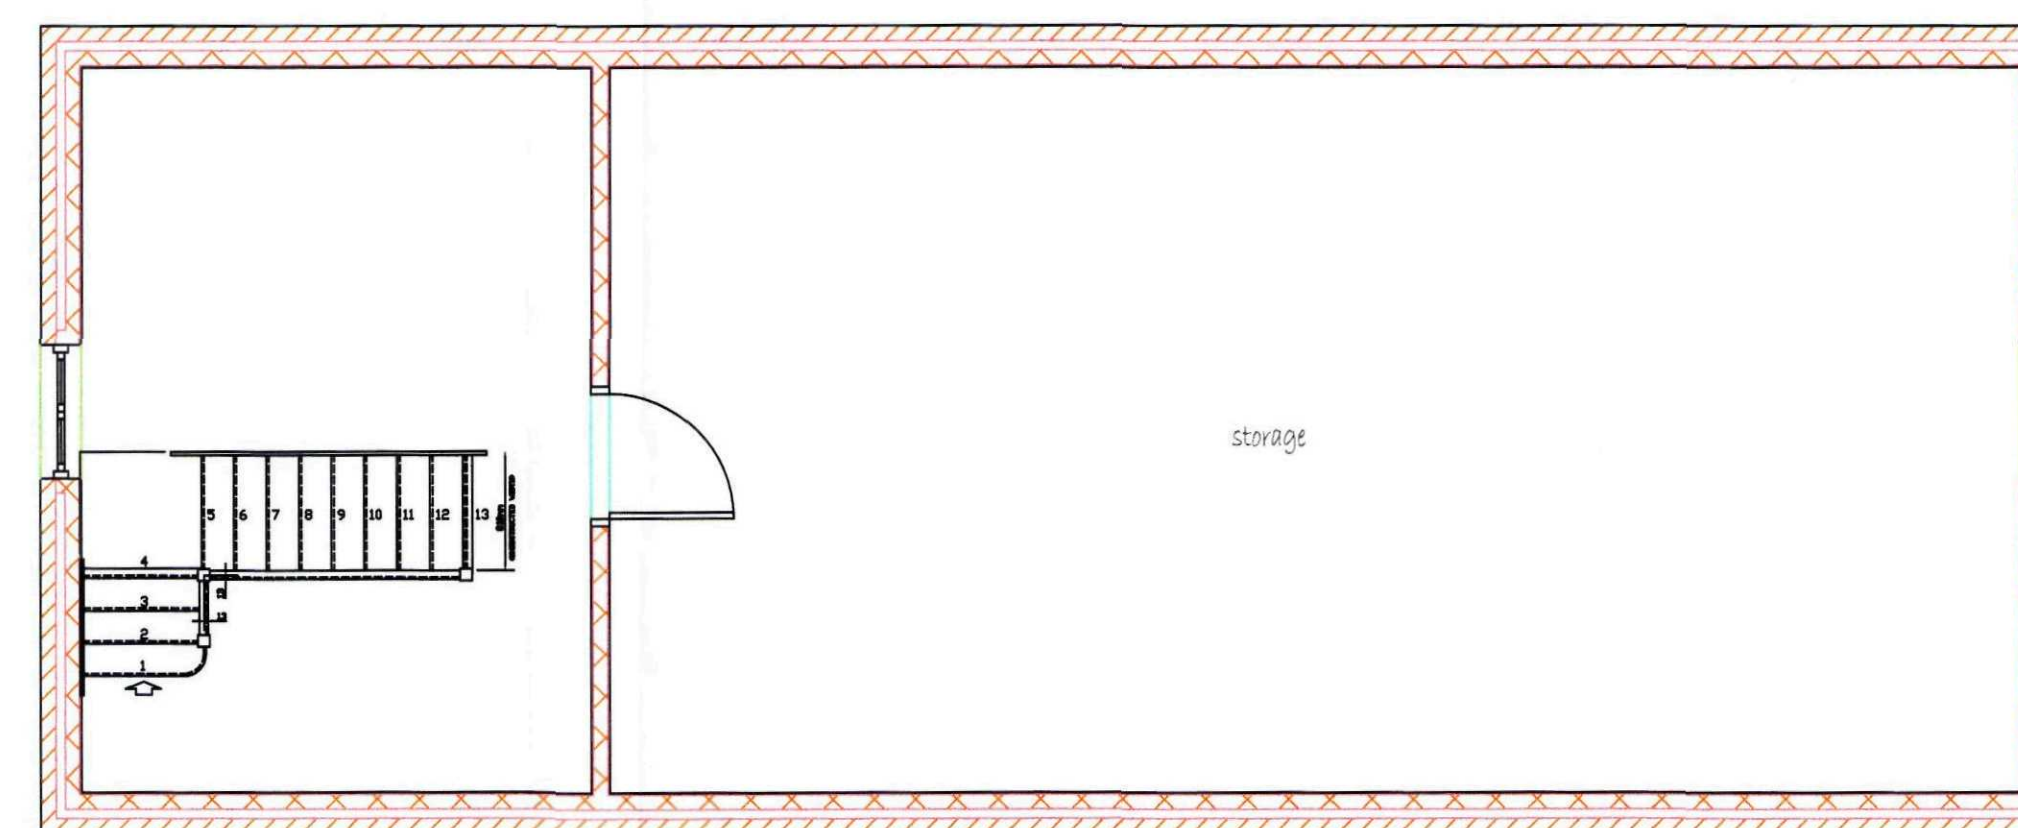
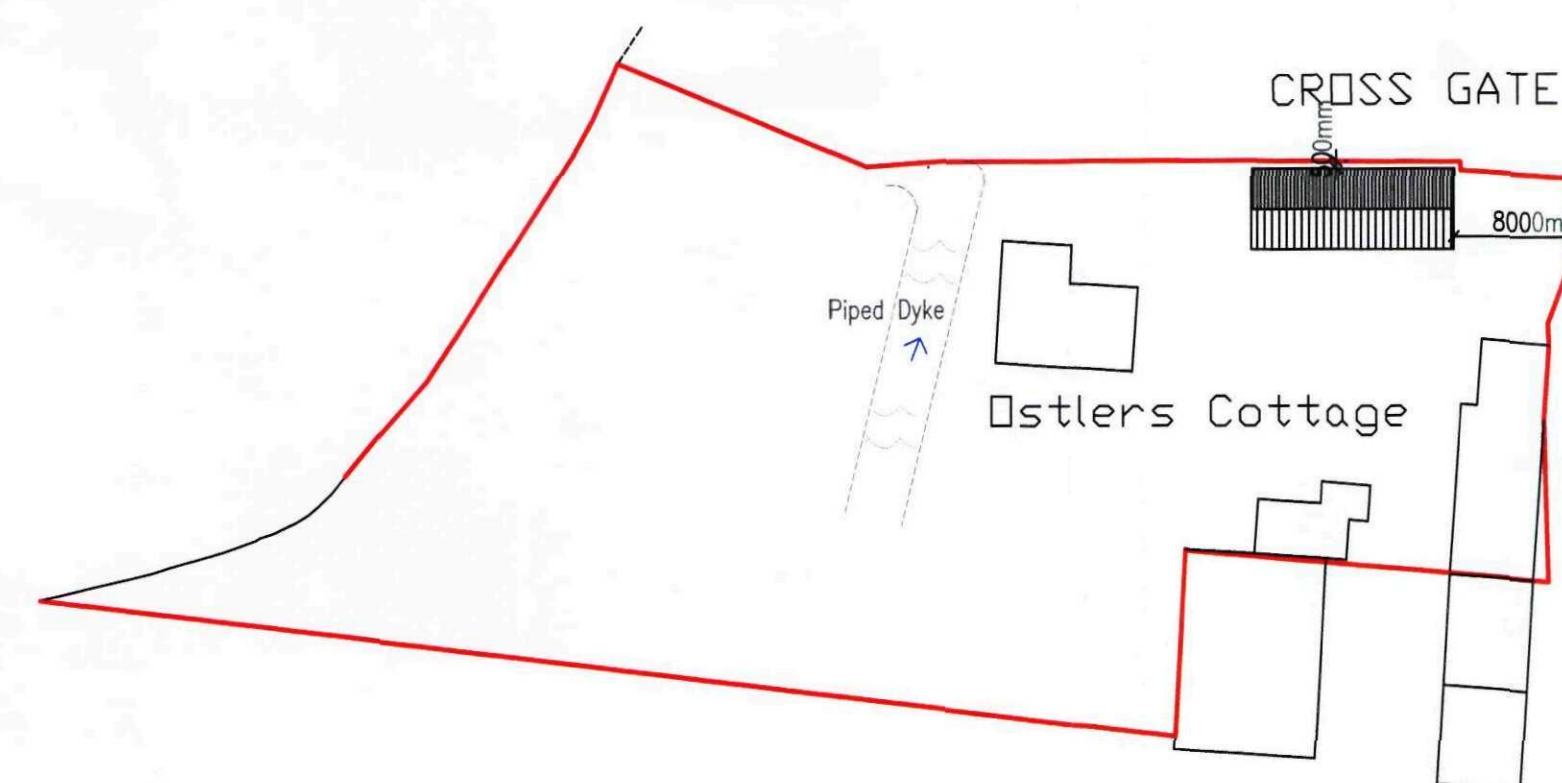
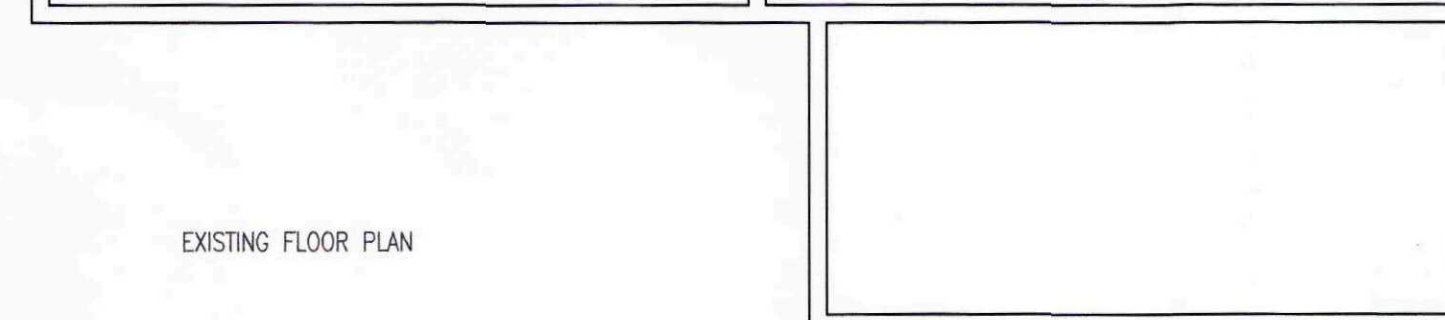


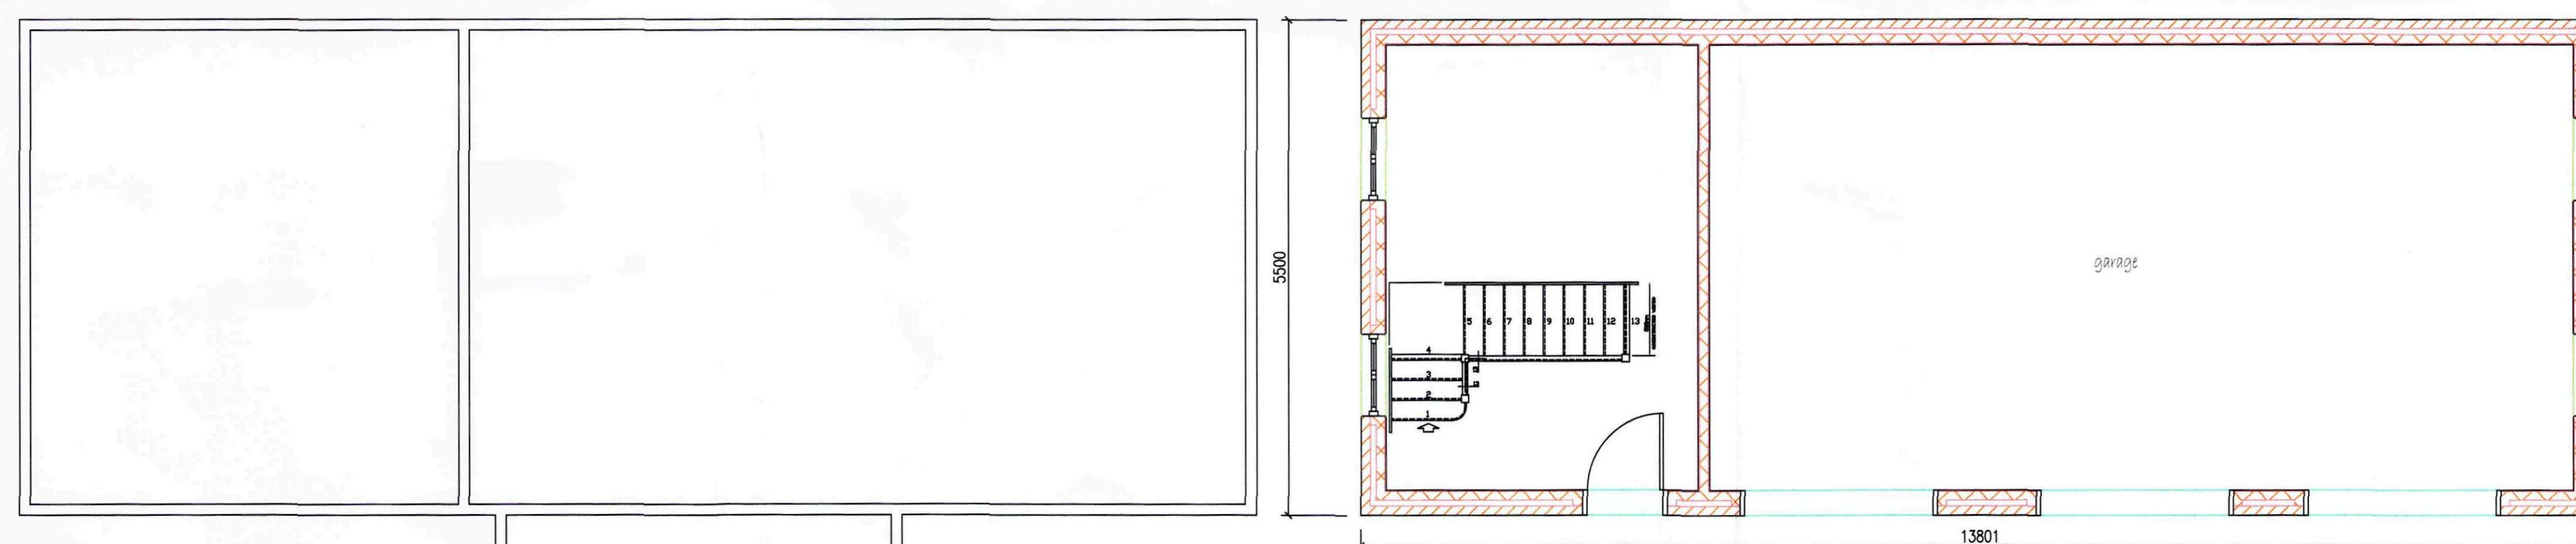


Crown Copyright 2008. All rights reserved. Licence number 10002044

[illegible]

Ref:	Revision:	Date:
------	-----------	-------

WENMAN DESIGN SOLUTIONS Ltd.
2 Austendyke Road
Weston Hills
Spalding
Lincs. PE12 6BX
Tel/Fax 01775 724171
Mobile 0784 1718457
enquiries@wenmanbuildingdesign.co.uk

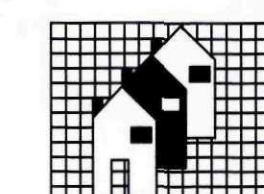

Project: PROPOSED GARAGE BLOCK OVER FOOTPRINT OF EXISTING

Client: MR & MRS C. WRIGHT
OSTLERS COTTAGE
CHURCH END
QUADRING, SPALDING
Lincs

DRAWING:

EXISTING FLOOR PLAN
EXISTING ELEVATIONS
PROPOSED FLOOR PLANS
PROPOSED ELEVATIONS
EXISTING BLOCK PLAN
EXISTING SITE PLAN

DRAWING N°: WEN/1379/10/00	DATE: JUNE 2010
-------------------------------	--------------------

DRAWN BY: RW	SCALES: 1:50 1:100 1:500 1:125
-----------------	-----------------------------------

[illegible]