


PACKING-SHEED EXTENSION
EAST (FRONT) ELEVATION.

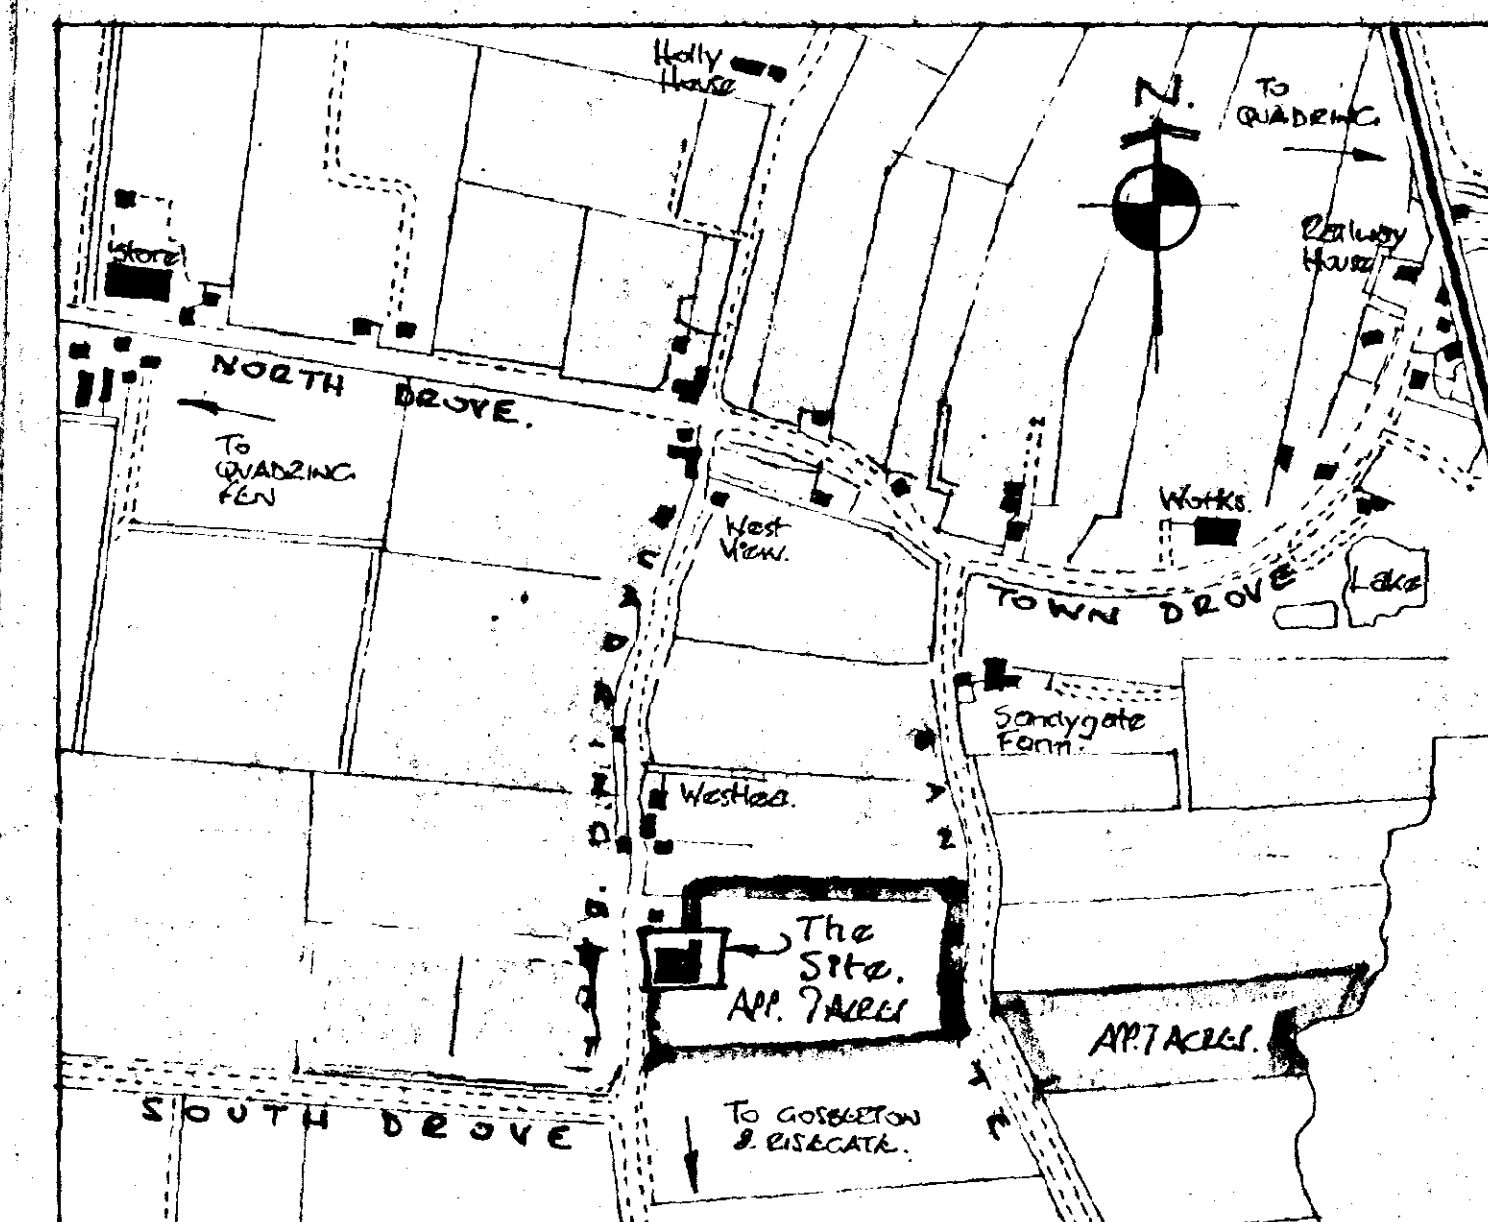

LOCATION! PLAN

SOUTH HOLLAND DC
HOUSING & PLANNING
05 JUL 1995
Ref: 0703 | 95

DETERMINED
PLAN ^{ROOF-LINE} OF 2ND PACING SHEET
BAY ADJUSTED TO MATCH 1ST. &
EXISTING TORE. (PLAN AREA REMOVED)

Revisions.

Title.


PROPOSED
PACKING - SHED
STORE EXTENSION

Address.

REFRIGERATED STORE
QUADRANT BANK
QUADRANT
LINES.


John R Clayton
Associates

Drwn. J.C.
Scale 1:100
Date 02 Feb '9
NR 1/2/9

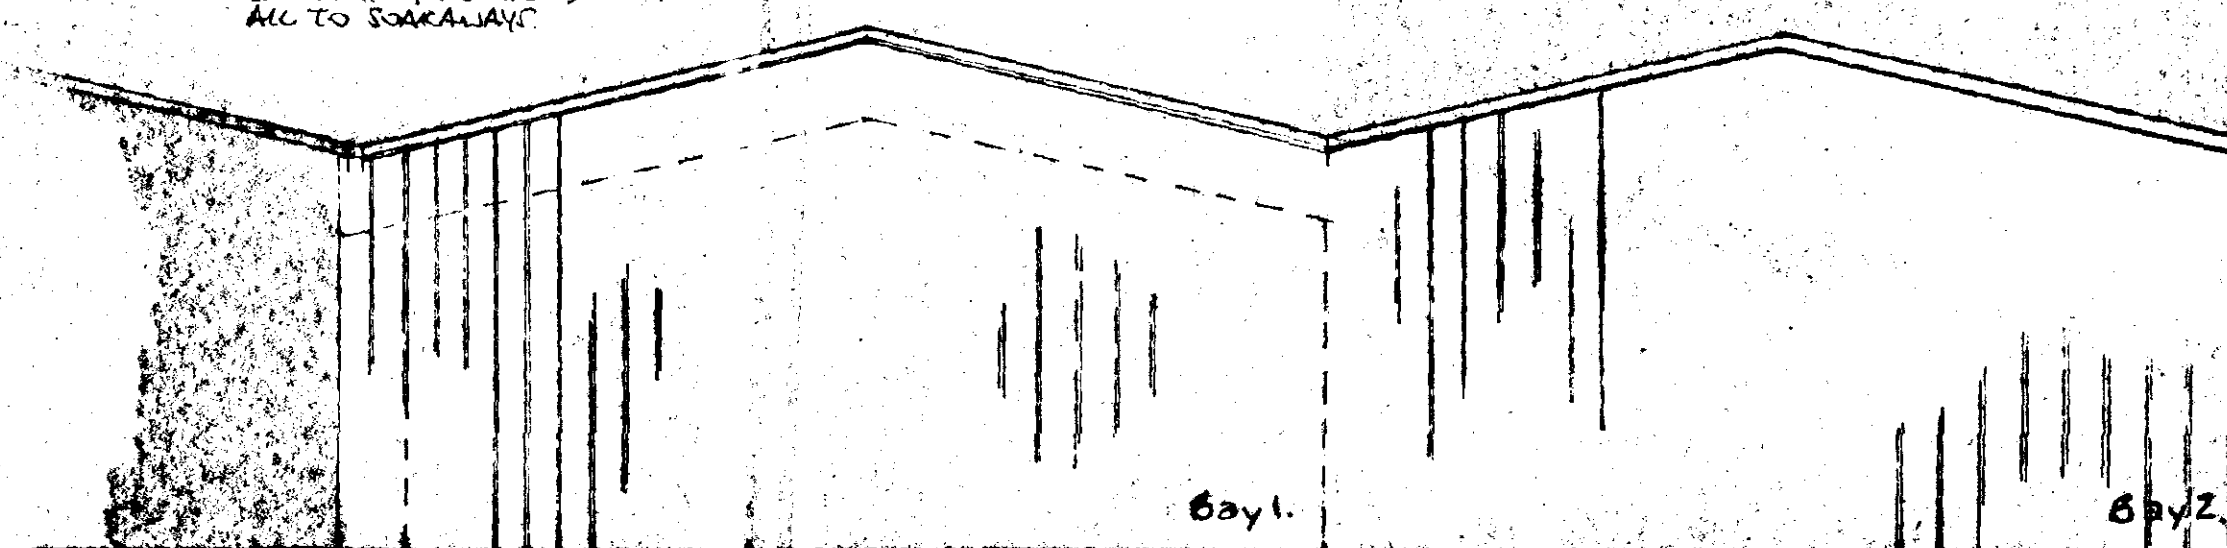

REF. (R. 11) ELEVATION

* STEELWORK NOTES.
THIS DEC. IS FOR PLANNING
PURPOSES ONLY.
STEEL SIZES & CONSTRUCTION
DETAILS SHOULD BE CHECKED
& CONFIRMED BY MANUFACTURER/
ERECTOR.
ALL SIZES TO BE CHECKED ON SITE

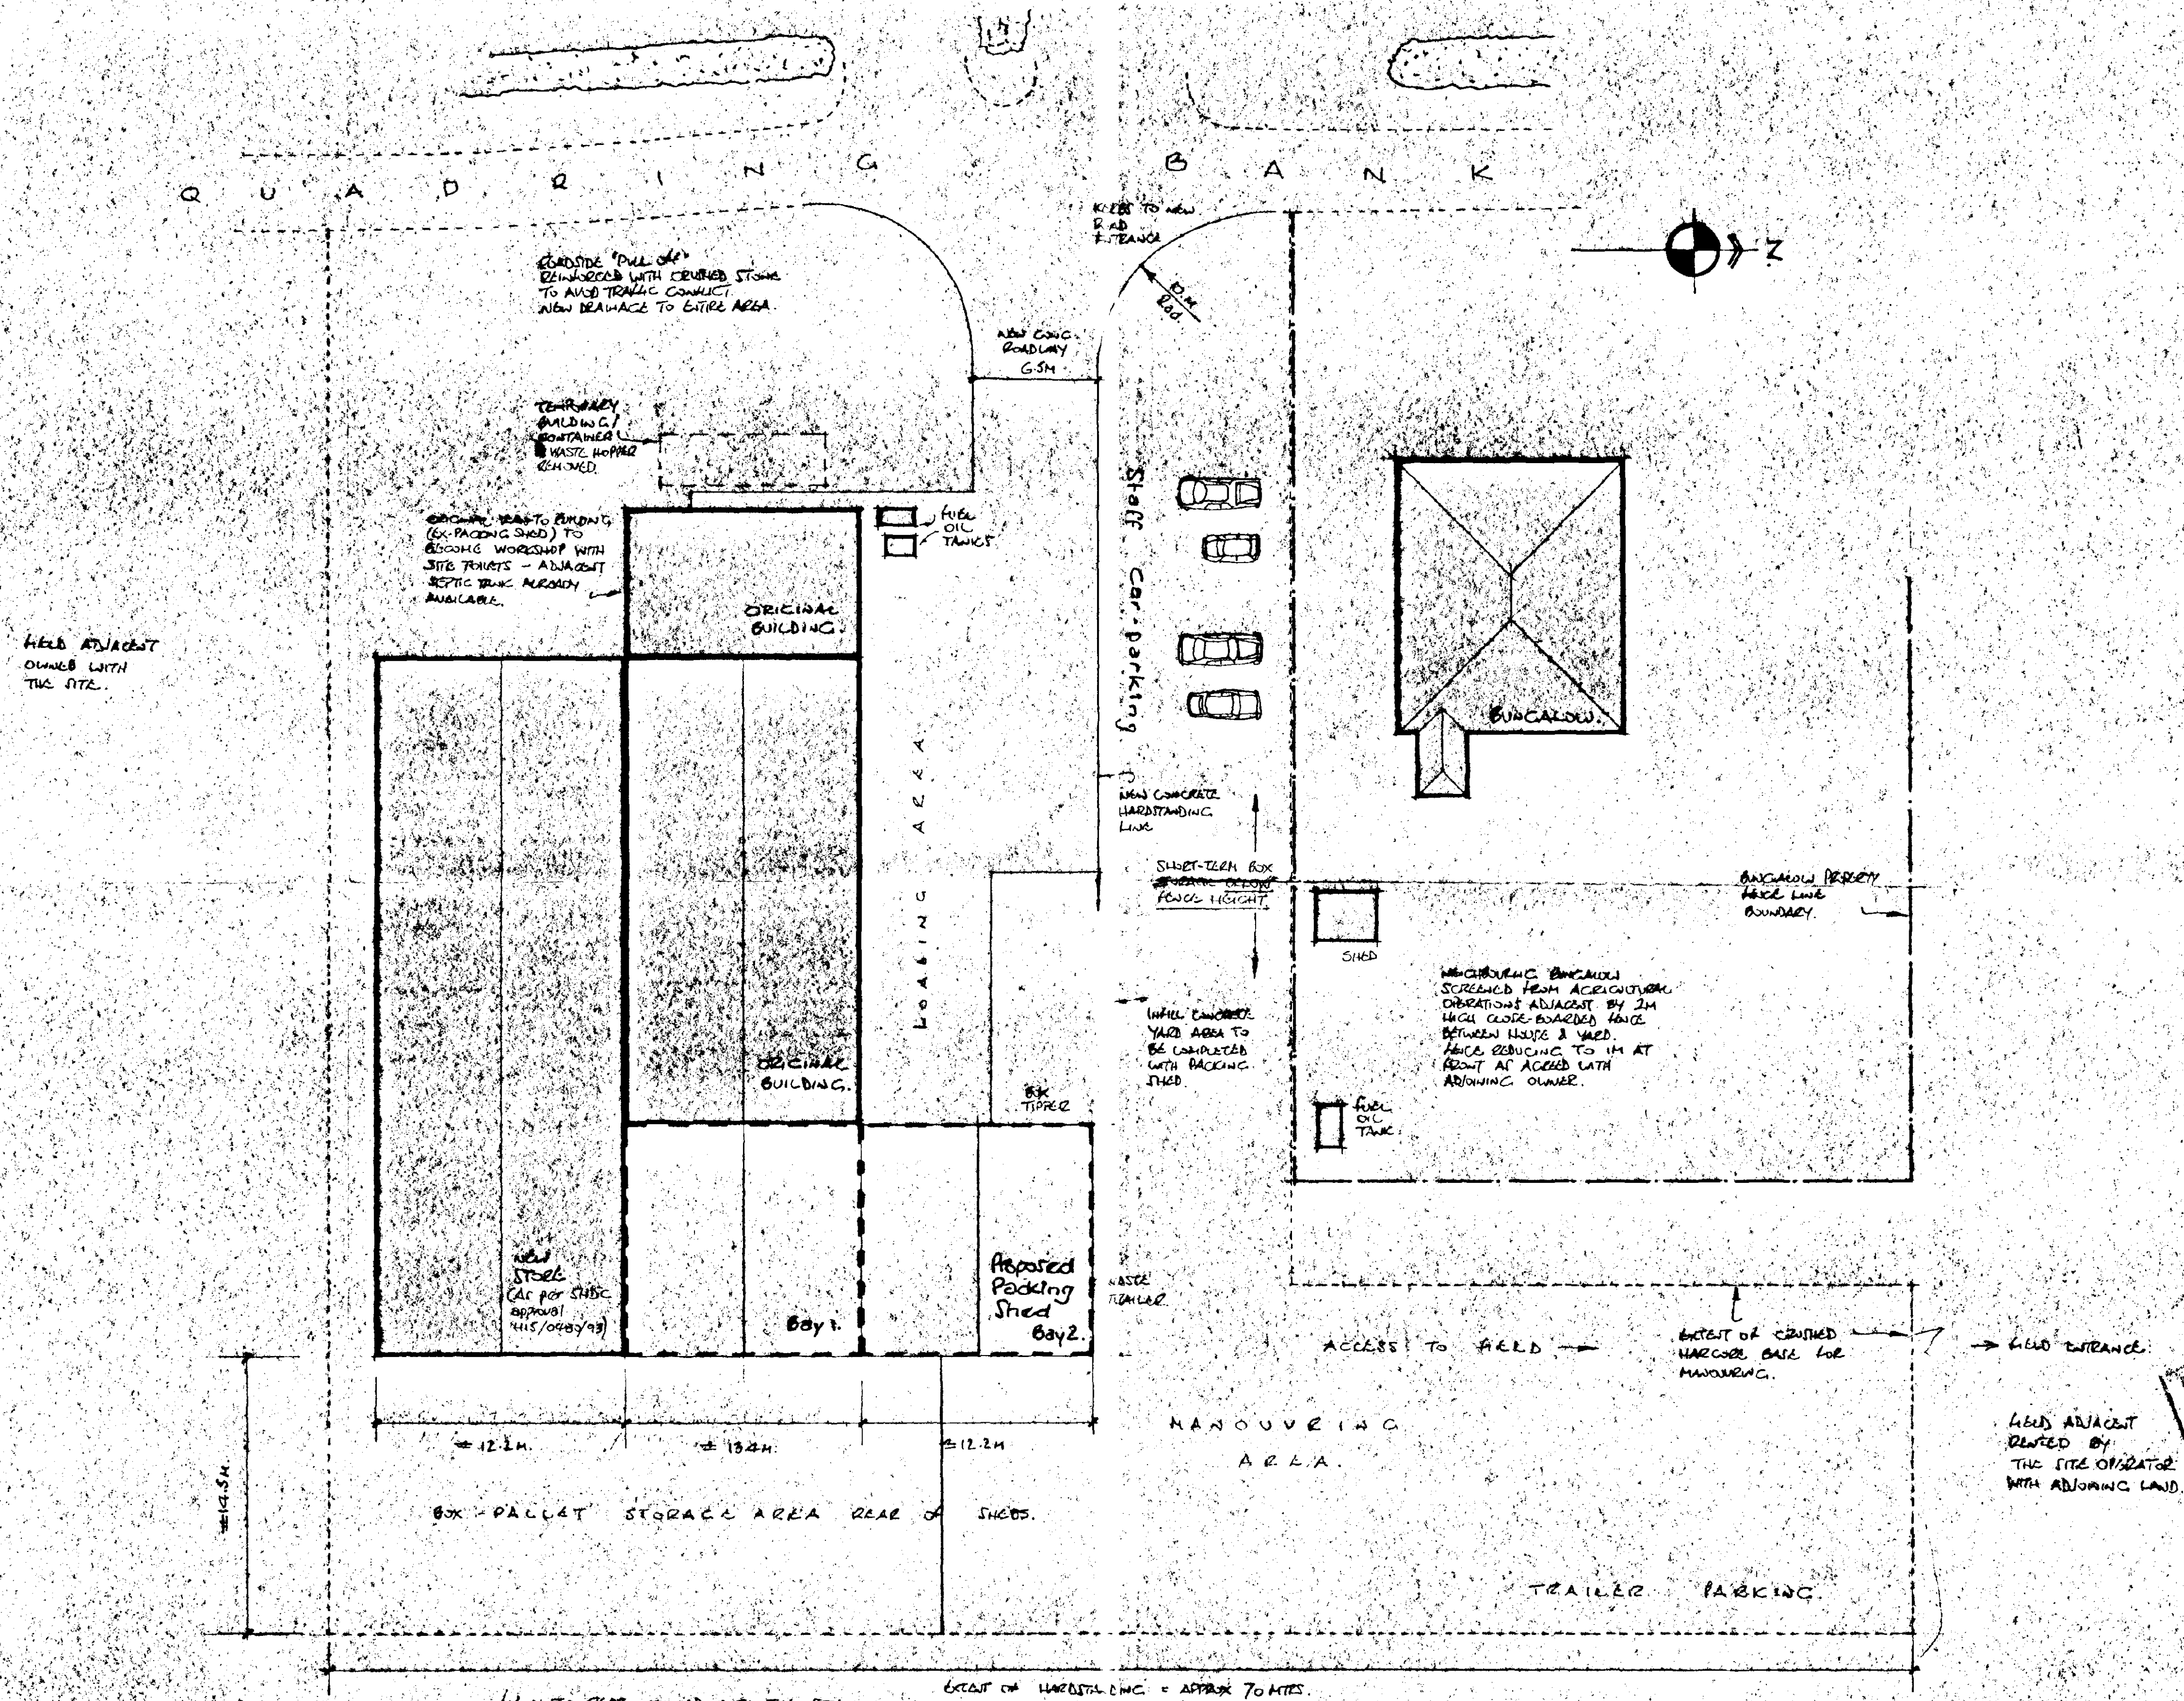

AMENDED PLAN
Ref.

SOIL AND DO
HOUSING & PLANNING
24 AUG 1995
Ref: 415/0703/95

DETERMINE PLAN

2" Arc 95. NOTES ADDED TO DESIGN AREA DUE TO AS PER SHDC REQUEST

Project Design

GENERAL SITE LAYOUT.

Address: AGRICULTURE BLDGS QUADRING BANK QUADRING.

John R Clayton Associates

Drawn: J.R.C.
Scale: 1:200
Date: 03 JUL 95
No: 01/10/95

NOTE: THIS DETAILED SUPERSEDES SITE PLAN 59/9/93/0 AS INCORPORATES LOCAL AMENDMENTS REQUIRED BY LOCAL AUTHORITY RELATIVE TO BUILDING APPROVALS.