



FRONT ELEVATION


① ELEVATIONS (LEAN-TO)

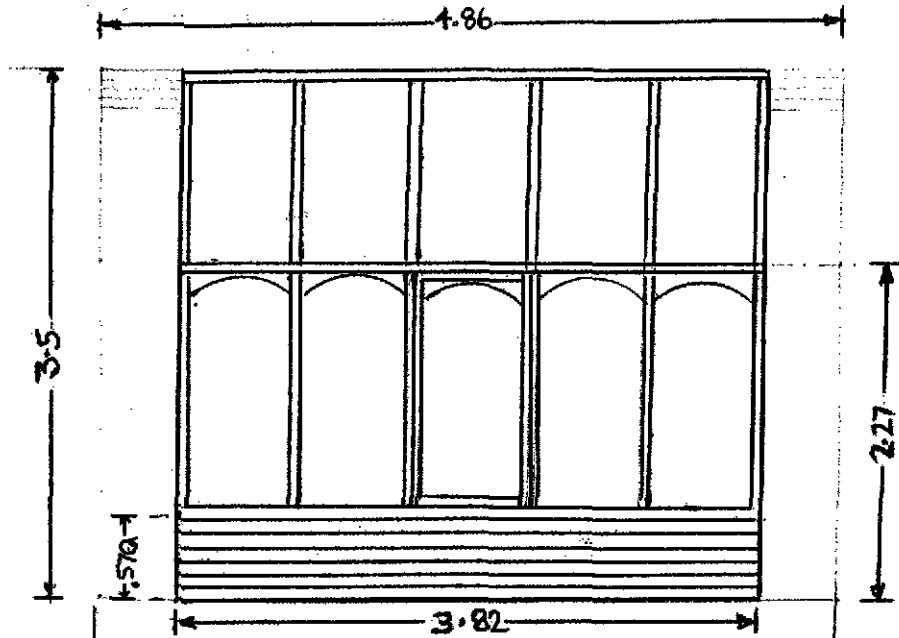

REAR ELEVATION

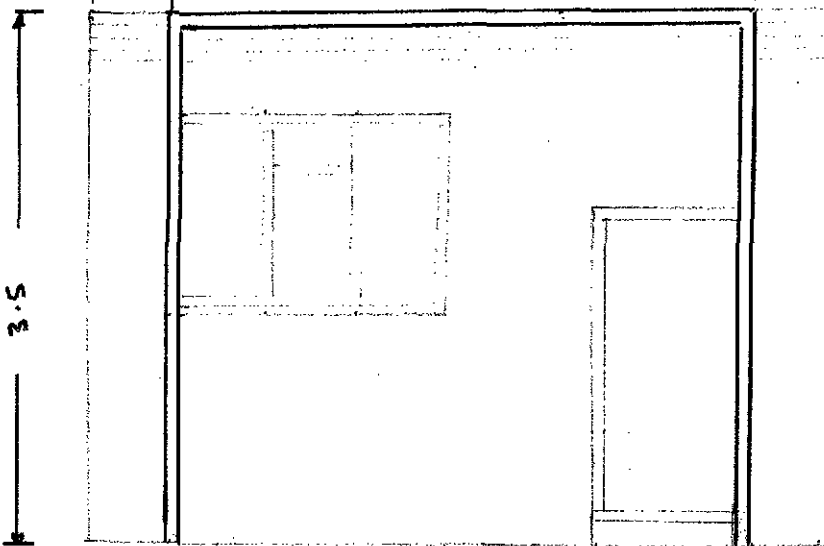

LEFT AND RIGHT SIDE ELEVATIONS

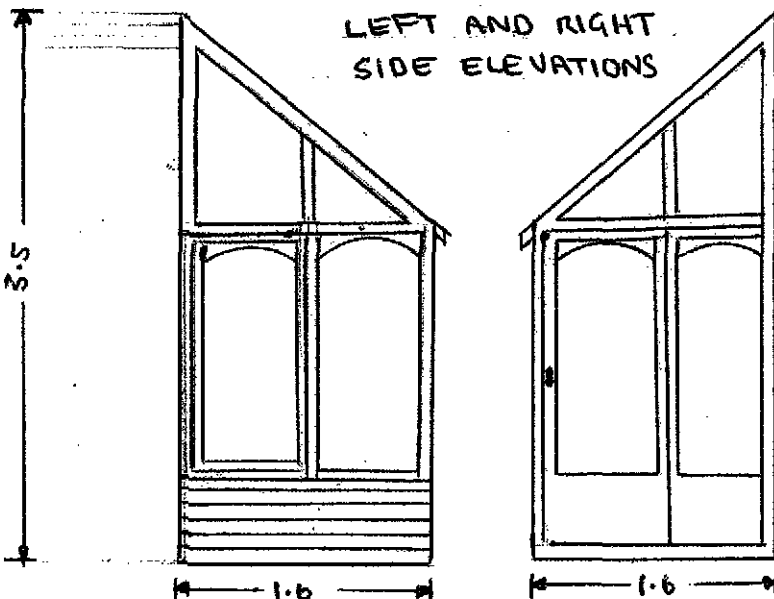

PROPOSED LEAN-TO

W = 3.82

D = 1.6

H = 3.5

2 OPENING WINDOWS
1 OPENING SIDE DOOR

BODY: WHITE UPVC,
DOUBLE GLAZED GLASS,
POLYCARBONATE ROOF

DWAF WALL: 50X100 MM
TIMBER STUDDING, CLADDING
STAINED MID-DARK OAK

BASE: 100 MM CONCRETE

NOTE: EXISTING REAR WALL
HAS FLAT ROOF

SCALE: 1:50

DATE DRAWN: 11/9/09

DRAWING No 1

SHDC
Planning & Development

15 SEP 2009

Ref: 0723-09

ADDRESS:


THE EBENEZER CHAPEL
6, WATER GATE
QUADRING
SPALDING
LINCS PE11 4PY



BLOCK PLAN

THE EBENEZER CHAPEL
6, WATER GATE, QUADRANT
SPALDING, Lincs, PE11 4PY

SCALE 1:200
DATE DRAWN 11/9/09
DRAWING No 1
PROPOSED LEAN-TO

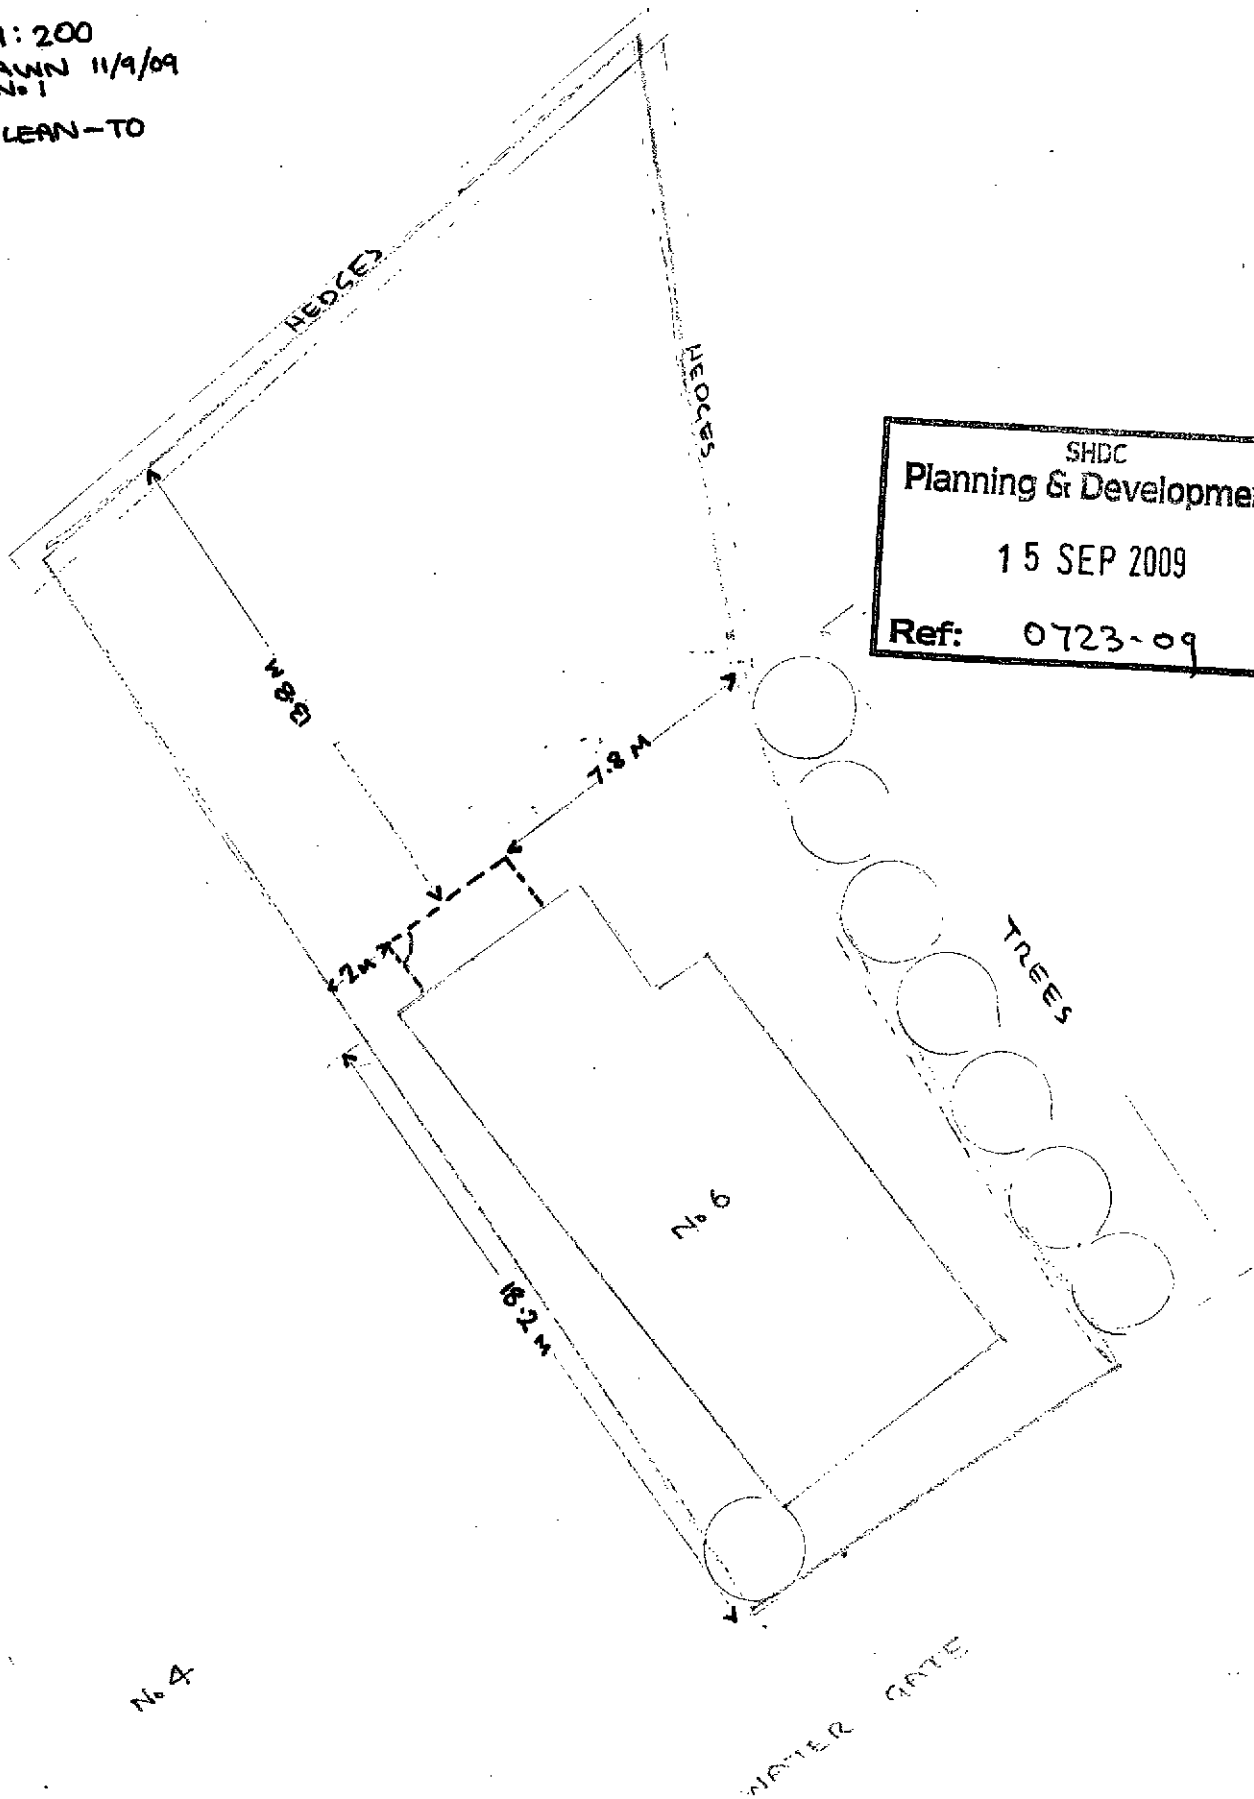

SHDC
Planning & Development
15 SEP 2009
Ref: 0723-09