



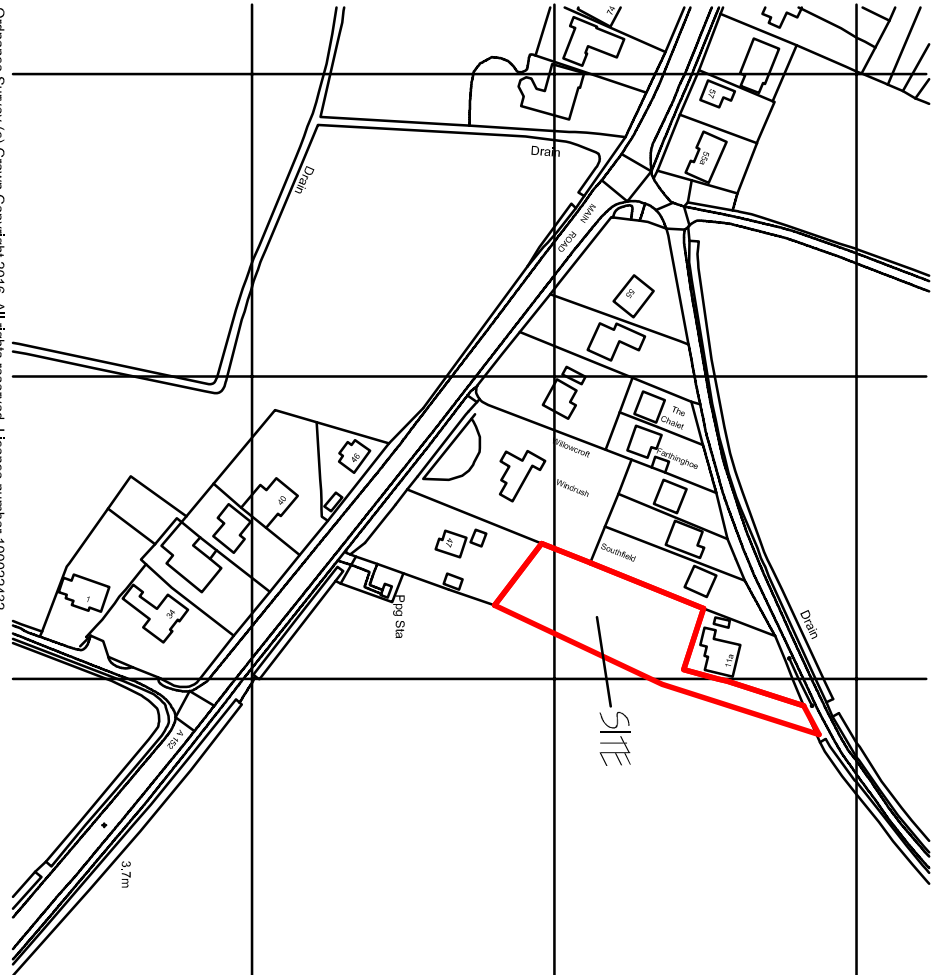

Ordnance Survey (c) Crown Copyright 2016. All rights reserved. Licence number 100024242

LOCATION PLAN
1/ 2500

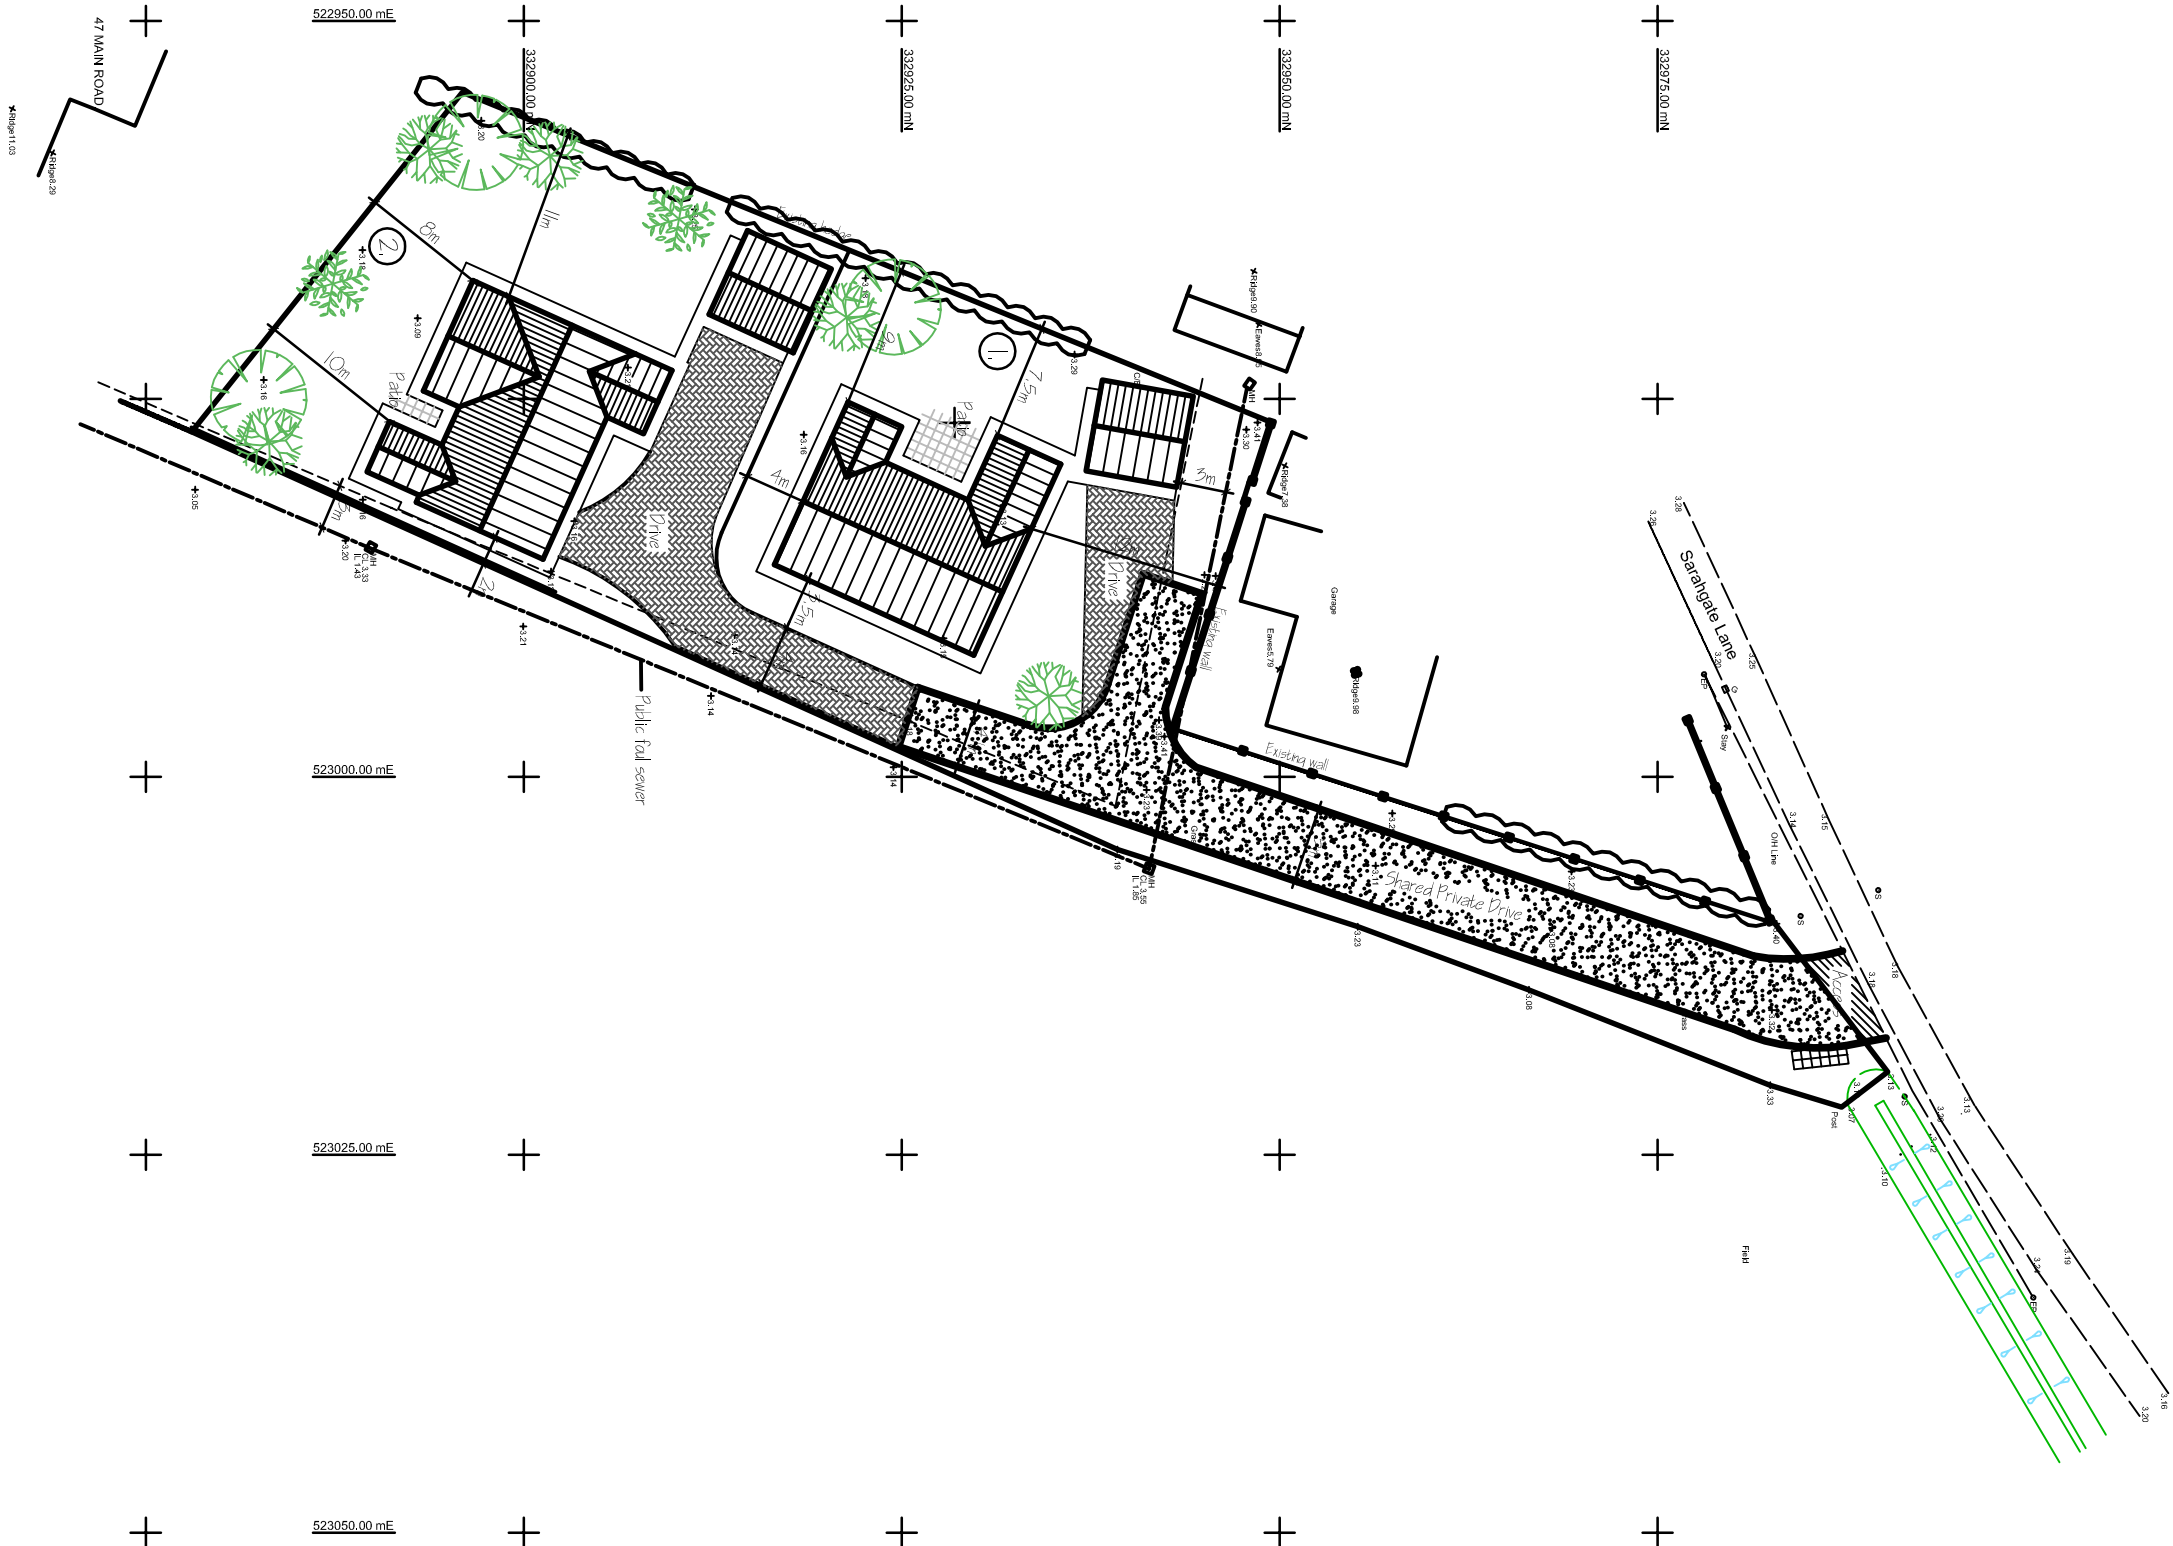

SITE PLAN
1/ 500

NOT TO SCALE
FOR INFORMATION ONLY
NOT TO SCALE

G. R. MERCHANT I. ENG AMICE FIMO ARCHITECTURAL, STRUCTURAL AND LAND DRAINAGE CONSULTANTS Unit 4, Wrights Mews 12A Park Road, Holbeach, Spalding, Lincs. PE12 7EE Tel: 01406 490800 Fax: 01406 425744 E-Mail: G. R. Merchant @ Merchant. FS. Co. UK		Project RESIDENTIAL DEVELOPMENT, AT SPALDING GATE LANE, SPALDING, SPALDING, Lincs, PE11 4QE.
Client MR & MRS. L. PARKER		Drawing No. 30316.
Drawing SITE LAYOUT PLAN.		Date MR 2017
Scale AS INDICATED		Drawn GRM/ALD
DO NOT SCALE FROM THIS DRAWING		
This drawing is copyright and may not be copied, stored, reproduced or used for any other purpose other than that for which it is issued. The copyright is reserved to G. R. Merchant. Any reproduction or use of this drawing without the written consent of G. R. Merchant is prohibited. The drawing is issued on the basis of the information provided to G. R. Merchant. G. R. Merchant does not accept any liability for any loss or damage, whether direct or indirect, arising from the use of this drawing. 