




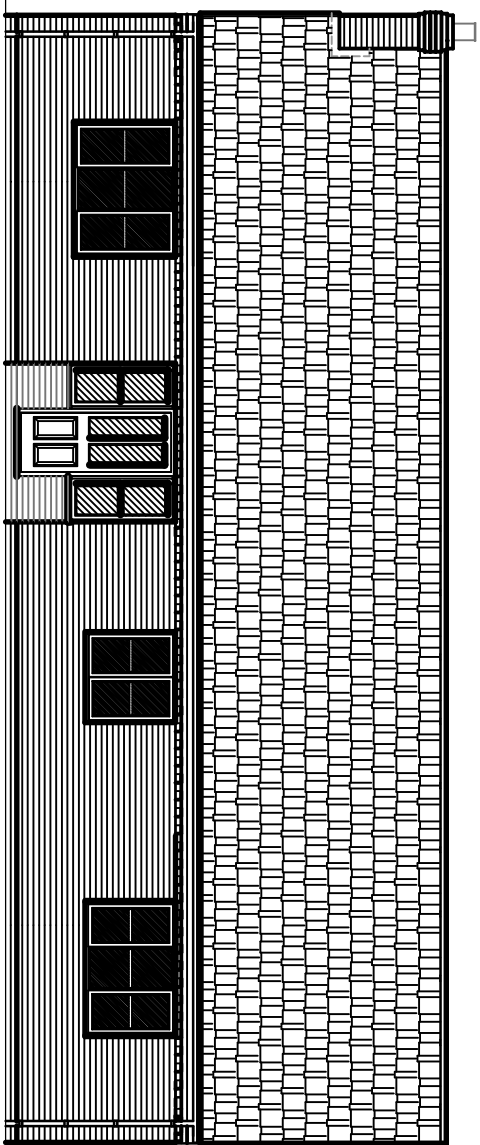


FRONT ELEVATION.

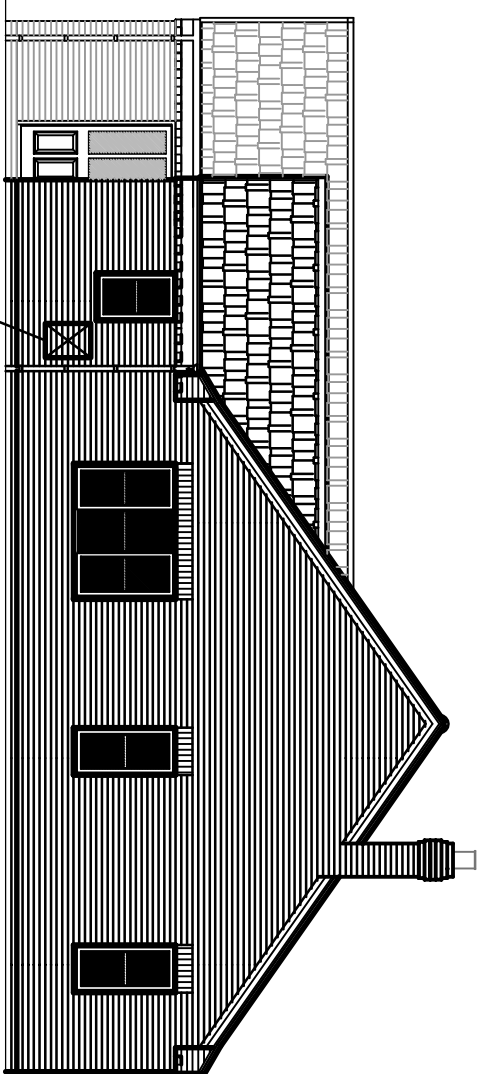


END ELEVATION.

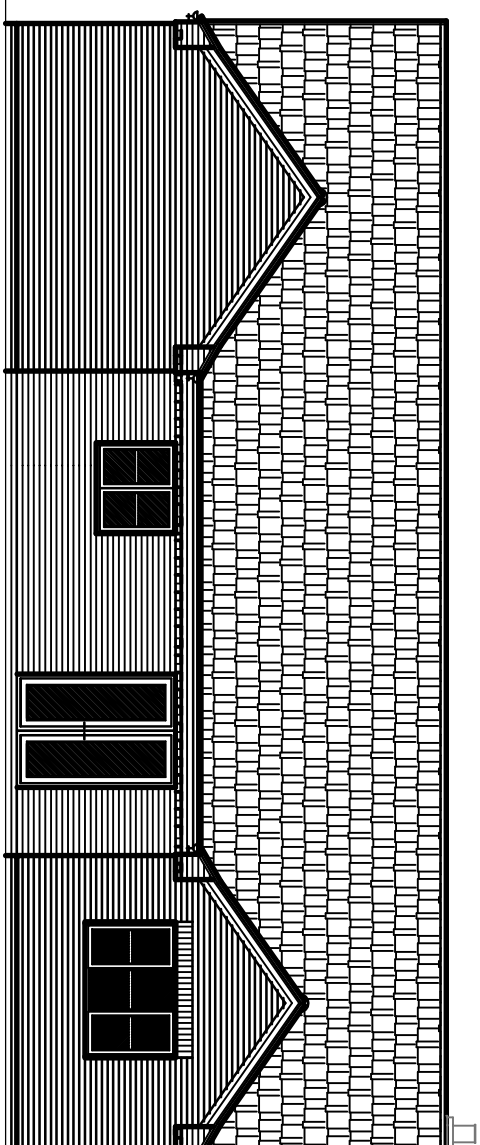

REAR ELEVATION

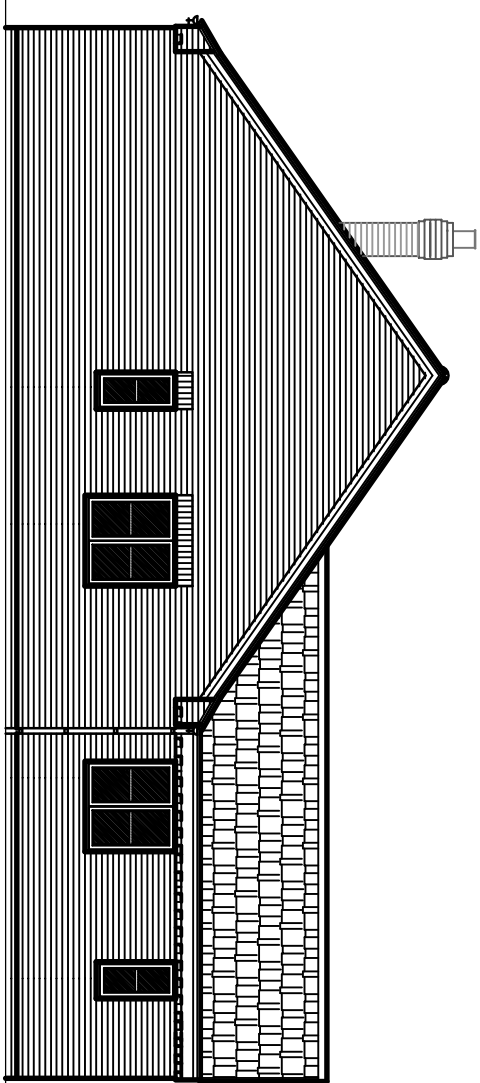

END ELEVATION.

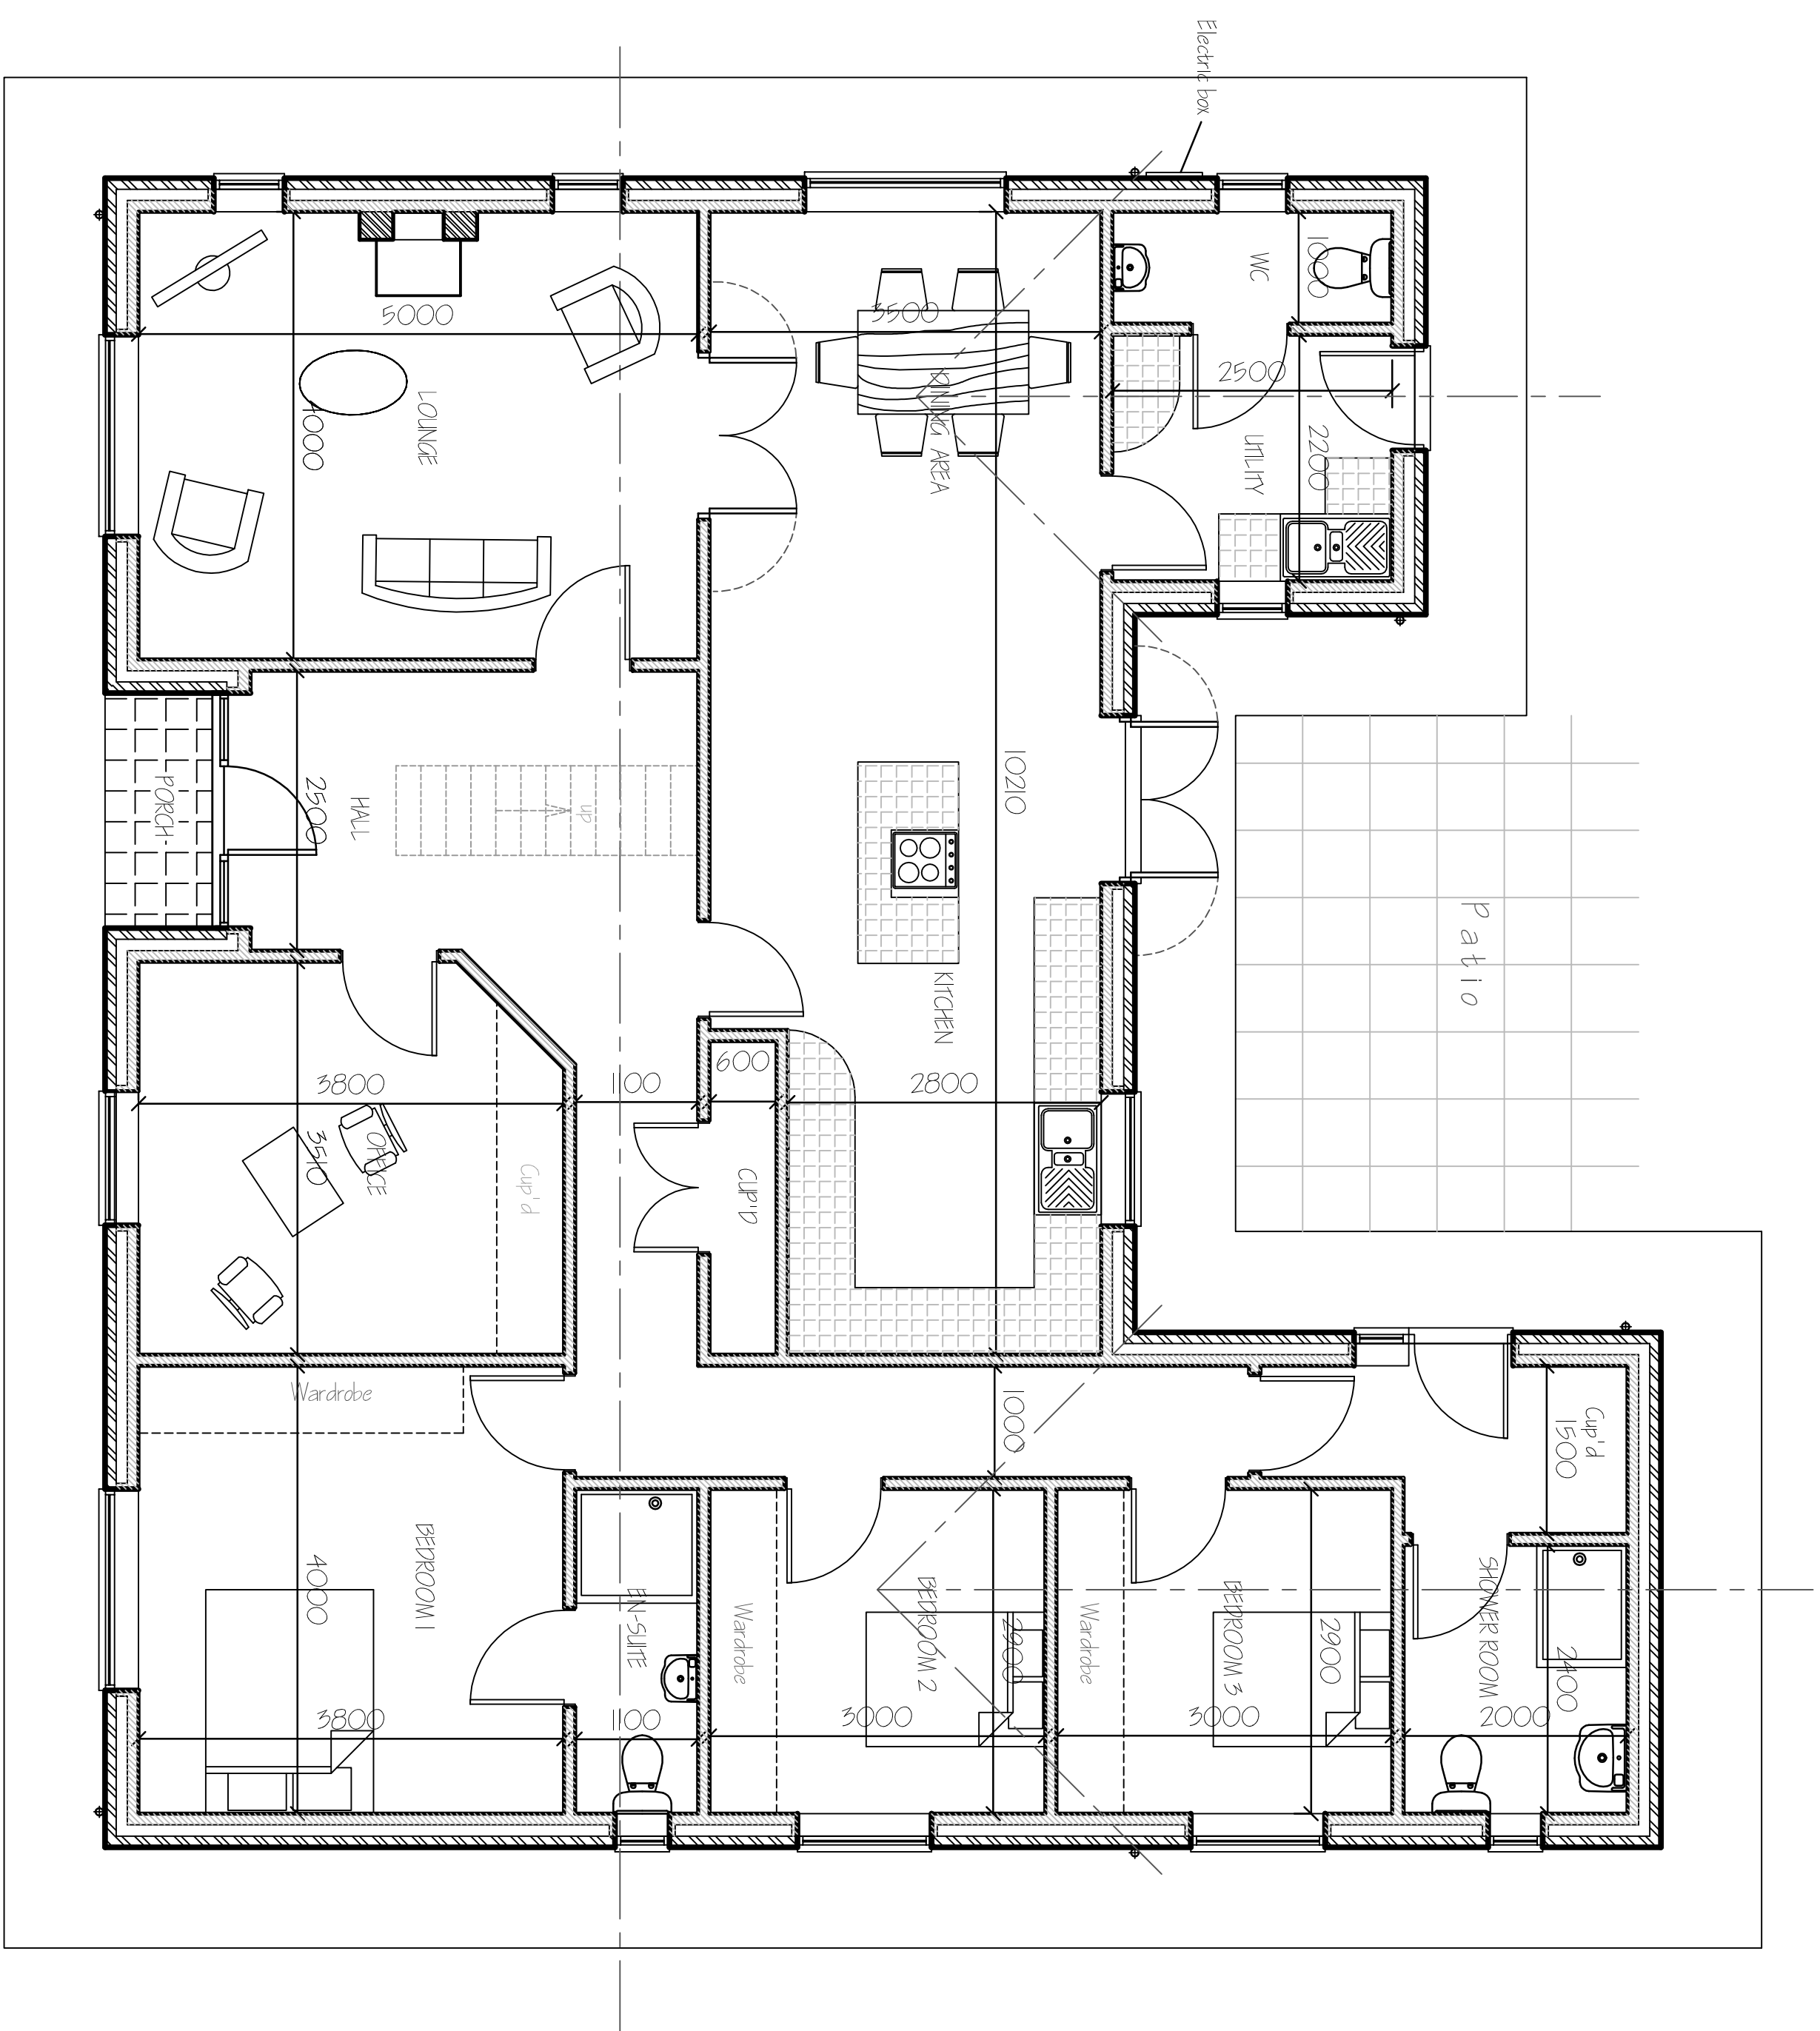

FLOOR LAYOUT PLAN.

[illegible]

G. R. MERCHANT LTD.
I'ENG AMICE FWO

**ARCHITECTURAL, STRUCTURAL
AND LAND DRAINAGE
CONSULTANTS**
4 Wrights Mews
12A Park Road, Holbeach,
Spalding, Lincs. PE12 7EE
Tel: 01406 490800
Fax: 01406 425744
E-Mail: gr-merchant@btconnect.com

Project
RESIDENTIAL DEVELOPMENT,
OFF SARAH GATE LANE,
QUADRING,
SPALDING, LINGS, PELL AGE.

Client
MR. & MRS. L. PARKER

Drawing
3 BEDROOM BUNGALOW,
FLOOR PLAN & ELEVATIONS,
PLOT 1.

Job Ref.	Drawing No.
3031-16.	10.

JULY 2017.

1/50, 1/100,

DO NOT SCALE FROM THIS DRAWING

[illegible]