




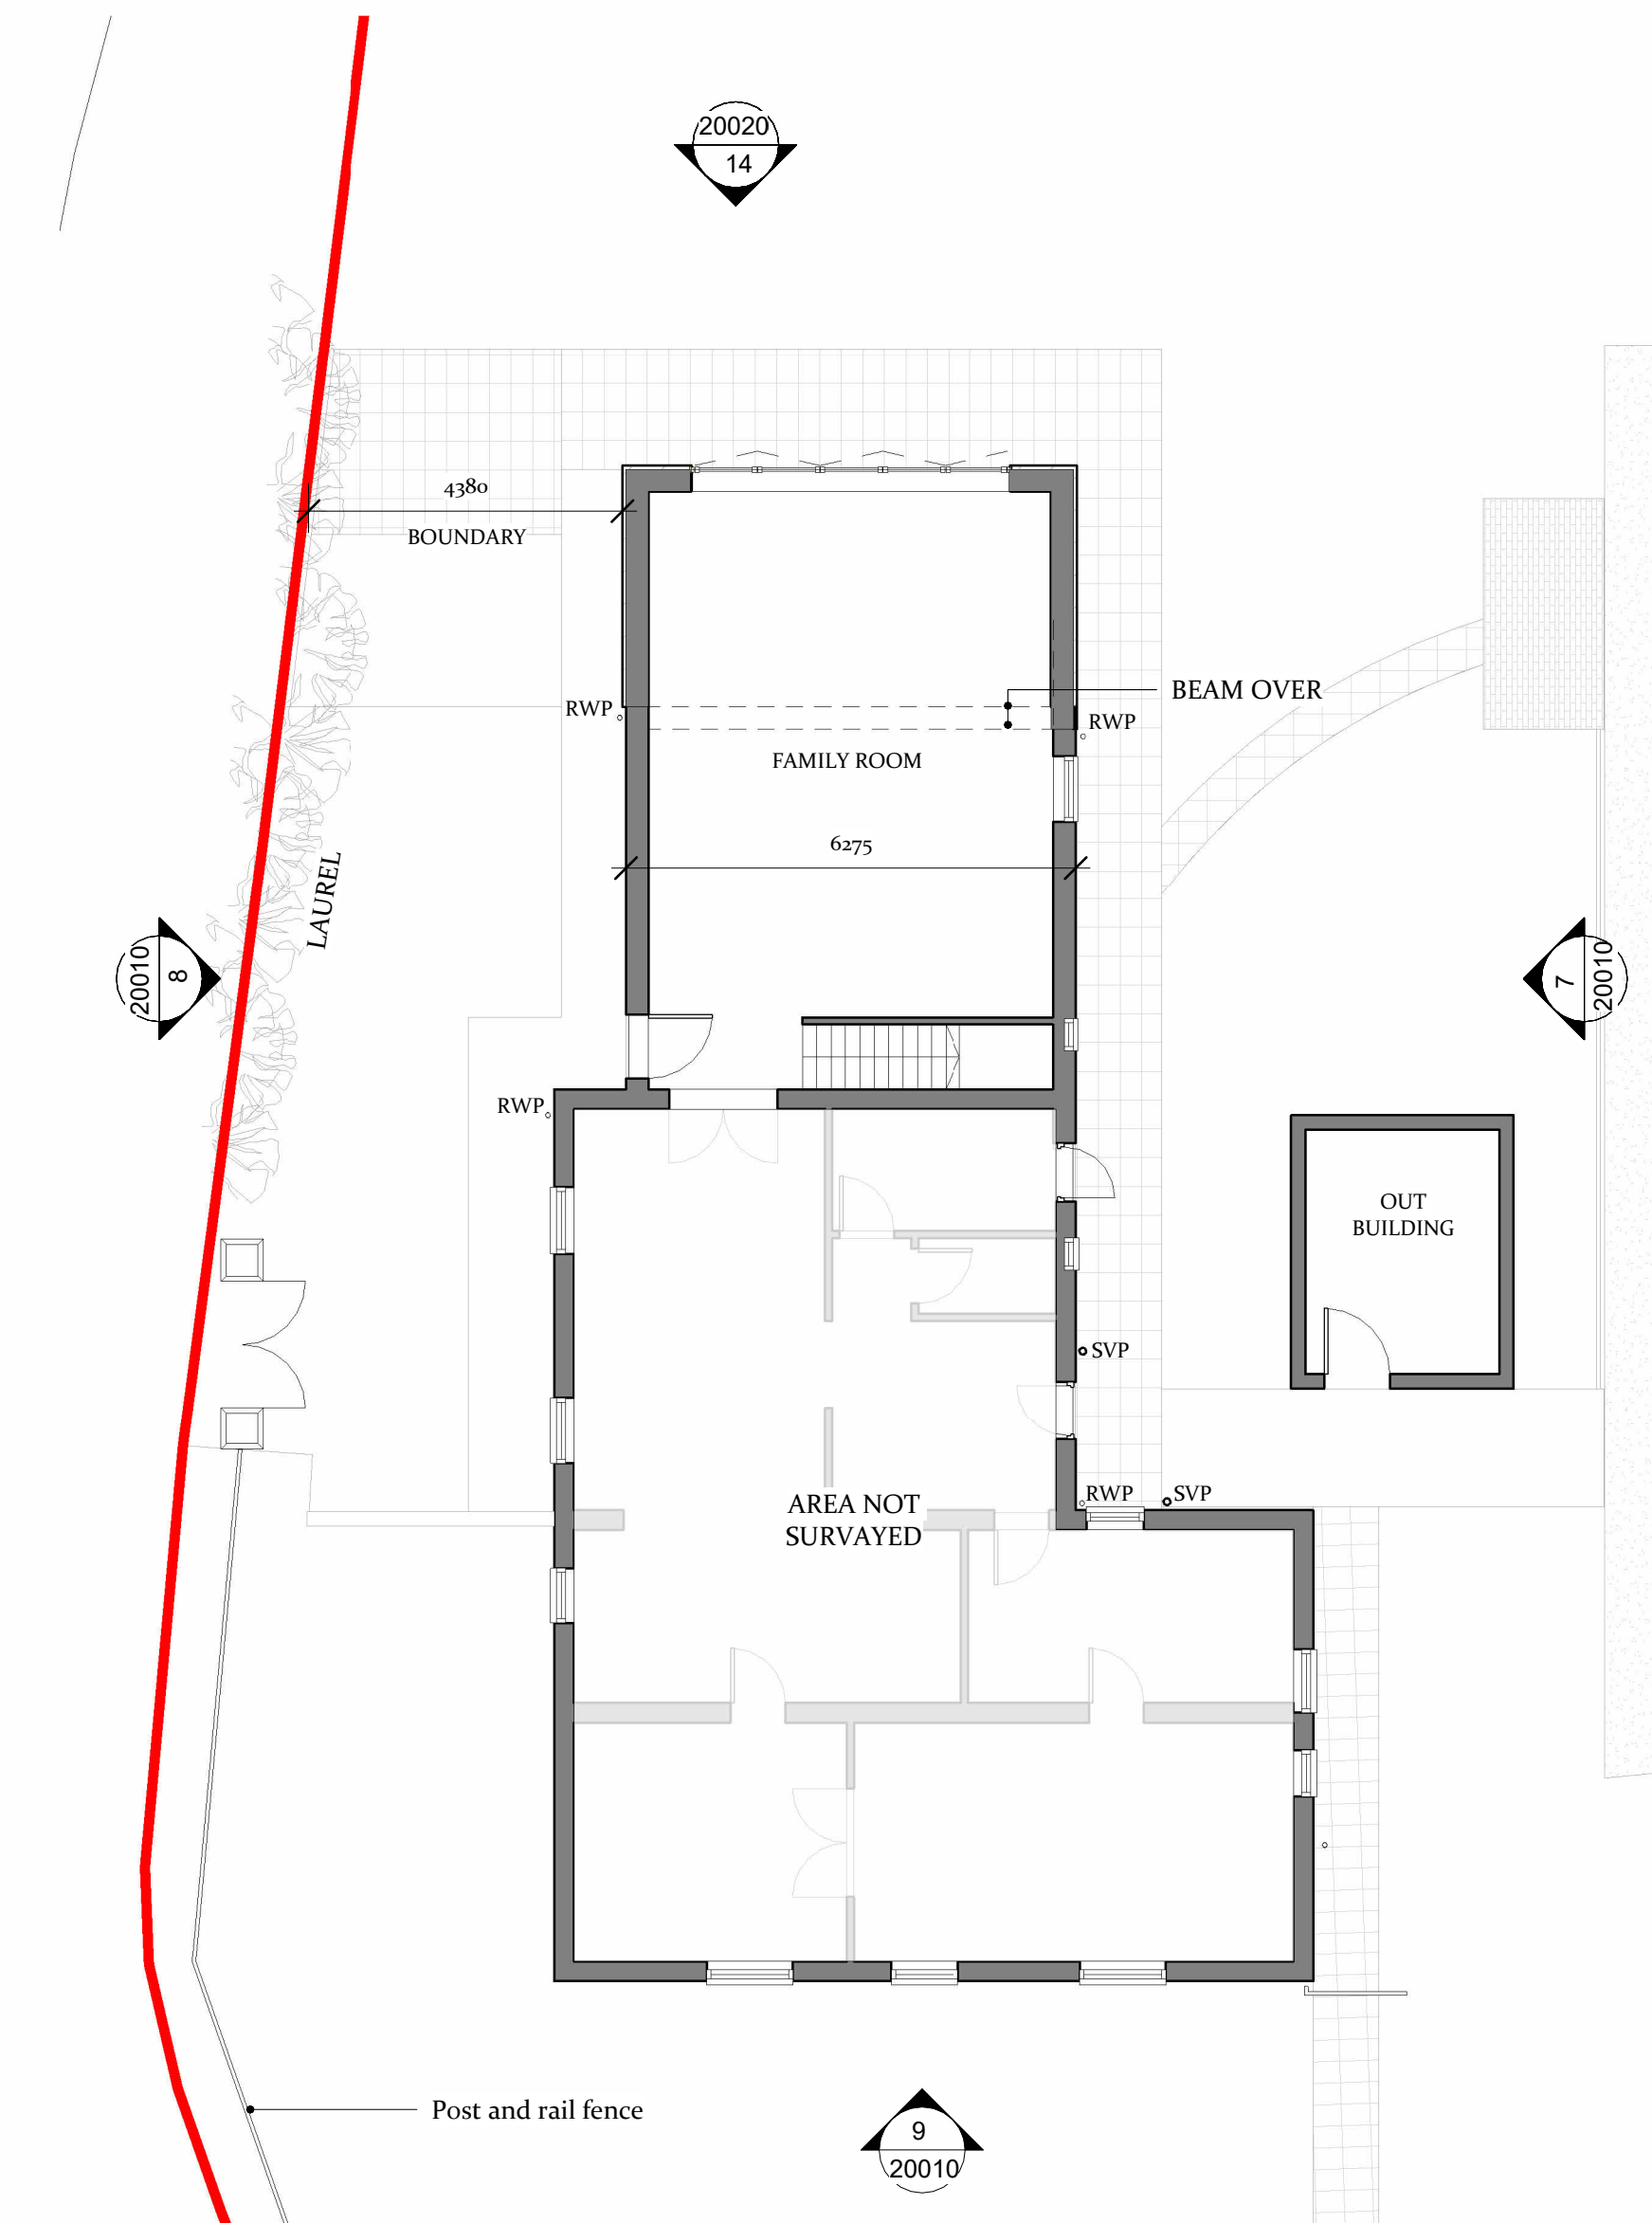


No.1 Proposed Ground FFL
Scale 1 : 100

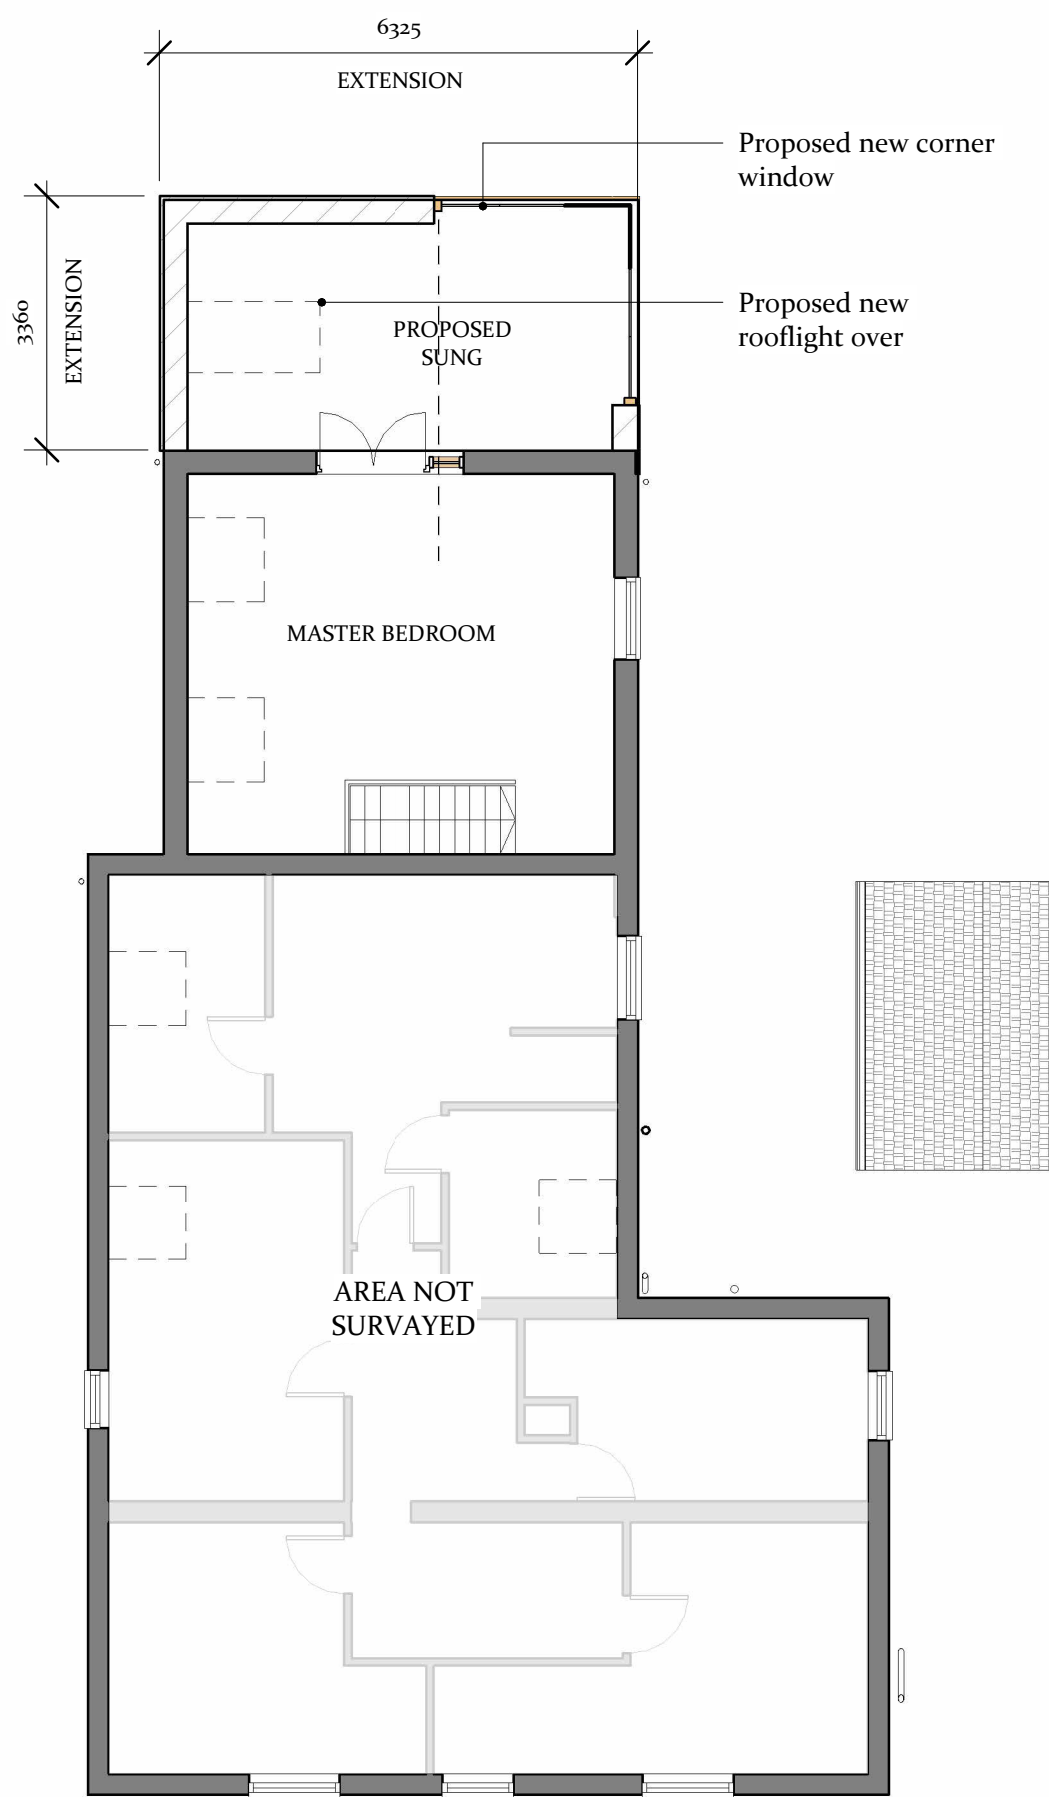


No.2 Proposed First FFL
Scale 1 : 100

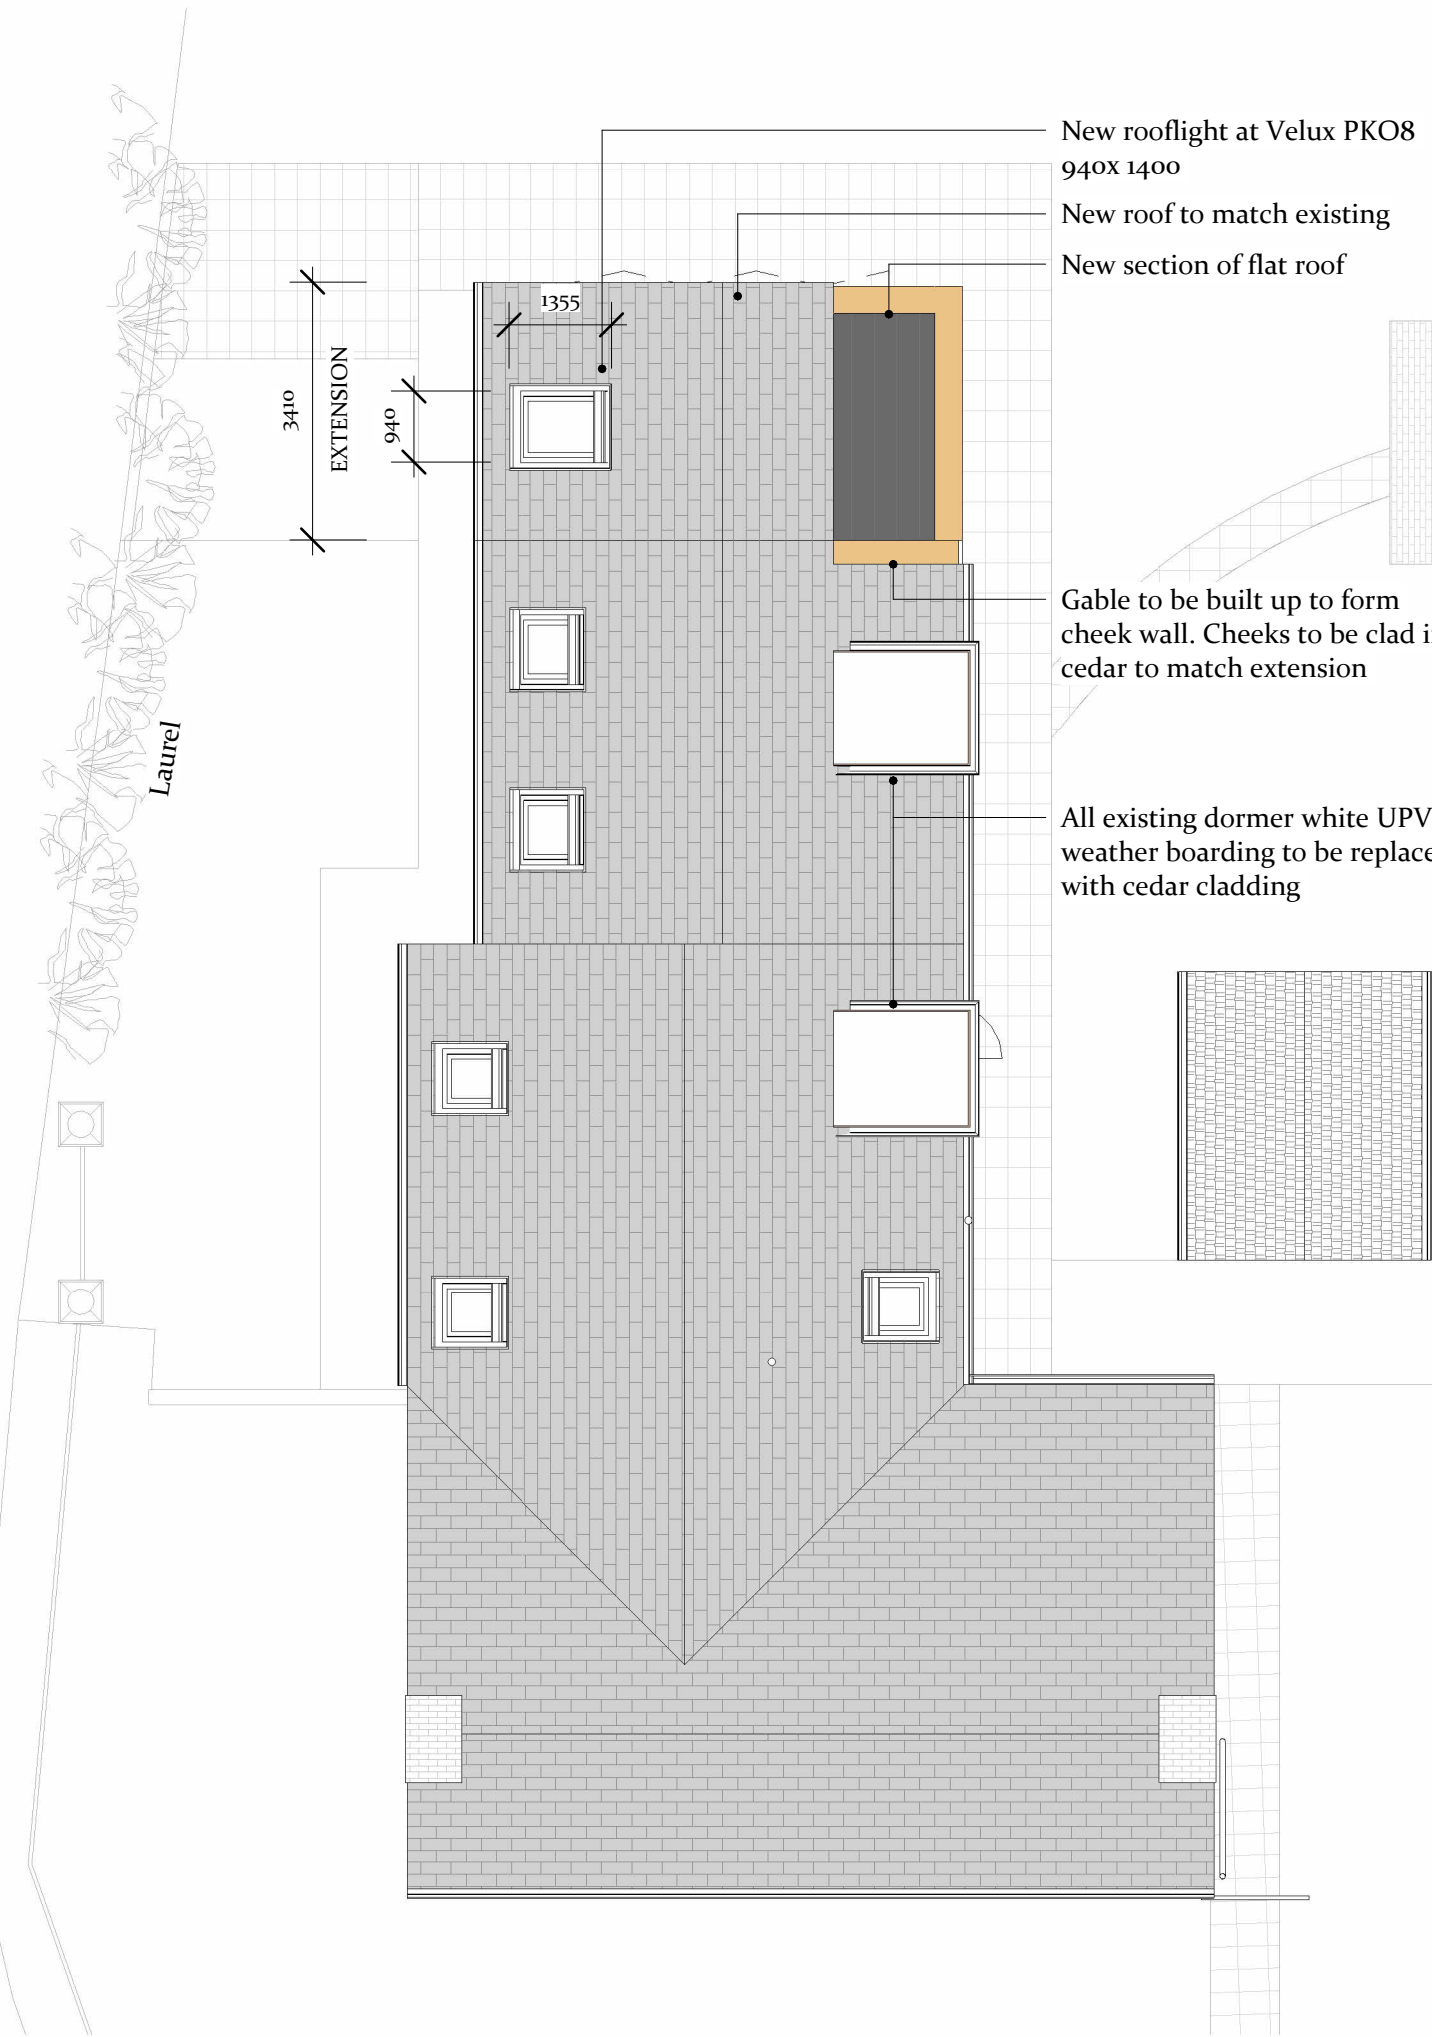


No.3 Proposed Roof Plan
Scale 1 : 100

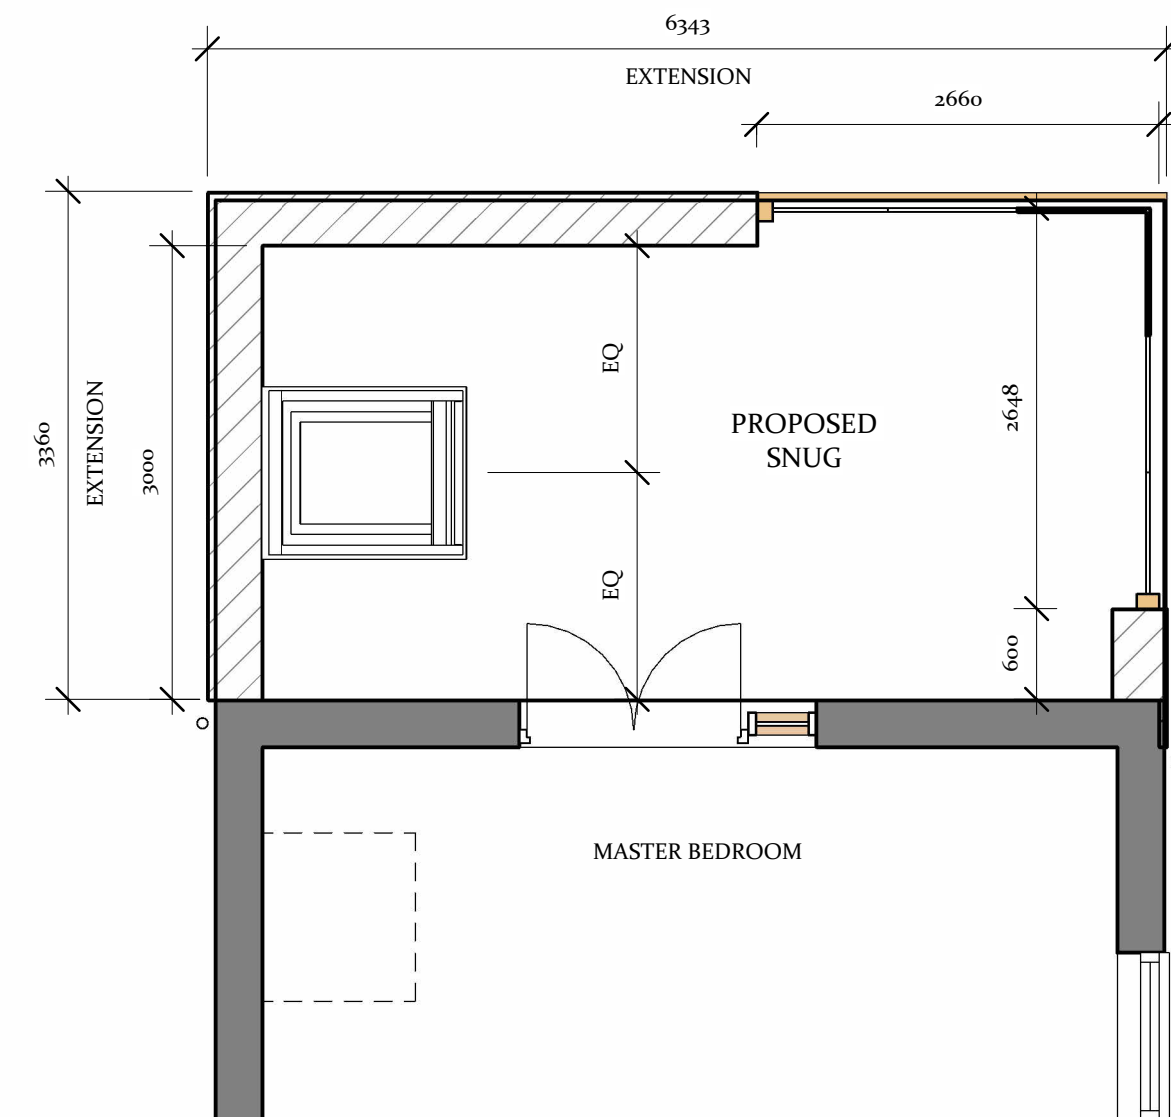


No.4 Proposed Bedroom
Scale 1 : 50

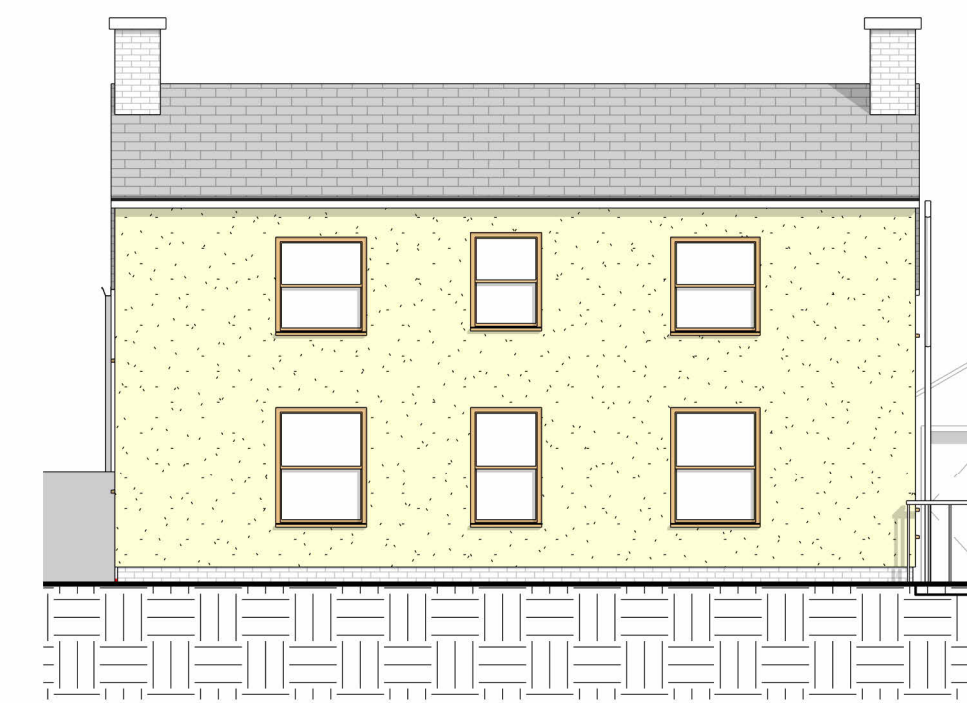


No.9 Proposed South Elevation
Scale 1 : 100

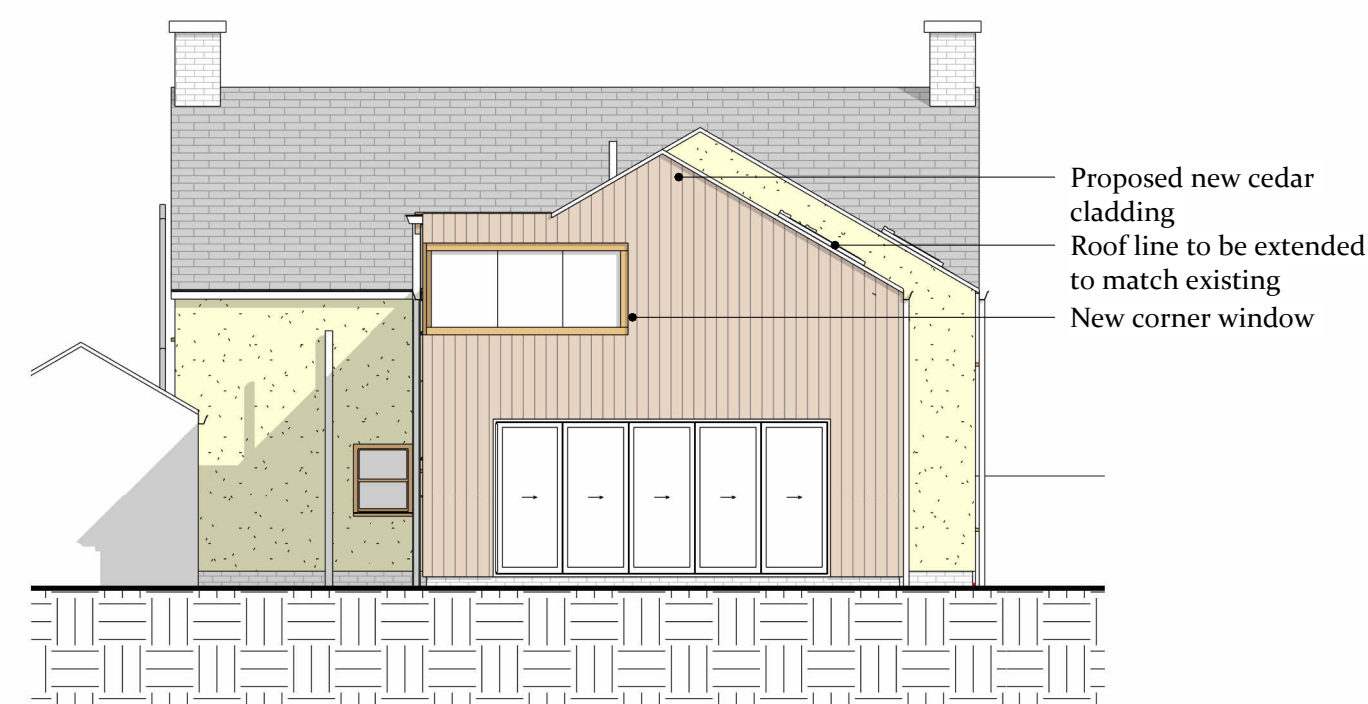

No.6 Proposed North Elevation
Scale 1 : 100

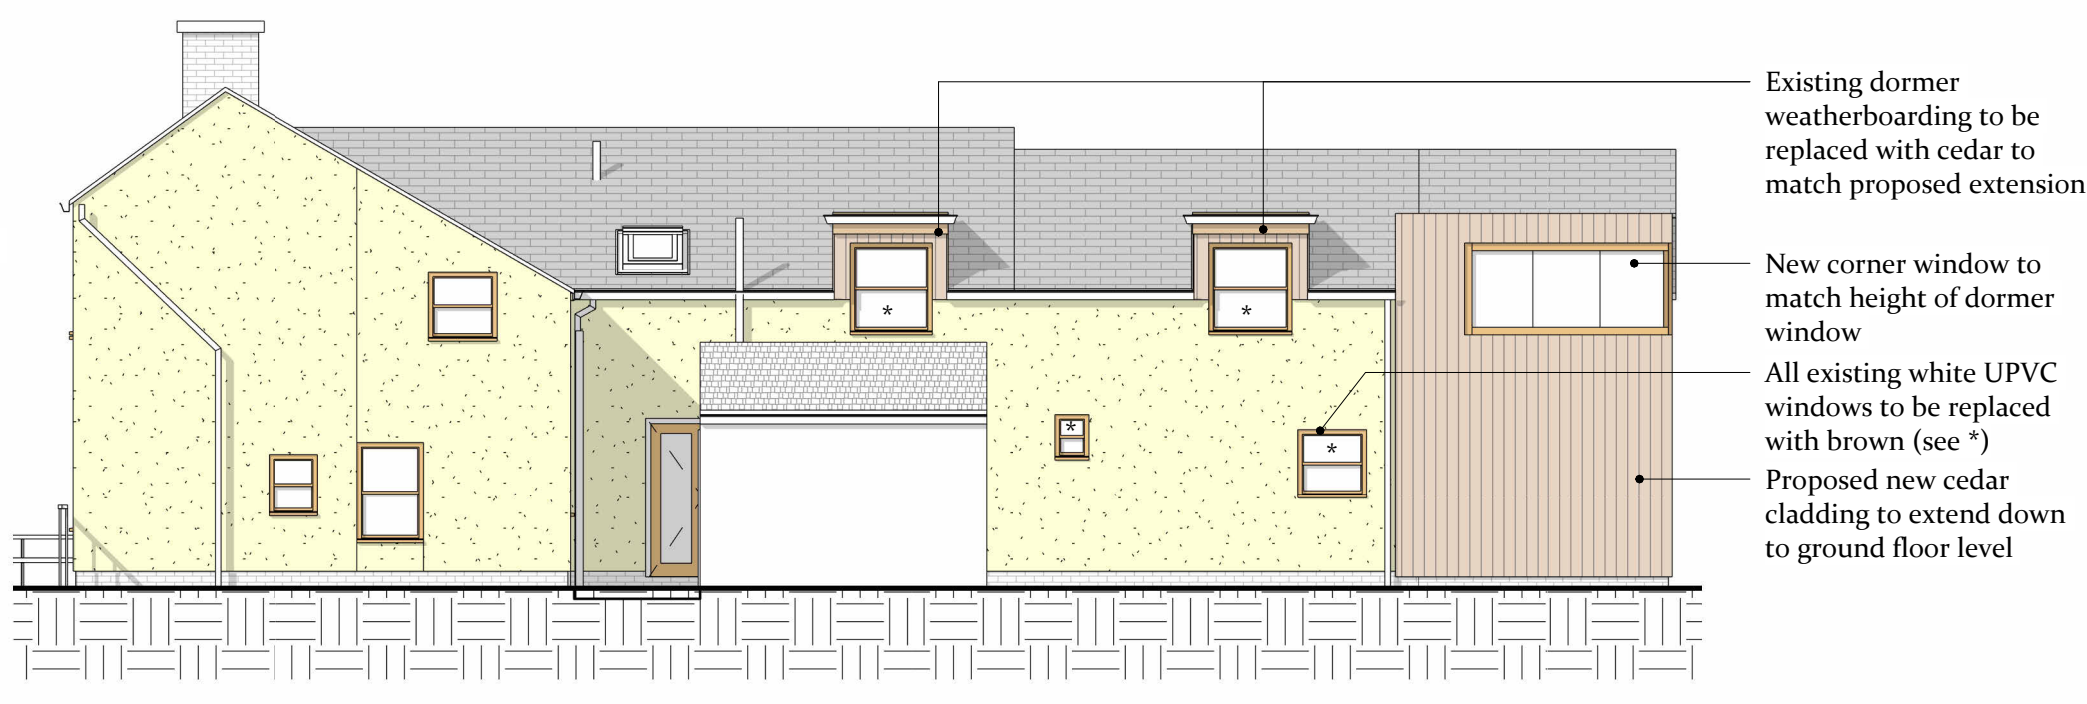

No.7 Proposed East Elevation
Scale 1 : 100

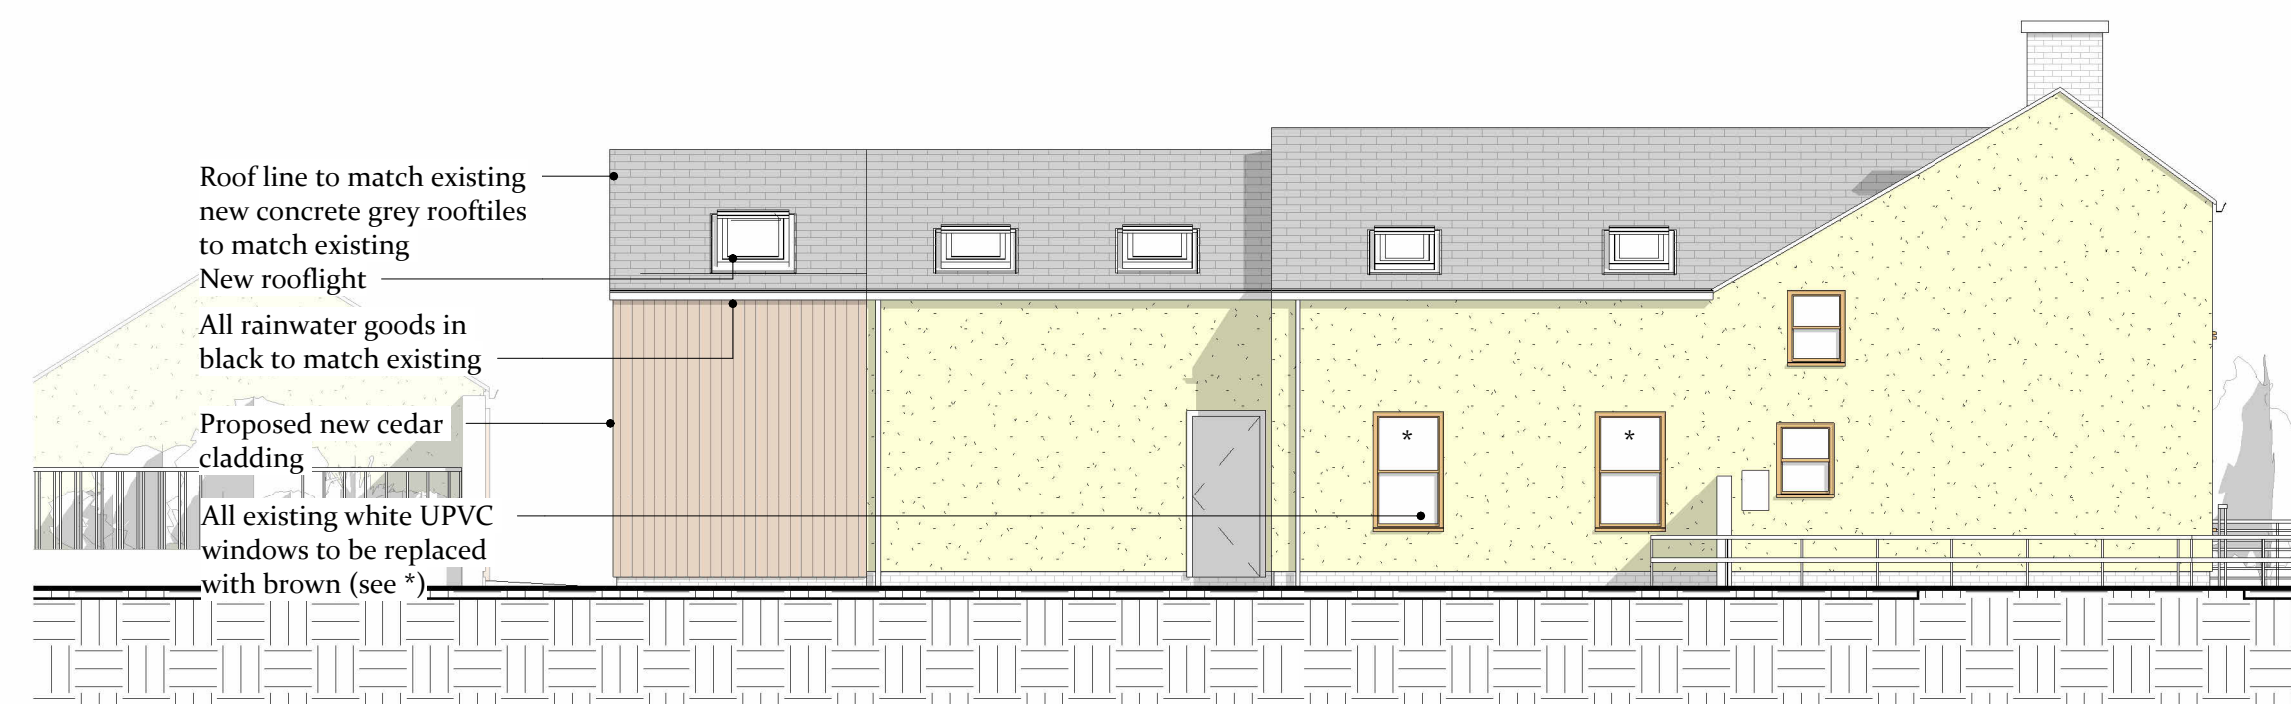

No.8 Proposed West Elevation
Scale 1 : 100


Pop Build
BESPOKE DESIGN AND BUILD SOLUTIONS

Hele House High Street, Rippingale, Bourne, PE10 0SR
hello@popbuild.co.uk

General Notes:

1. Do not scale from this drawing
2. All dimensions are in millimetres unless otherwise stated
3. Drawing based on survey information by others
4. Contractors are not to scale dimensions from this drawing
5. All existing dimensions and conditions to be checked on site and the architect informed of any errors, omissions, or discrepancies
6. Drawings should always be printed out in colour
7. This drawing is to be read in conjunction with all other relevant drawings, reports, and specifications
8. Pop Build retain copyright of this drawing. It may not be copied, altered or reproduced in any way without their written authority.

North:

 

Scale:

0 1m 4m
1:100

Issue:

Other Notes:

Rev. Date Description

Rev.	Date	Description
A	06/09/24	PRE PLANNING
B	06/09/24	PLANNING

Drawing No: **20010** Drawing Title: **DRAWINGS PROPOSED**
Scale: **As indicated** Drawn: **JT** Approved: **JT**
@ **AI**
Project: **Cottage Stables**
Town Drove, Quadring, Spalding, PE11 4PU
Client: **Mr. N. Dobney**