


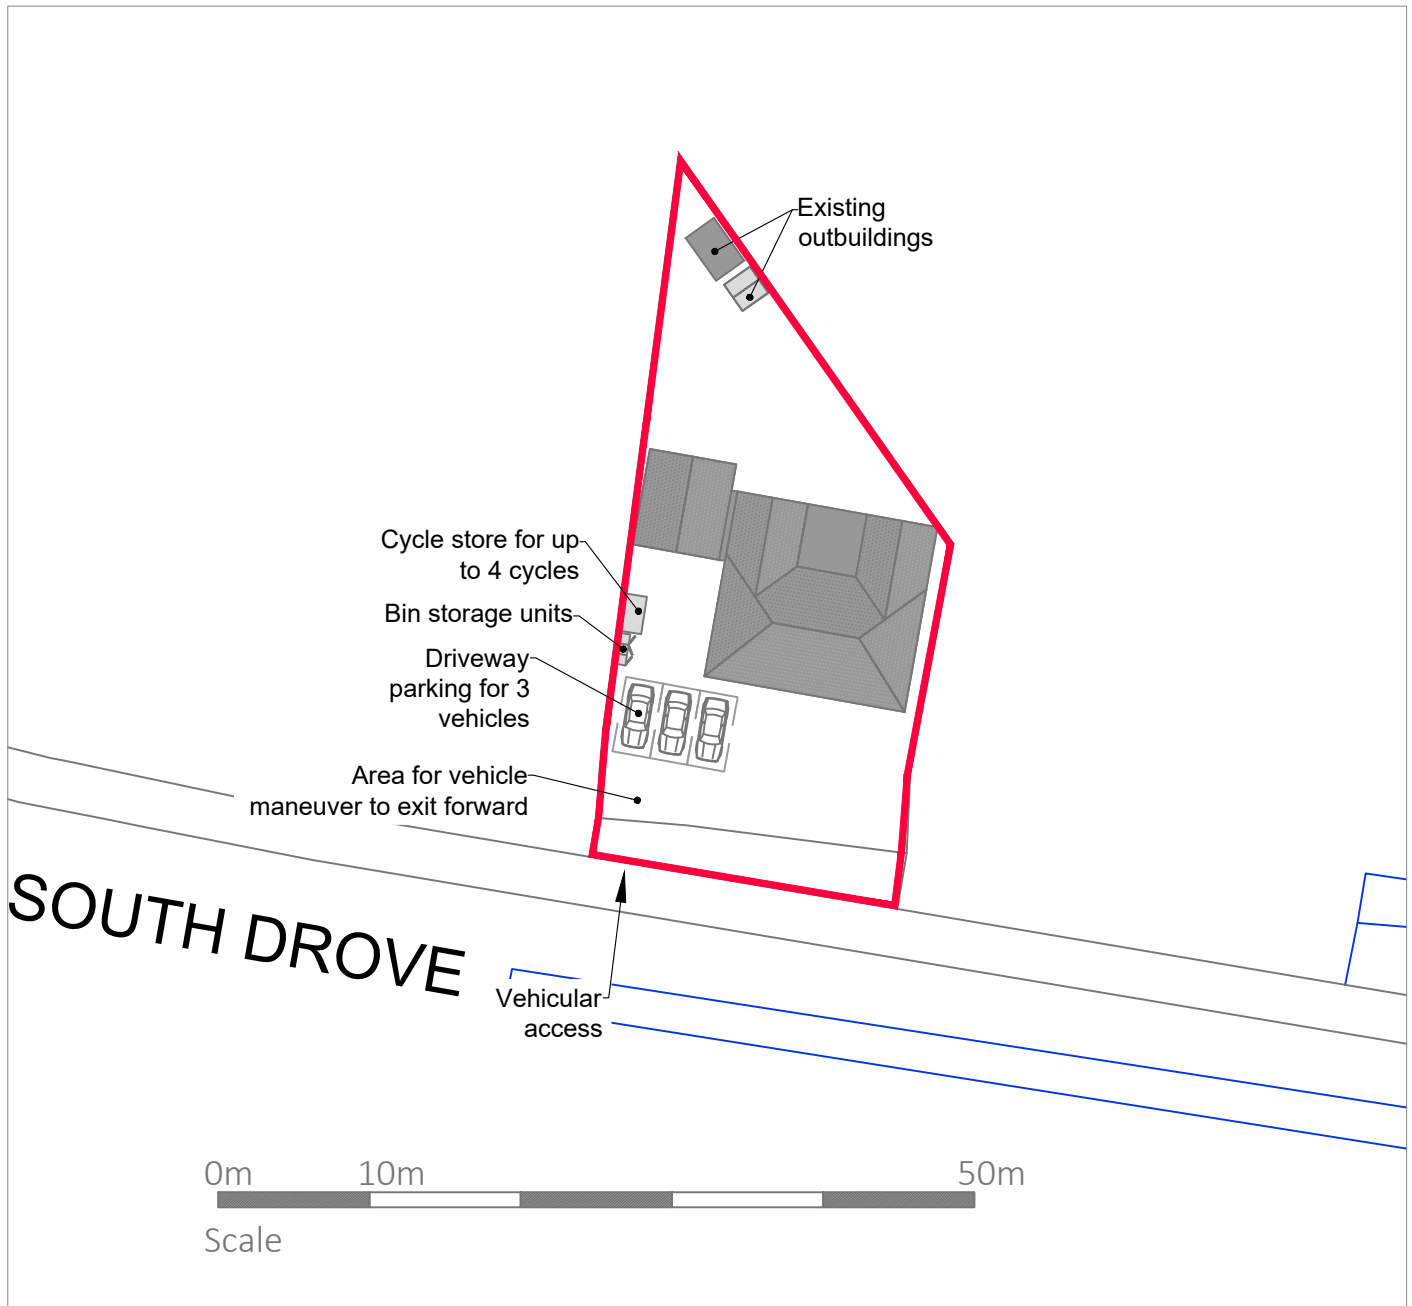

(c) Crown copyright, All rights reserved. 2026.
License number AC0000808122

Site Plan

Project: Britree, South Drove, Quadring, PE11 4QX

Client: Karoo Group

Number: TI-KG001.002

Scale: 1:500@A4

Date: 6 August 2026



Key:



Site boundary
748.68sq.m.