


NOTE: Plan is for planning application submission and must not be used for construction

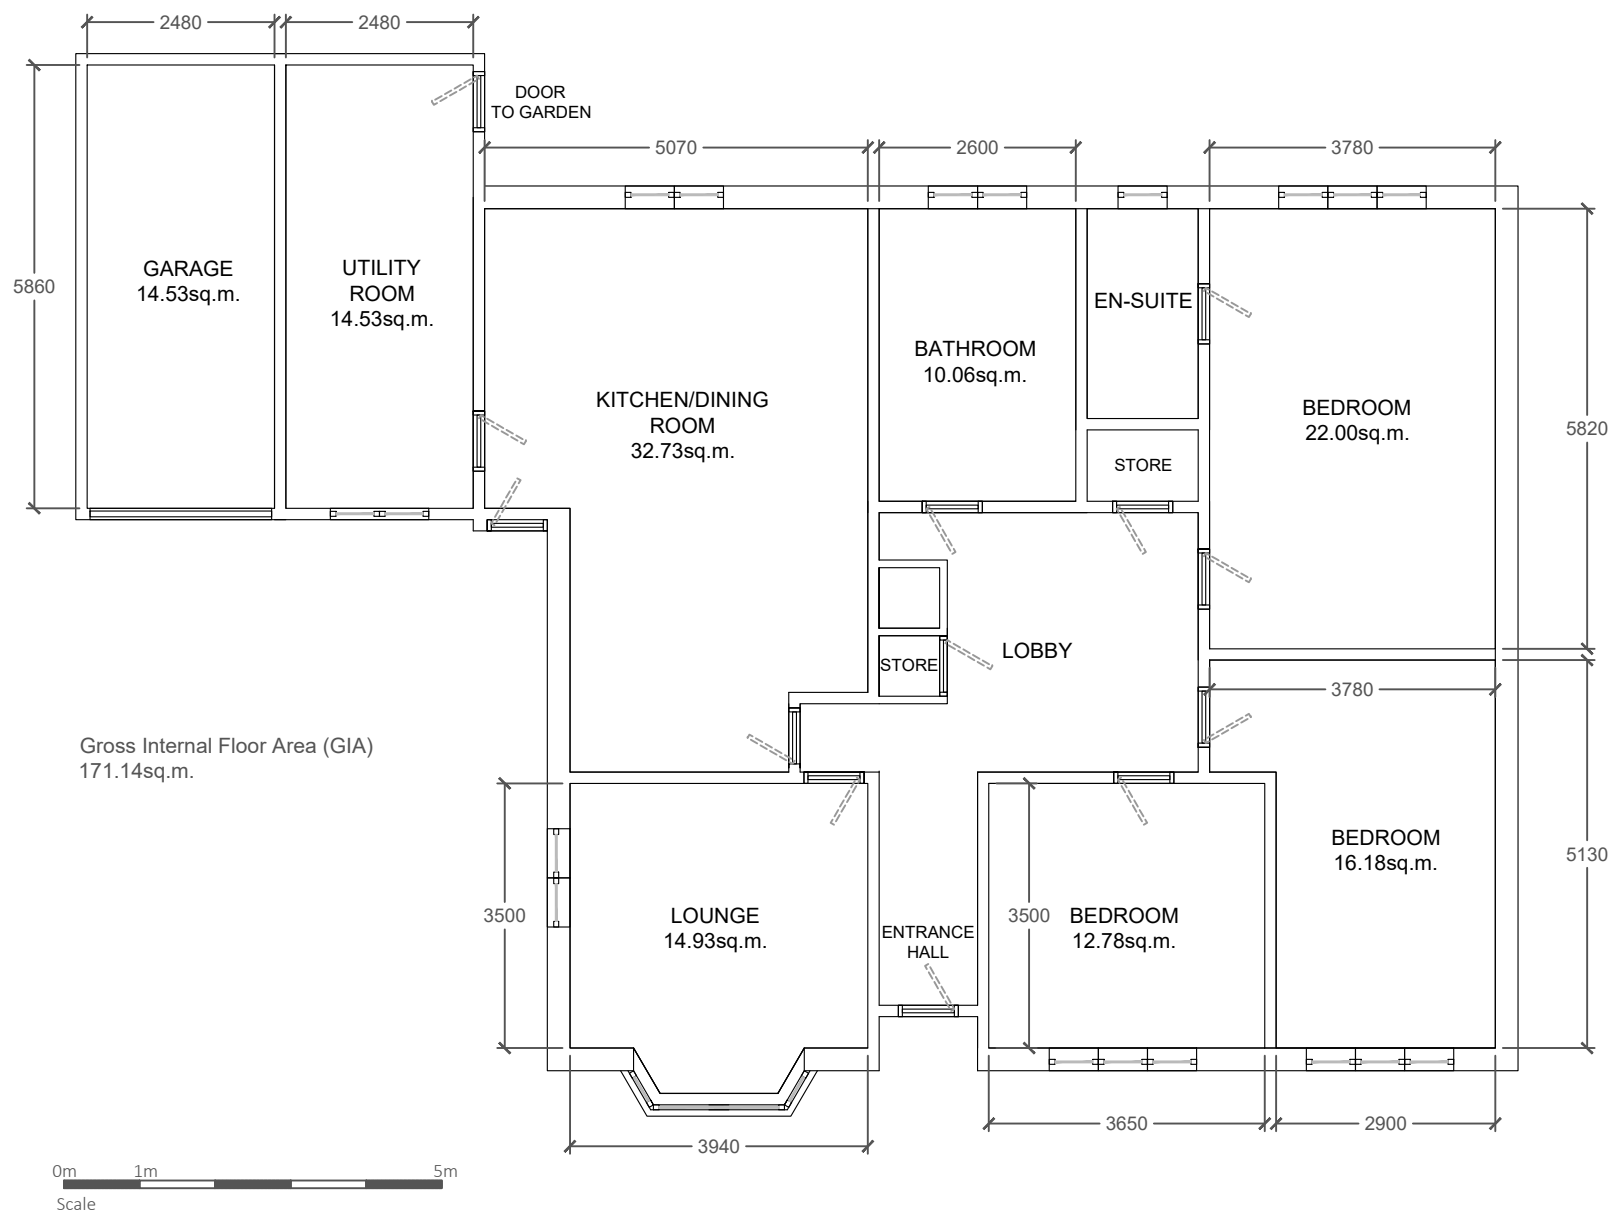

Ground Floor

Floor Plan - Existing

Project: Britree, South Drove, Quadring, PE11 4QX

Client: Karoo Group

Number: TI-KG001.003

Scale: 1:100@A3

Date: 6 August 2026

