

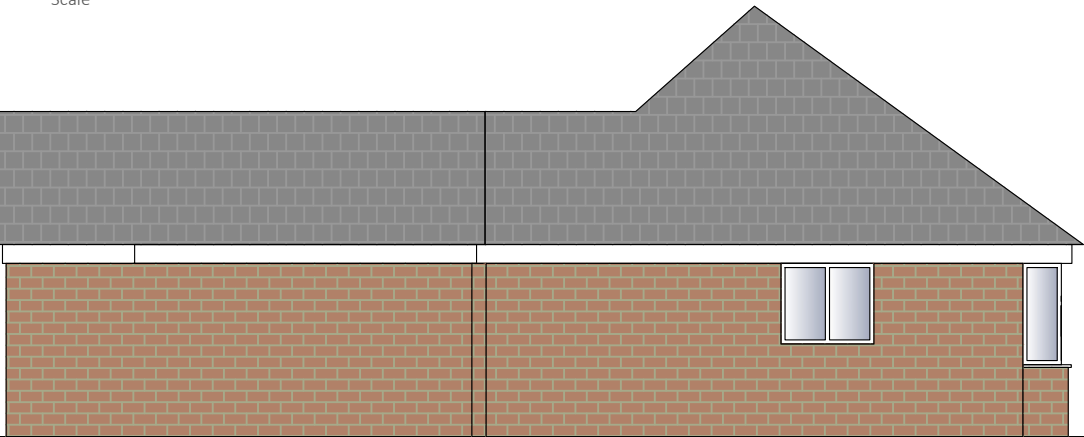
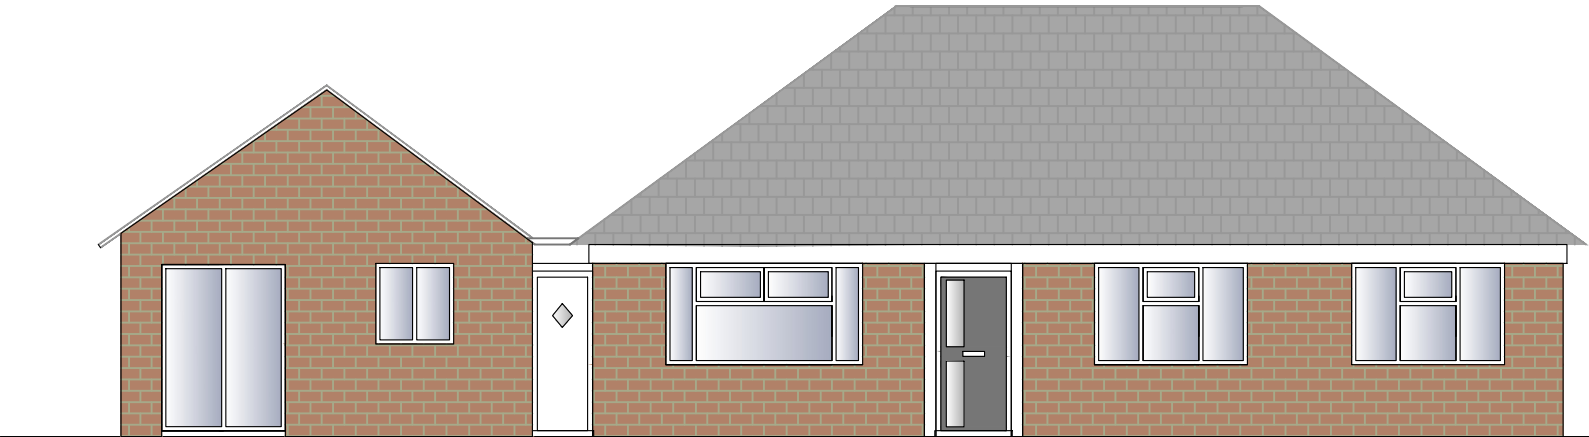


NOTE: Plan is for planning application submission and must not be used for construction

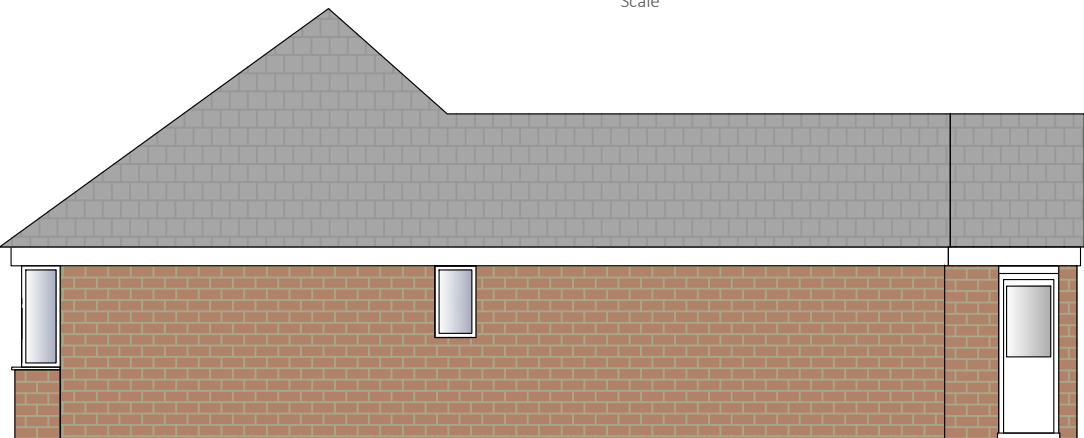

Front View - South Elevation

Side View - West Elevation

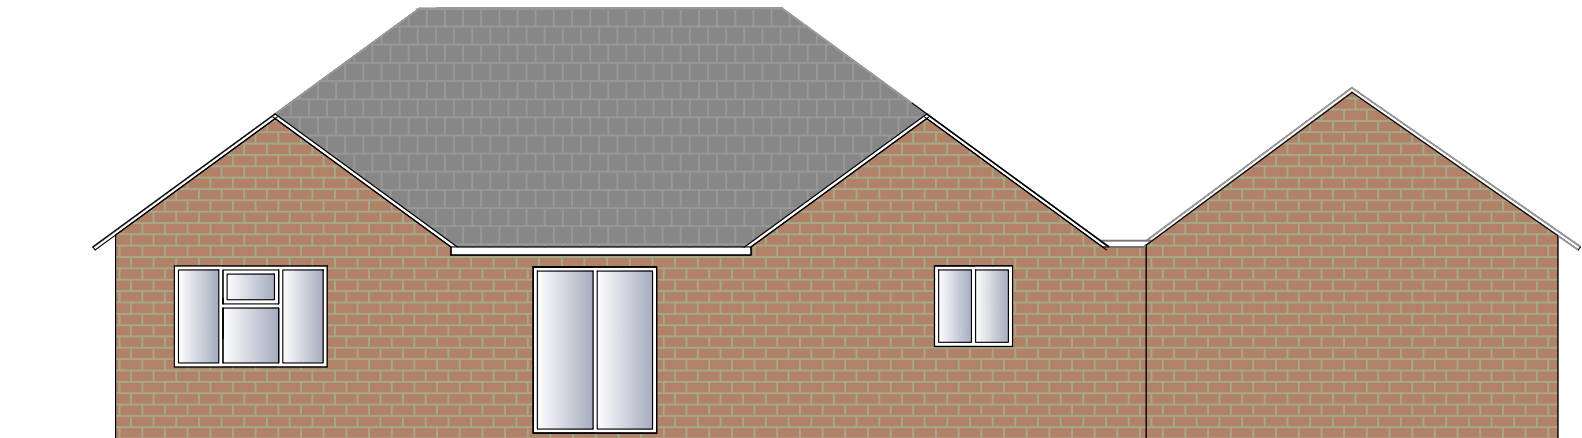

Rear View - North Elevation

Side View - East Elevation

Elevations - Proposed

Project: Britree, South Drove, Quadring, PE11 4QX

Client: Karoo Group

Number: TI-KG001.006

Scale: 1:100@A3

Date: 6 August 2026

