




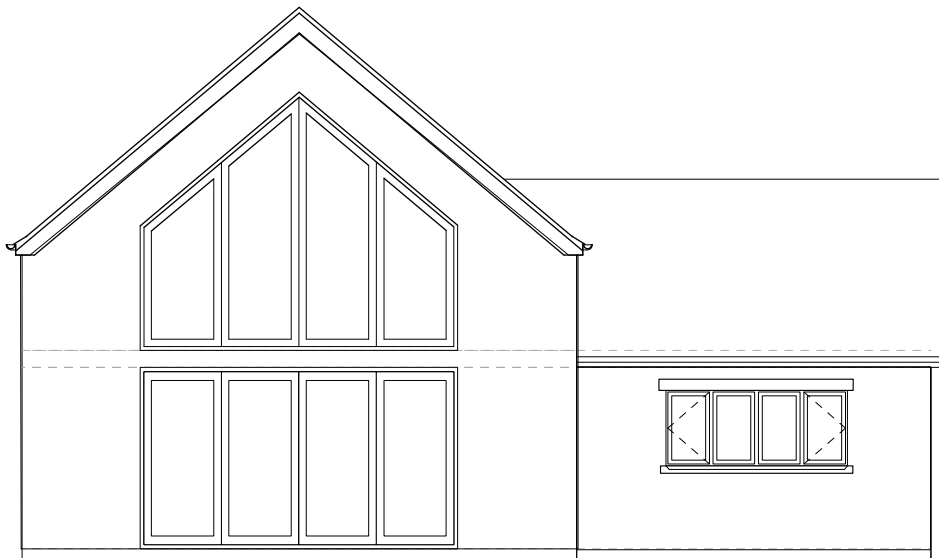


REAR ELEVATION

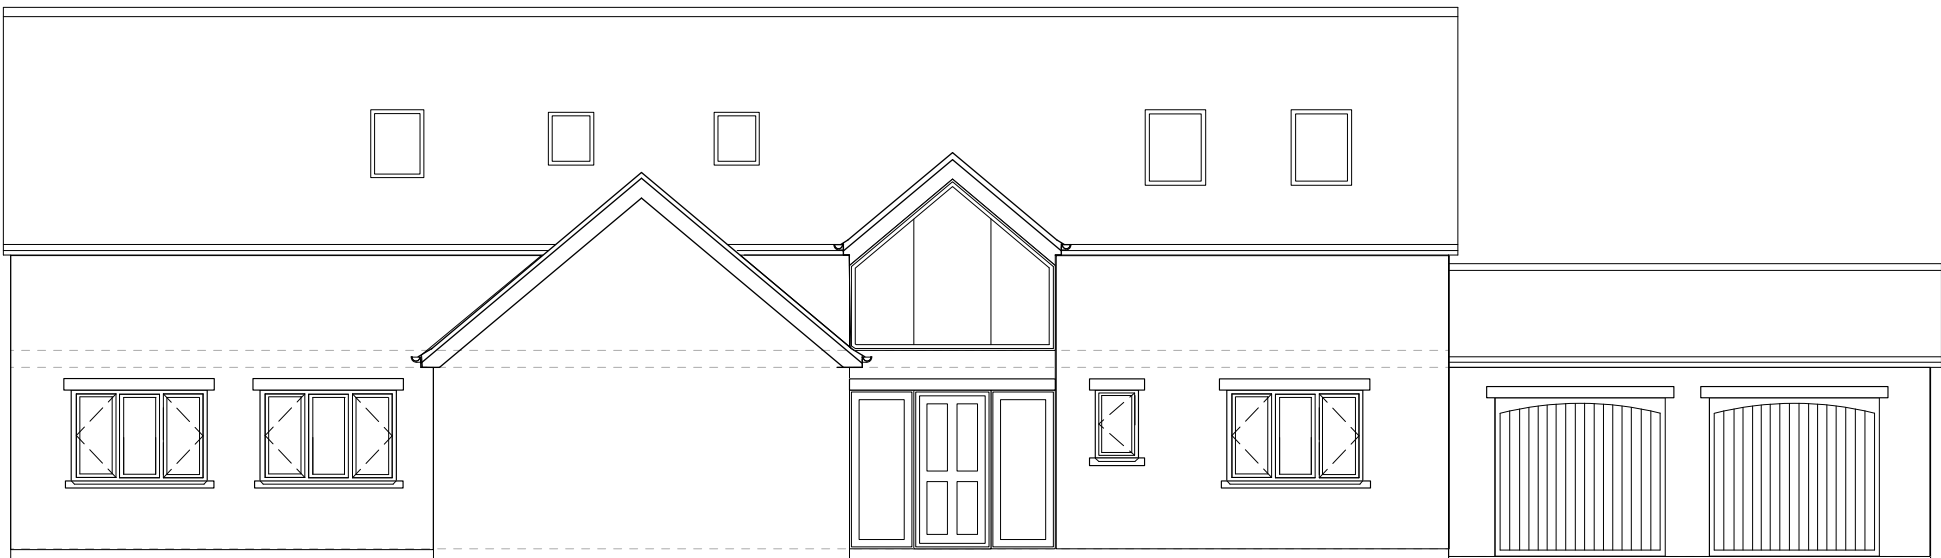


SIDE ELEVATION

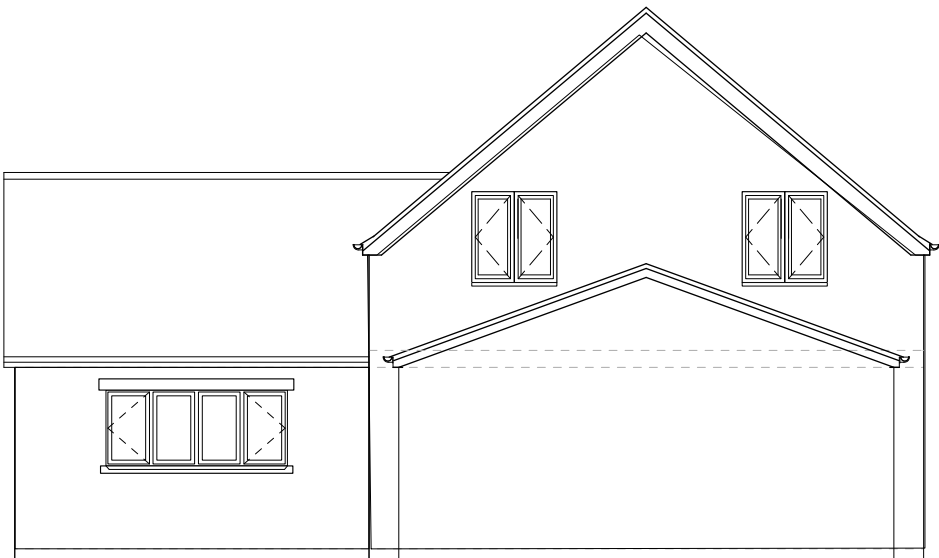


FRONT ELEVATION

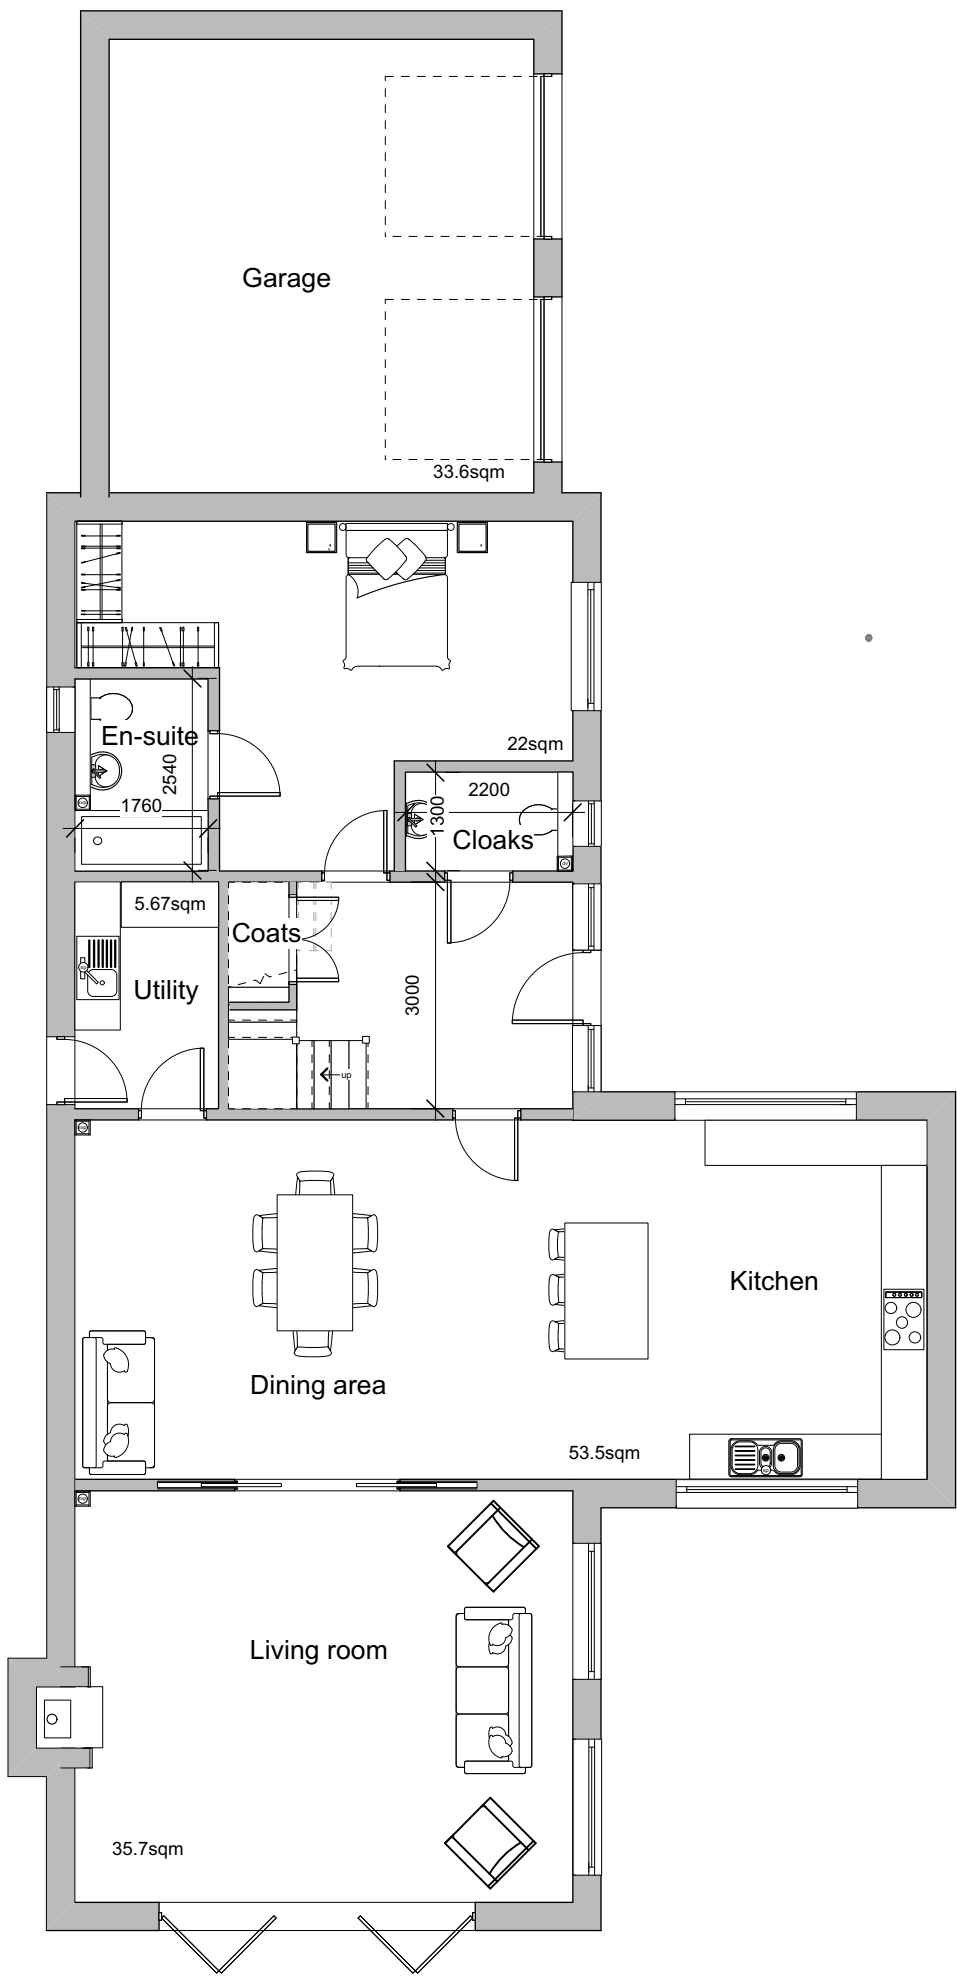


GROUND FLOOR PLAN

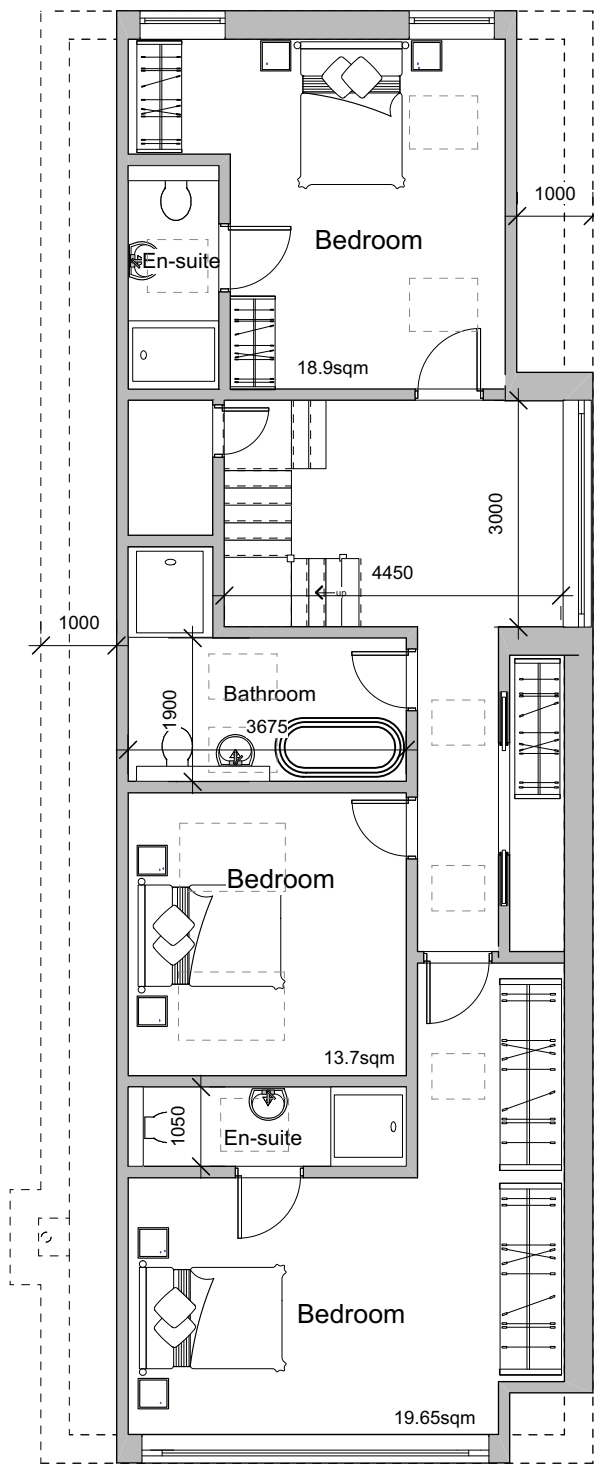

FIRST FLOOR PLAN

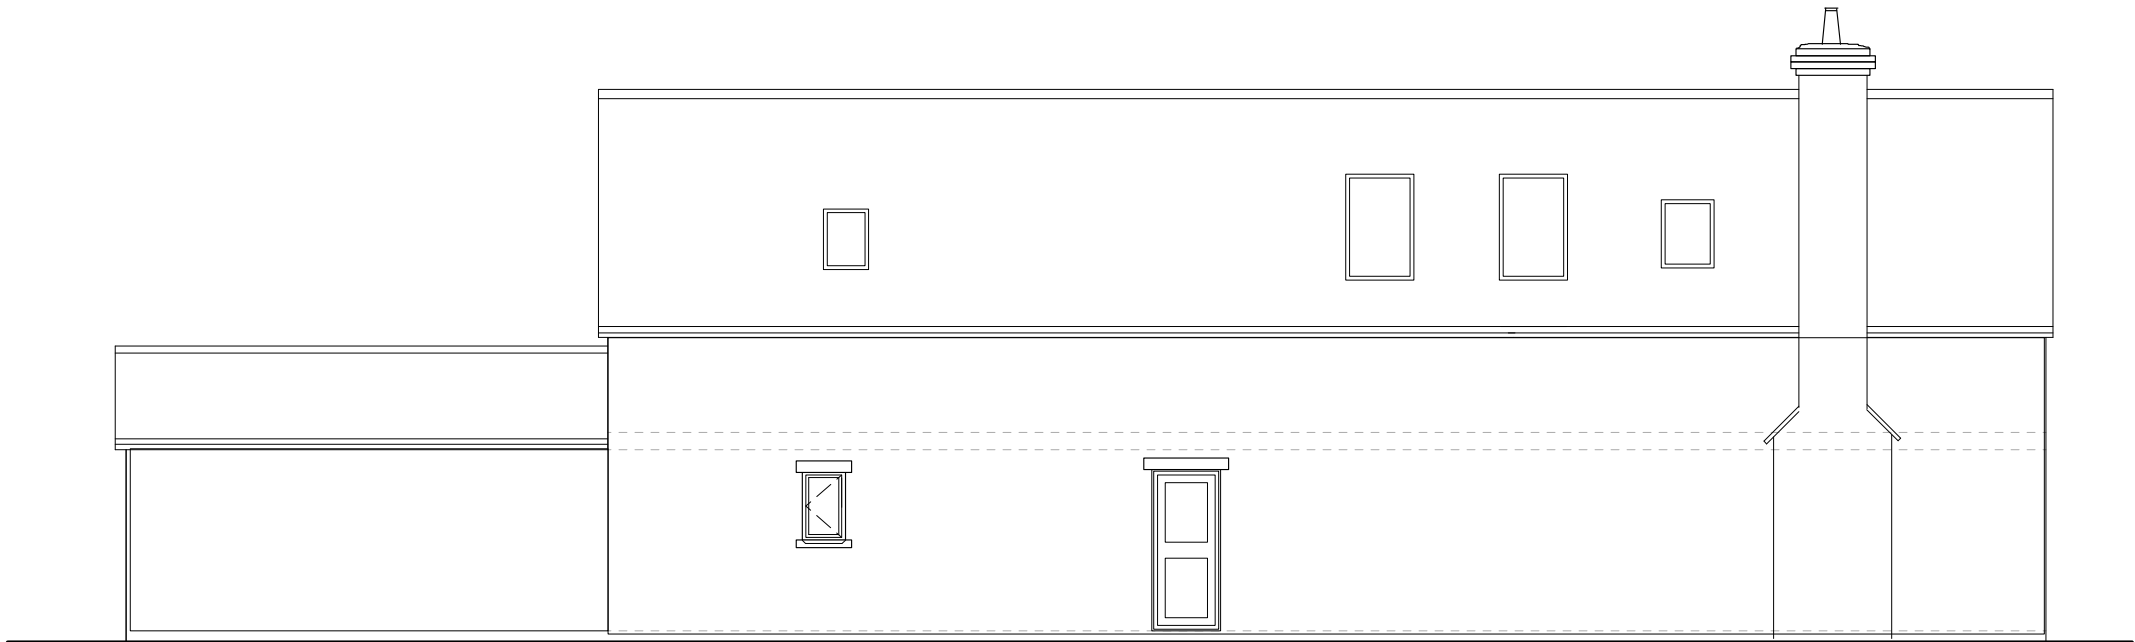

SIDE ELEVATION

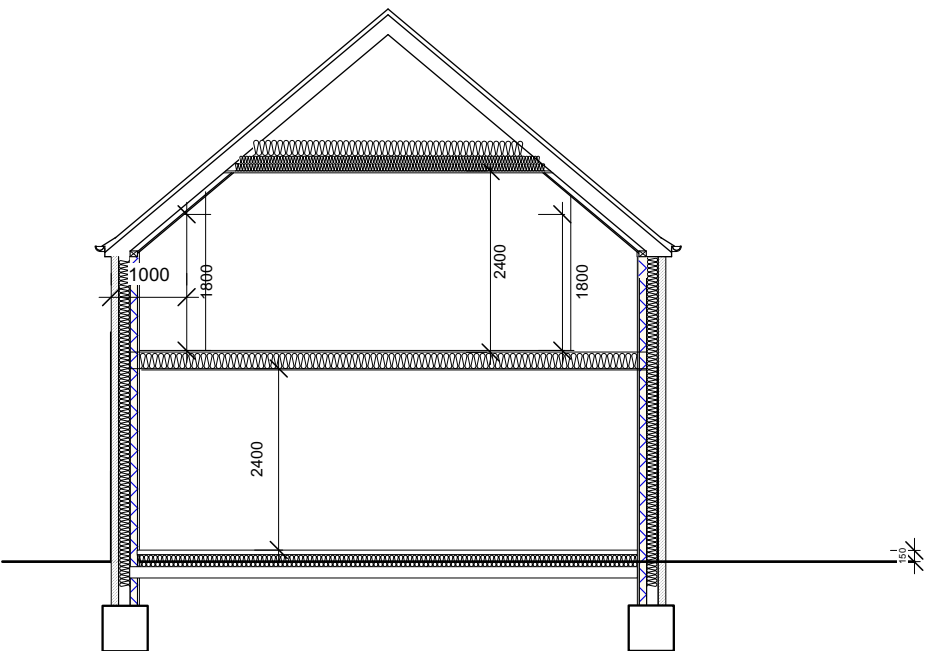

CROSS SECTION

MATERIAL SCHEDULE			
WALLS: LIMESTONE WALLING ROOF: F P MC CANN BLACK CONCRETE ROOF TILES WINDOWS: WHITE UPVC DOORS: WHITE UPVC FRONT DOOR: GREY UPVC			
Project Land Adjacent To 196 Main Road Quadring Spalding		Aspect Architectural Design	
Title FLOOR PLANS & ELEVATIONS		Architectural Designer 29A Church Street Northborough Peterborough PE6 9BN Telephone 07907030047	
Scale 1:100 @ A2	Date SEPT 26	Job No 305	
Category D	CiSfB Element (--)	Sequential No 02	Revisions