



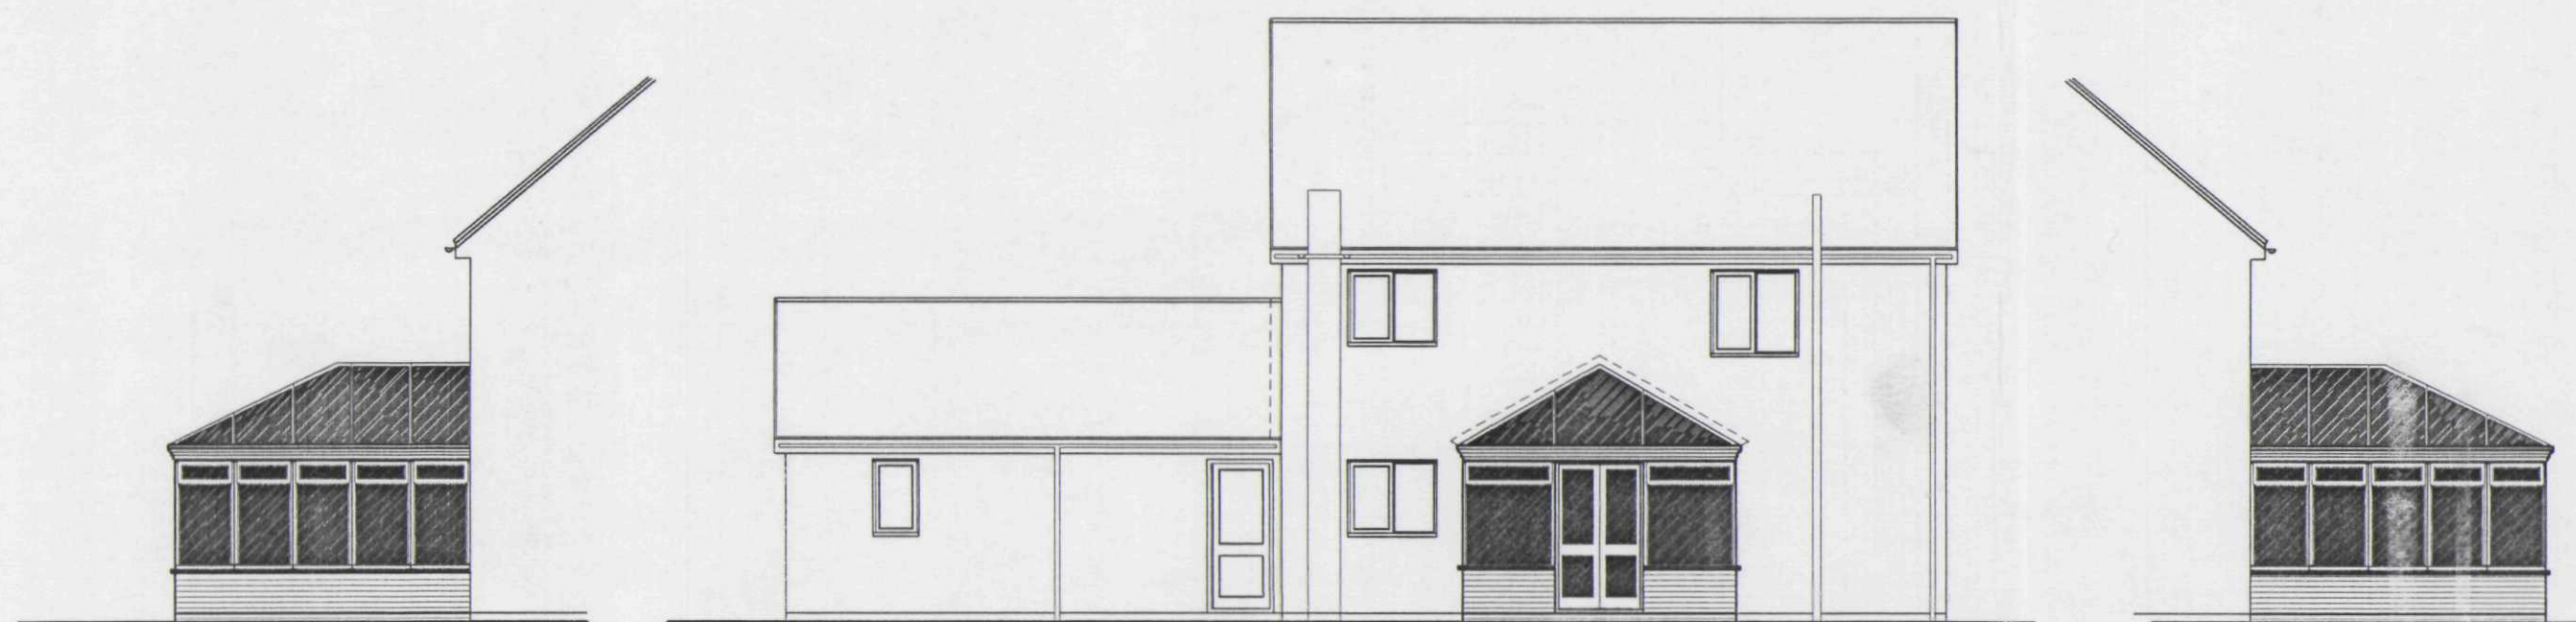


SIDE ELEVATION

REAR ELEVATION


SIDE ELEVATION

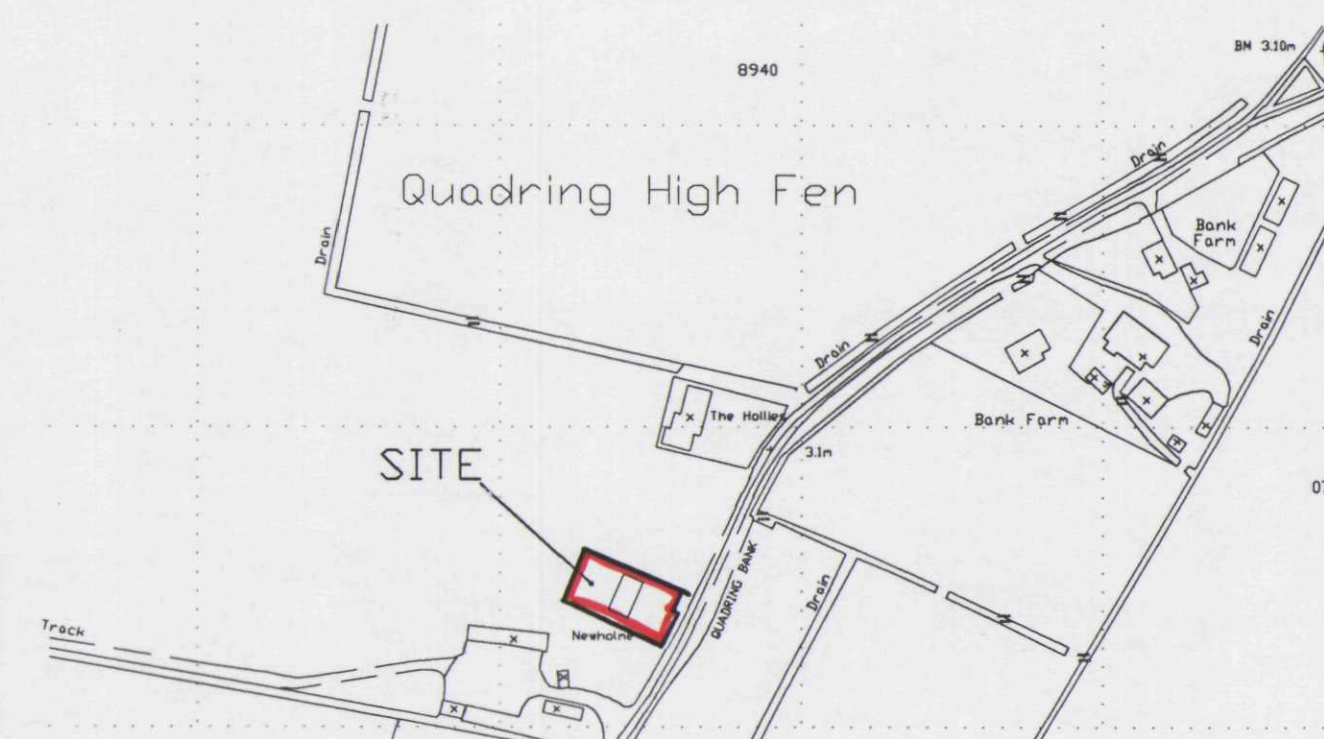

LOCATION PLAN
1/2500

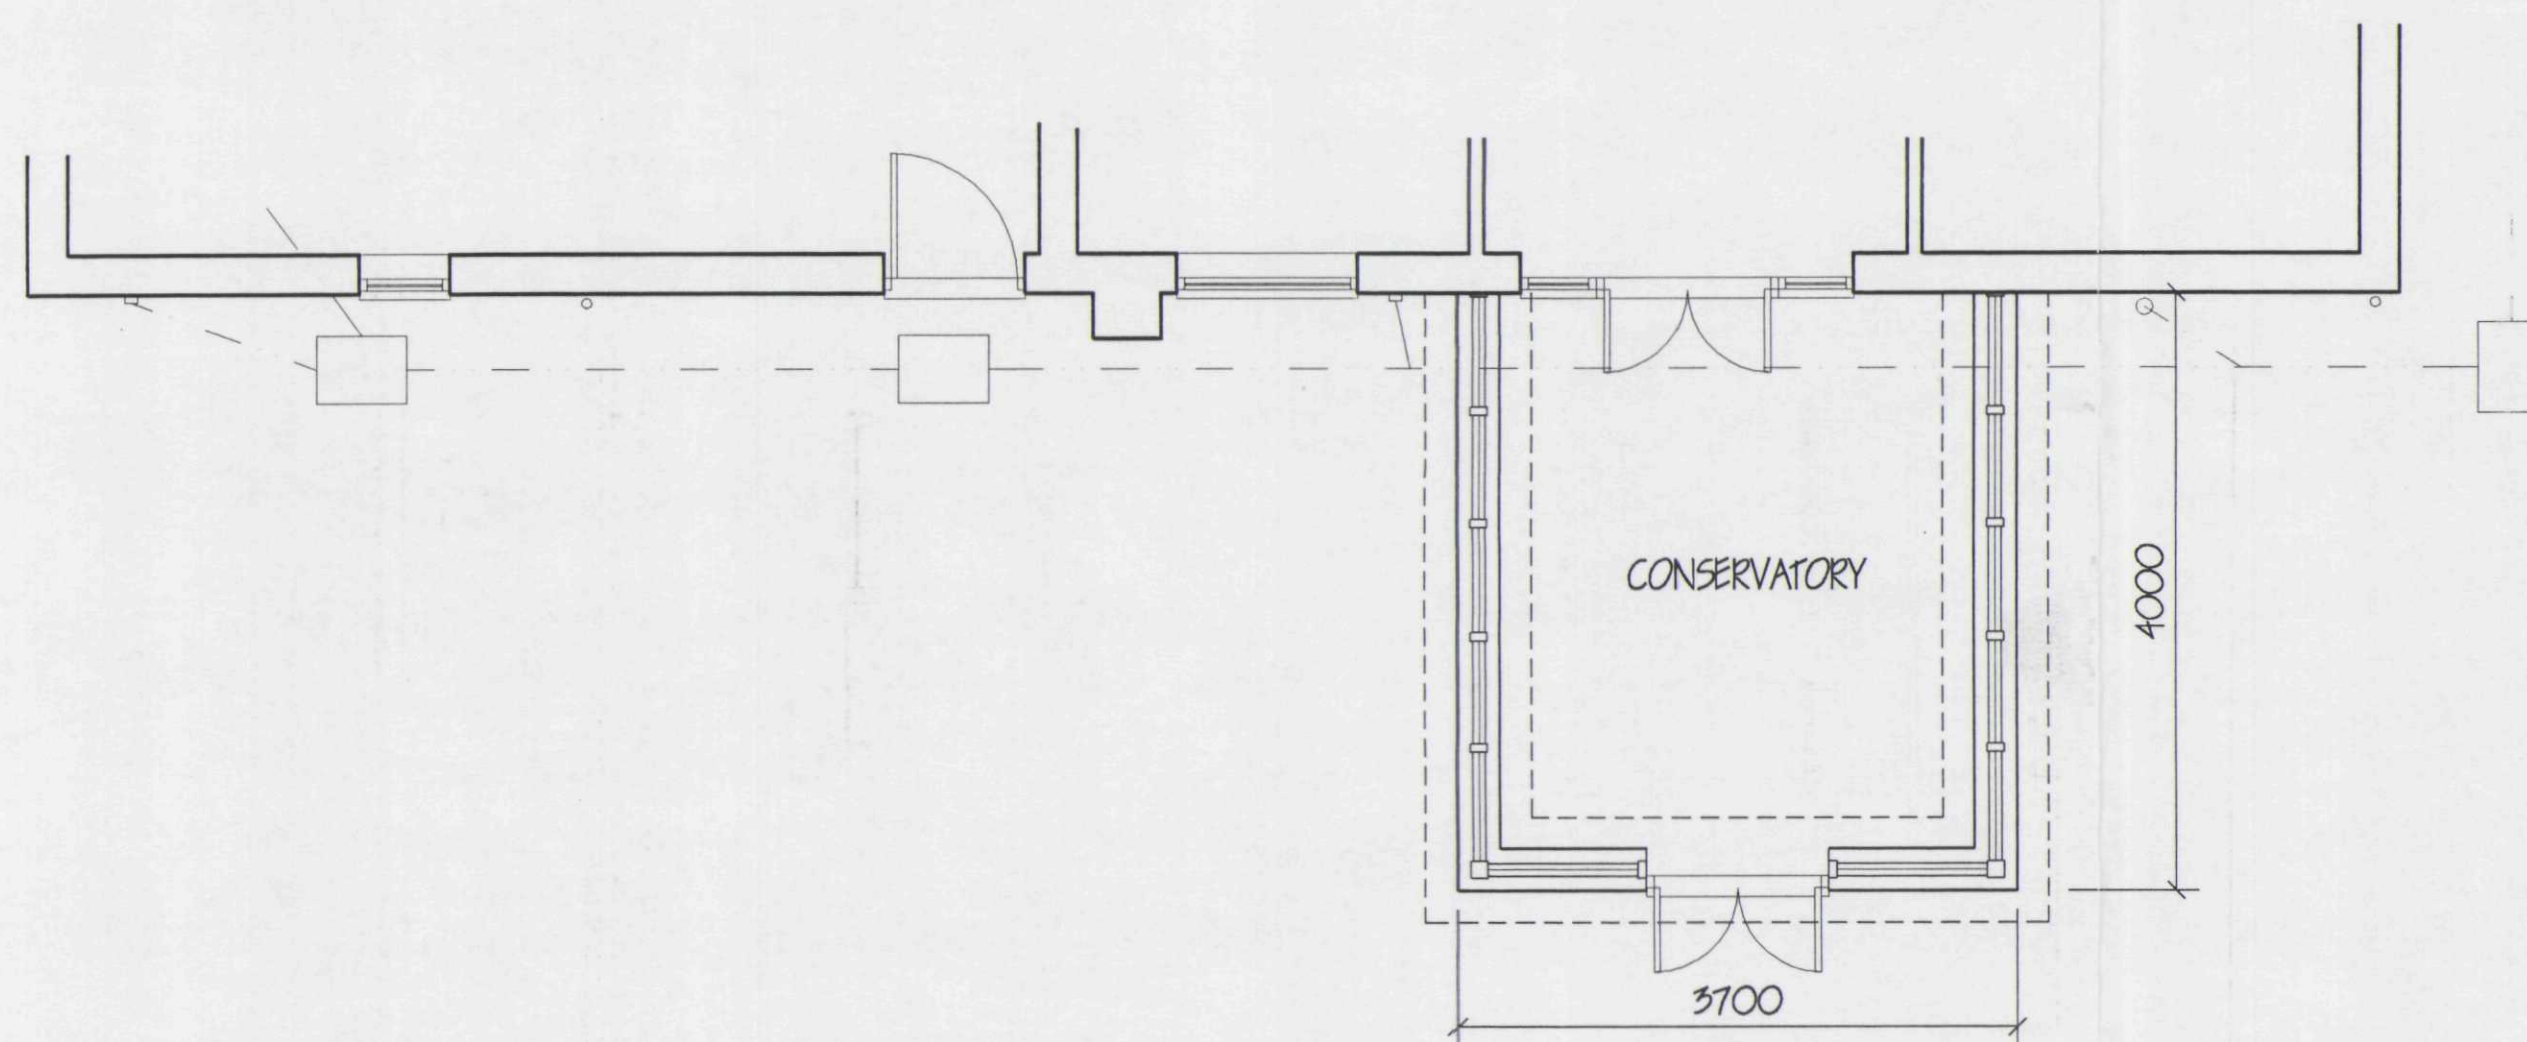

FLOOR PLAN

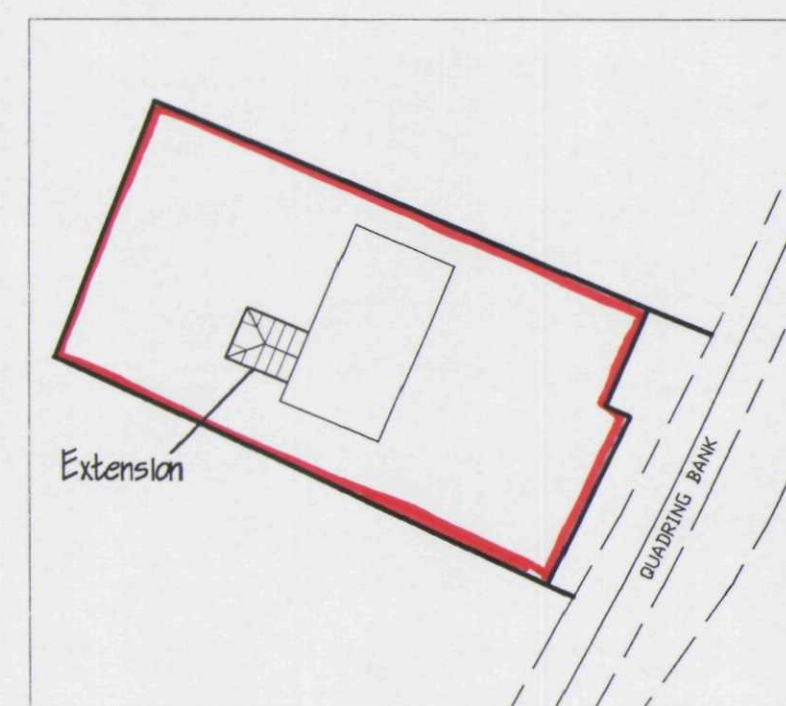

SITE PLAN
1/500

**DETERMINED
PLAN**

SHDC
Planning & Development

25 JUN 2004

Ref: 0857/04

G. R. MERCHANT
I. ENG AMICE FIWO
**ARCHITECTURAL, STRUCTURAL
AND LAND DRAINAGE
CONSULTANTS**
Unit 4, Wrights Mews
12A Park Road, Holbeach,
Spalding, Lincs. PE12 7EX
Tel: 01408 480800
Fax: 01408 428744
E-Mail: G. R. Merchant @ Merchant. FB.
Co. UK

Project
**CONSERVATORY EXTENSION
'NEWHOLME',
QUADRANG BANK,
SPALDING, LINC'S, PE11 4RF.**

Client
MR. & MRS. A. R. MOSES.

Drawing
**FLOOR PLAN & ELEVATIONS,
- LOCATION & SITE PLANS.**

Job Ref. **972-04** Drawing No. **01**

Date **JUNE '04** Drawn **GRM**

Scales
1/50 1/100 [unless otherwise stated]

DO NOT SCALE FROM THIS DRAWING
This drawing is copyright and may not be shown, traced, photographed or used for any other purpose other than that for which it is issued. The Designer/Contractor is to ensure all dimensions are as shown and report any discrepancies to the Architect. All details shown on this drawing including foundations are based upon typical site conditions related to the area. No responsibility can be accepted for abnormal conditions which may be discovered during construction unless reported to the Architect as that design arrangements may be considered. Site and surveys are recommended in respect of foundations to establish specific site conditions before foundation work is undertaken. This drawing is limited to the amount of information contained and does not purport to contain a full specification of the works. It is issued for the purpose of obtaining Planning / Building Regulation approval. This drawing must not be used as a contract document alone. The works will not be executed or inspected on site by G. R. Merchant or any representative thereof. It is the client or their appointed agents responsibility to control workmanship, substitution of materials, adherence to specification, variations to contract etc.
All materials to be new unless otherwise stated and all components and materials etc. to be used steel and finished etc. in strict accordance with manufacturers instruction and relevant code of practice. Materials shall conform to appropriate British standard specifications or BSIA, certificate or European code equivalent. The Employer / Client shall ensure that the selected contractor is competent with and adopts all measures necessary to ensure compliance with Health and Safety Regulations for Building sites and Work places. The Employer / Client is advised that should the works need to comply with the Construction Design and Management Regulations an independent Planning Supervisor will be required. The works shall comply of all that is shown on the drawing and details. Work that may be reasonably inferred as necessary to carry out the works shall be deemed to be included.