




EXISTING ELEVATIONS 1:100

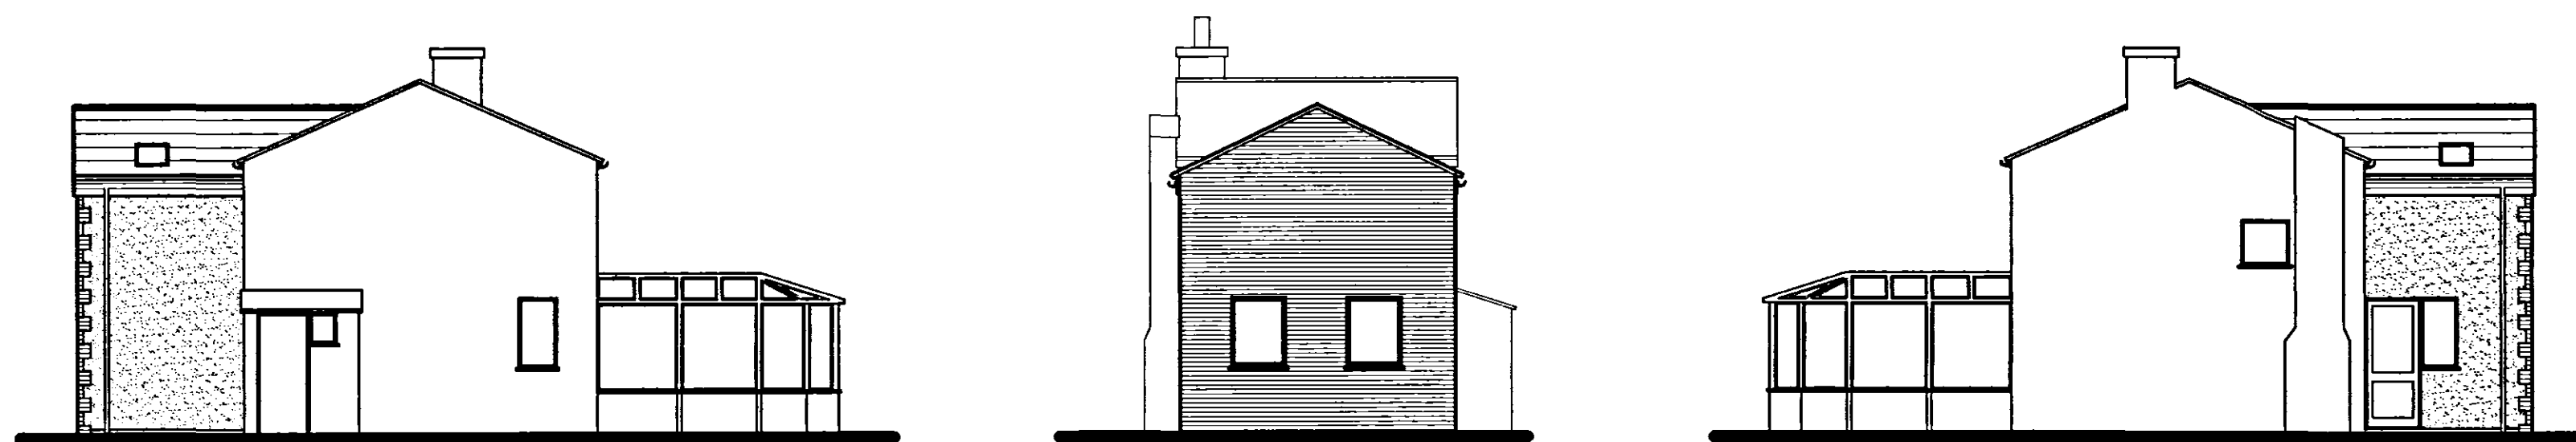

PROPOSED ELEVATIONS 1:100

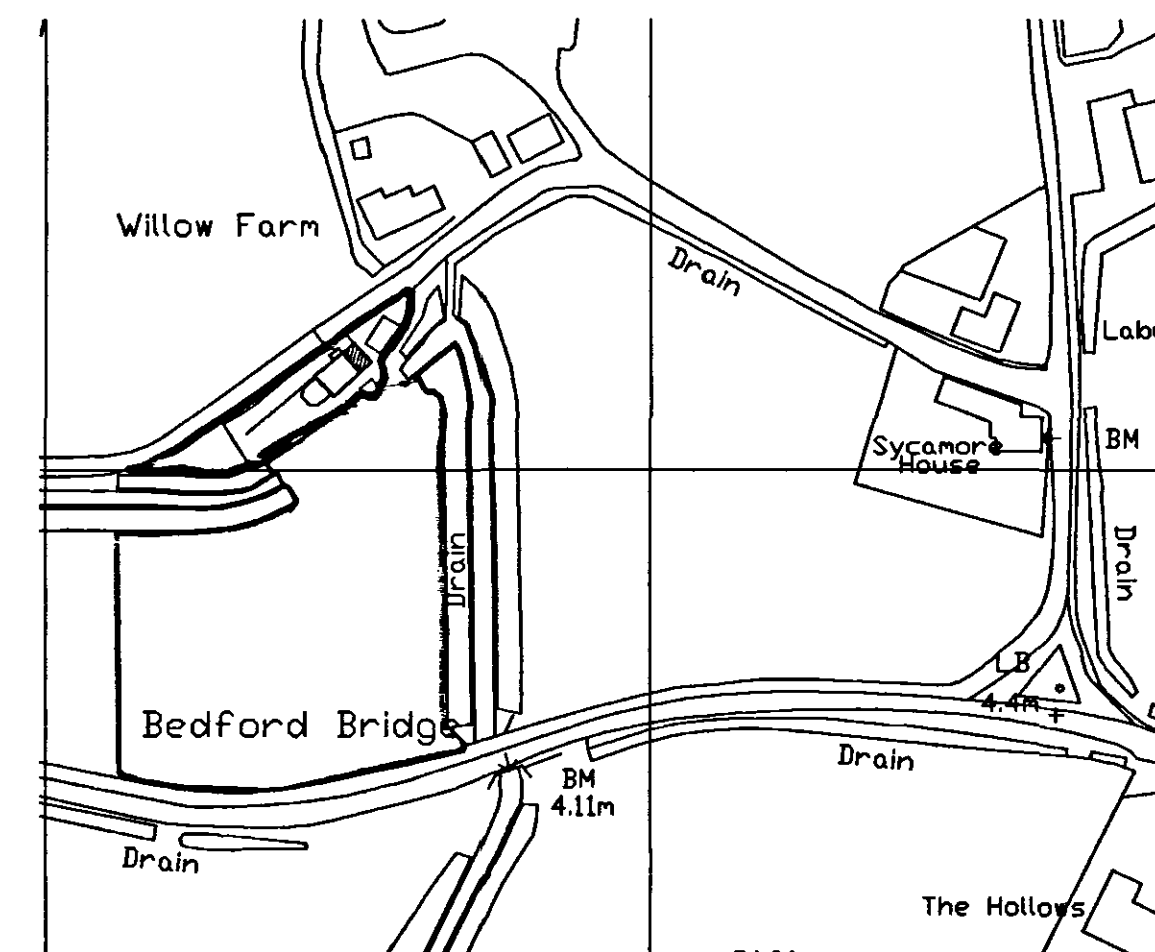

LOCATION PLAN 1:1250

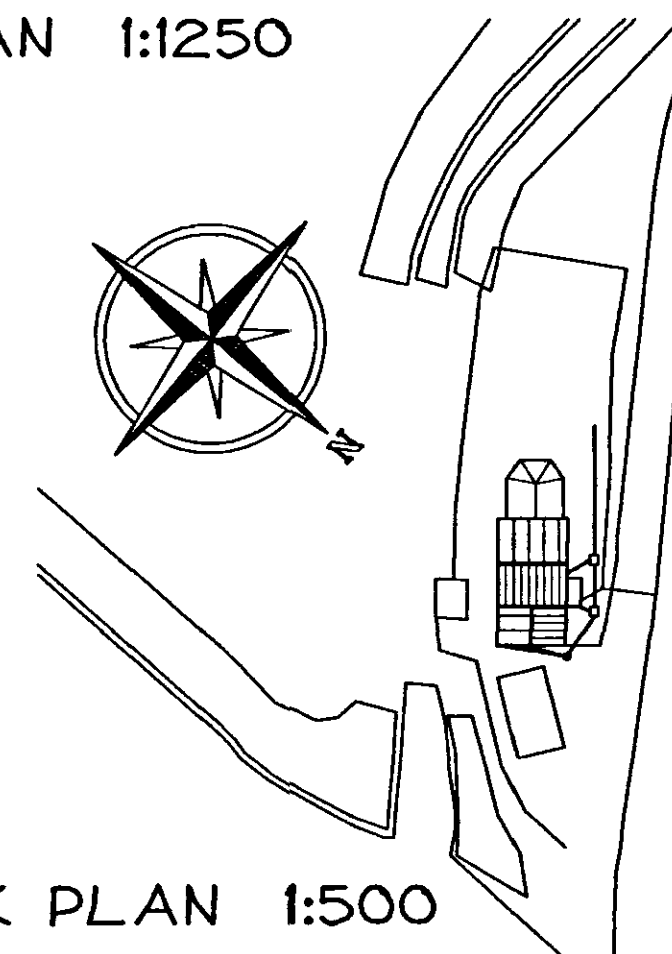

BLOCK PLAN 1:500

PLANNING NOTES

Roof
Concrete interlocking tiles to match existing.

Walls
Sand & Cement render to match existing.

Brickwork - colour to match existing.

Windows
PVCu to match existing.

NOTES

LIMITATIONS
This drawing is limited in the amount of information contained and does not purport to contain a full specification of the works. It is solely for the purpose of obtaining Building Regulation approval. The drawing must not be used as a contract document alone.

DIMENSIONS
Do not scale from this drawing.
All dimensions are to be checked on site by the builder who shall take responsibility for measurements for construction and ordering purposes from commencement of site works.
Whilst every effort is made to ensure accuracy in dimensioning, measurements should be carefully checked to ensure compatibility with existing structures and features.


SUPERVISION
The works will not be supervised by Albion Technical Solutions or any representative thereof. It is the clients or their appointed agents responsibility to control workmanship, substitution of materials, adherence to specification, variations to contract etc.

STANDARDS
All materials to be new unless otherwise stated and all components and materials etc. to be used, fitted and installed in strict accordance with manufacturers instructions and relevant Code of Practice.
Materials shall conform to the appropriate British Standard Specification or BBA Certificate or European Code equivalent.
Preservative treatment to BS 5268 : Part A is to be carried out to all timber prior to delivery to site.


DETAILS / FOUNDATIONS
All details shown on this drawing including foundations, are based upon typical site conditions including soil of good bearing capacity.
Site soil surveys are recommended in respect of foundations to establish specific site conditions before foundation work is undertaken.
If adverse ground conditions are encountered, then the advice of a qualified structural engineer should be sought.

HEALTH AND SAFETY
The Employer / Client shall ensure that the selected contractor is conversant with and adopts all measures necessary to achieve compliance with Health and Safety legislation for Building Sites and Work Places.
The Employer / Client is advised that should the works need to comply with the Construction Design and Management Regulations, and independent Planning Supervisor will be required.


SCOPE OF THE WORKS
The works comprise all that is shown on the drawings and details. Any work that may not be specifically shown, but may reasonably be inferred as necessary to carry out the works will be deemed to be included.

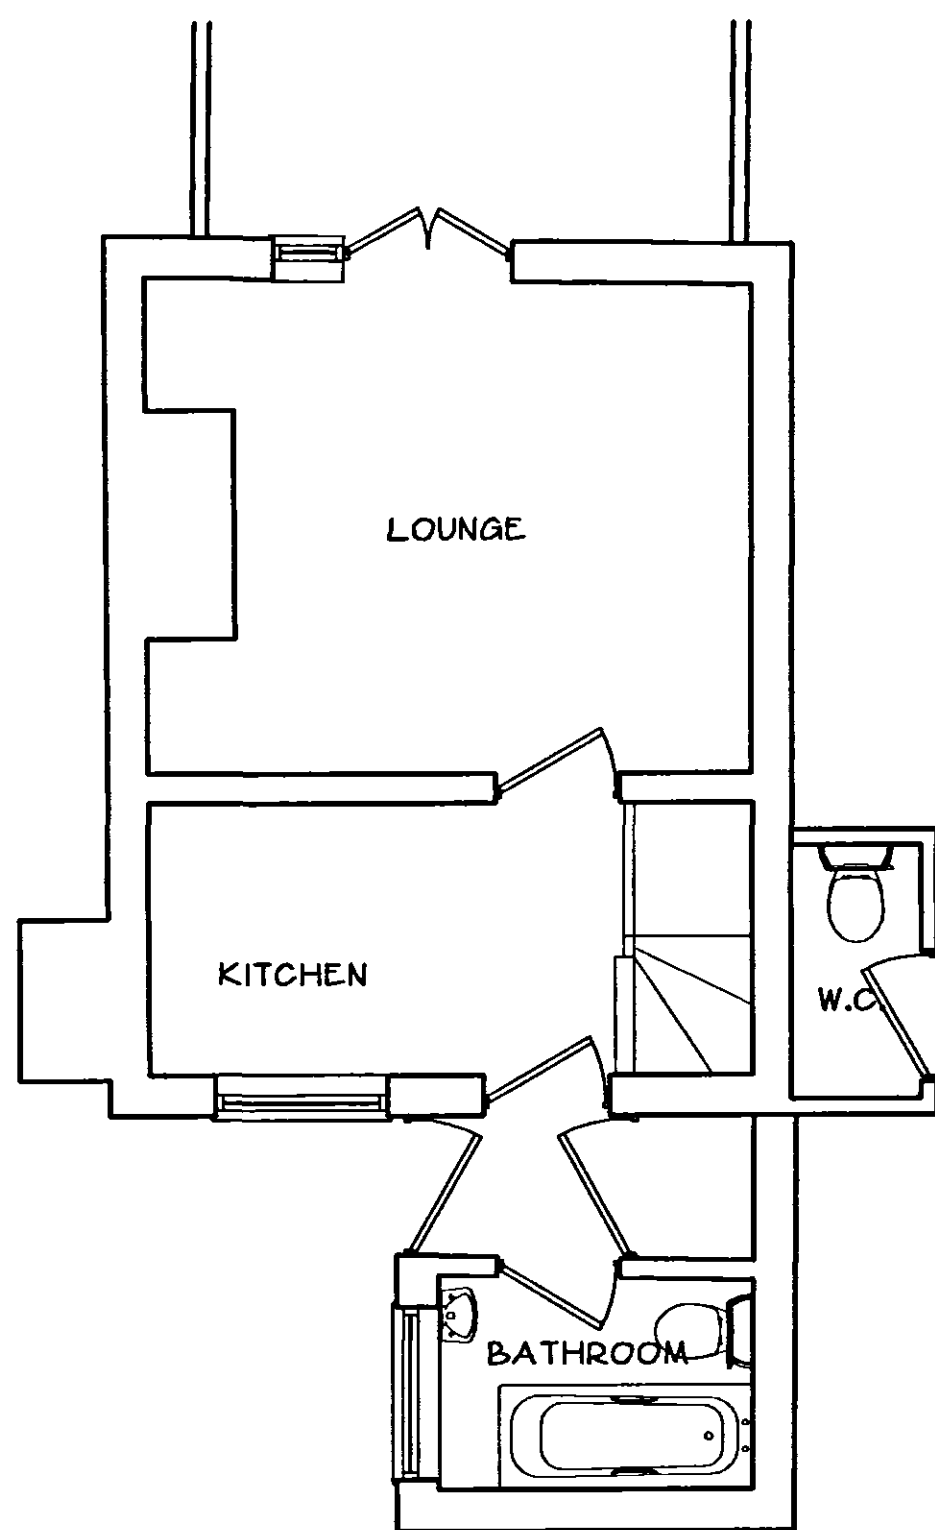


EXISTING GROUND FLOOR 1:50

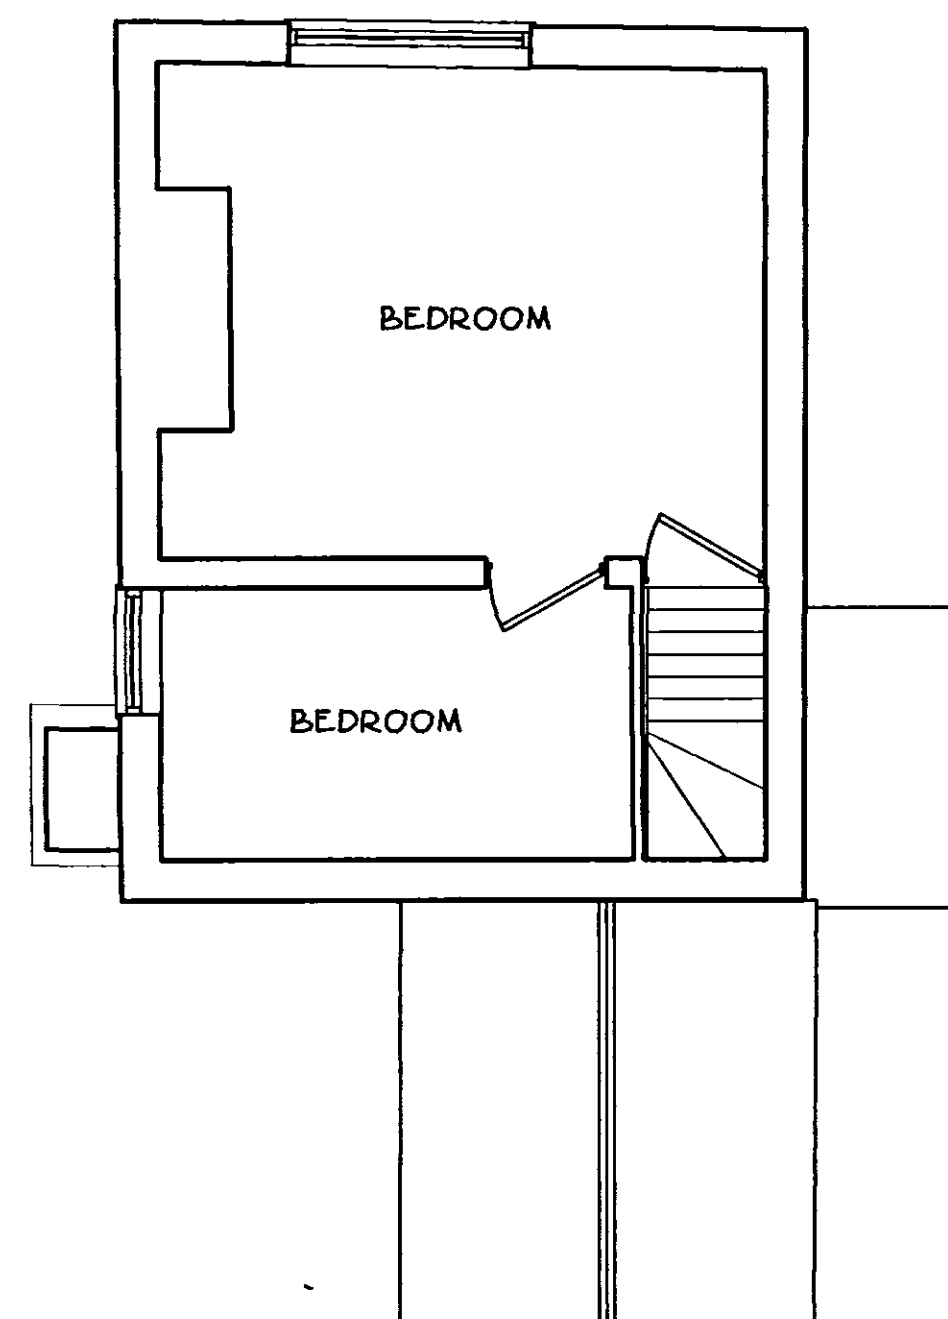

EXISTING FIRST FLOOR 1:50

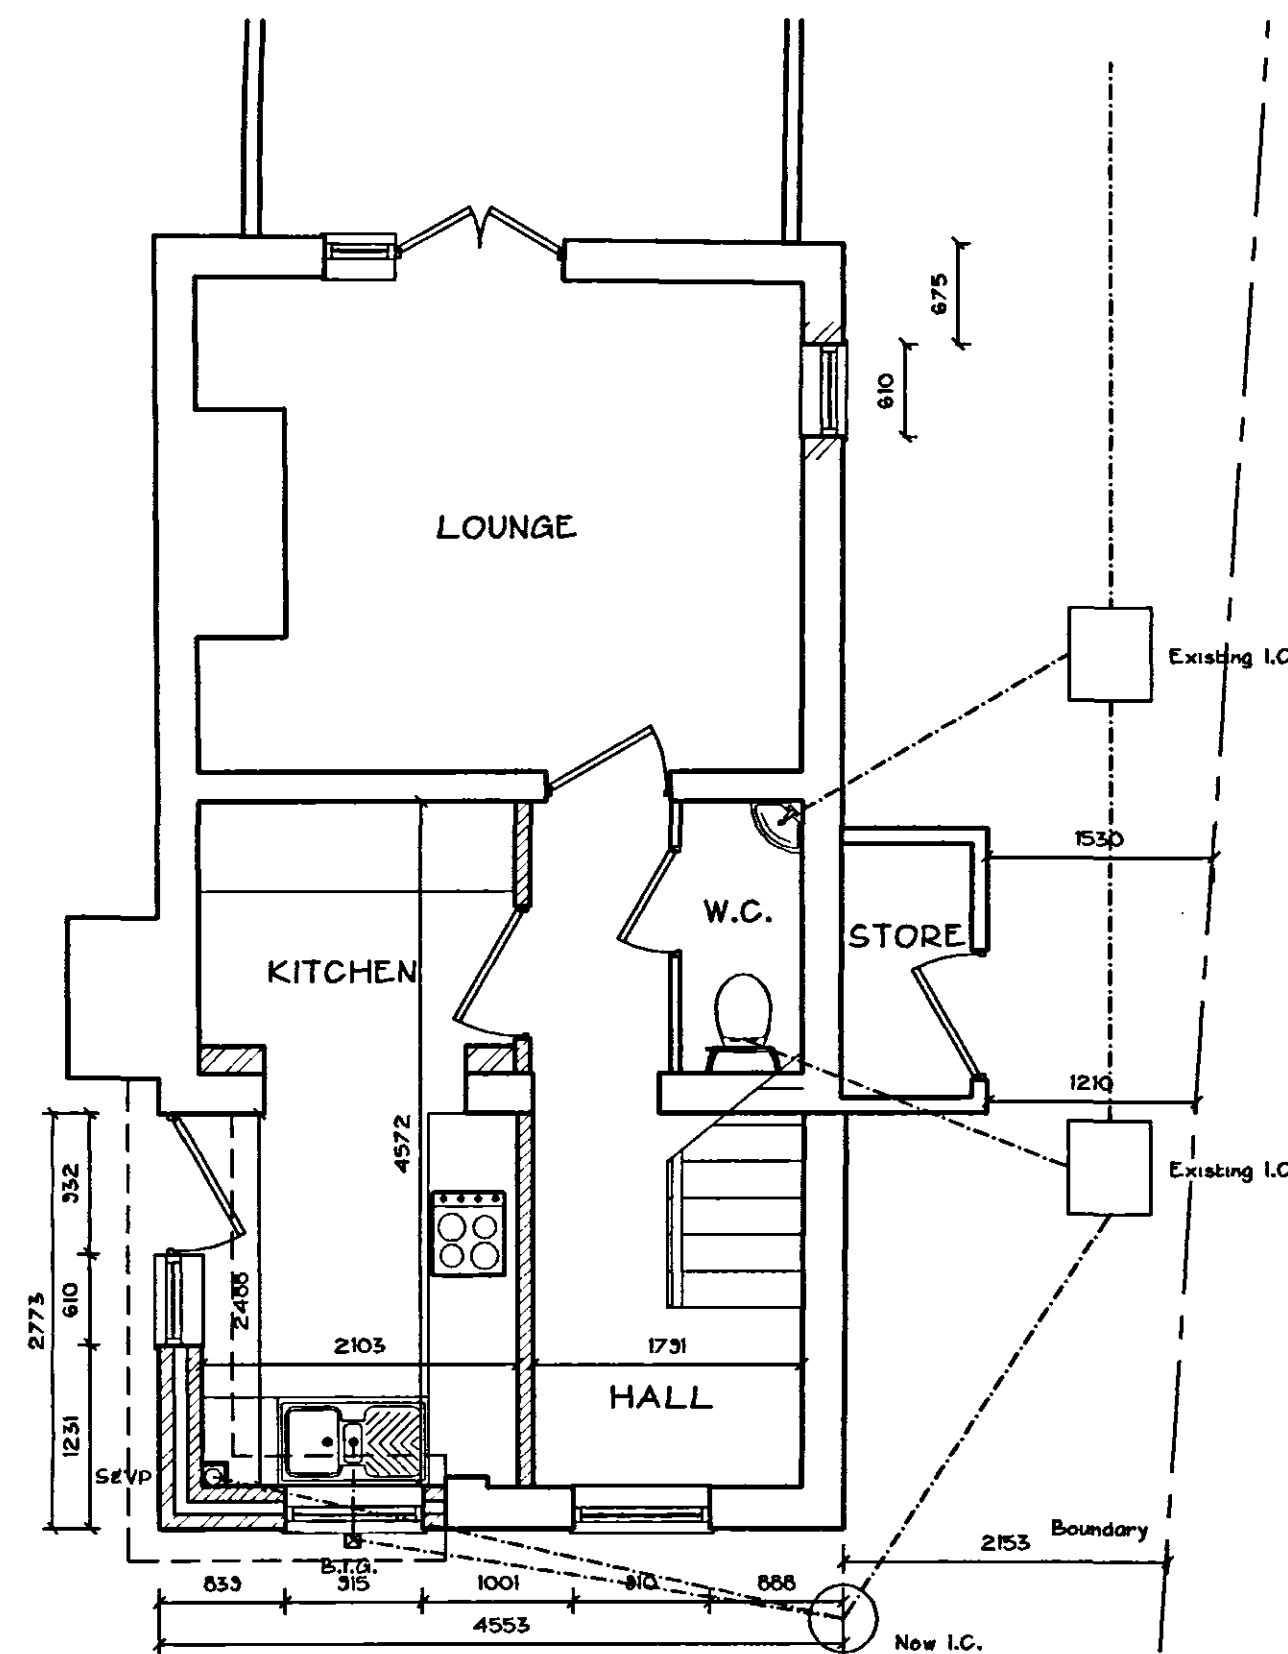

PROPOSED GROUND FLOOR 1:50

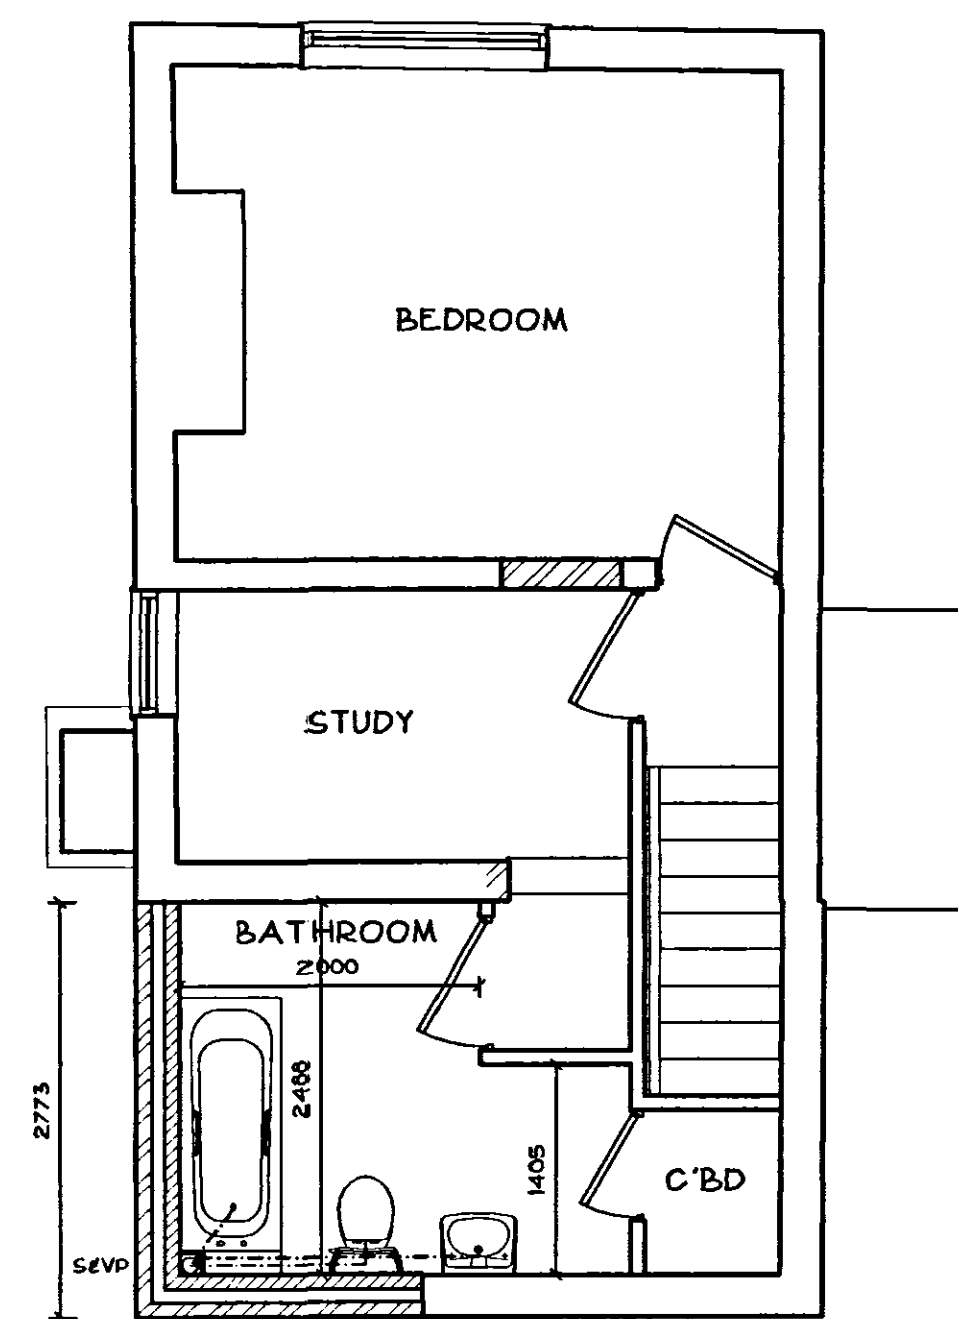

PROPOSED FIRST FLOOR 1:50

A Client's Modifications 31-5-06

Revisions

Albion Technical Solutions

8 Malvern Avenue
Spalding
Lincs
PE11 2DG

Tel: 01775 744449
Fax: 01775 710210
www.albion-technical-solutions.co.uk

Building Design & Planning Consultants

Client
Mr & Mrs R FULBROOK

Project
PROPOSED 2 STOREY EXTENSION
THE COTTAGE
TOWN DAM ROAD
QUADRING EAUZYKE
SPALDING
Lincs
PE11 4SS

Drawing
PROPOSED FLOOR PLANS
PROPOSED SECTION

Scale
AS NOTED

Date
May 2005

Drawing Number
ATS/013/01

Revision
Original Sheet Size
A1

RECEIVED

2 JUN 2005

09:46