


NOTE
Contractor to check all dimensions on site
No not scale

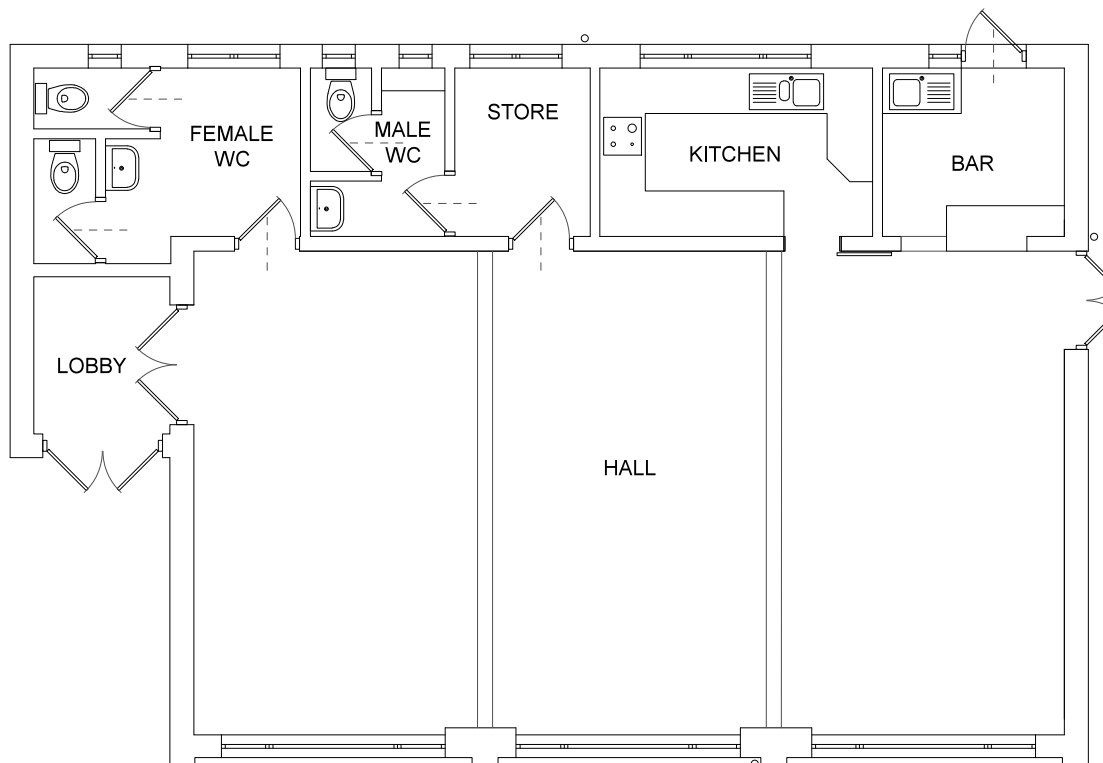

Existing ground floor plan 1:100

A 11.08.14 Planning status by KS

Revisions

**K A R A O L I D E S
S Z Y N A L S K A
A R C H I T E C T S**

89A Bailgate Lincoln LN1 3AR
www.KSArch.co.uk 01522569008

Copyright reserved

Client
Lincolnshire Community Foundation

Project
Quadring Fens dwelling

Drawing title
Existing ground floor plan

Drawn by KS	Checked by MK
----------------	------------------

Scale 1:100 @A4	Date 20.05.14
--------------------	------------------

Drawing no. 10	Revision A
-------------------	---------------

Project no. 30	Drawing status Planning
-------------------	----------------------------