


NOTE
Contractor to check all dimensions on site
No not scale

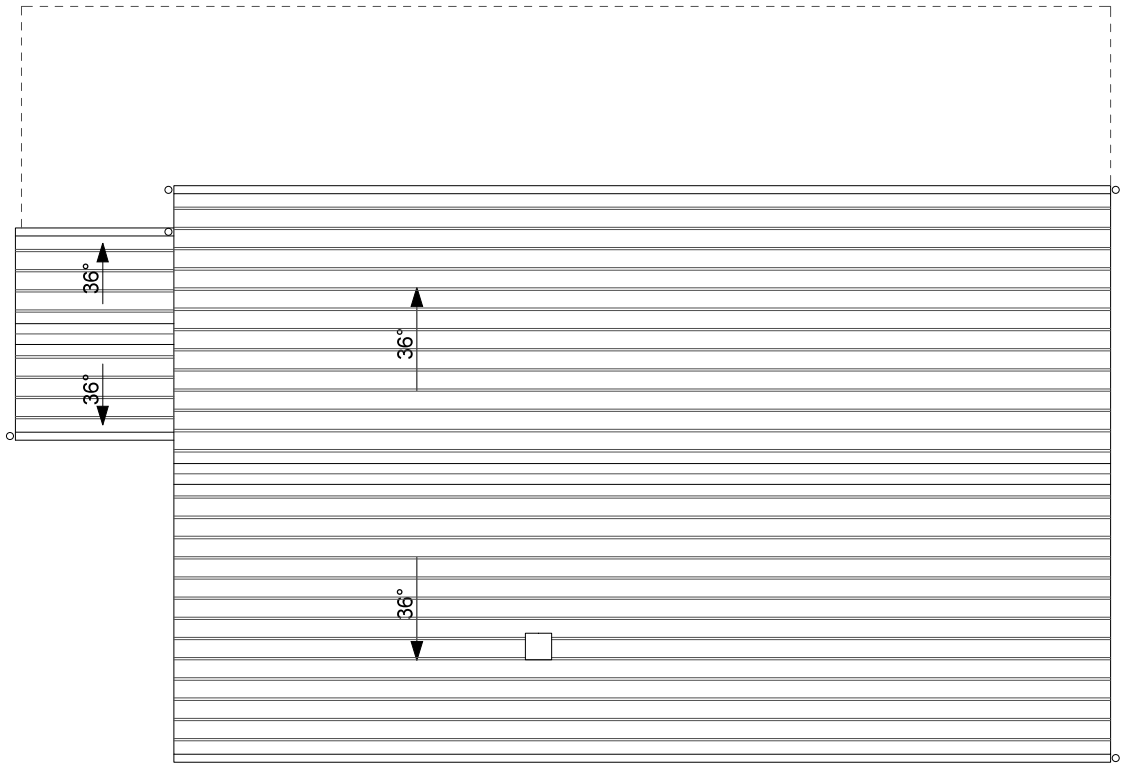

Proposed roof plan 1:100

Revisions	
K A R A O L I D E S S Z Y N A L S K A ARCHITECTS 89A Bailgate Lincoln LN1 3AR www.KSArch.co.uk 01522569008 Copyright reserved	
Client Lincolnshire Community Foundation	
Project Quadring Fens dwelling	
Drawing title Proposed roof plan	
Drawn by KS	Checked by MK
Scale 1:100 @A4	Date 11.08.14
Drawing no. 21	Revision 0
Project no. 30	Drawing status Planning