




NOTE
Contractor to check all dimensions on site
No not scale

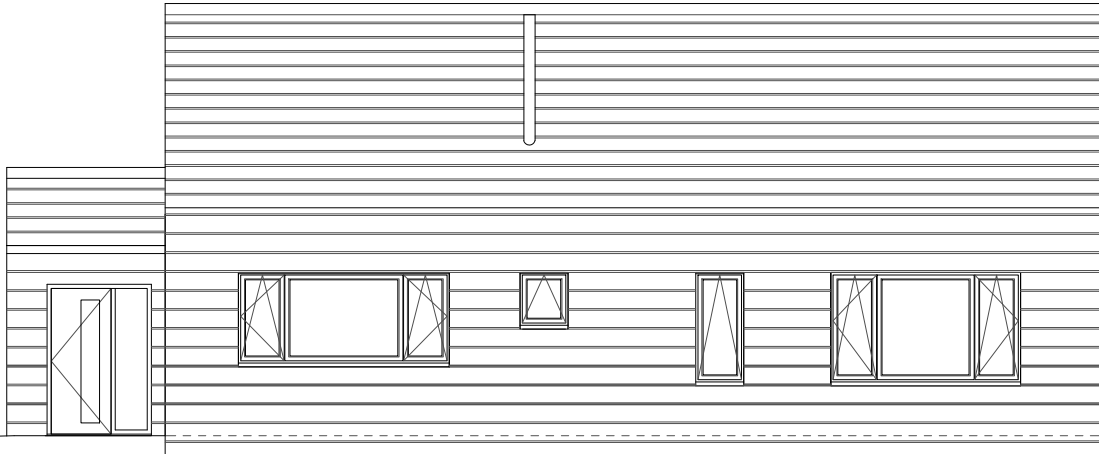


Proposed east elevation 1:100

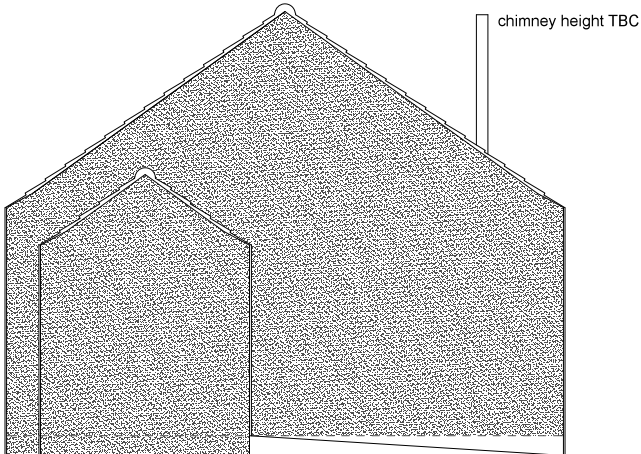

Proposed south elevation 1:100

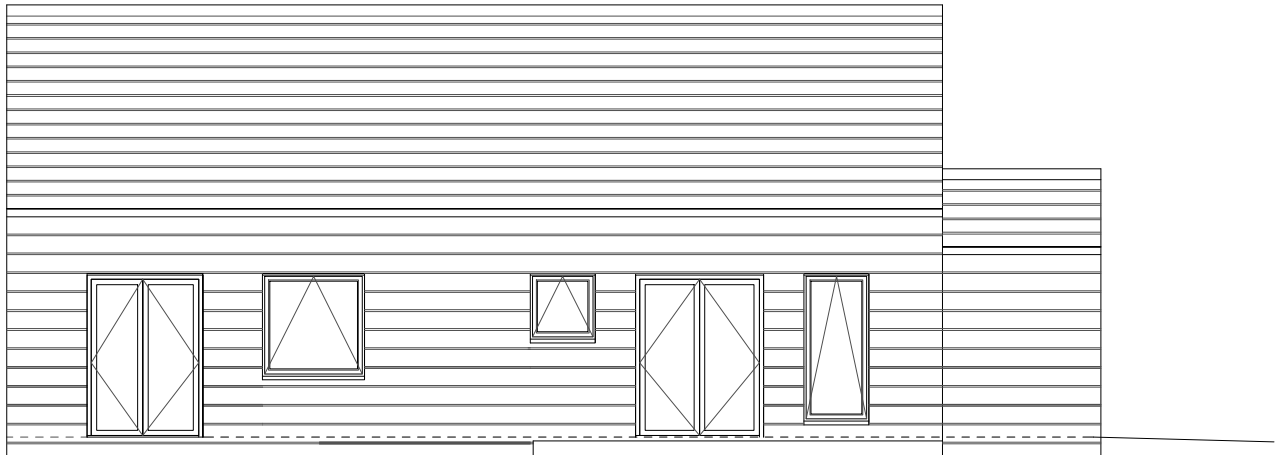

Proposed west elevation 1:100

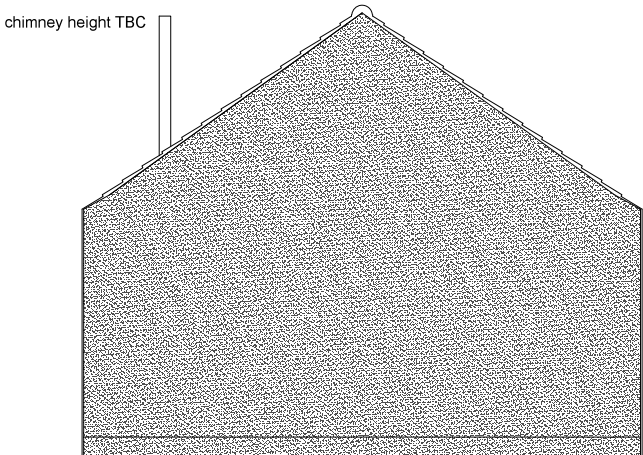

Proposed north elevation 1:100



- Proposed fibre cement
slate (Marley Eternit Vertigo
or similar) - roof
- Proposed fibre cement
slate (Marley Eternit Vertigo
or similar) - walls
- Proposed render
(with insulation) -
grey from standard
colour range
- concealed rain water goods
- Windows and doors - dark grey PVC & timber

Revisions

**K A R A O L I D E S
S Z Y N A L S K A
A R C H I T E C T S**
89A Bailgate Lincoln LN1 3AR
www.KSArch.co.uk 01522569008
Copyright reserved

Client Lincolnshire Community Foundation	
Project Quadrang Fens dwelling	
Drawing title Proposed elevations	
Drawn by KS	Checked by MK
Scale 1:100 @A3	Date 11.08.14
Drawing no. 22	Revision 0
Project no. 30	Drawing status Planning