




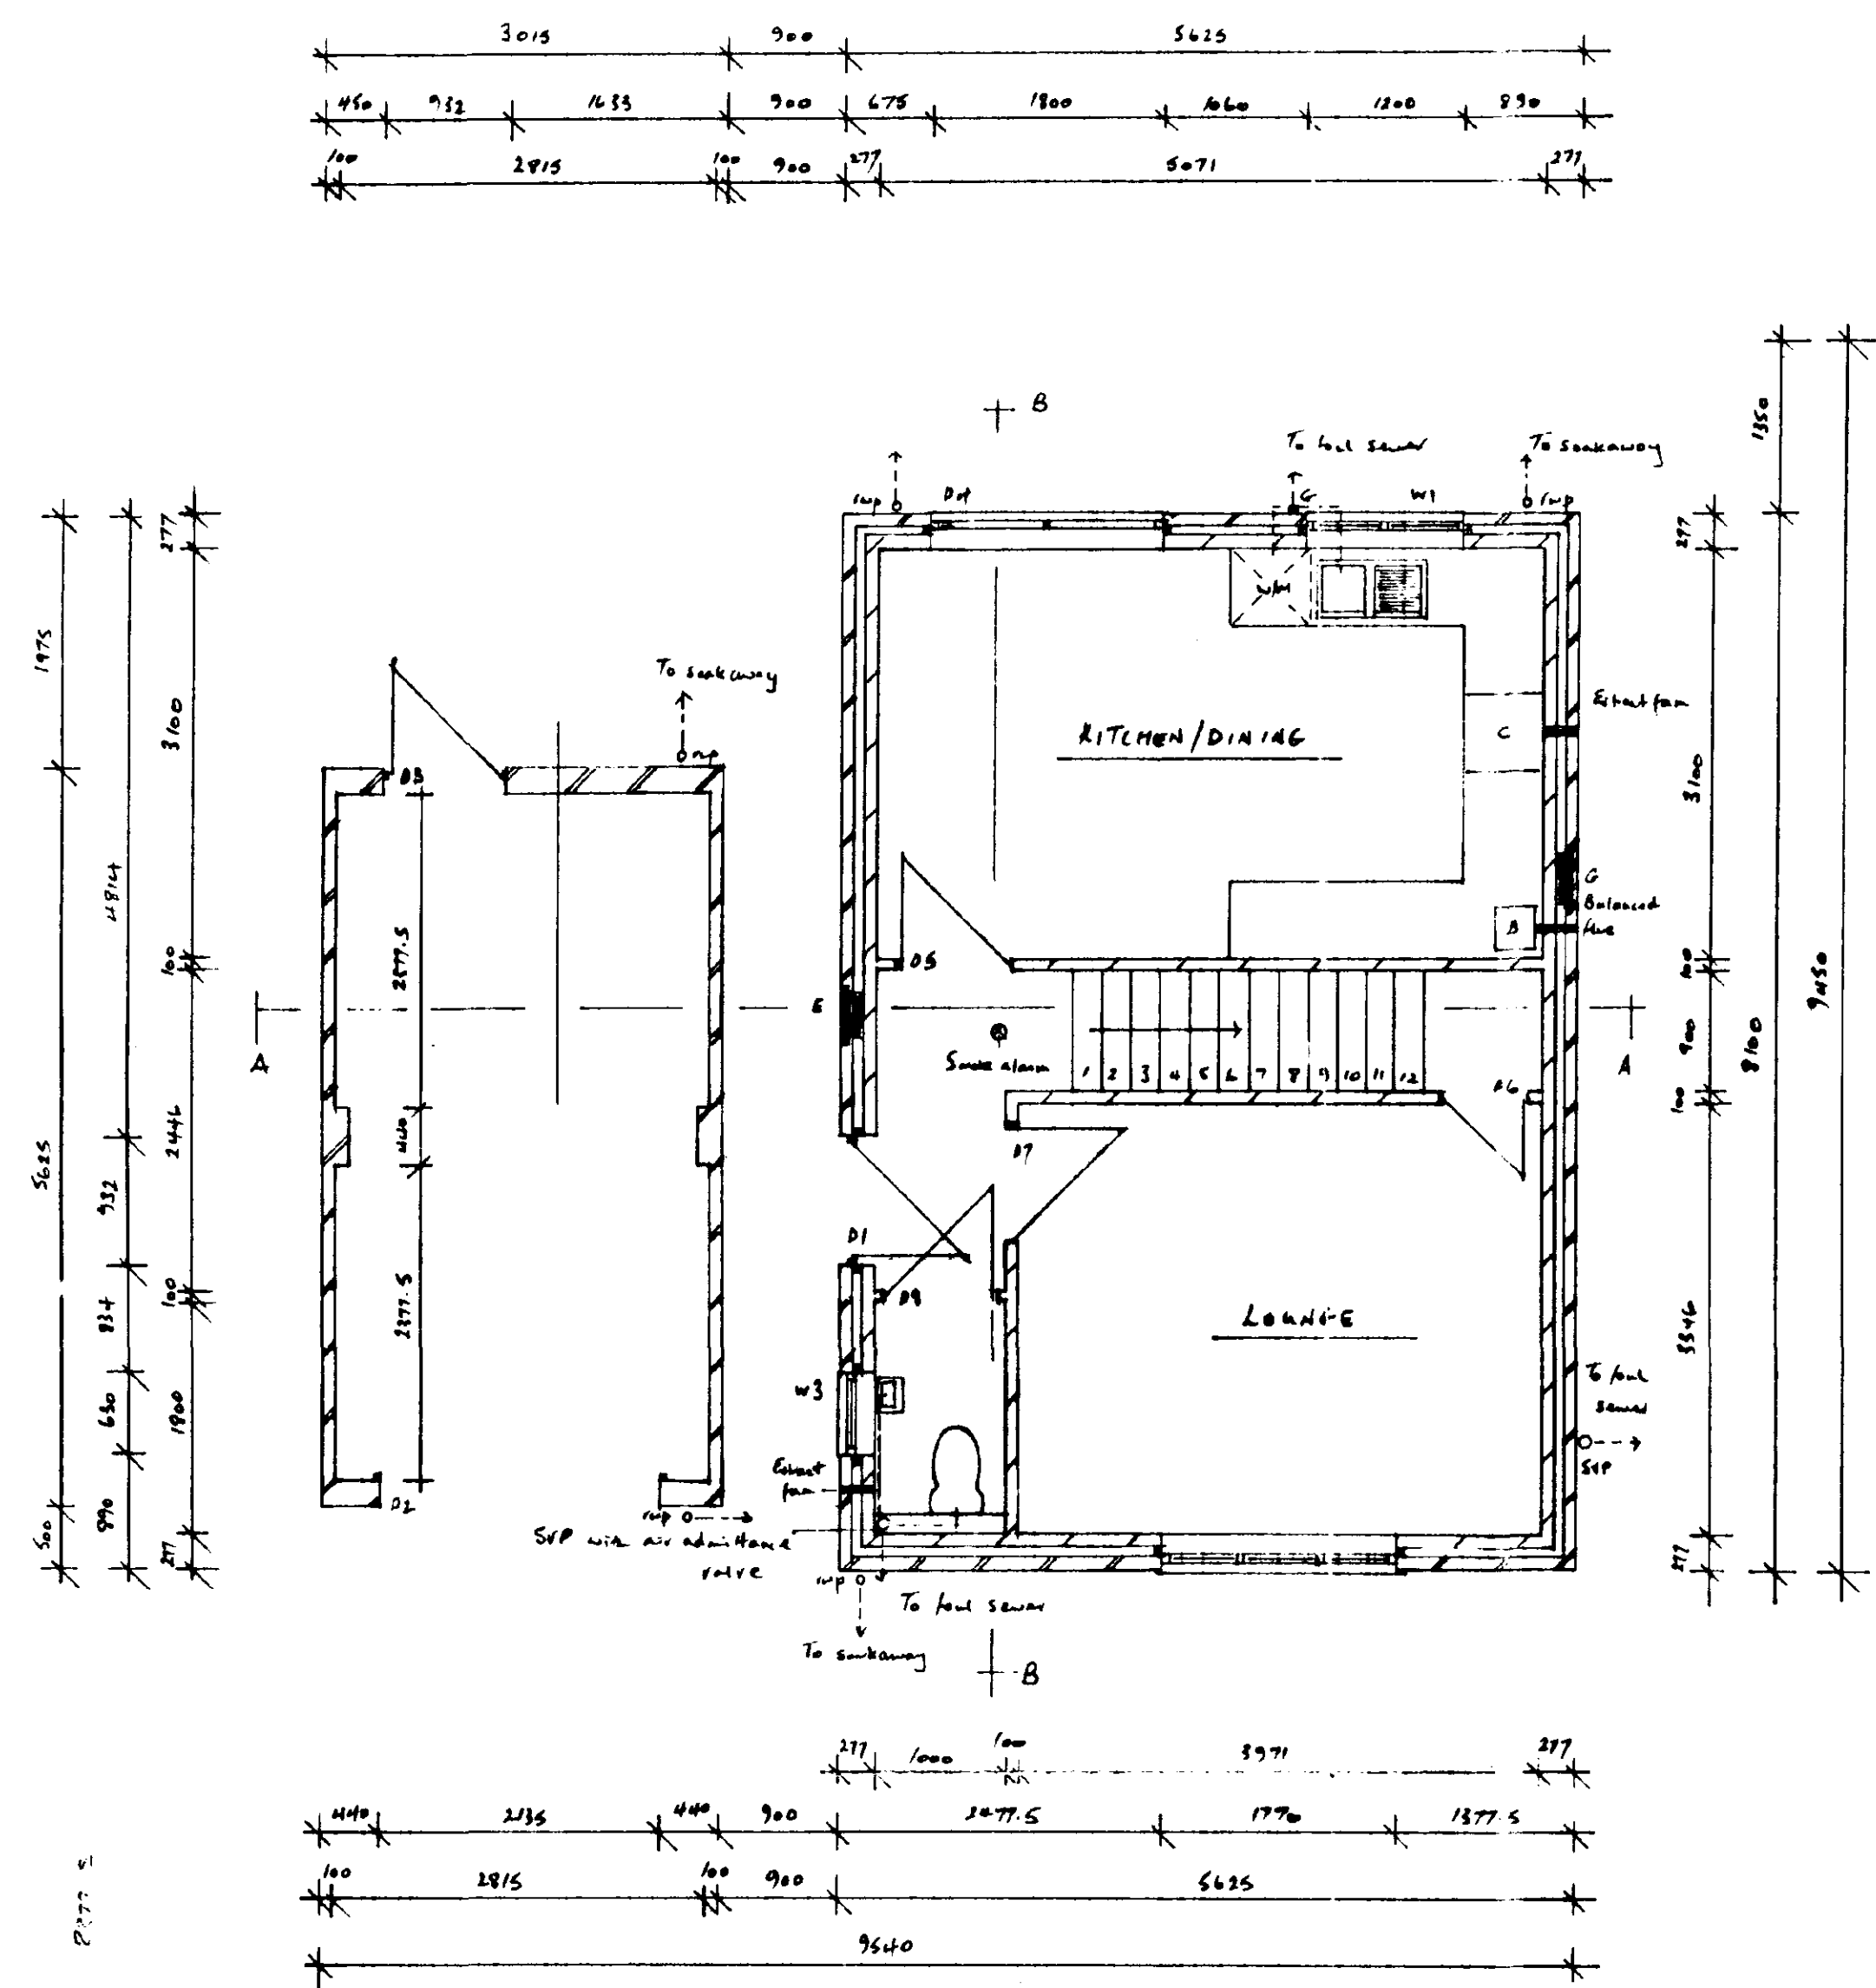

GROUND FLOOR PLAN SCALE 1:60

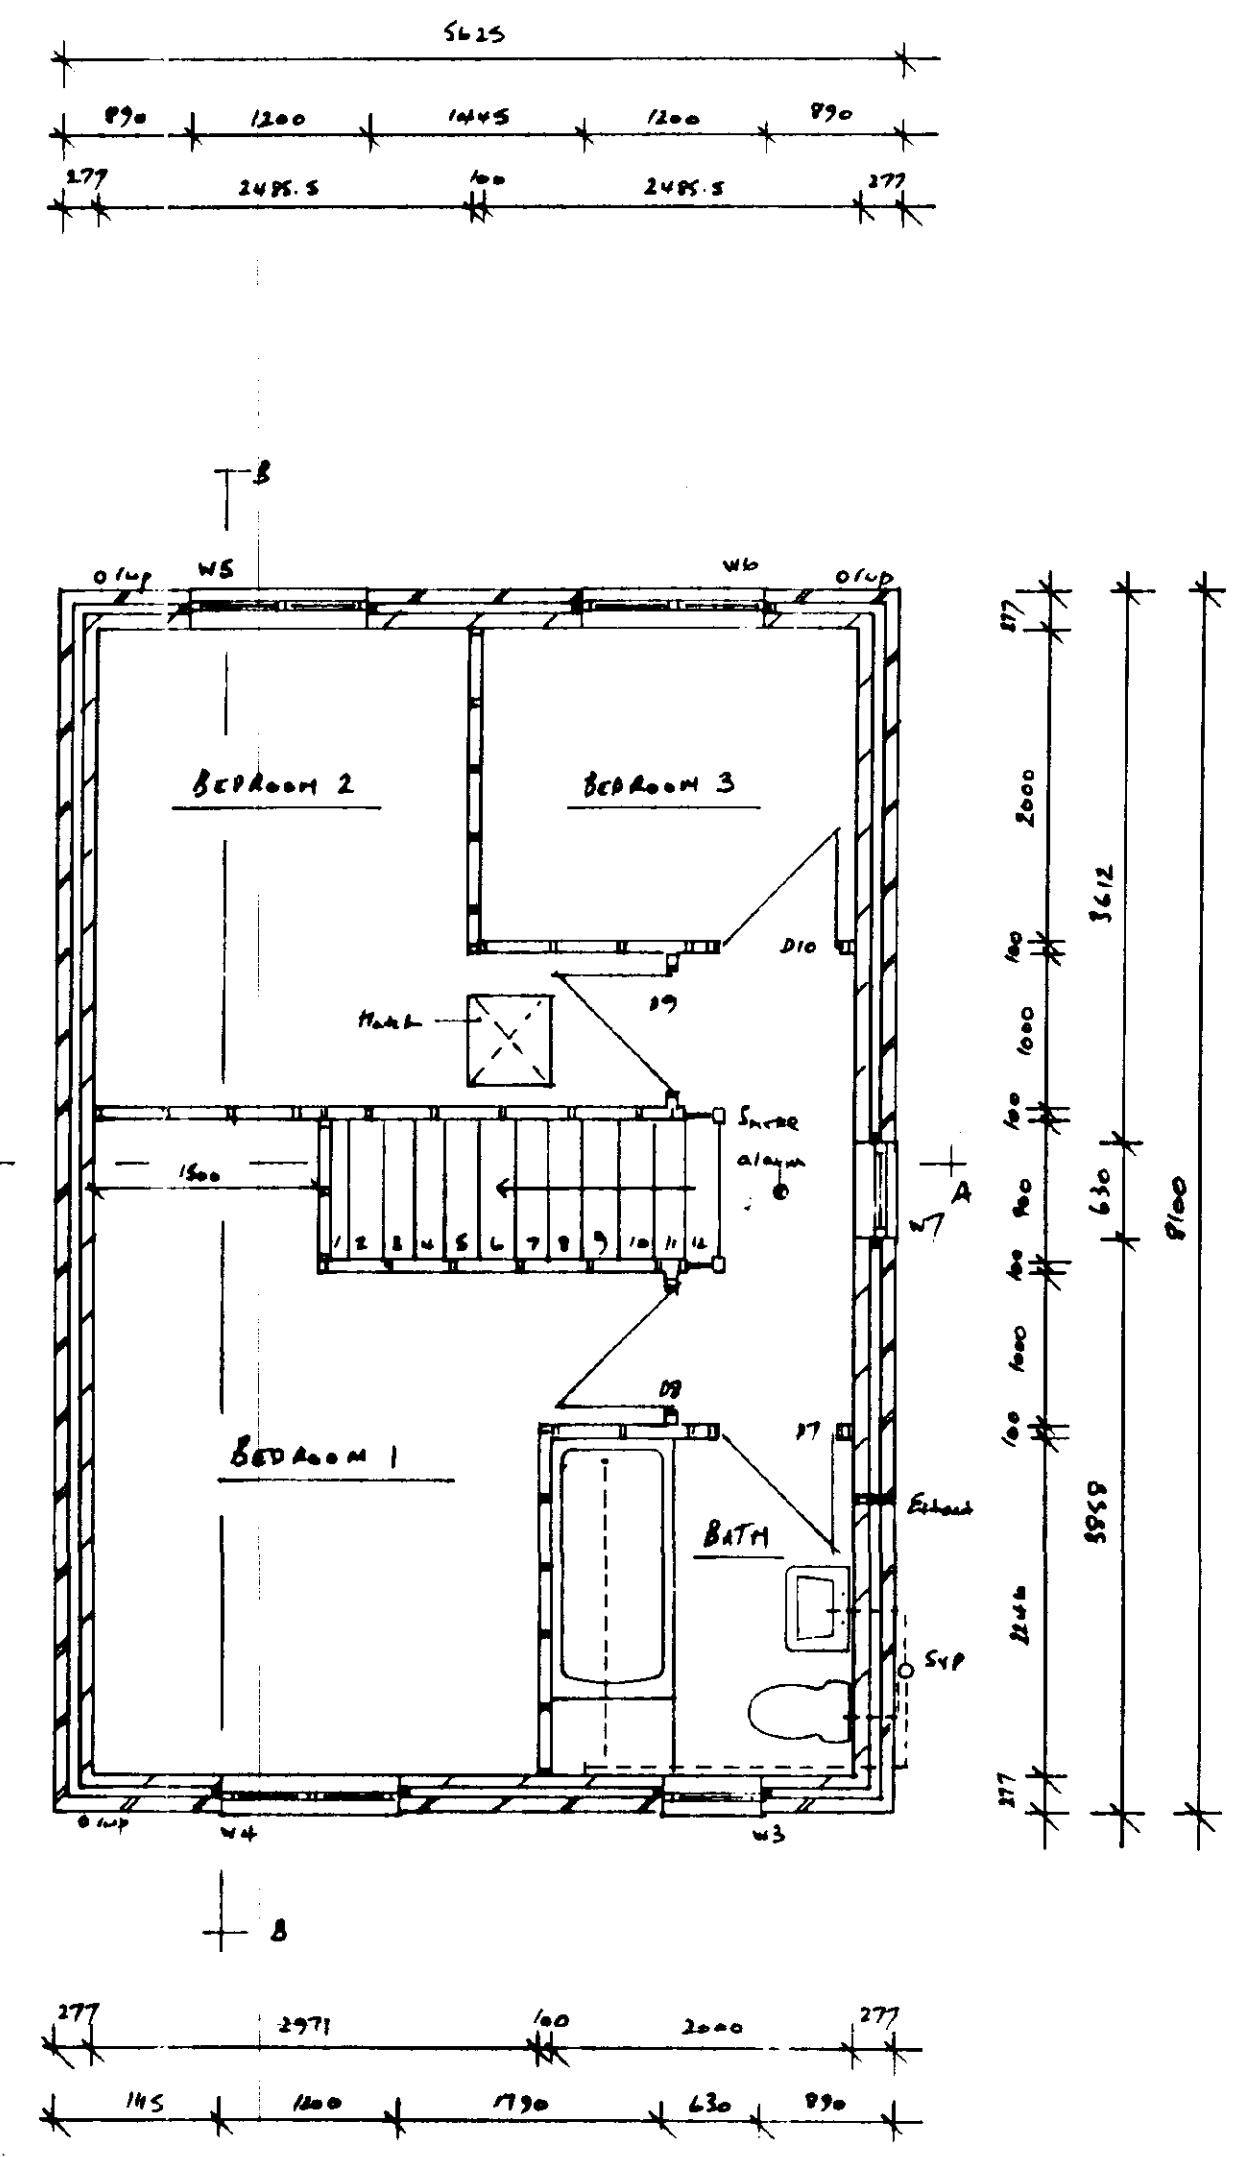

FIRST FLOOR PLAN SCALE 1:50

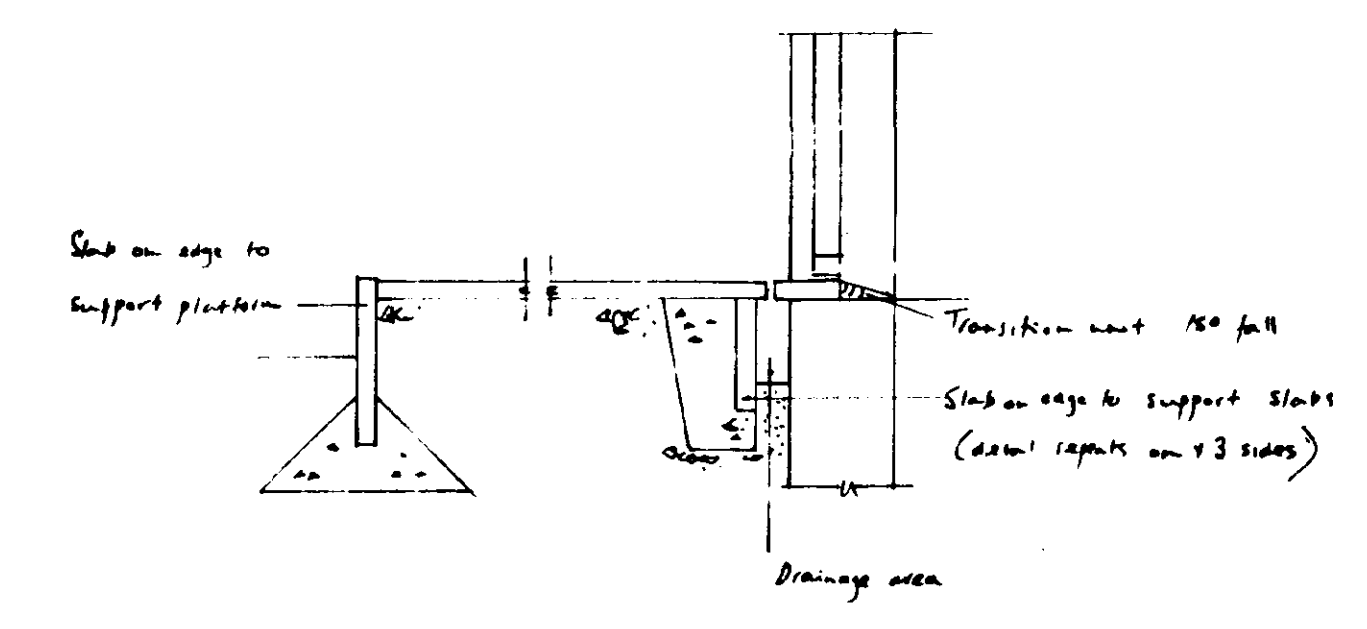

PART M - THRESHOLD DETAIL SCALE 1:20




FRONT ELEVATION SCALE 1:100

SIDE ELEVATION SCALE 1:100

REAR ELEVATION SCALE 1:100

SIDE ELEVATION SCALE 1:100

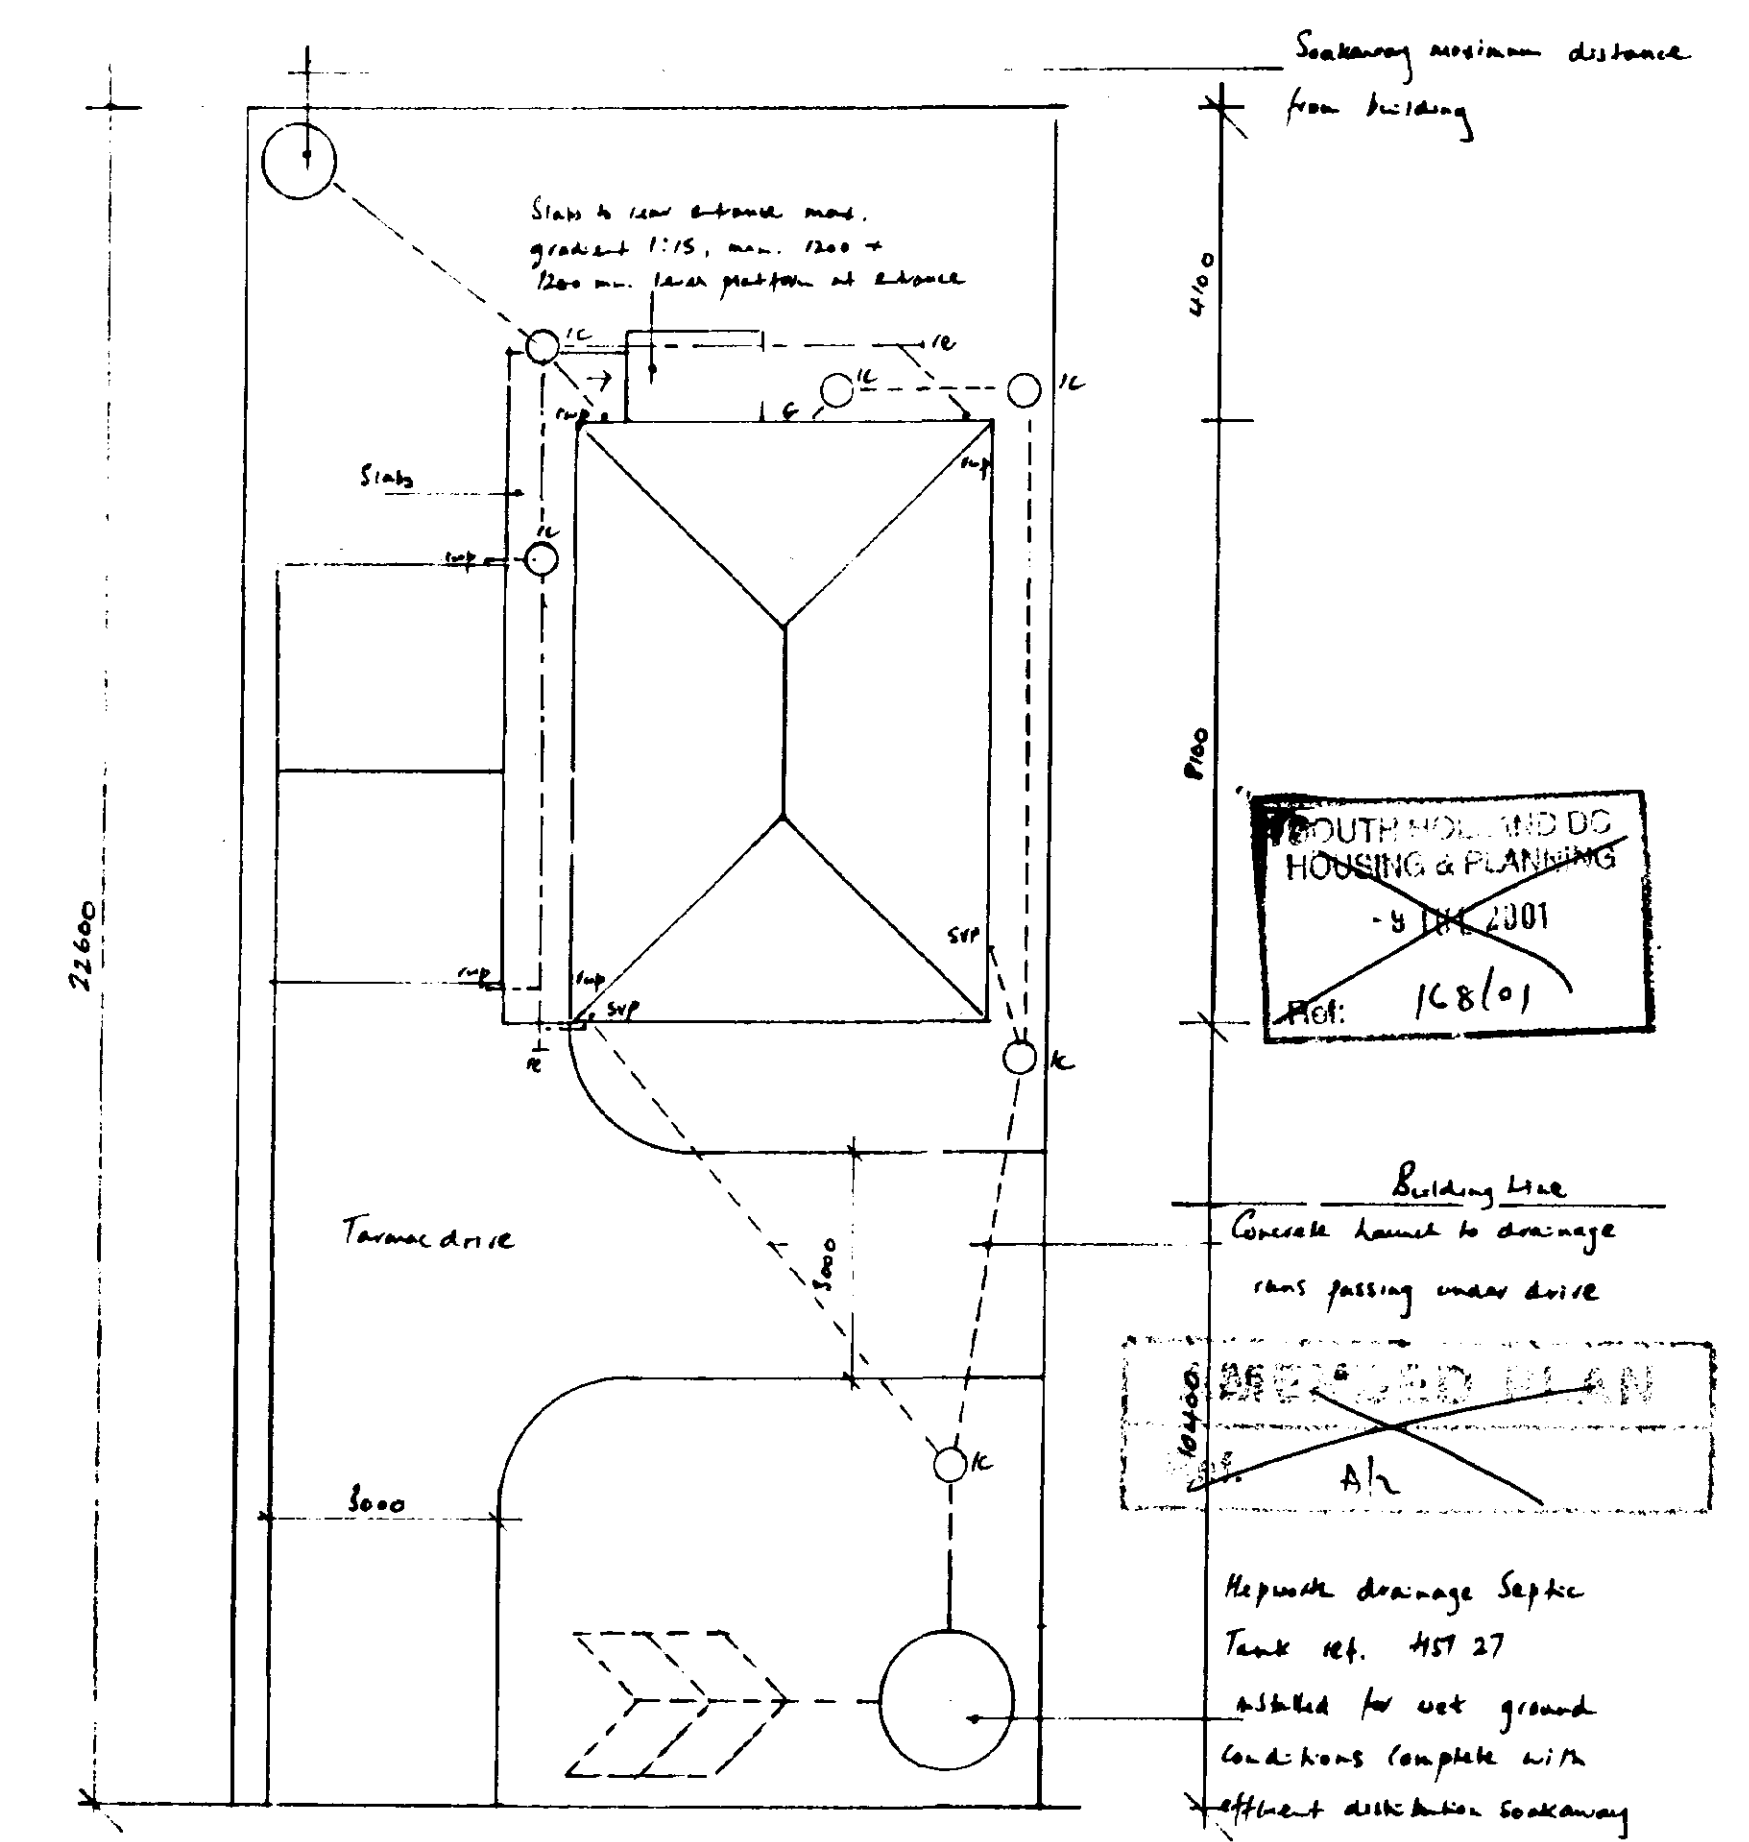

SITE PLAN SCALE 1:100

PROPOSED 3 BEDROOM DETACHED HOUSE FOR	
MR. G. SEVERN AND MR. M. BOTTOM AT	
6 ST. MARGARET'S, MAIN ROAD, QUADRING, SPALDING	
FEBRUARY 2001	DRAWING ONE/A/B
REV A. GARAGE ALTERED TO DETACHED AND B.C. SUBMISSION 05/01	
REV B. BAY OMITTED, HOUSE + GARAGE POSITION ALTERED 06/01	

UNAPPROVED
PLAN