

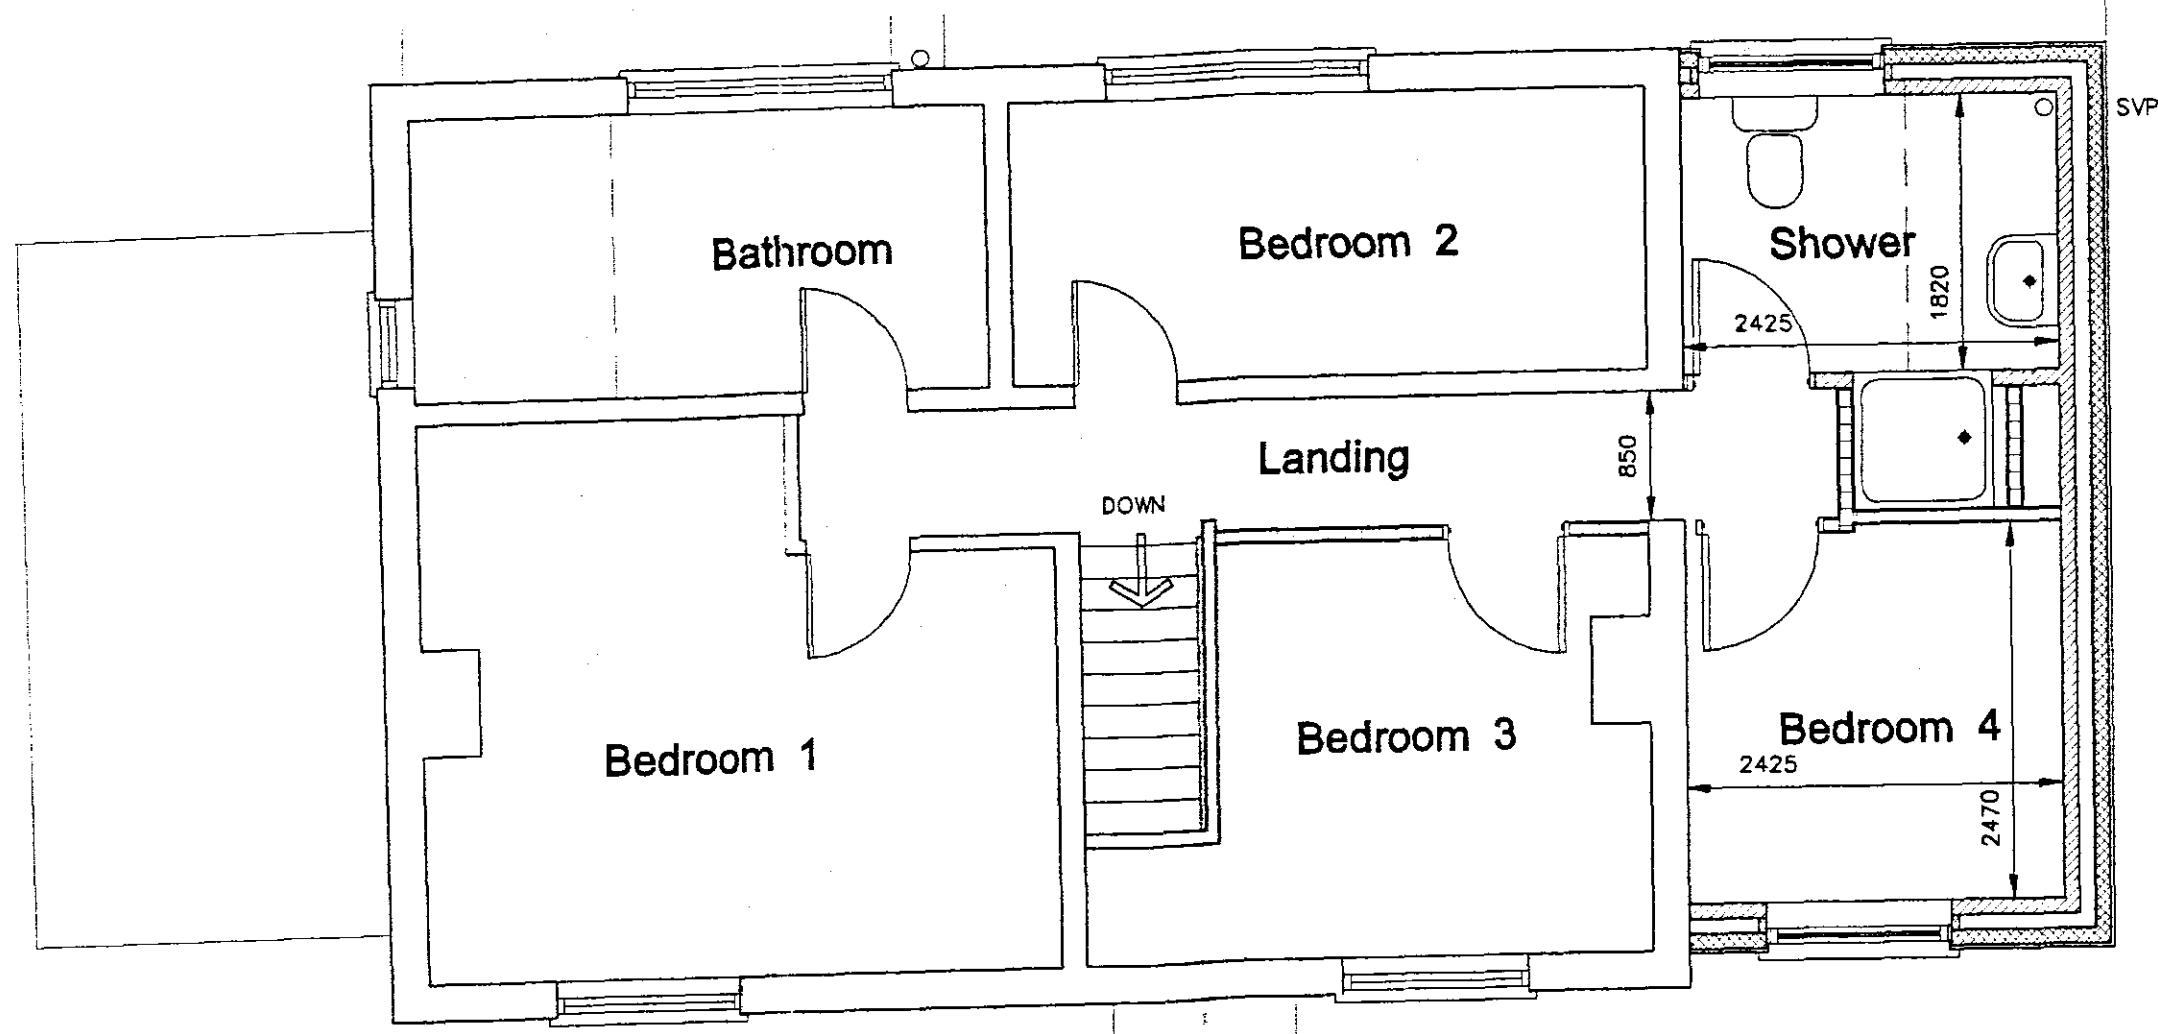
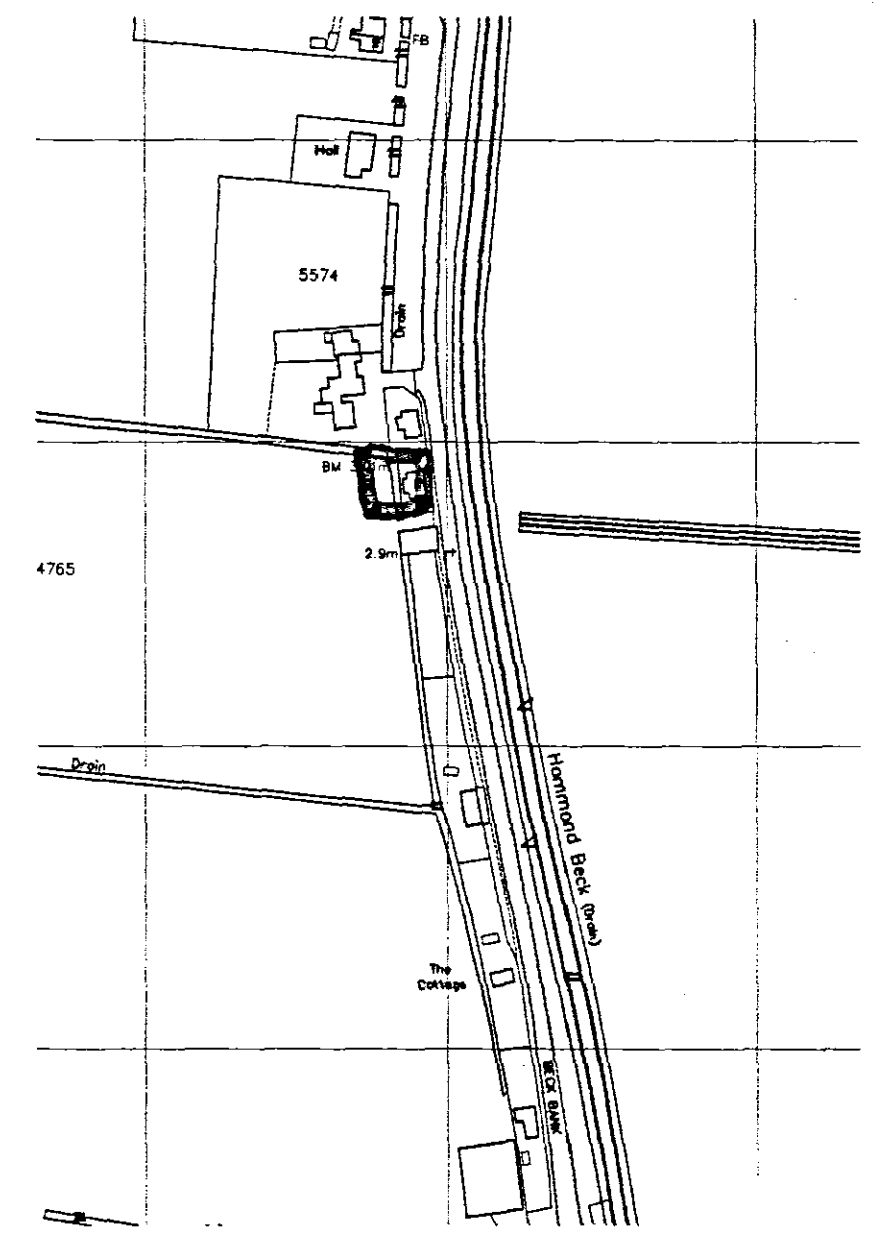
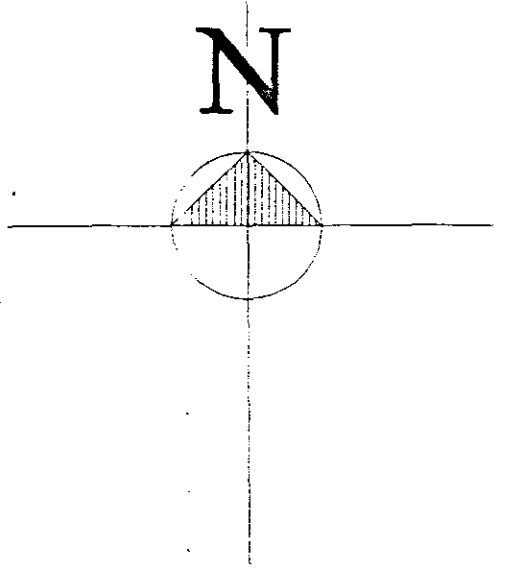


ELEVATIONS

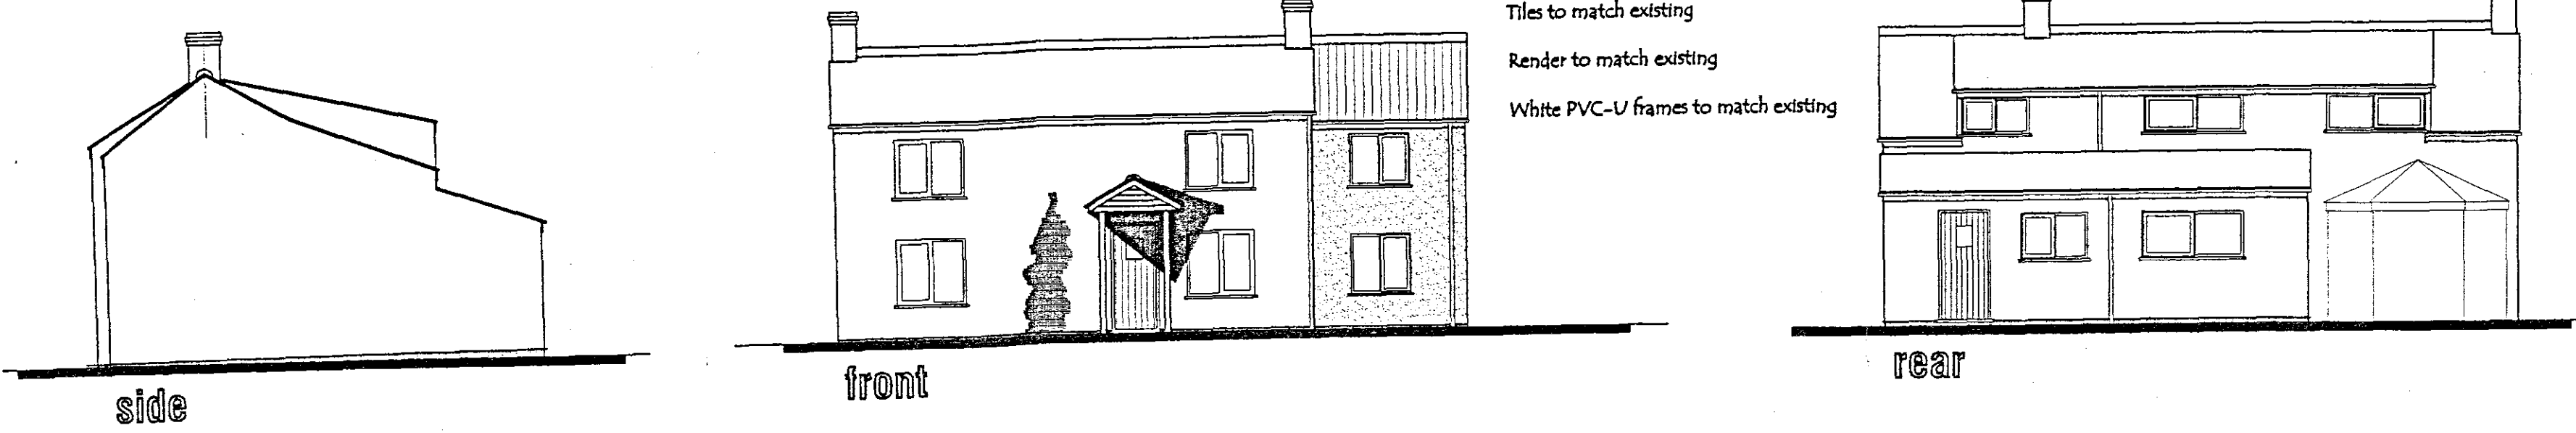

FIRST FLOOR PLAN

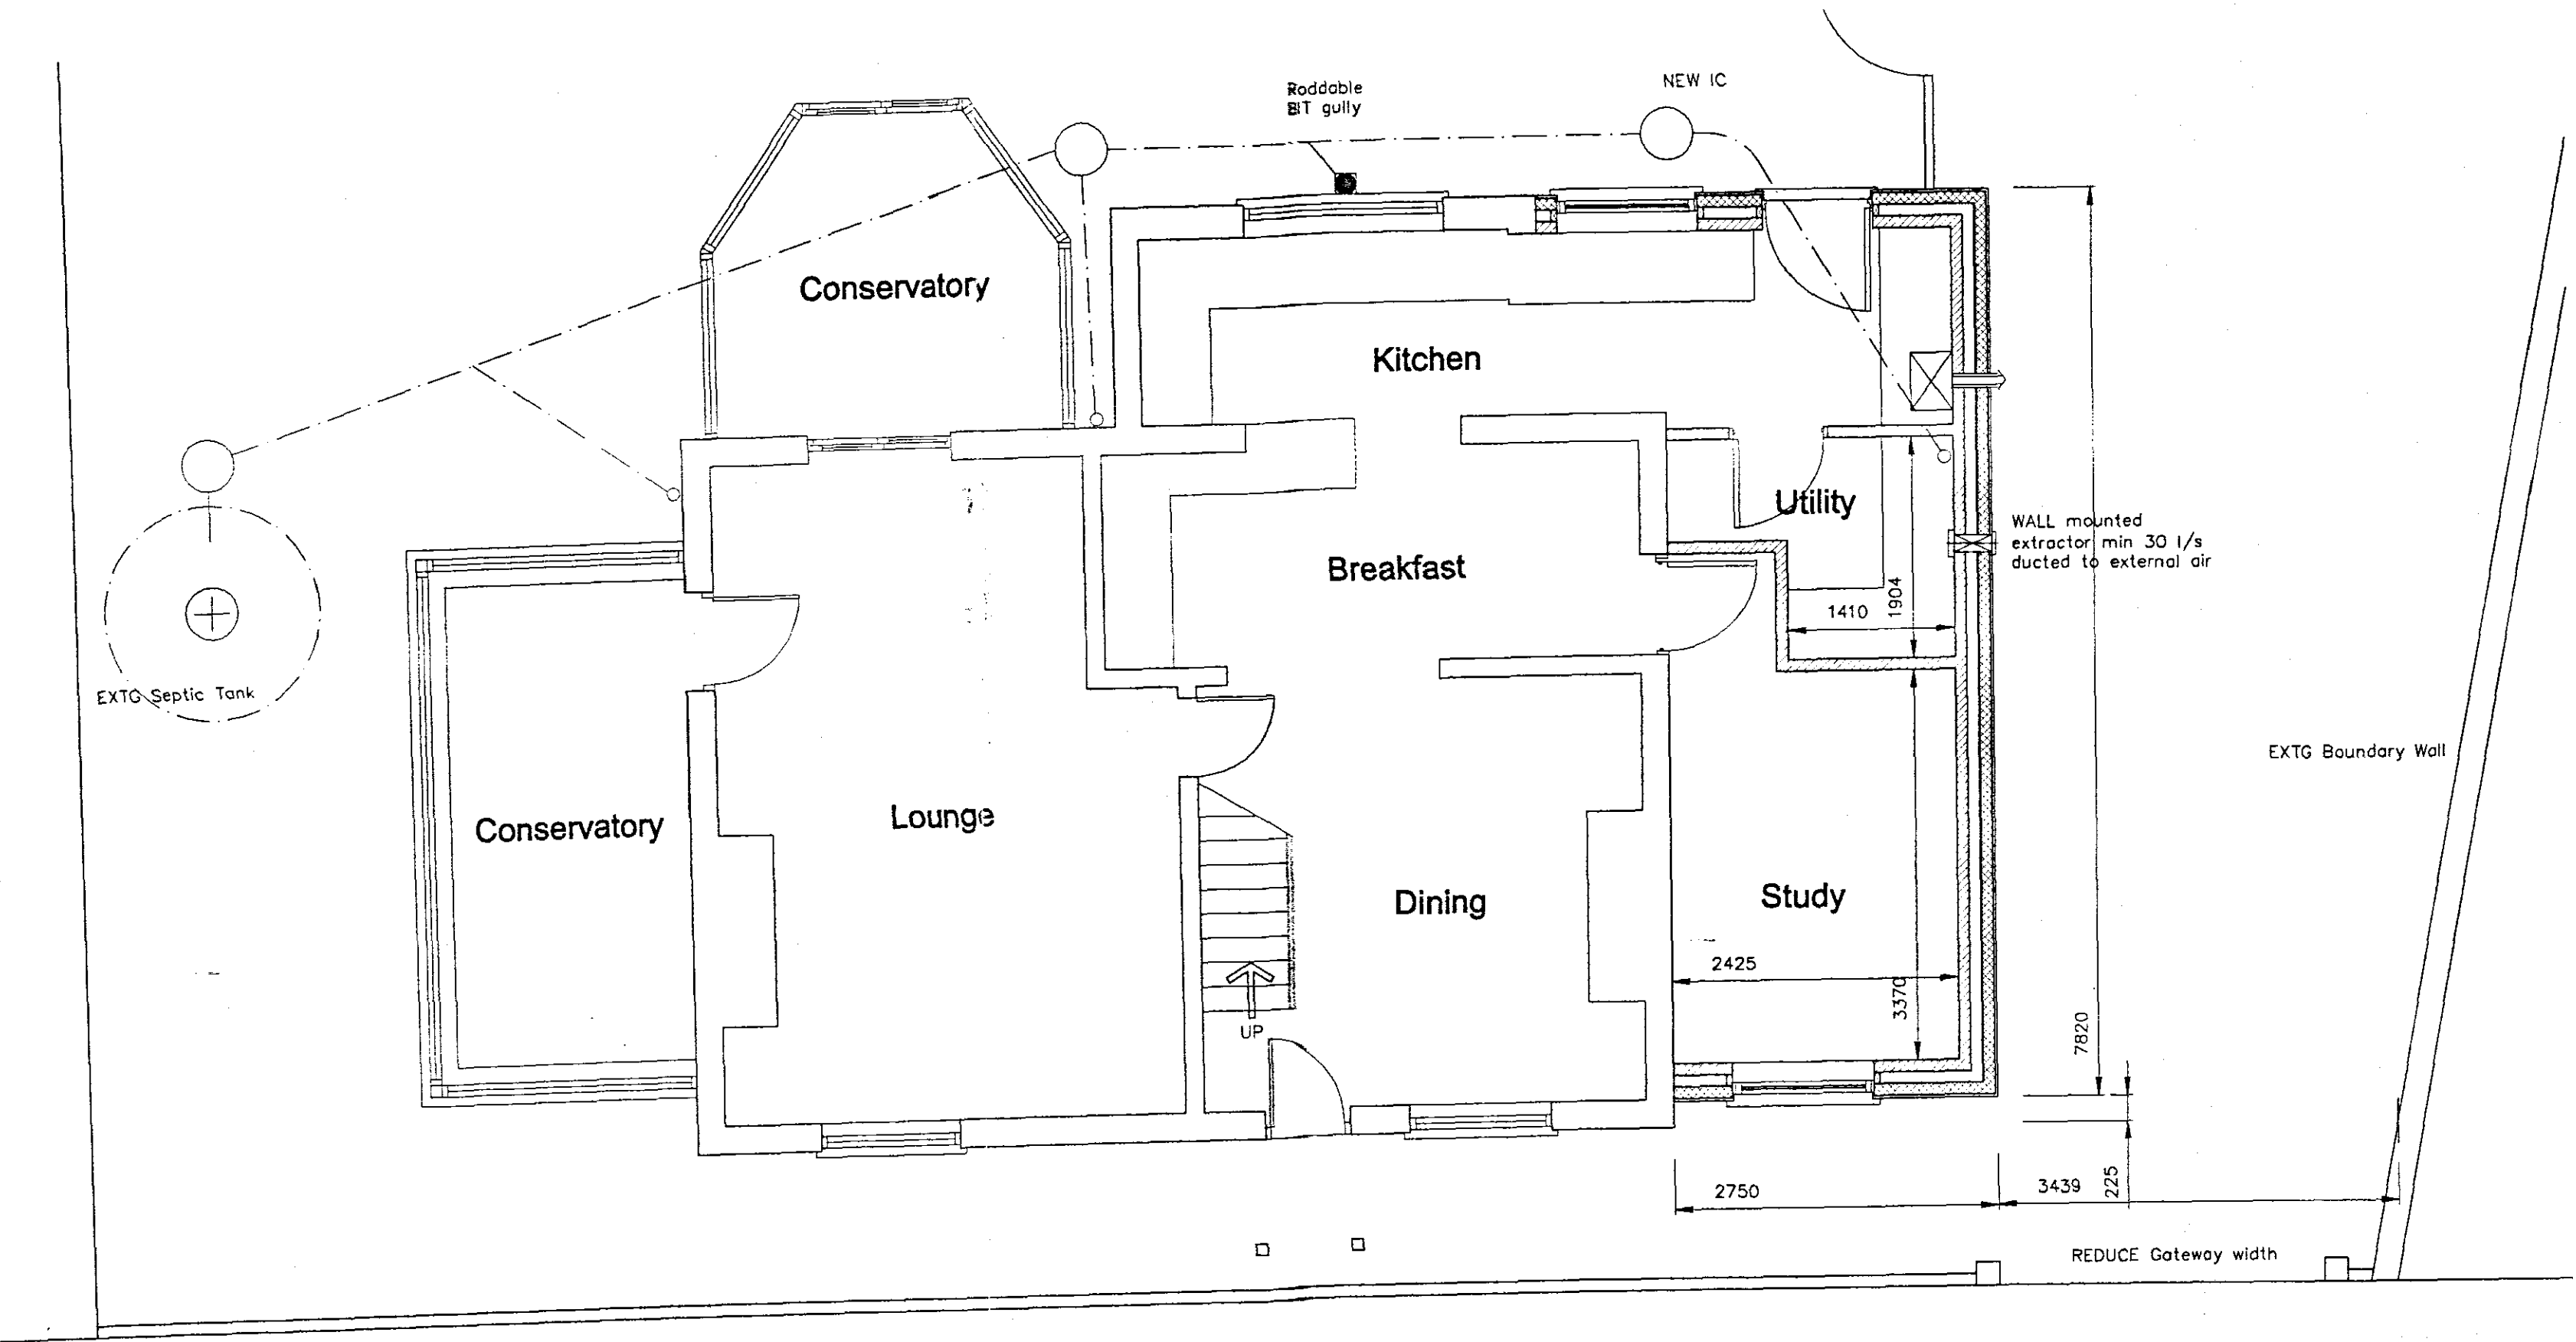

GROUND FLOOR PLAN



SKETCH DESIGN

AMENDMENTS
A 28.06.07 amendment following client meeting with Mr Paul Jackson (SHDC Planning Manager)

L. A. Building Design
Architectural and Surveying Practice
55 Hannam Boulevard
Spalding
Lincolnshire PE11 1LB
Telephone/Fax: Spalding, 01775 711437

Peter S Lithgow MR08 MCAT
Member of the Chartered Institute of Building and
Member of the Chartered Institute of Architectural Technologists
project
Beck Cottage, BECK BANK,
QUADRING FEN, Spalding,
Lincolnshire, PE11 4RA.
client
MR + MRS BARLOW

drawing Extension and Alterations to Dwelling SKETCH PROPOSAL	
date MAY 2007	scale(s) 1:50 1:100 1:200 1:2500
drawn by Peter Lithgow	checked PSL
job no 07/09	drawing no 02A

SHDC
PLANNING & DEVELOPMENT
5 JUL 2007
Ref. 0907/07

BLOCK PLAN 1:200