




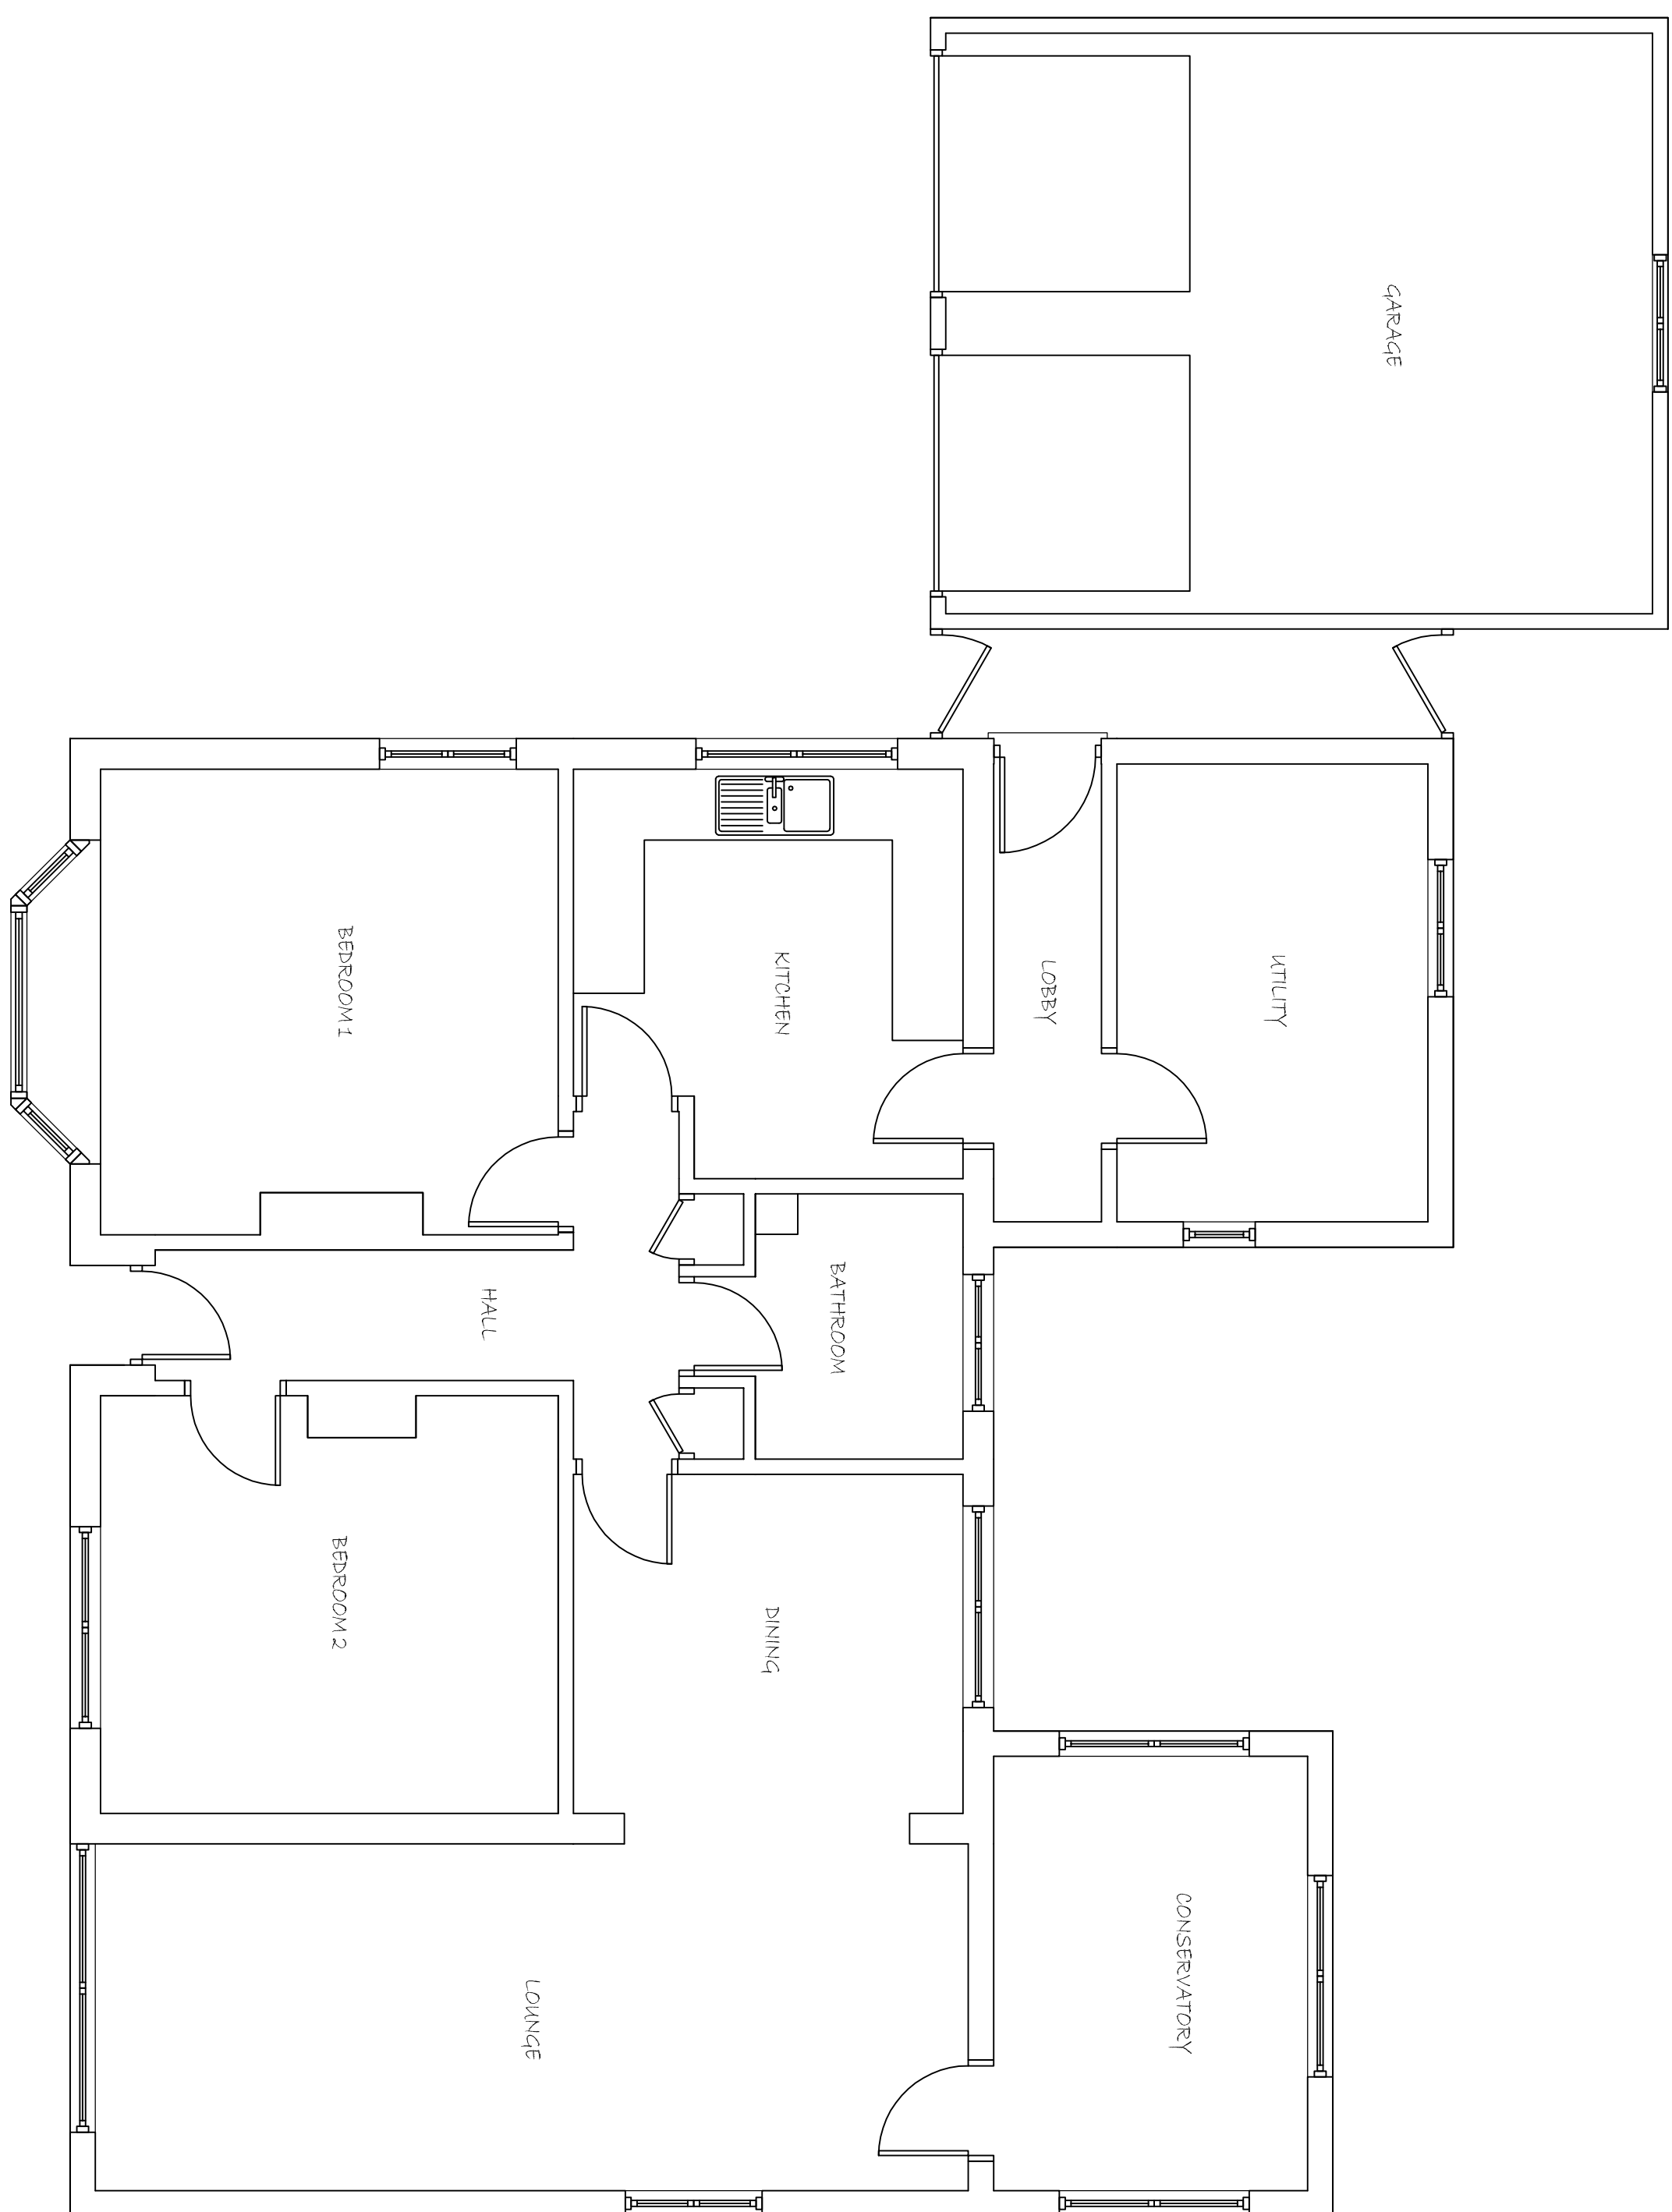


EXISTING FLOOR PLAN

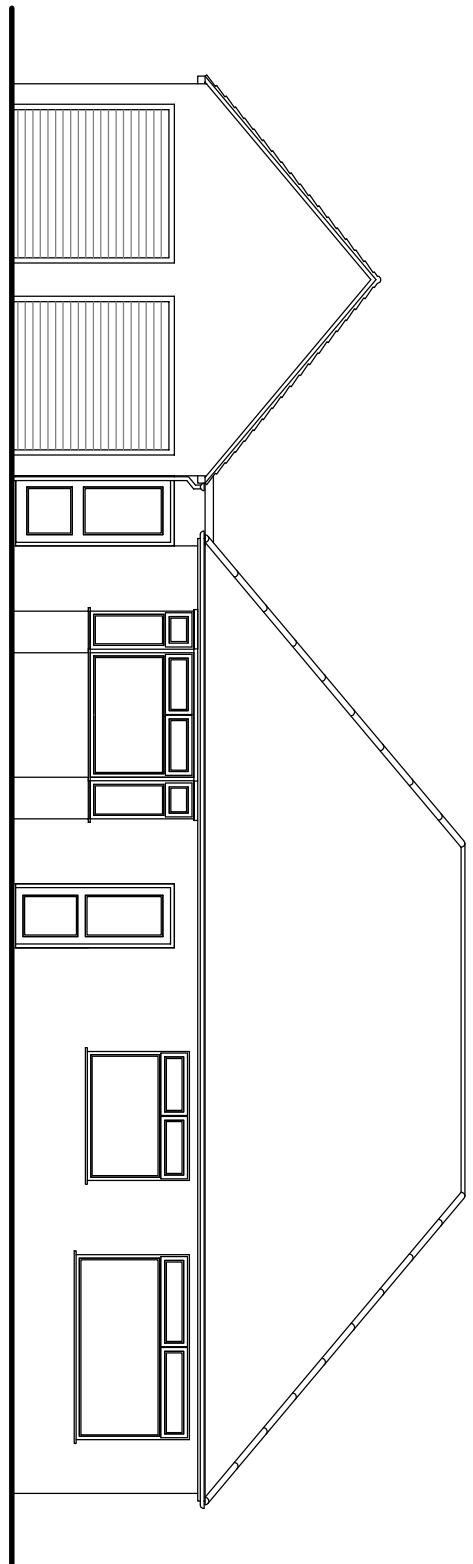


EXISTING FRONT (SOUTH) ELEVATION

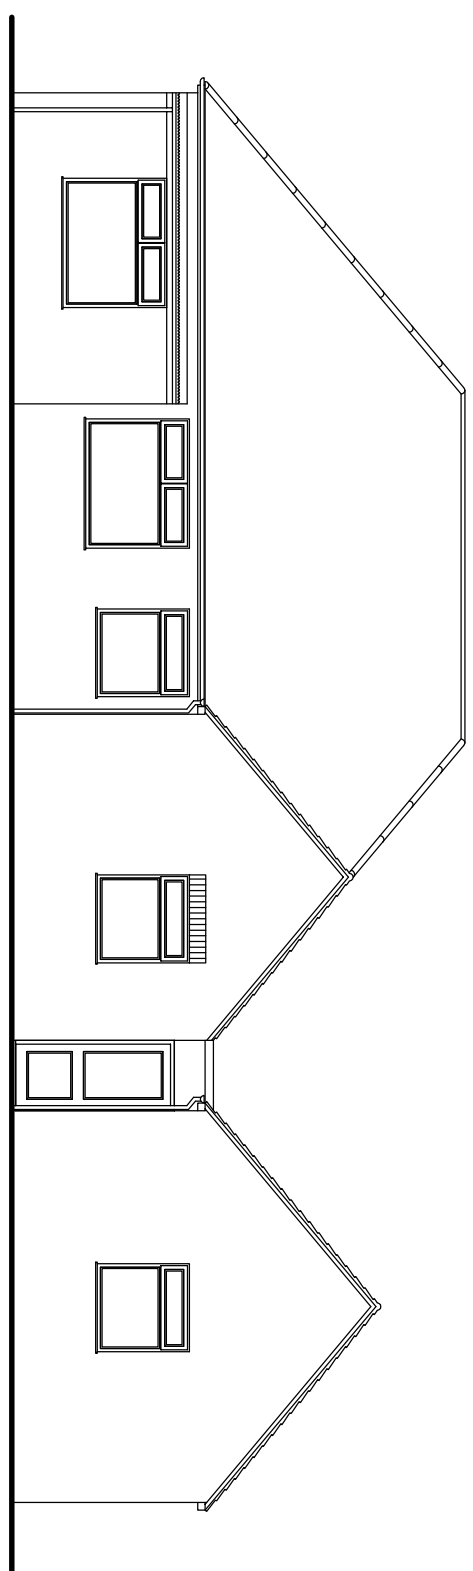


EXISTING REAR (NORTH) ELEVATION

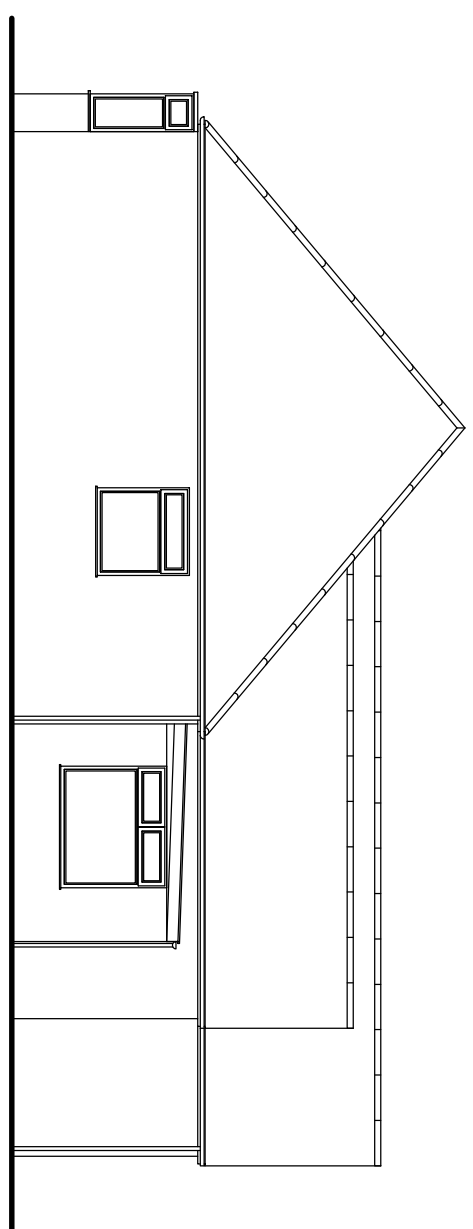


EXISTING SIDE (EAST) ELEVATION

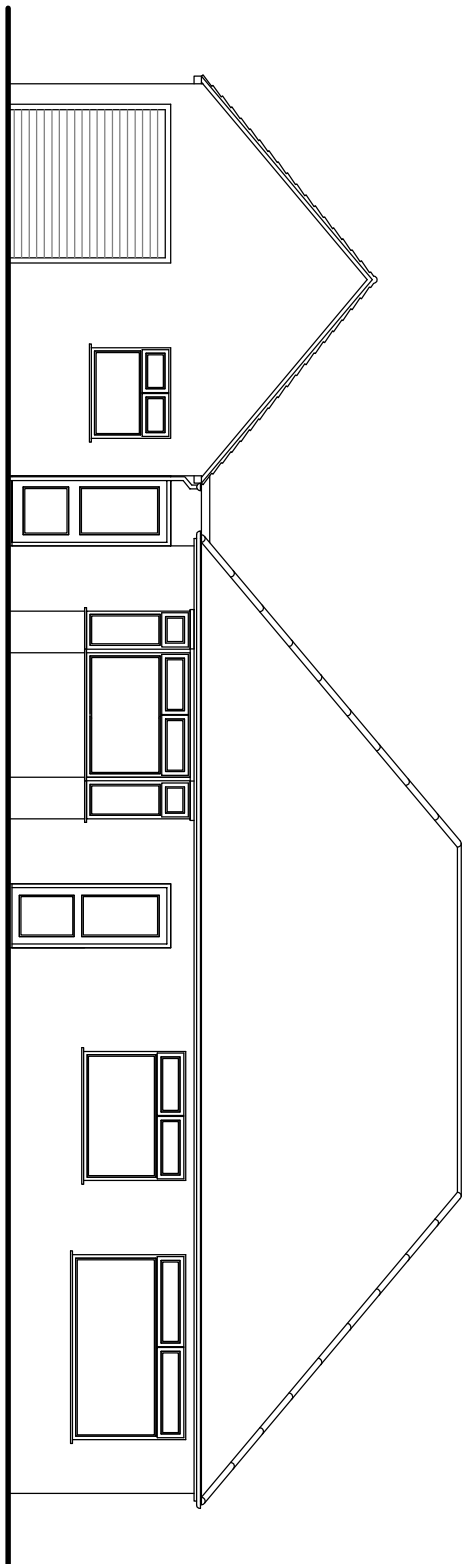

PROPOSED FRONT (SOUTH) ELEVATION

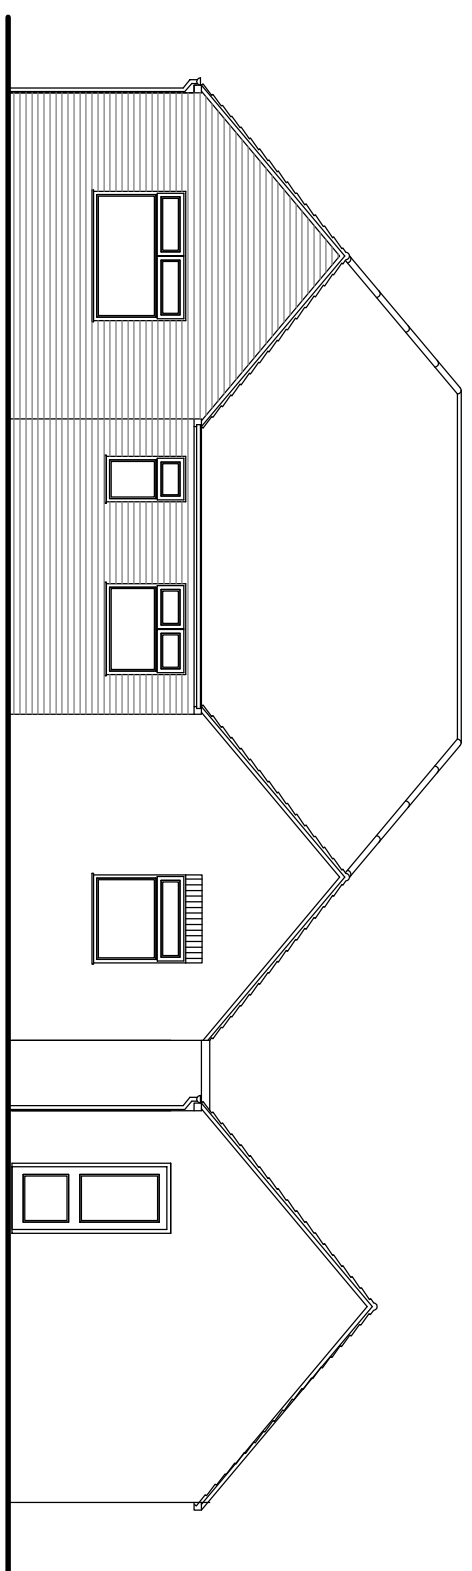

PROPOSED REAR (NORTH) ELEVATION

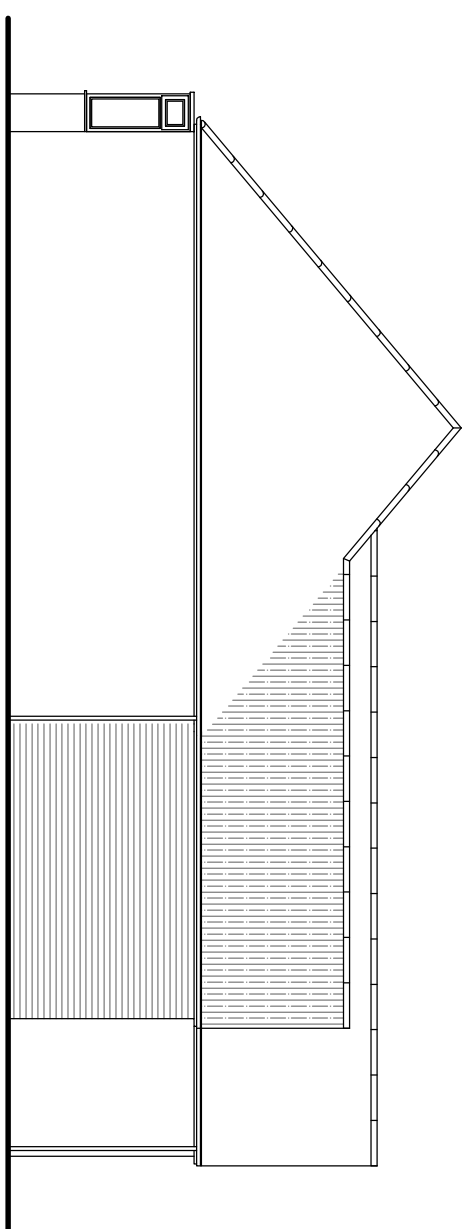

PROPOSED SIDE (EAST) ELEVATION

[illegible]

Ref:	Revision:	Date:
------	-----------	-------

WESTON DESIGN Ltd.
2 Austendyke Road
Weston Hills
Spalding
Lincs. PE12 6BX
Tel : 01775 724171
Fax : 01775 720445
Mobile : 0784 1784657
enquiries@westonbuildingdesign.co.uk



Project: REAR EXTENSION

Client: MR & MRS FOSTER
BRITREE
SOUTH DROVE
QUADRING FEN

DRAWING:
EXISTING FLOOR PLAN
EXISTING & PROPOSED ELEVATIONS

DRAWING N°:	DATE:
WES/1687/14/00	OCTOBER 2014

DRAWN BY: SCALE:

[illegible]

HENRY & SNEY
The client is to ensure that the appointed contractor is familiar with and complies with Health & Safety for Building Sites and Work Process.